


External Envelope Material Schedule	
External Wall System	
WT01 Anodised aluminium spandrel panel	WT02 Anodised aluminium parapet capping, RAL TBC
WT03 Anodised aluminium mesh	WT04 Support structure Finish to Match Mesh
WT05 Maintenance zone	WT06 Anodised aluminium Panel (RAL TBC)
WT07 Aluminium standing seam walls	WT08 Anodised aluminium sheet cladding panel
WT09 Branding	WT10 Anodised mesh panel
WT11 PV Panels	
Roof System	
RT01 not used	RT02 Inverted hot melt roof
RT03 not used	RT04 Structural glass roof to floor voids below
RT05 Aluminium standing seam roof	RT06 Anodised aluminium parking canopy
Window/Glazing	
GT01 Silicone pointed glazed curtain walling	
Balcony walkway system	
BT01 Concrete finish to walkway	
Door system	
DT01 Revolving doors	DT02 Sliding glazed door in curtain wall
DT03 Double Glazed : Clear	DT04 Sliding glazed door in curtain wall
DT05 Top hinged powered door screen	DT06 Not used
DT07 Not used	DT08 Sliding glazed door in curtain walling
DT09 Not used	DT10 Hidden door in mesh facade
DT11 Large format hydraulic opening door	

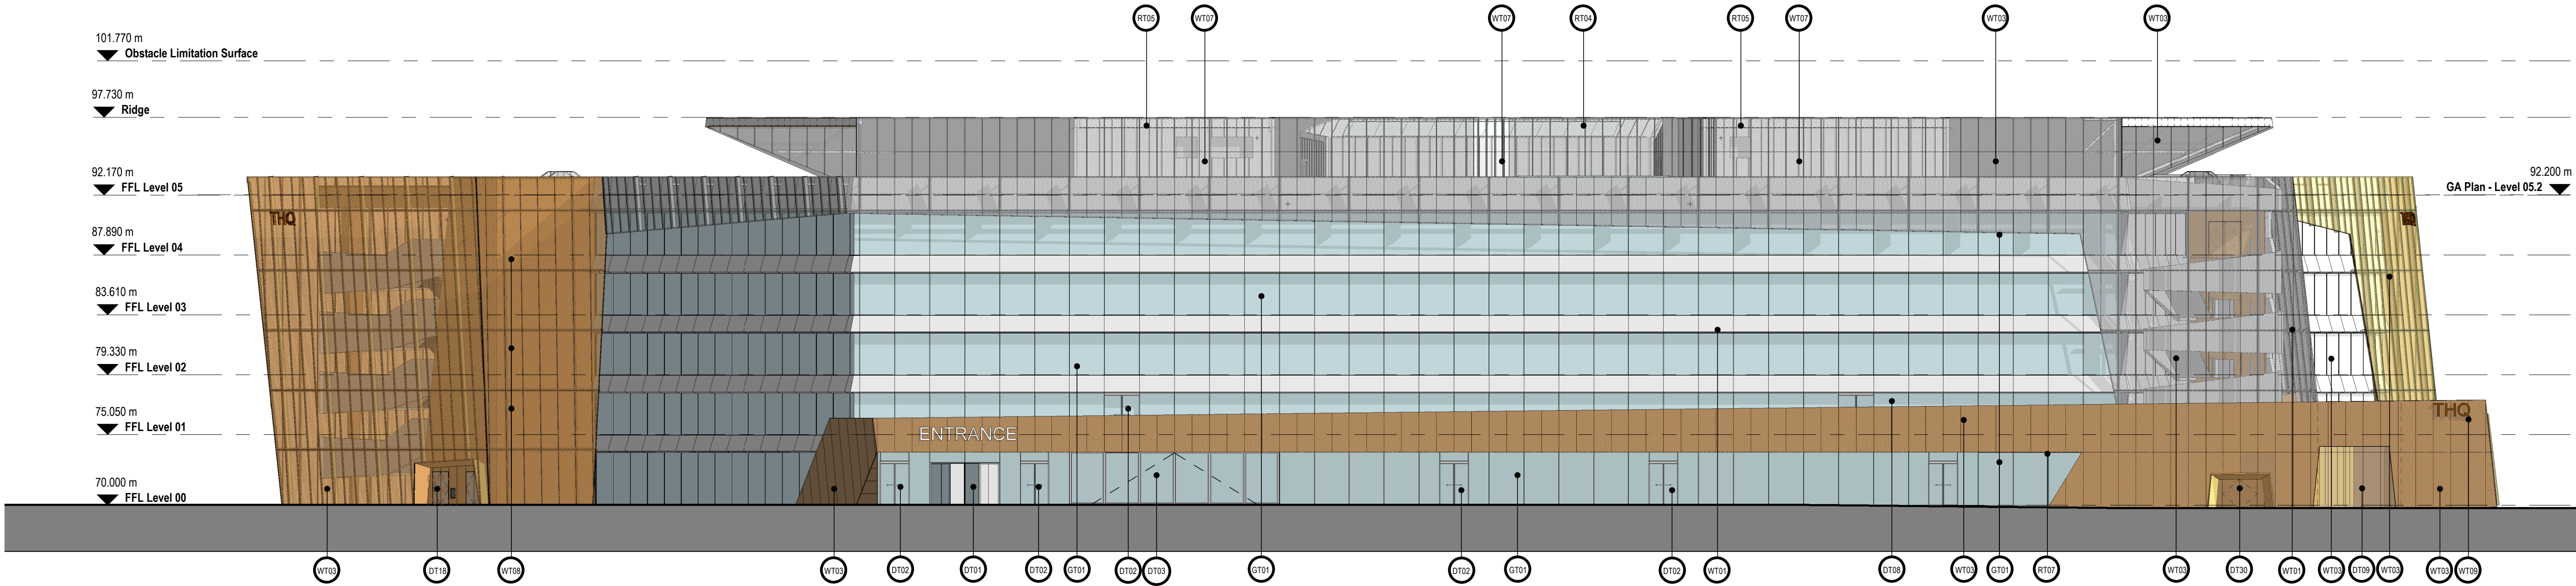

1 GA North Elevation
1 : 250

BUILDING DESIGN PARTNERSHIP SHALL HAVE NO RESPONSIBILITY FOR ANY USE MADE OF THIS DOCUMENT OTHER THAN FOR THAT WHICH IT WAS PREPARED AND ISSUED.

ALL DIMENSIONS SHOULD BE CHECKED ON SITE.

DO NOT SCALE FROM THIS DRAWING

ANY DRAWING ERRORS OR DIVERGENCIES SHOULD BE BROUGHT TO THE ATTENTION OF BUILDING DESIGN PARTNERSHIP AT THE ADDRESS SHOWN BELOW.

DRAWINGS SHALL BE READ IN CONJUNCTION WITH THE FOLLOWING BEFORE WORK COMMENCES:

- THE CDM DESIGN ISSUES REGISTER
- THE BDP RISK SERIES OF DRAWINGS
- THE PROJECT CDM RISK REGISTER

KEY PLAN

REVISION	DESCRIPTION	DRAWN	CHECKED	DATE

REVISION	DESCRIPTION	DRAWN	CHECKED	DATE

REVISION	DESCRIPTION	DRAWN	CHECKED	DATE
P02	FOR PLANNING	SMS	JB	10/12/21
P01	FIRST ISSUE	SMS	JB	13/01/21

CLIENT

11 Ducie Street
PO Box 85
Piccadilly Basin
Manchester
M60 3JA
United Kingdom

T +44 (0)161 828 2200
www.bdp.com

BDP.

PROJECT TITLE	The HIVE	
REF / JOB NUMBER	CH0001	P2007773
DRAWING TITLE	Commercial In Confidence	As indicated
DATE FIRST ISSUED	13/01/21	
DRAWING NO.	HIVE-BDP-01-00-DR-A-EF_70_30-9001	P02