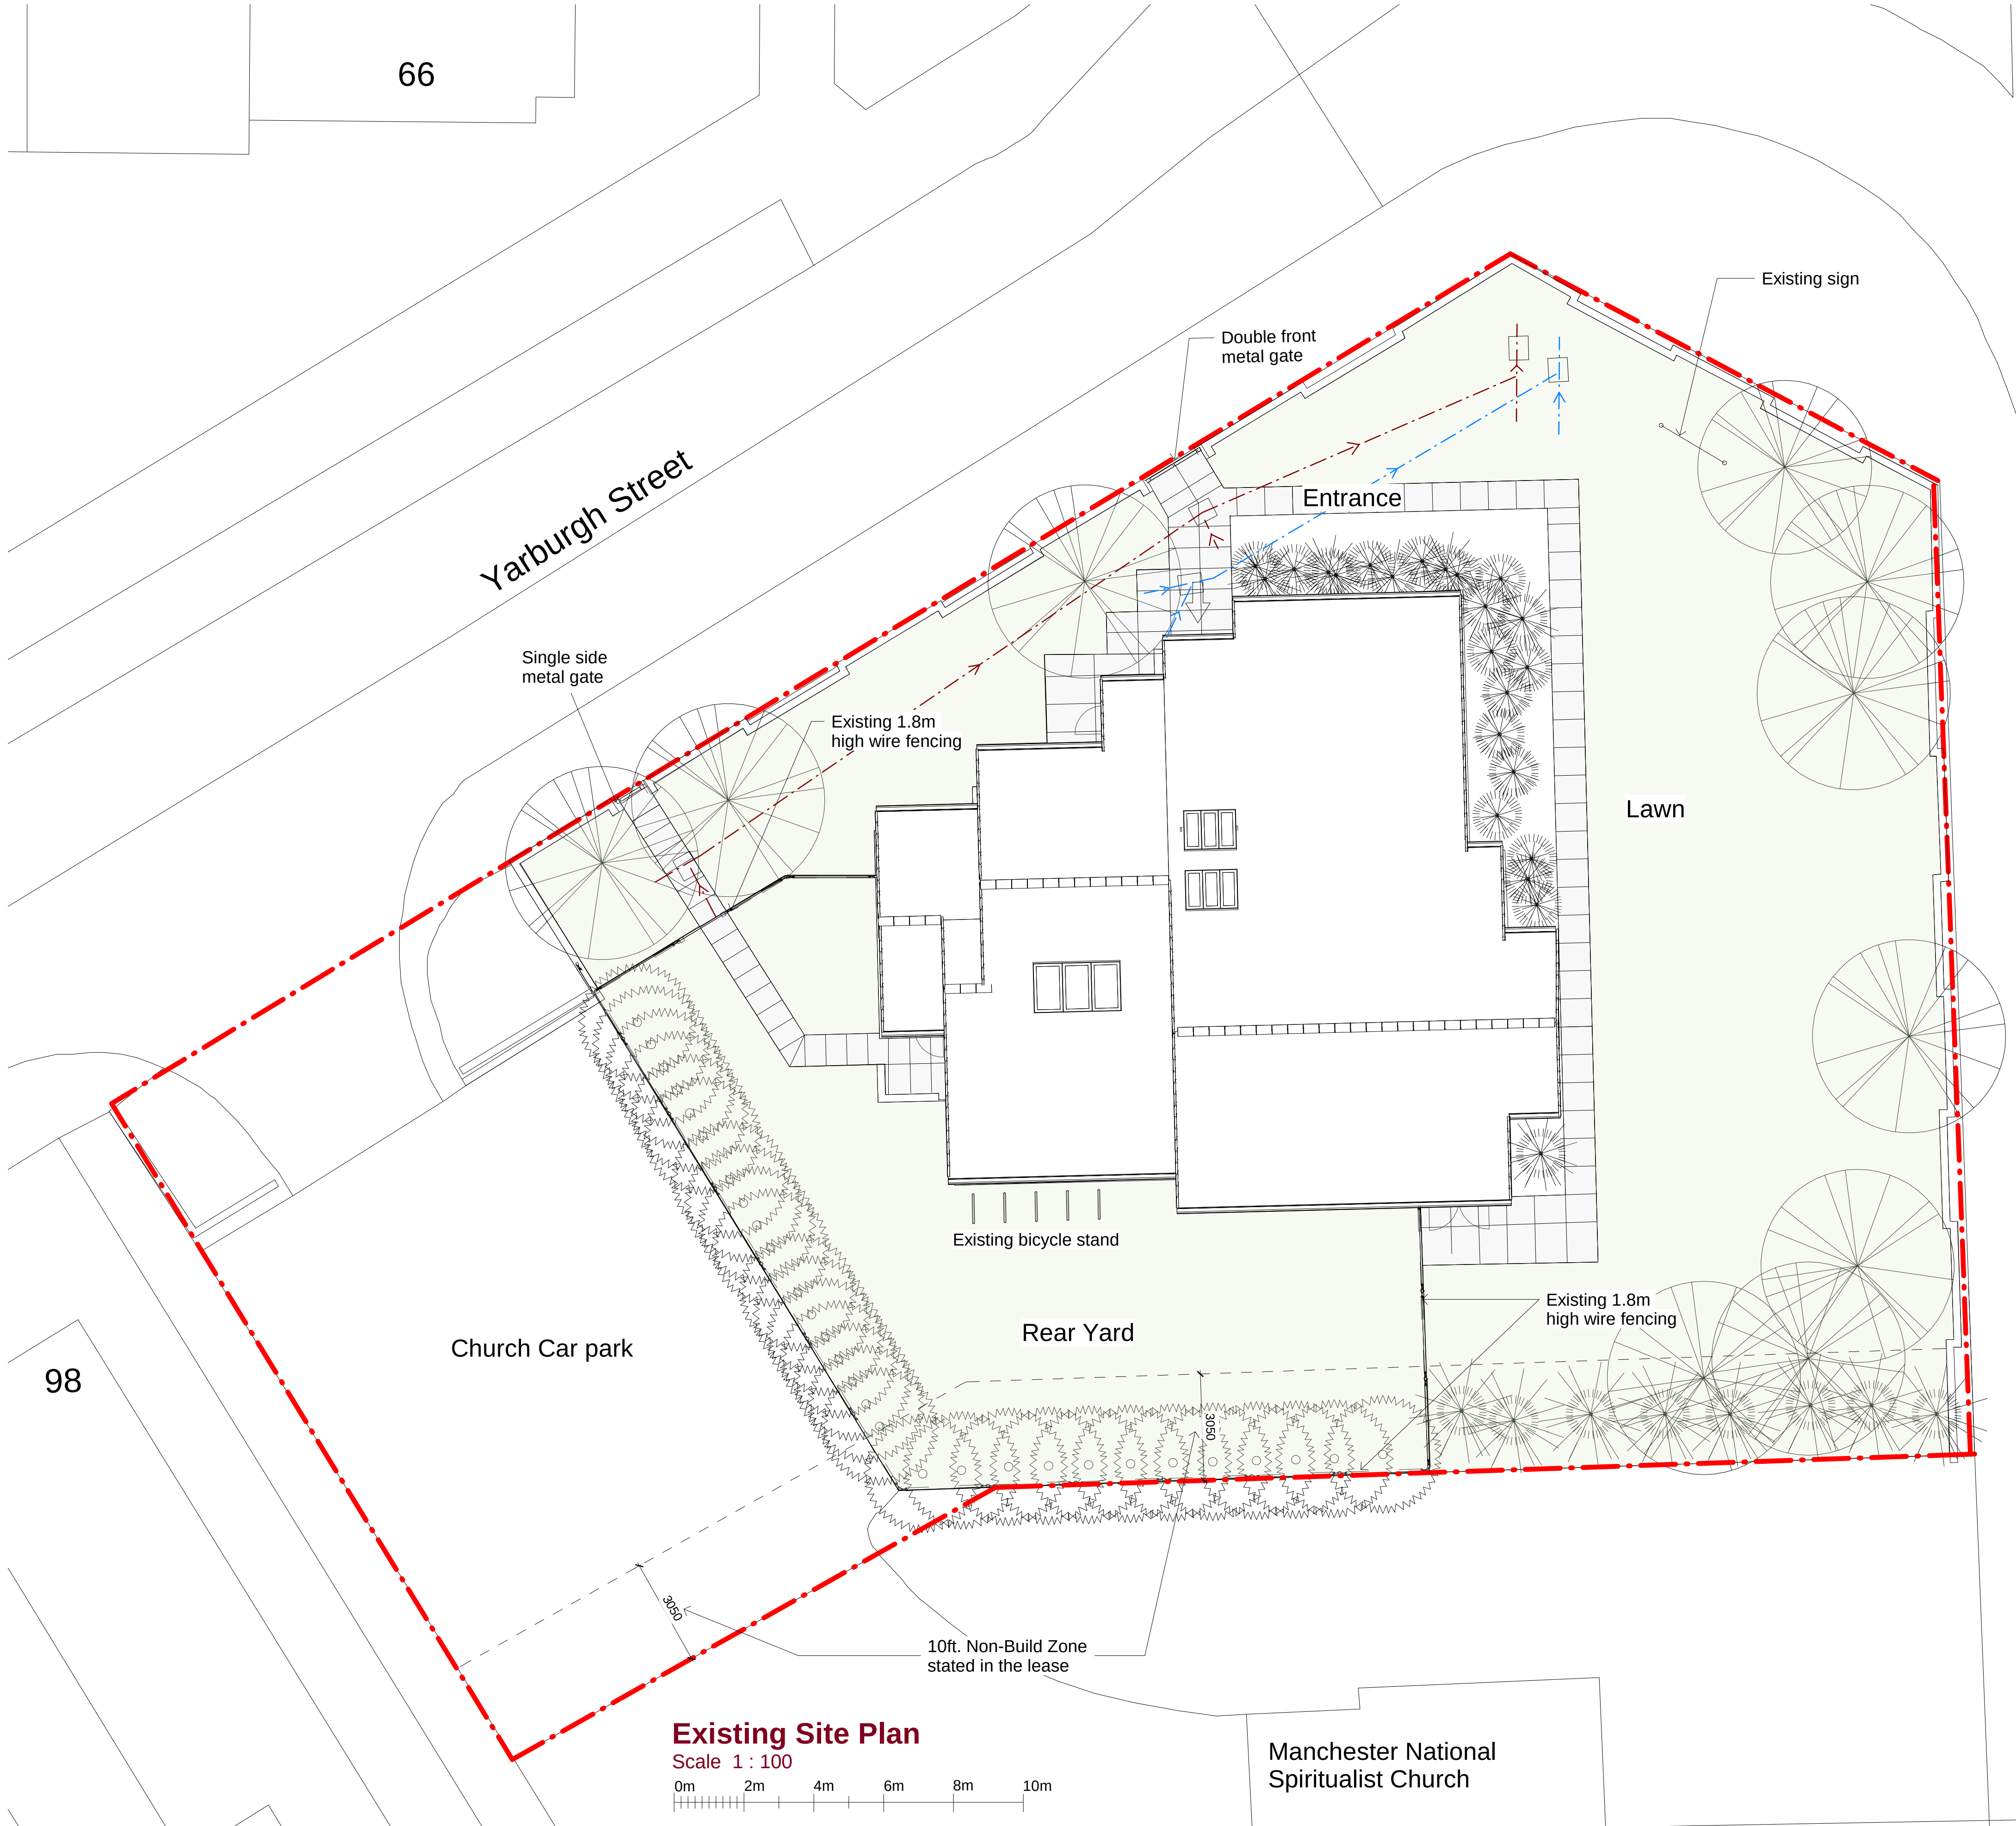



© This Drawing & Design is the copyright of Jenkins Design Services Ltd and should not be reproduced without written consent.

Contractors are to check all levels & dimensions on site prior to site works commencing & report discrepancies to the Designers.


DO NOT SCALE FROM THIS DRAWING

PLANNING


KEY

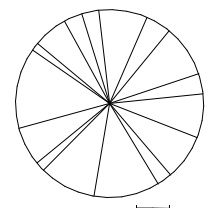


Existing Tree Type 1

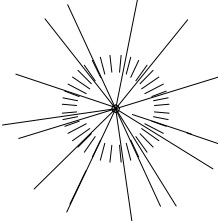

Existing Tree Type 2

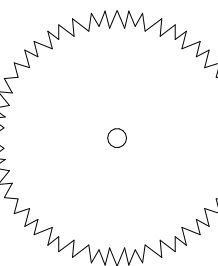

Existing Tree Type 3

 

Existing Shrub planting



Existing Foul Drainage Run



Existing Surface Water Drainage Run

A Non-Build Boundary line added to existing site plan (10 foot from site boundary). AL MH 28.06.21

Rev Description By Chk Date

Project: Manchester Chinese Christian Church
100 Yarburgh Street, Manchester, M16 7EH

Title: Existing Site Plan

Client: MCCC

Drawn By: AL Checked By: BJ on 09/11/20

Original Size: A1 Project Number: 22042

Drawing Number: B1-00-DR-A-0801 REV A



ARCHITECTURE INTERIOR PROJECT CDM BUILDING
DESIGN MANAGEMENT ADVISOR CONSULTANCY