


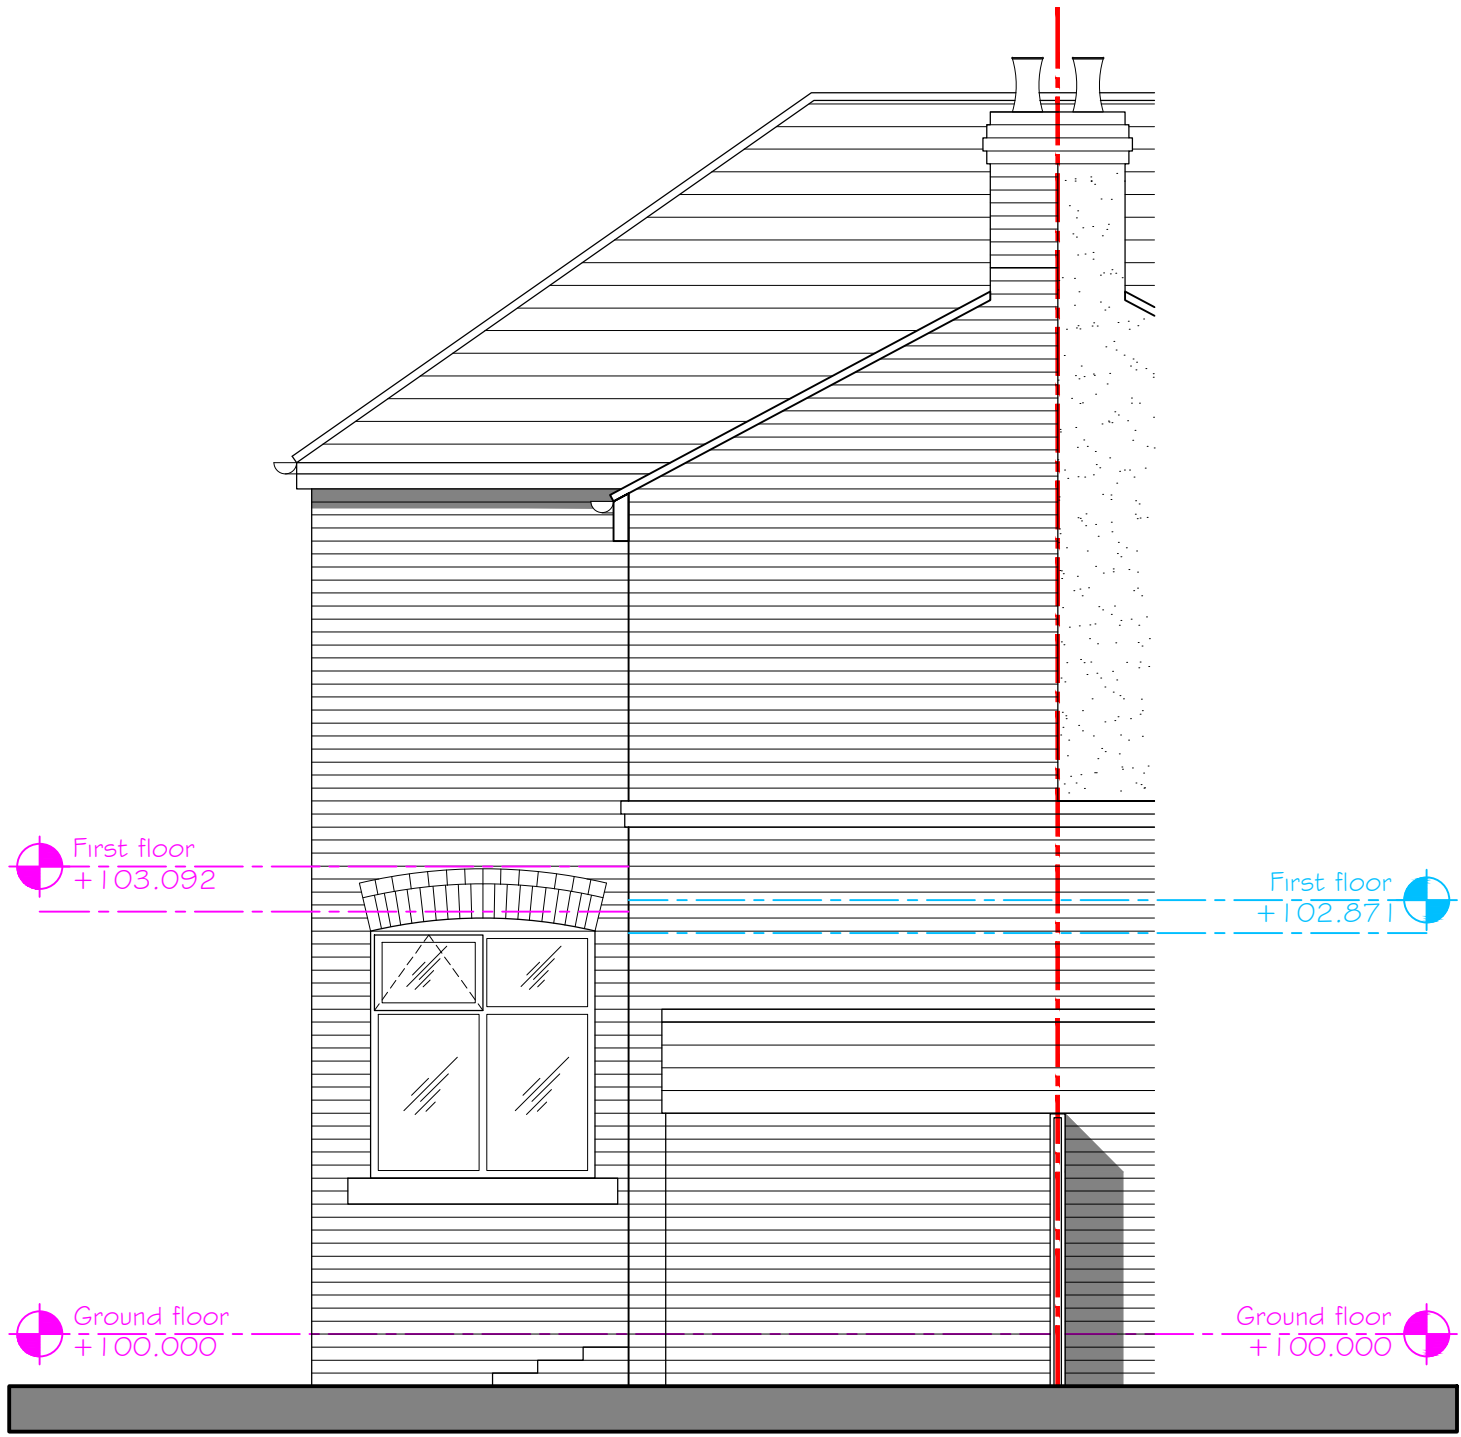

North

Revision	Description	Init.	Date
----------	-------------	-------	------

PLANNING

 47A Park Lane Poynton Stockport Cheshire SK12 1RD Tel: 01625 403 516 Fax: 01625 403 516 E-mail: info@pzy-architects.co.uk	Project:		
	6 RUSHOLME GROVE		
	SINGLE STOREY REAR EXTENSION		
	Client:		
	PAUL REEVES		
Drawing Title:			
EXISTING			
NORTH ELEVATION			
Drawing No:	Rev:		
KR657-41-03-PL-109			
Drawn By:	Checked:	Scale:	Date:
D.J.J	J. Albutt	1:50@A3	14.12.2021