


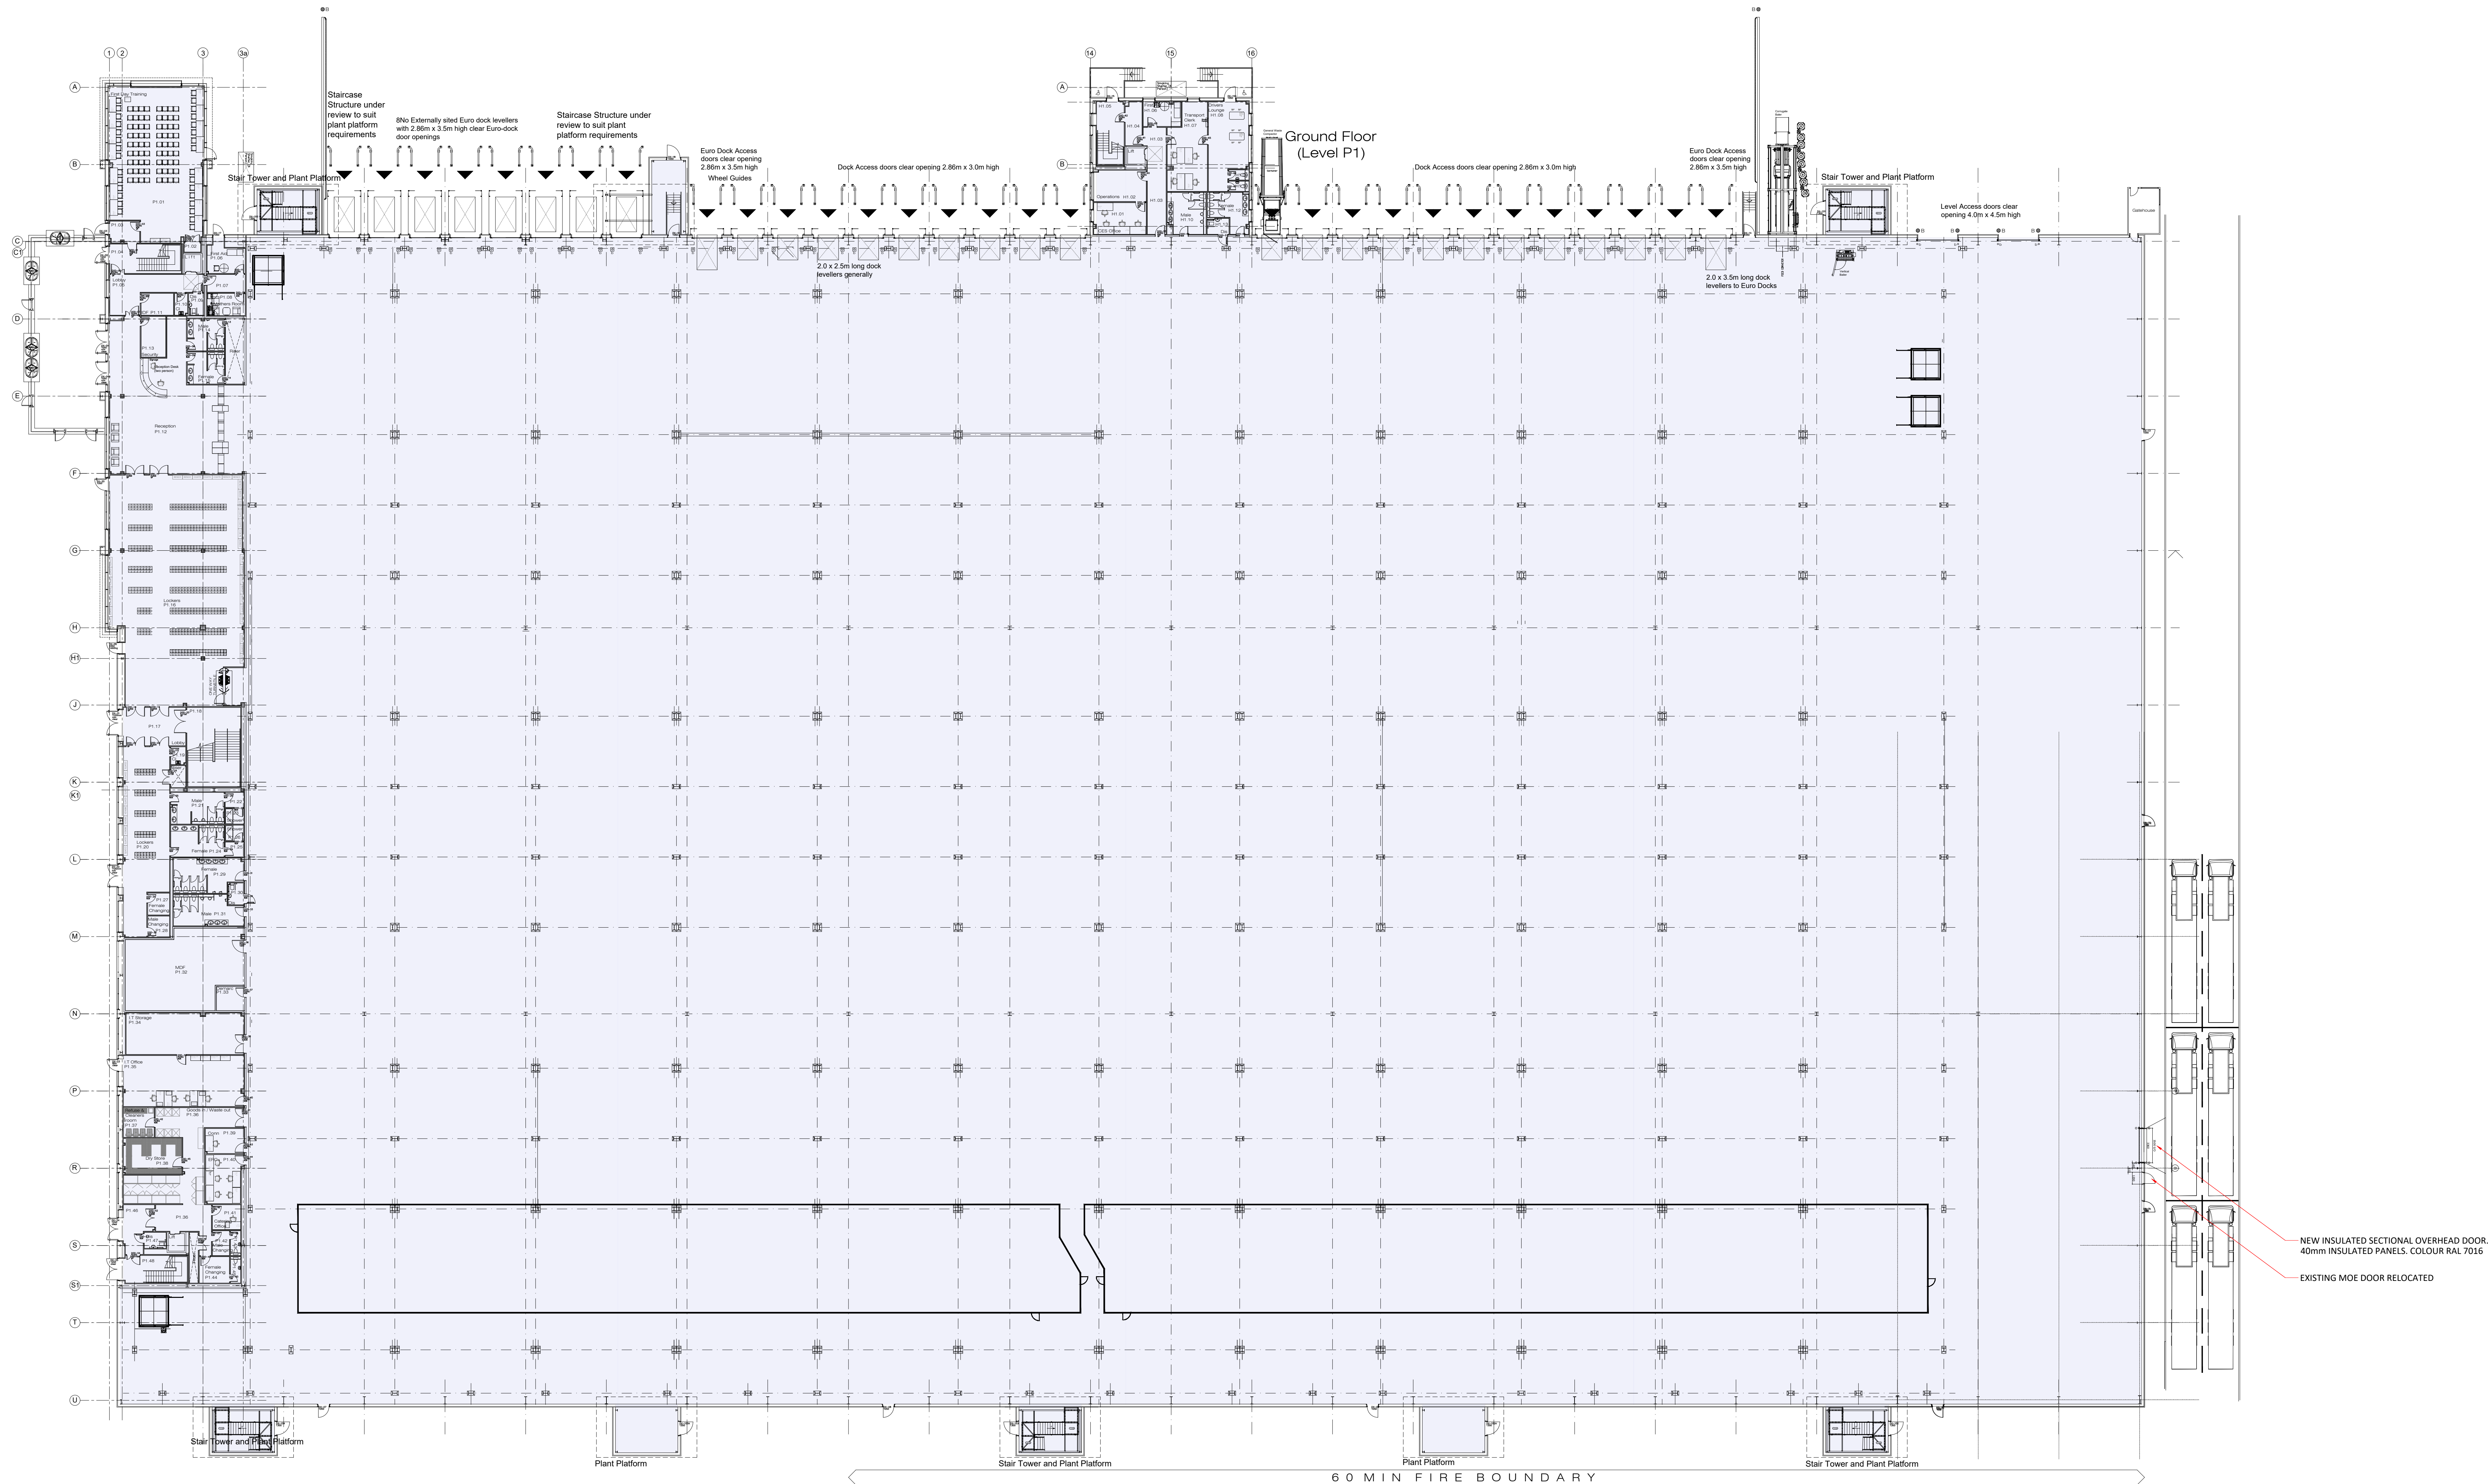

PROPOSED GROUND FLOOR
1:250

Do not scale the drawing.
All dimensions to be confirmed by the contractor.
Contractors must check all dimensions from the
drawing to confirm and for use on the site only.
This drawing is to be used solely for information purposes.
For other information refer to the latest revision of any cross referenced drawing.



LOCATION PLAN:

NOTES:

REV	DATE	DESCRIPTION	DRAWN BY	CHECKED BY

PROJECT TITLE					
MAN1					
Plot 318, Sunbank Lane, Manchester					
DRAWING TITLE					
Proposed Ground Floor Plan					
AREA STAGE		STATUS		DRAWN BY	CHECKED BY
N/A		Planning		RR	GC
SHEET	SCALE	DATE	SUBMITTAL	REVISION	
A0	1 : 250	09/11/2021	S0	P1	
DRAWING NO.					
21055 - ASA - XX - ZZ - D - A - 0004 _ (S0 - P1)					

CLIENT

AshtonSmith
Beyond Design

Ashton Smith, 21055 Sunbank Lane, North Yorkshire, YO21 2EL
Tel: 01453 121000 Fax: 01453 181000
www.ashtonsmith.co.uk