


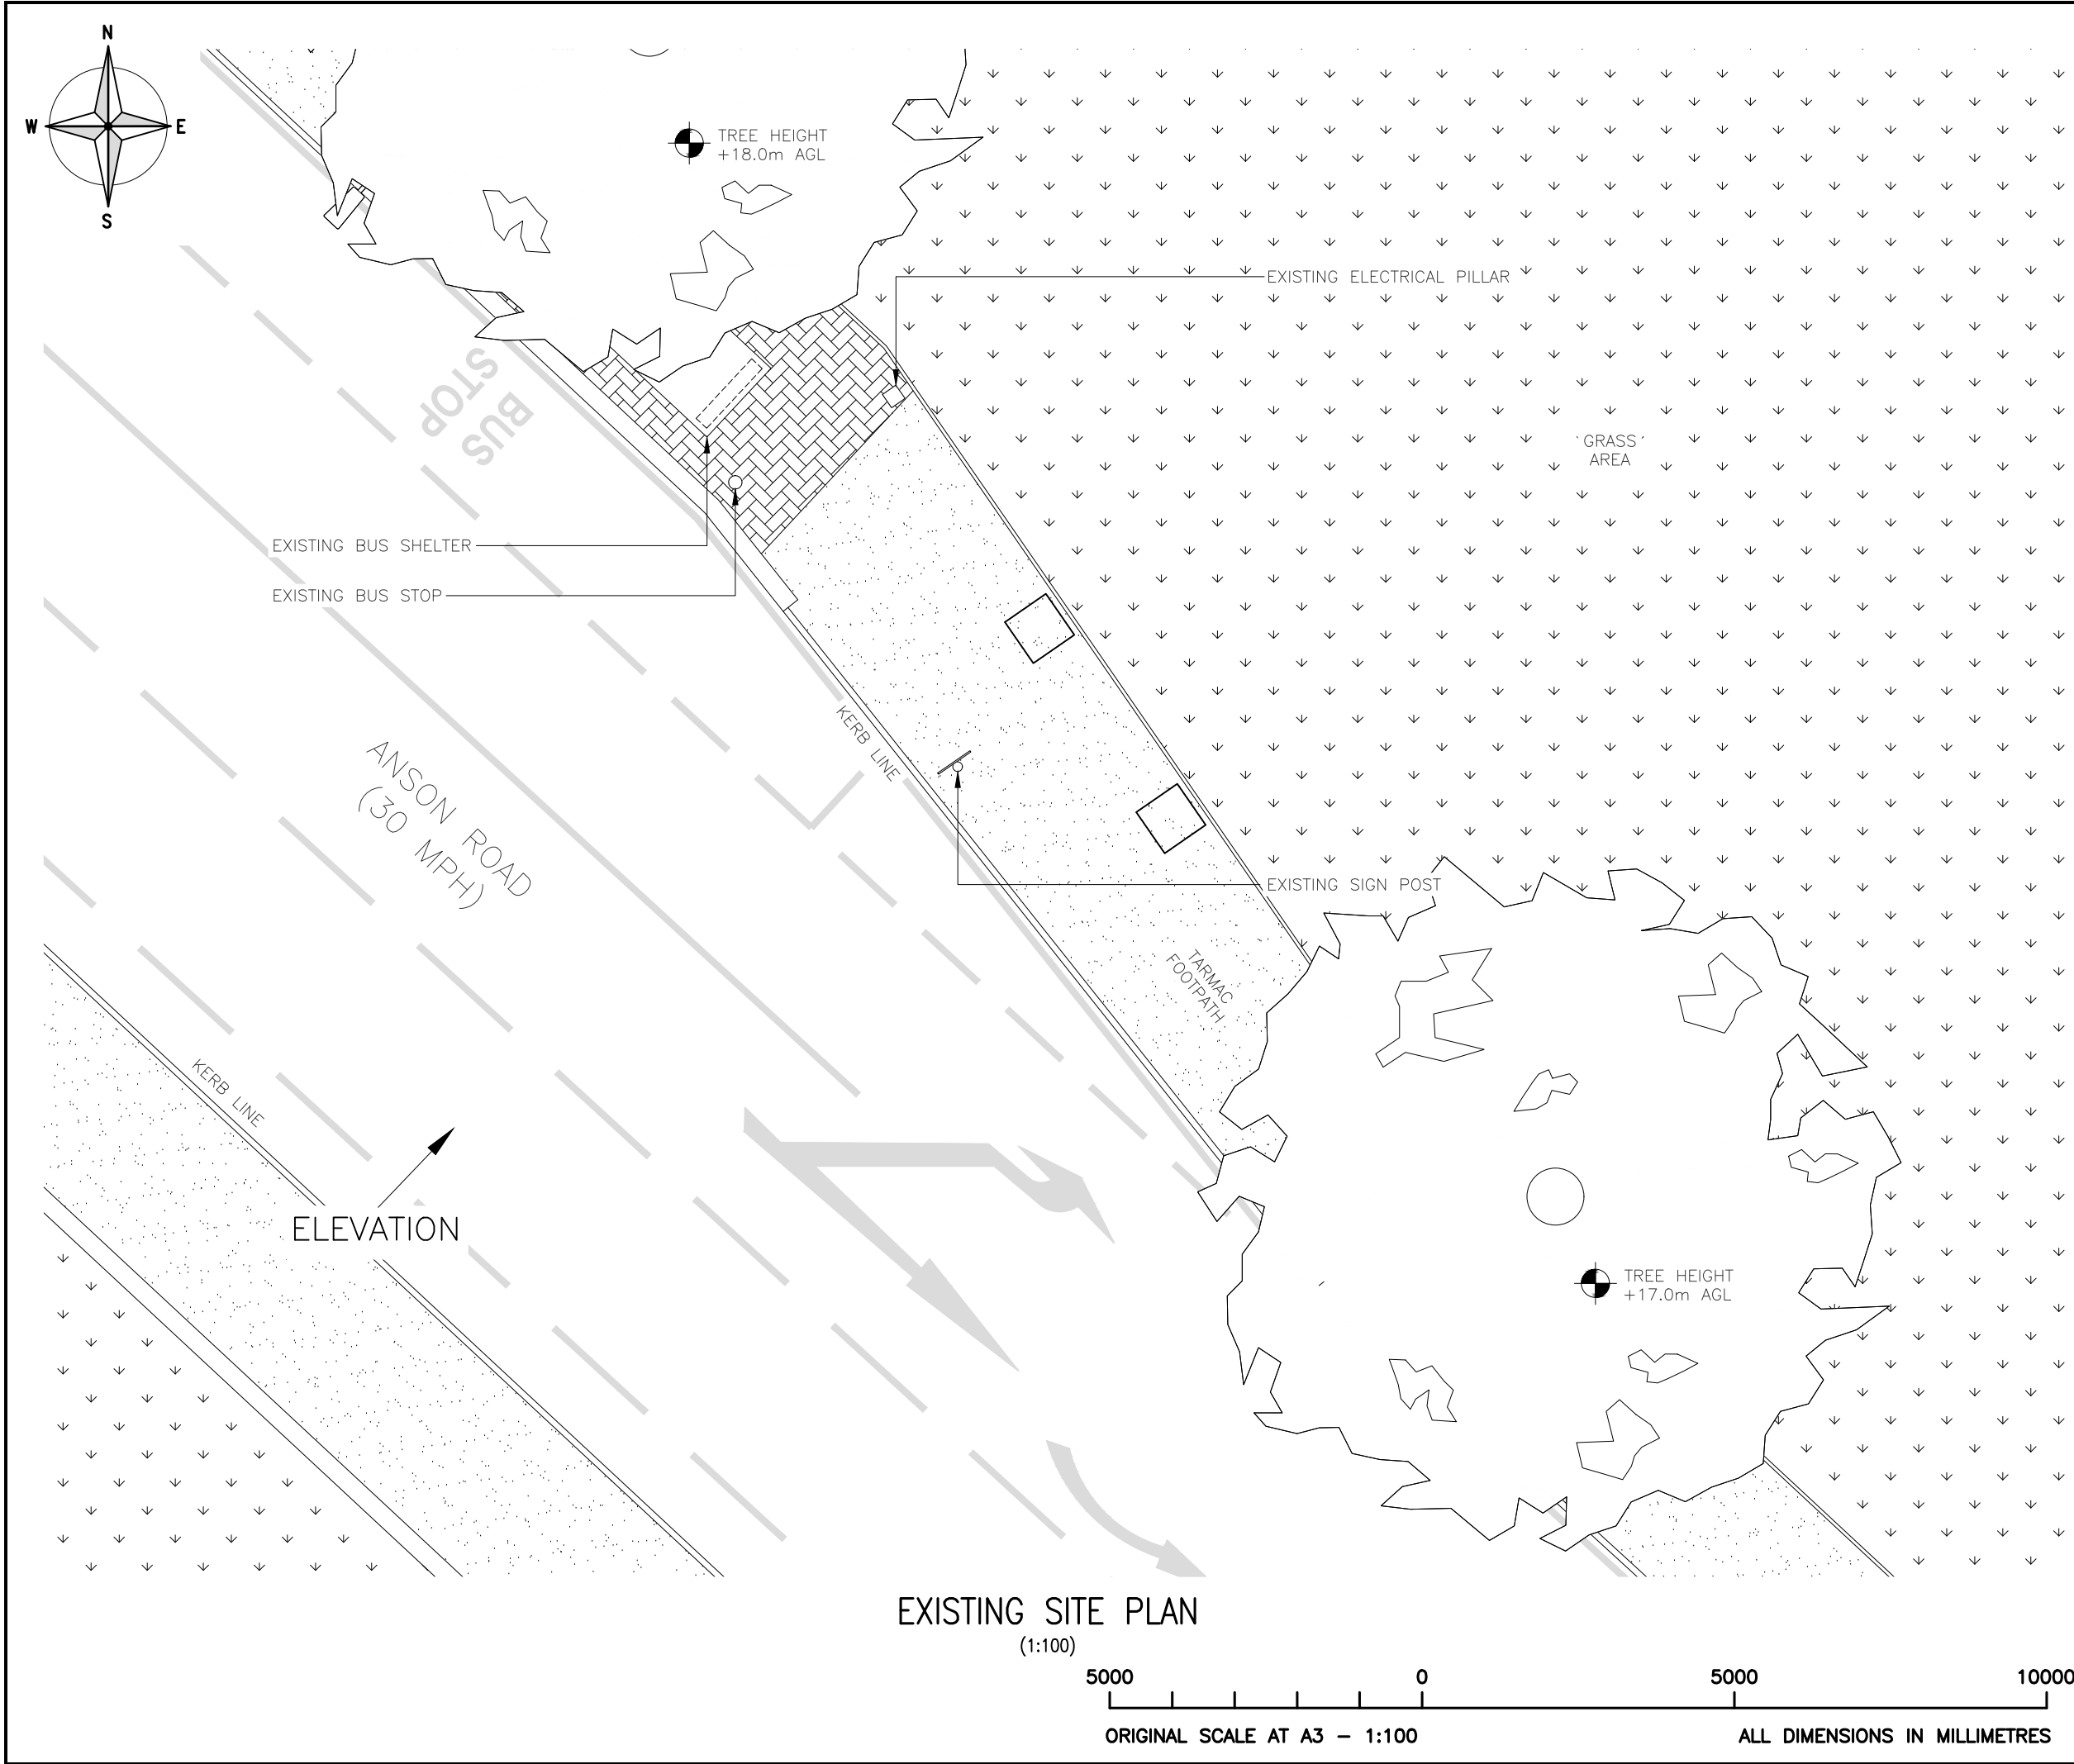

ALL DIMENSIONS ARE IN mm UNLESS NOTED OTHERWISE

N.G.R

E: 385987

N: 395337

CONCESSION REQUIRED

NO

NOTES:

A	Issued for Approval	SPD	DS	15.10.21
REV	MODIFICATION	BY	CH	DATE



WOLVEY - HINCKLEY - LEICESTERSHIRE - LE10 3JF
Tel: +44 (0)1455 222792 Fax: +44 (0)1455 222758



CTIL - VENDOR SWAP

Cell Name		Opt.
ANSON ROAD BUS STOP		A
Cell ID No		
CTIL	TEF	VF
30067100	N/A	18262
Site Address / Contact Details		
ANSON ROAD VICTORIA PARK MANCHESTER GREATER MANCHESTER M14 5DE		
Drawing Title: EXISTING SITE PLAN		
Purpose of issue: PLANNING		Dwg Rev:
Drawing Number: 200		A
Surveyed By: SH	Original Sheet Size: A3	Pack Issue:
Drawn: SPD	Date: 15.10.21	Checked: DS
Date: 15.10.21	Date: 15.10.21	A

5000


0

5000

10000

ORIGINAL SCALE AT A3 – 1:100

ALL DIMENSIONS IN MILLIMETRES

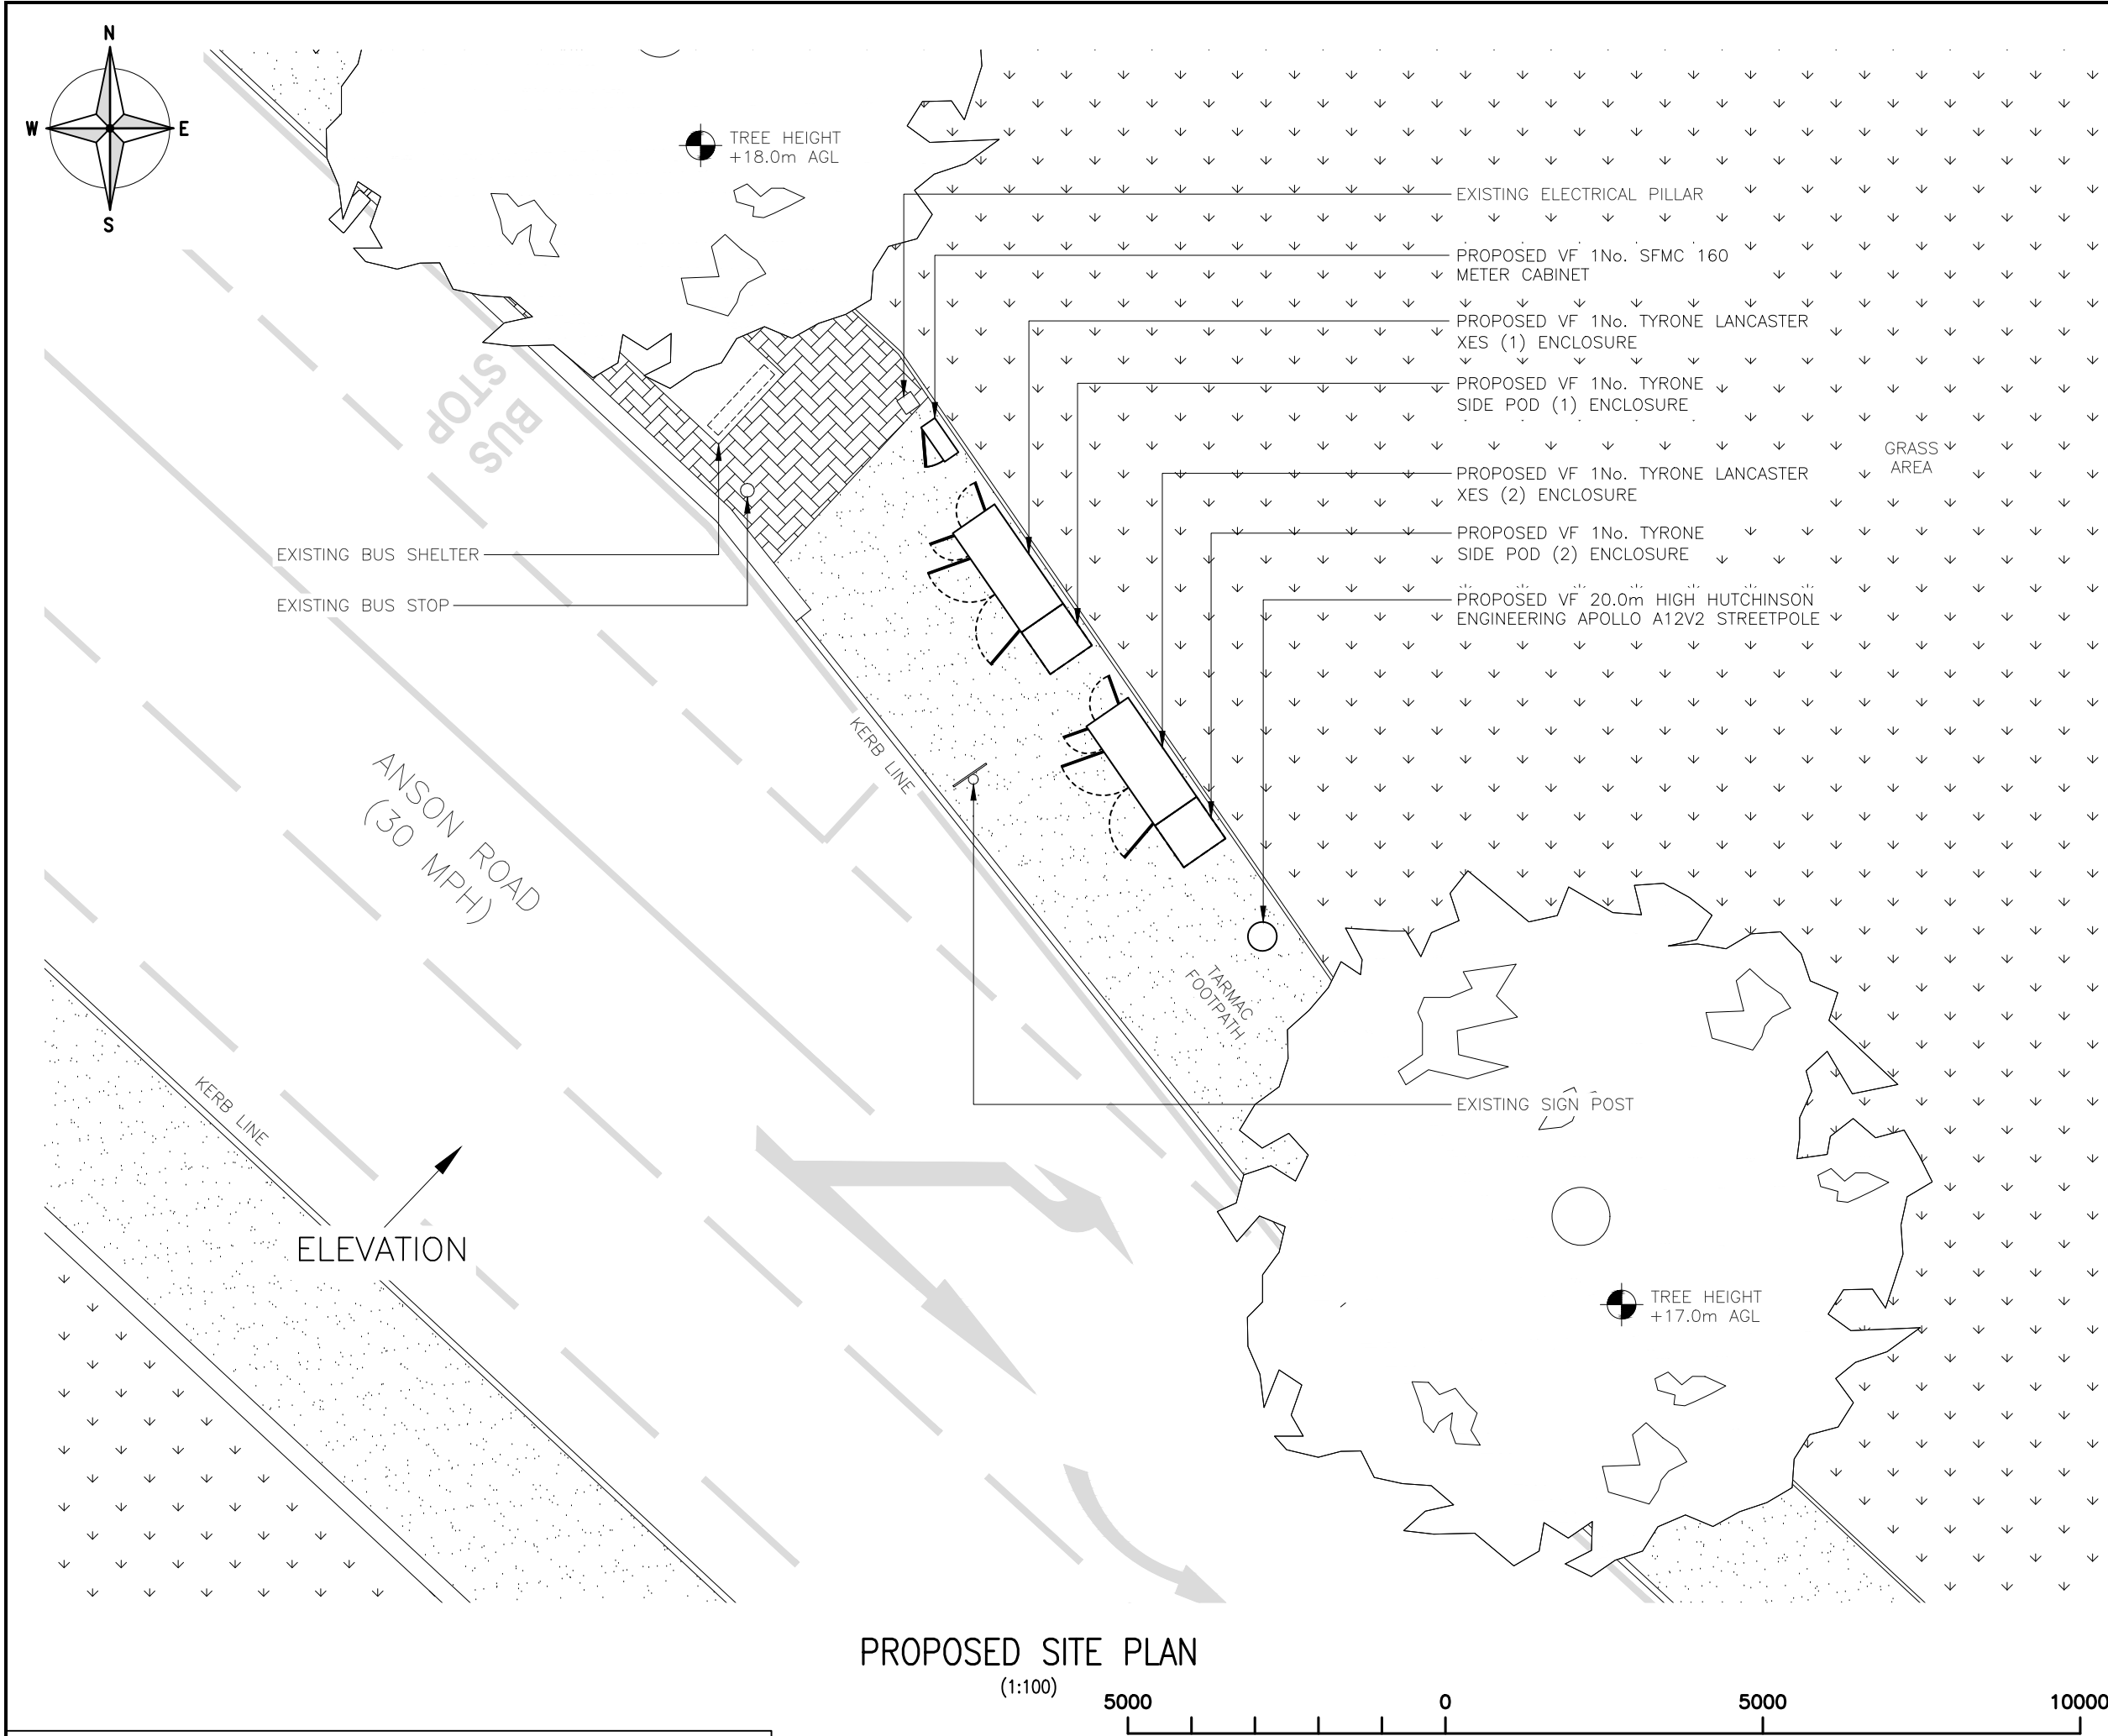

The drawings comply with Vodafone Standard ICNIRP guidelines.
Designed in accordance with CTIL document: SDN0009

ALL DIMENSIONS ARE IN mm UNLESS NOTED OTHERWISE

N.G.R

E: 385987

N: 395337

CONCESSION REQUIRED

NO

NOTES:

A	Issued for Approval	SPD	DS	15.10.21
REV	MODIFICATION	BY	CH	DATE



WOLVEY - HINCKLEY - LEICESTERSHIRE - LE10 3JF
Tel: +44 (0)1455 222792 Fax: +44 (0)1455 222758




CTIL - VENDOR SWAP


Cell Name		Opt.
ANSON ROAD BUS STOP		A
Cell ID No		
CTIL	TEF	VF
30067100	N/A	18262
Site Address / Contact Details		
ANSON ROAD VICTORIA PARK MANCHESTER GREATER MANCHESTER M14 5DE		
Drawing Title: PROPOSED SITE PLAN		
Purpose of issue: PLANNING		Dwg Rev:
Drawing Number: 201		A
Surveyed By: SH		Original Sheet Size: A3
Drawn: SPD	Date: 15.10.21	Checked: DS
Date: 15.10.21	Date: 15.10.21	Pack Issue: A

ORIGINAL SCALE AT A3 – 1:100

ALL DIMENSIONS IN MILLIMETRES

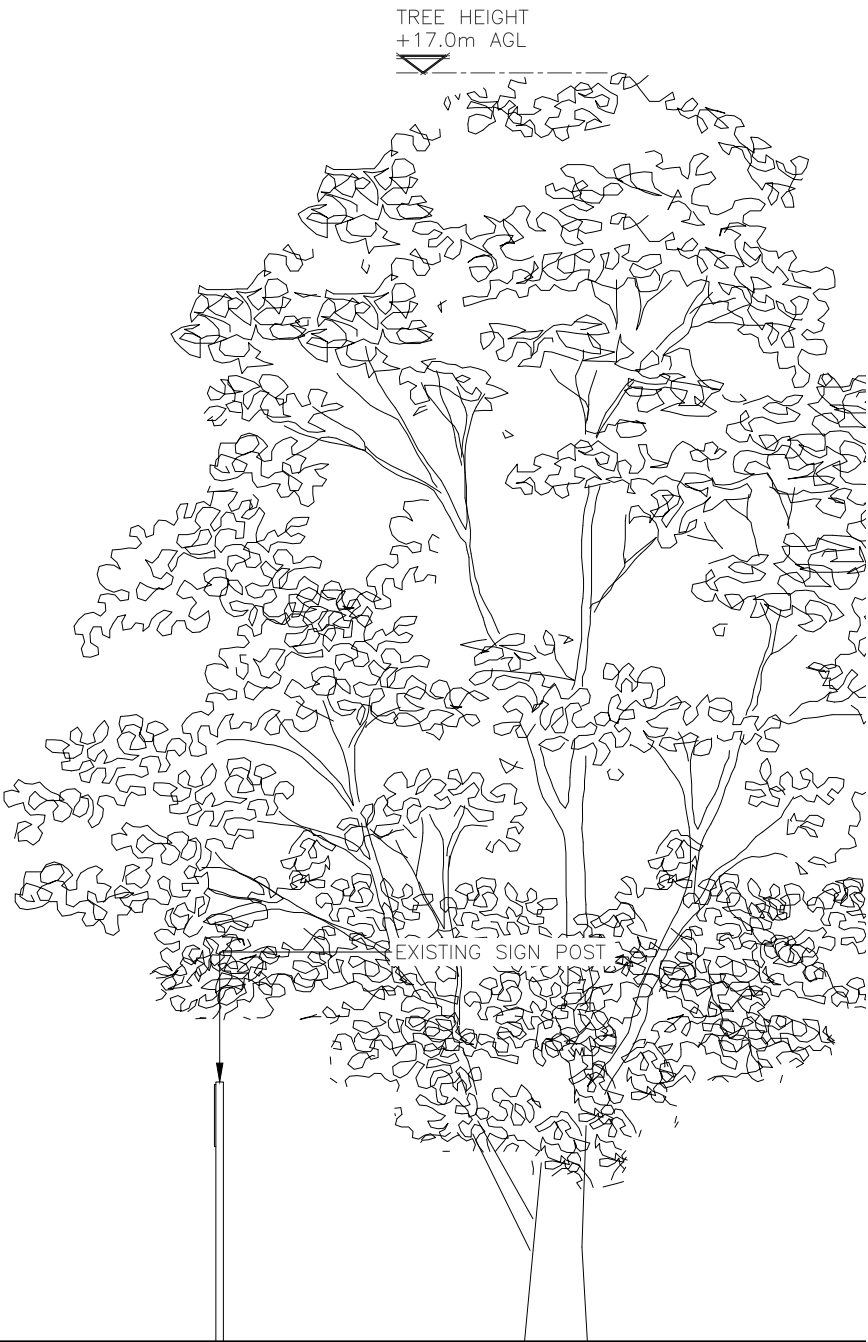

EXISTING SITE ELEVATION
(1:100)

 

ALL DIMENSIONS ARE IN mm UNLESS NOTED OTHERWISE

N.G.R | E: 385987 | N: 395337

CONCESSION REQUIRED | NO

NOTES:

A	Issued for Approval	SPD	DS	15.10.21
REV	MODIFICATION	BY	CH	DATE



WOLVEY - HINCKLEY - LEICESTERSHIRE - LE10 3JF
Tel: +44 (0)1455 222792 Fax: +44 (0)1455 222758



CTIL - VENDOR SWAP

Cell Name	Opt.
ANSON ROAD BUS STOP	A

Cell ID No		
CTIL	TEF	VF
30067100	N/A	18262


Site Address / Contact Details

ANSON ROAD
VICTORIA PARK
MANCHESTER
GREATER MANCHESTER
M14 5DE

Drawing Title:
EXISTING SITE ELEVATION

Purpose of issue:	PLANNING	Dwg Rev:
Drawing Number:	300	A

Surveyed By: SH	Original Sheet Size: A3	Pack Issue:
Drawn: SPD	Date: 15.10.21	Checked: DS
Date: 15.10.21	Date: 15.10.21	A

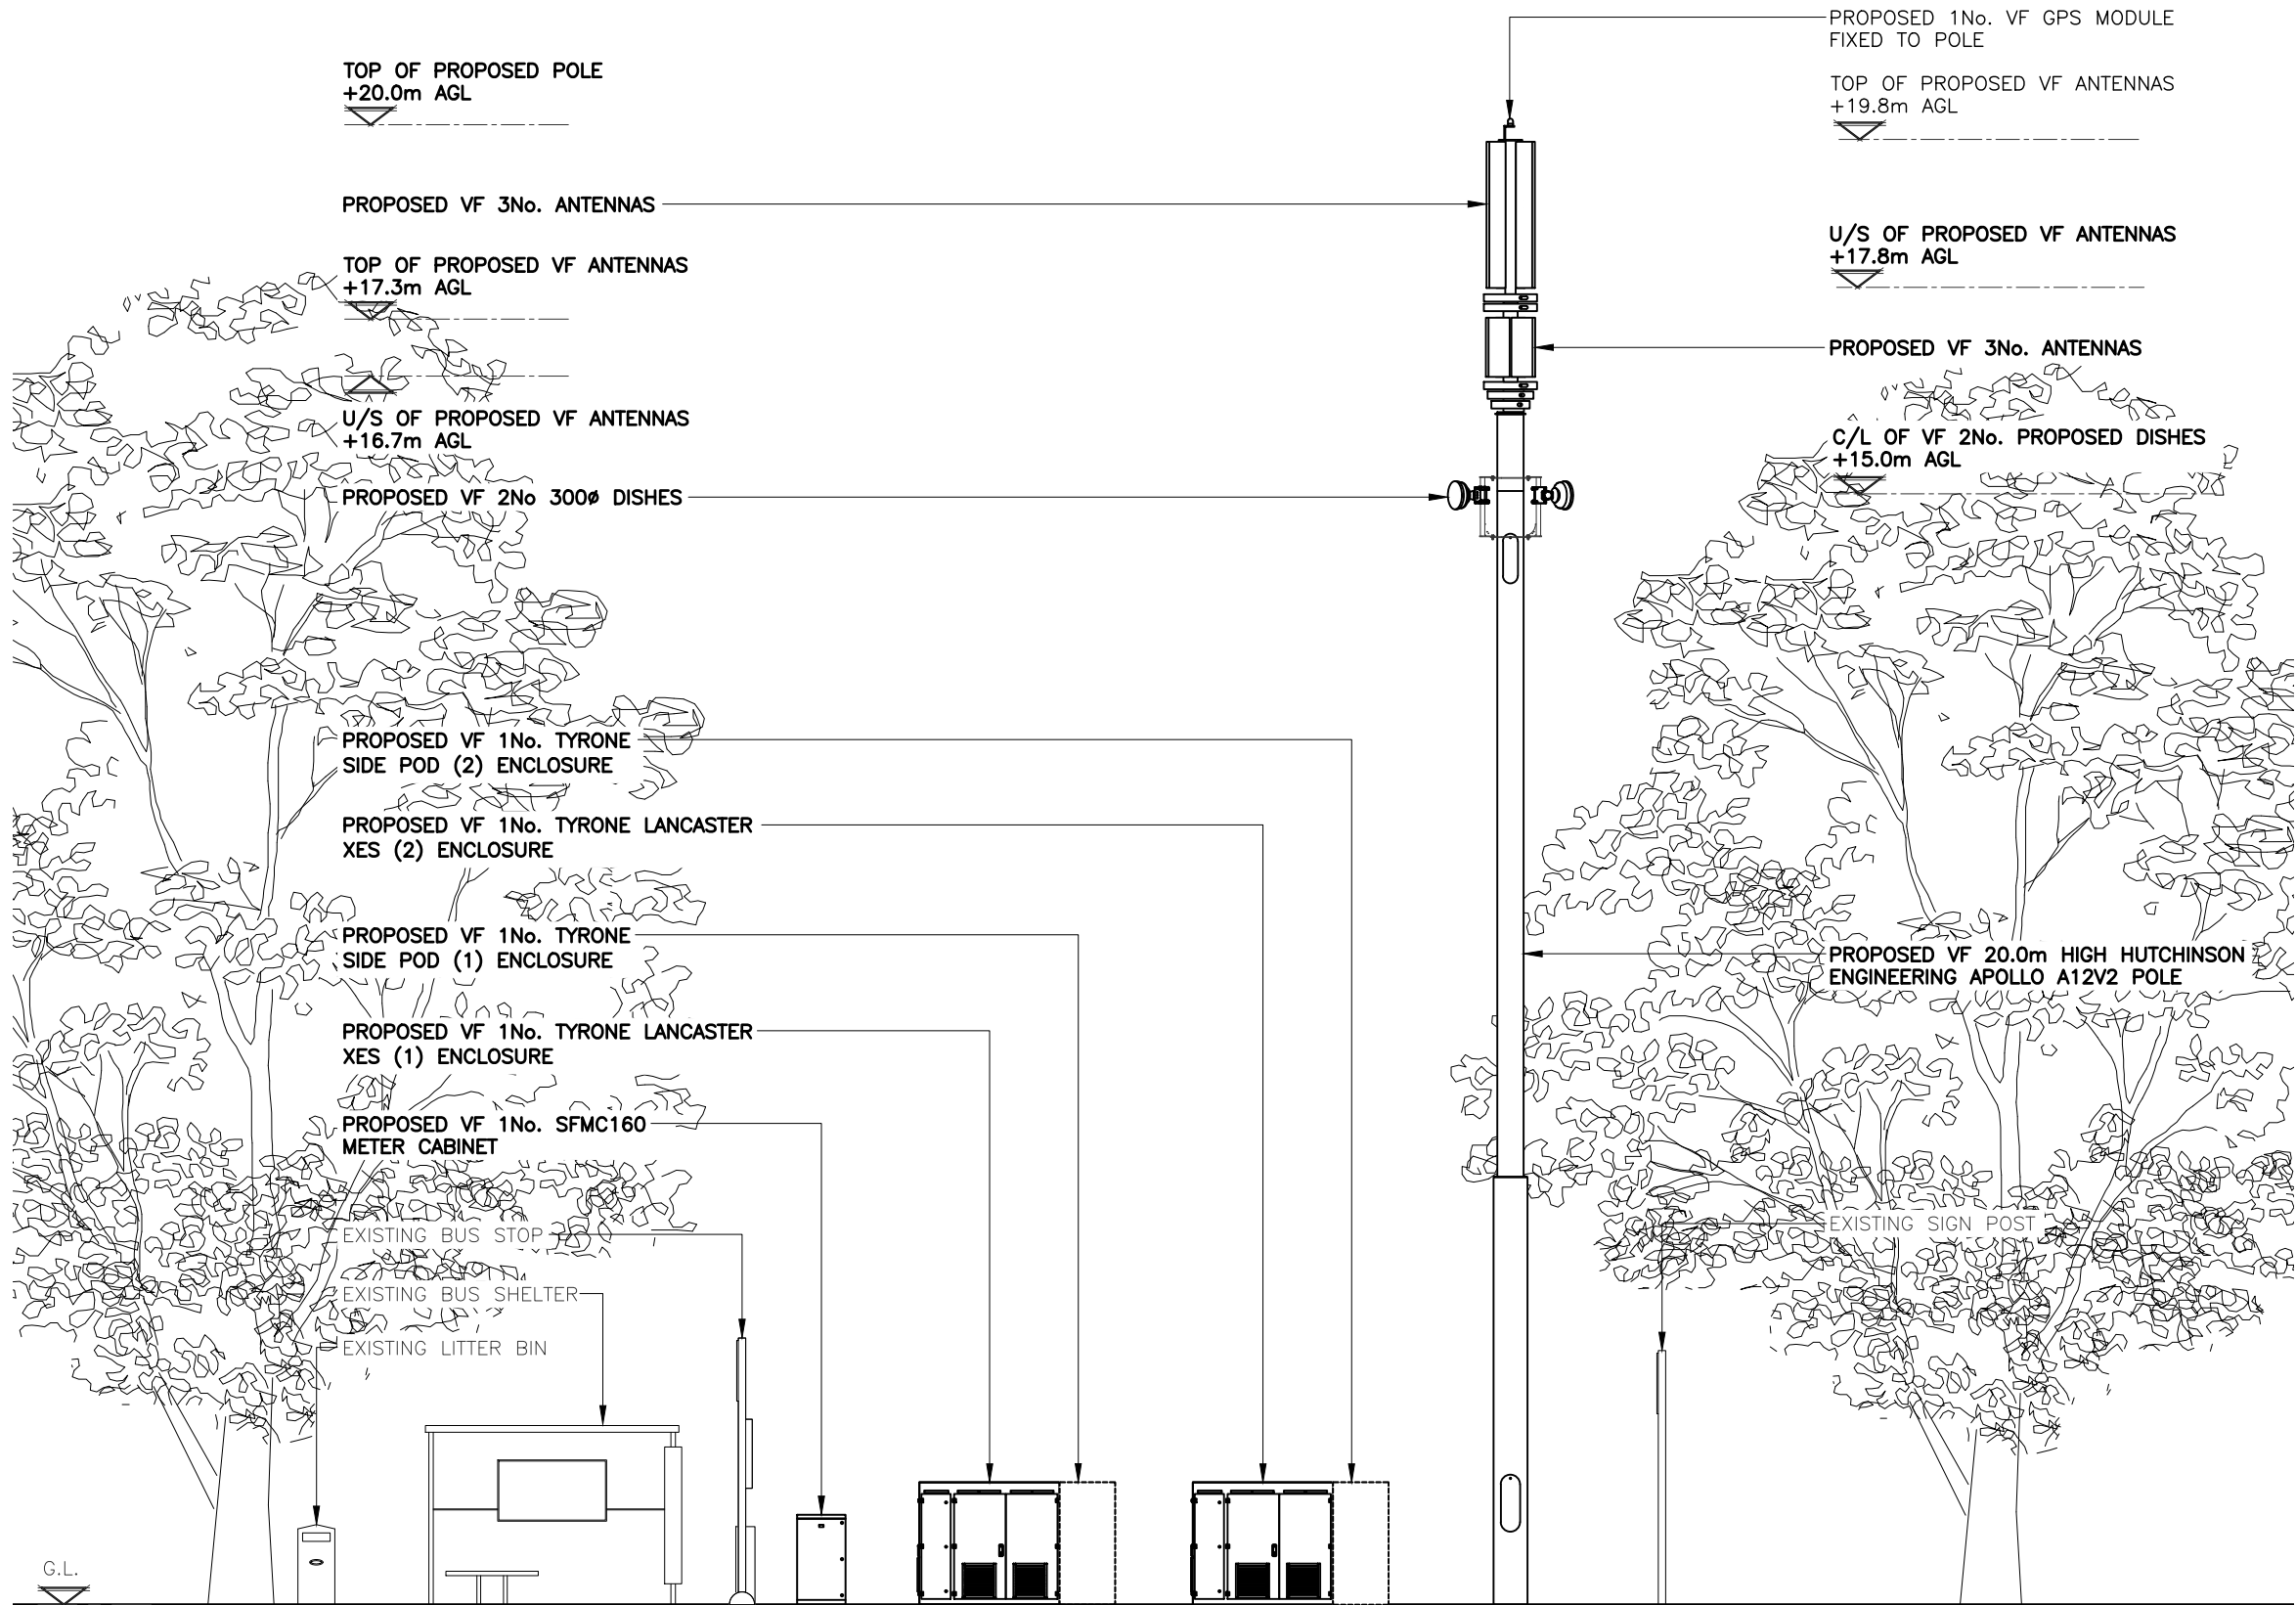

PROPOSED SITE ELEVATION

(1:100)

5000

0

5000

10000

ORIGINAL SCALE AT A3 - 1:100

ALL DIMENSIONS IN MILLIMETRES

The drawings comply with Vodafone Standard ICNIRP guidelines.
Designed in accordance with CTIL document: SDN0009

ALL DIMENSIONS ARE IN mm UNLESS NOTED OTHERWISE

N.G.R | E: 385987 | N: 395337

CONCESSION REQUIRED | NO

NOTES:

REV	A	Issued for Approval	SPD	DS	15.10.21
		MODIFICATION	BY	CH	DATE



WOLVEY - HINCKLEY - LEICESTERSHIRE - LE10 3JF
Tel: +44 (0)1455 222792 Fax: +44 (0)1455 222758



CTIL - VENDOR SWAP

Cell Name	Opt.
ANSON ROAD BUS STOP	A

Cell ID No		
CTIL	TEF	VF
30067100	N/A	18262

Site Address / Contact Details		
ANSON ROAD VICTORIA PARK MANCHESTER GREATER MANCHESTER M14 5DE		

Drawing Title: PROPOSED SITE ELEVATION

Purpose of issue:	PLANNING	Dwg Rev:
-------------------	----------	----------

Drawing Number:	301	A
-----------------	-----	---

Surveyed By:	SH	Original Sheet Size:	A3	Pack Issue:
--------------	----	----------------------	----	-------------

Drawn:	SPD	Date:	15.10.21	Checked:	DS	Date:	15.10.21	A
--------	-----	-------	----------	----------	----	-------	----------	---