


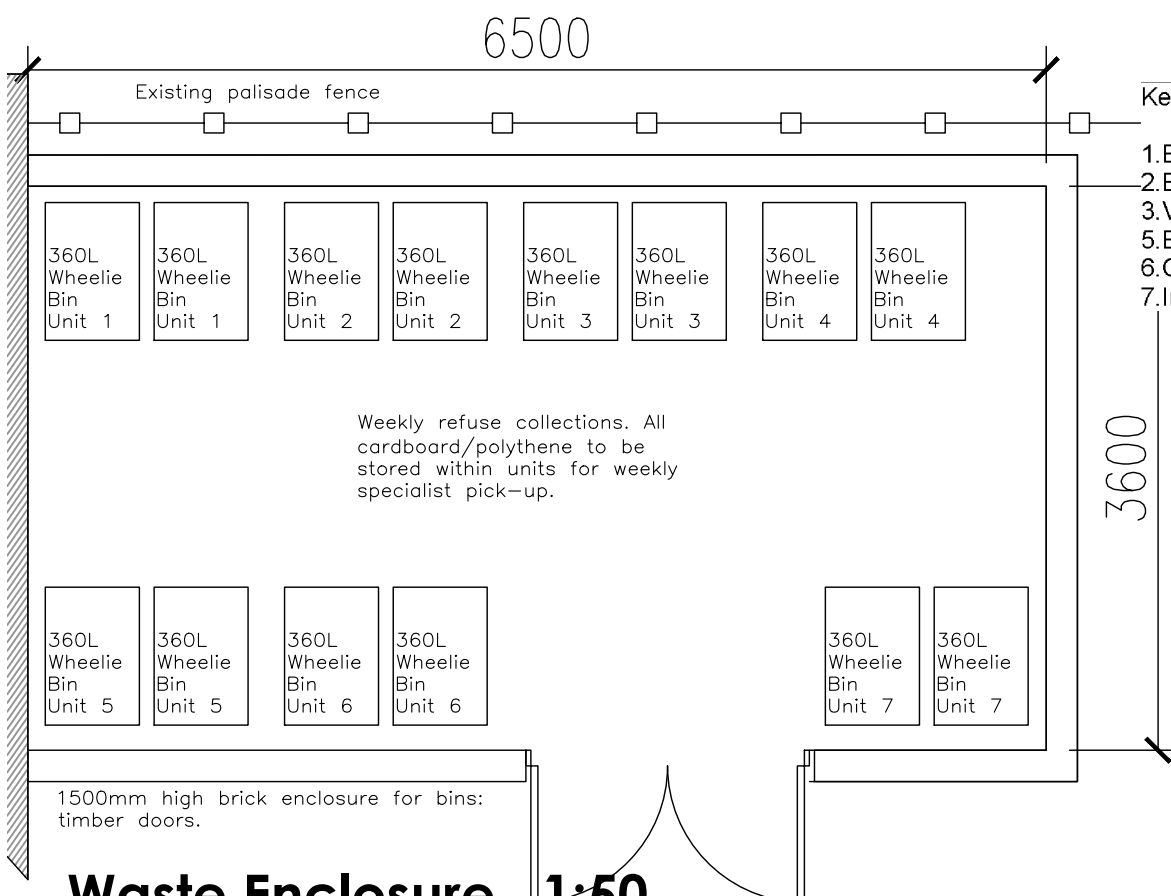

Waste Enclosure 1:50

PROPOSED SITE PLAN

63, KNOWSLEY, MANCHESTER

1:100@A1

Key:

- 1.Existing/proposed boundary treatment: 1800mm high Palisade fence with sliding gate.
- 2.Bins enclosure: caters for 14 No. 360L bins (2/unit- one general, one cardboard)
- 3.Vehicular turning area.
- 5.Electric vehicle charging point. 7 KW.
- 6.Covered secure cycle storage.
- 7.Incoming Services

FOB Design (UK) Ltd
72A Water Lane,
Wilmslow, Cheshire. SK9 5BB
01625 251644
office@fob-design.com www.fob-design.com

REV	DATE	DRAWN BY
Copyright of fob design (UK) Ltd, all rights reserved. All information contained within this drawing remains the property of fob design. This information should not be reproduced in whole or part or modified without written consent of fob design. No information within this drawing should be modified or disclosed or passed onto third parties without written consent of fob design. Do not scale from drawing.		
XXX		
63; KNOWSLEY STREET MANCHESTER NEW 3 STOREY CASH & CARRY OUTLET		
XXX		
Drawn	XXX	Status SK Date MAR 21
Checked	XXX	Original A3 Scale 1:100@A1
PL 03		D