


Mr Malik Hanif

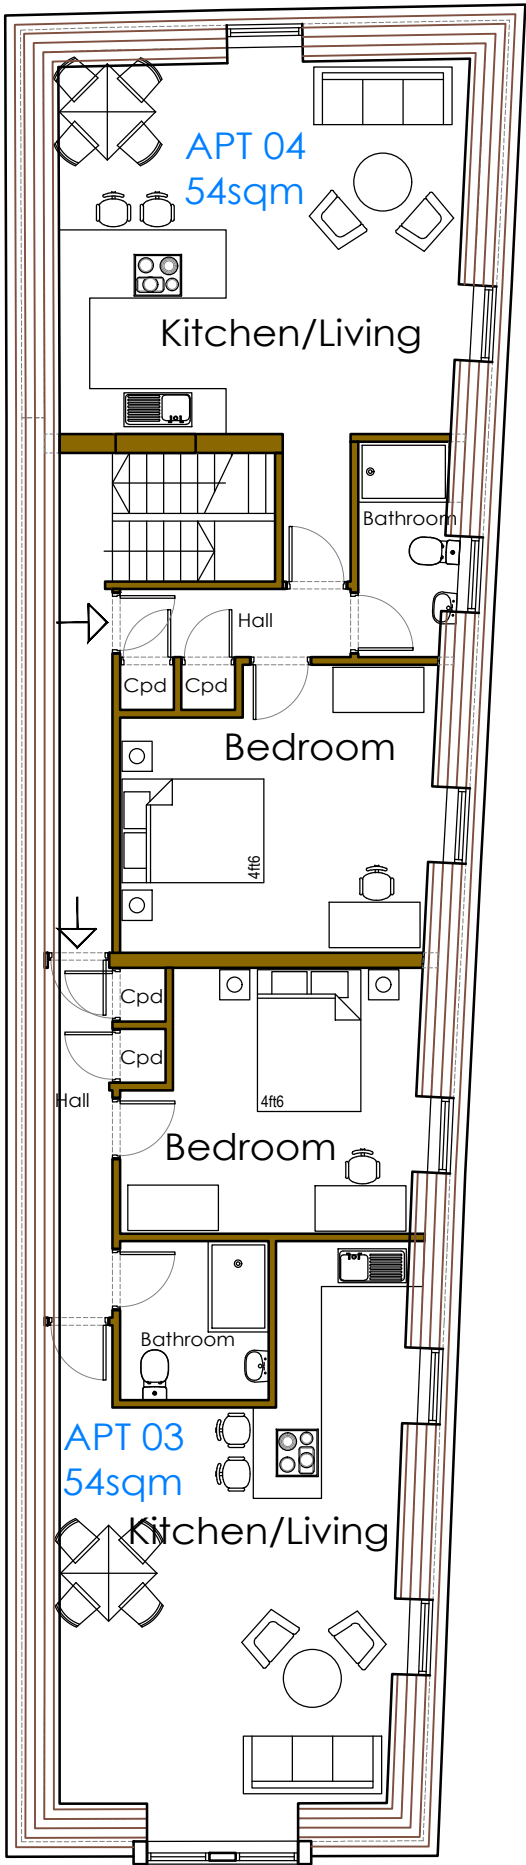

Proposed Second Floor Plan



FOB Design (UK) Ltd
 72A Water Lane,
 Wilmslow, Cheshire. SK9 5BB
 01625 251644
 office@fob-design.com www.fob-design.com

REV	DATE	DRAWN BY
Copyright of fob design (UK) Ltd, all rights reserved.		
341 Barlow Road, Levenshulme		
Proposed Floor Plans		
Drawn	NP	Status PL Date 07.06.21
Checked	DPP	Original A3 Scale 1:100@A3
14519-PL07		C