

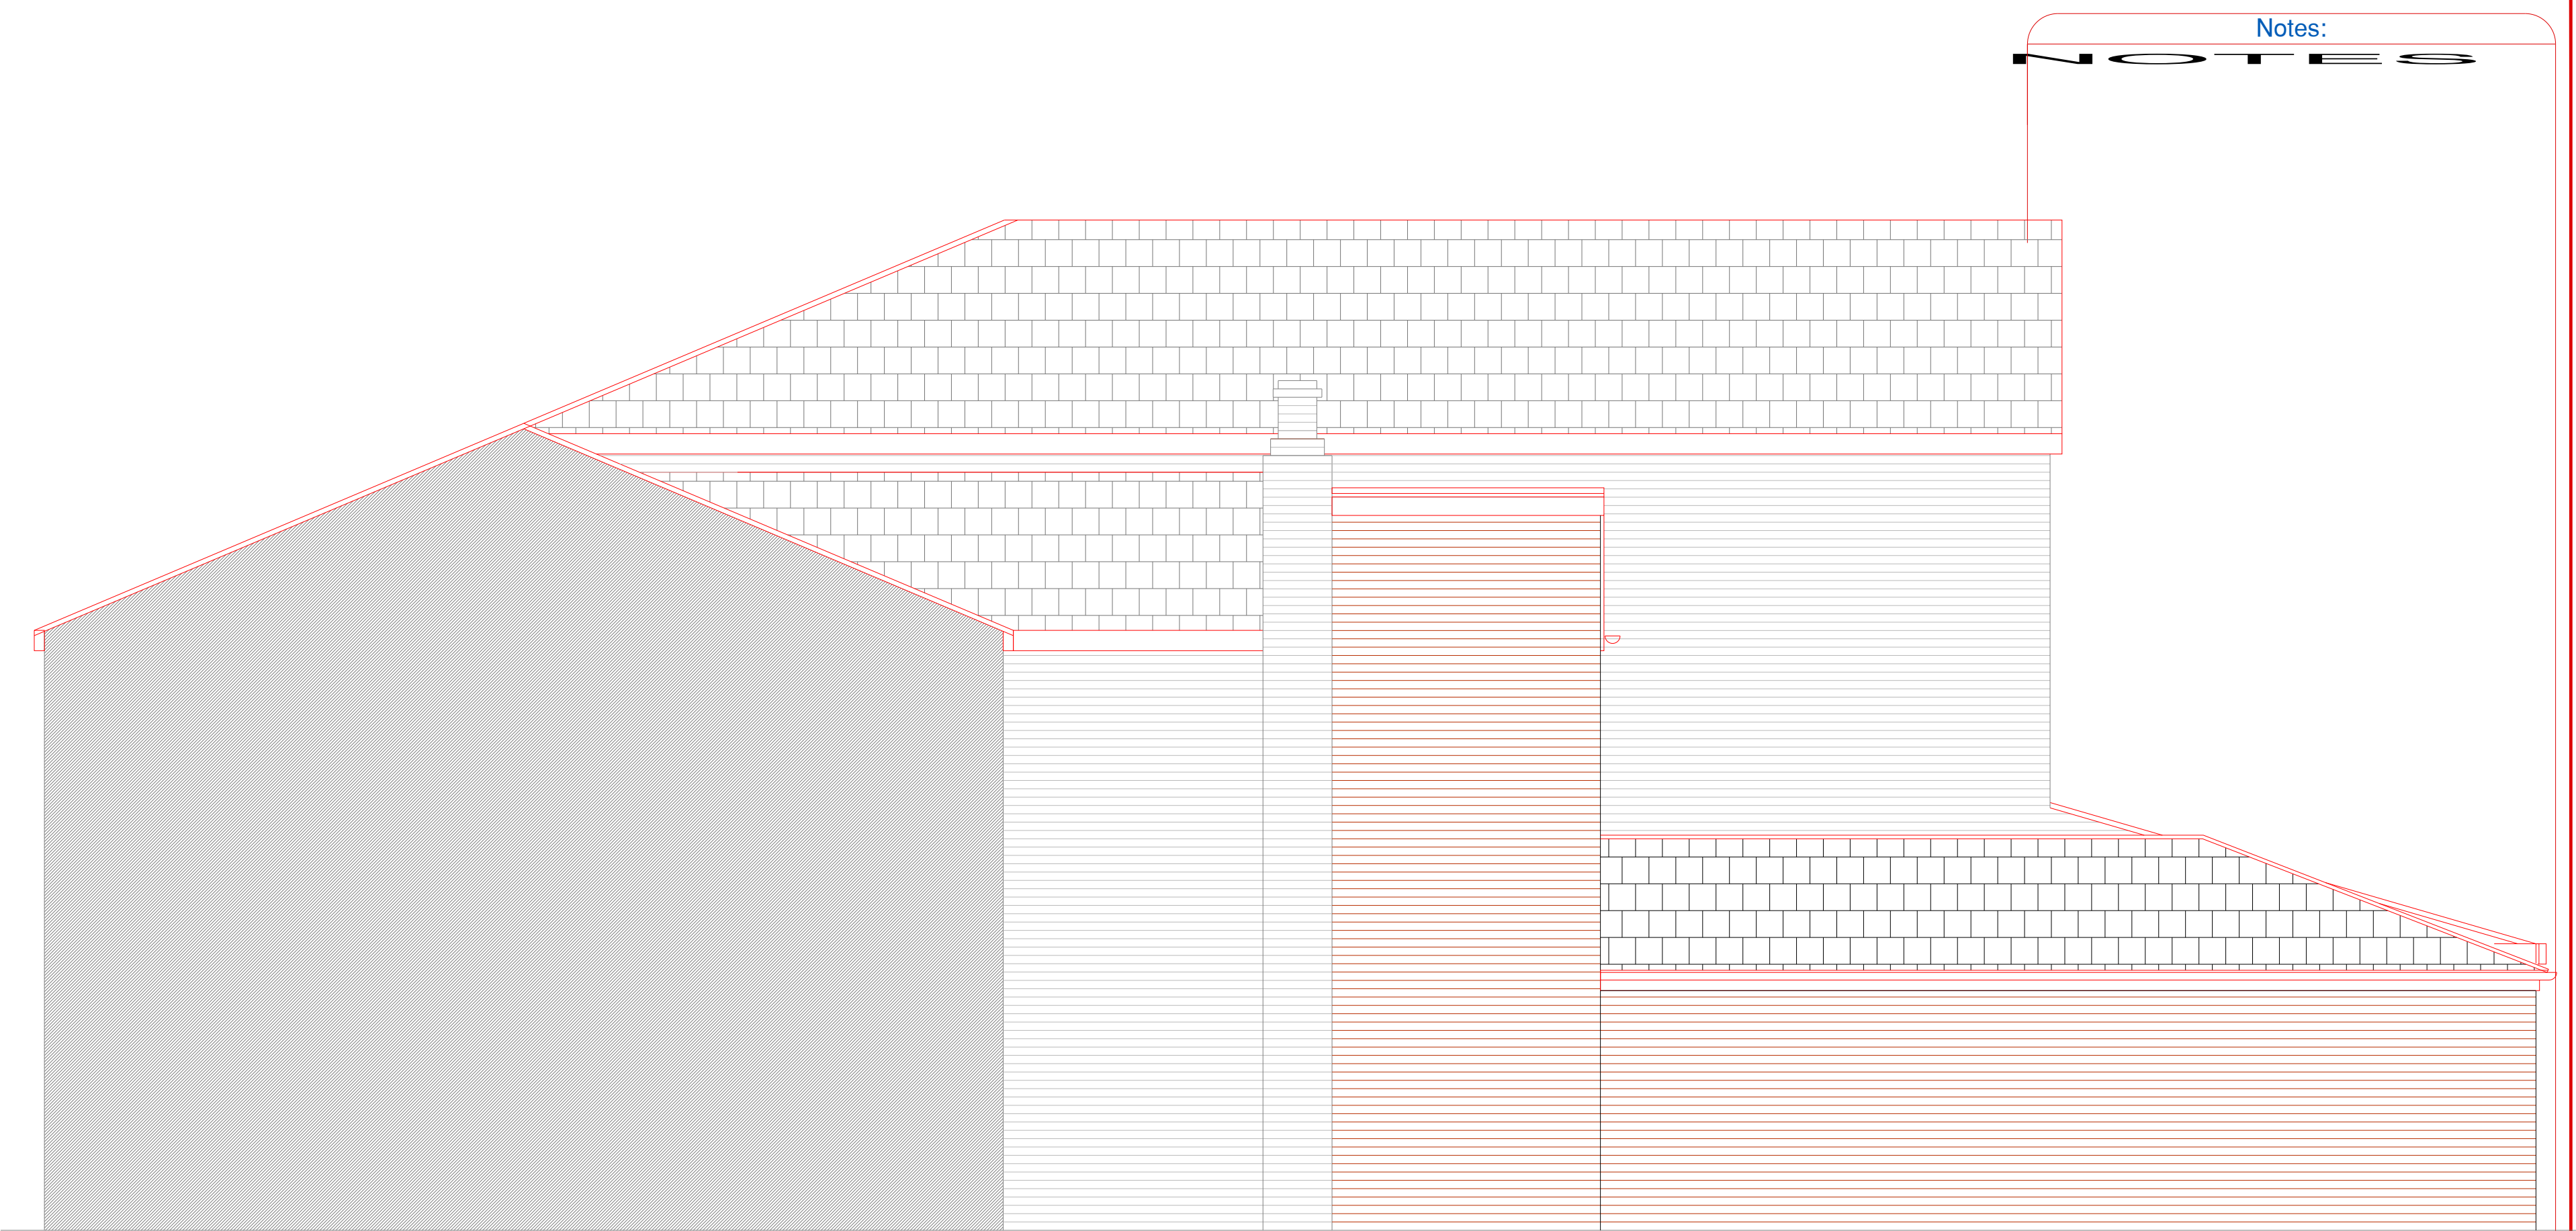


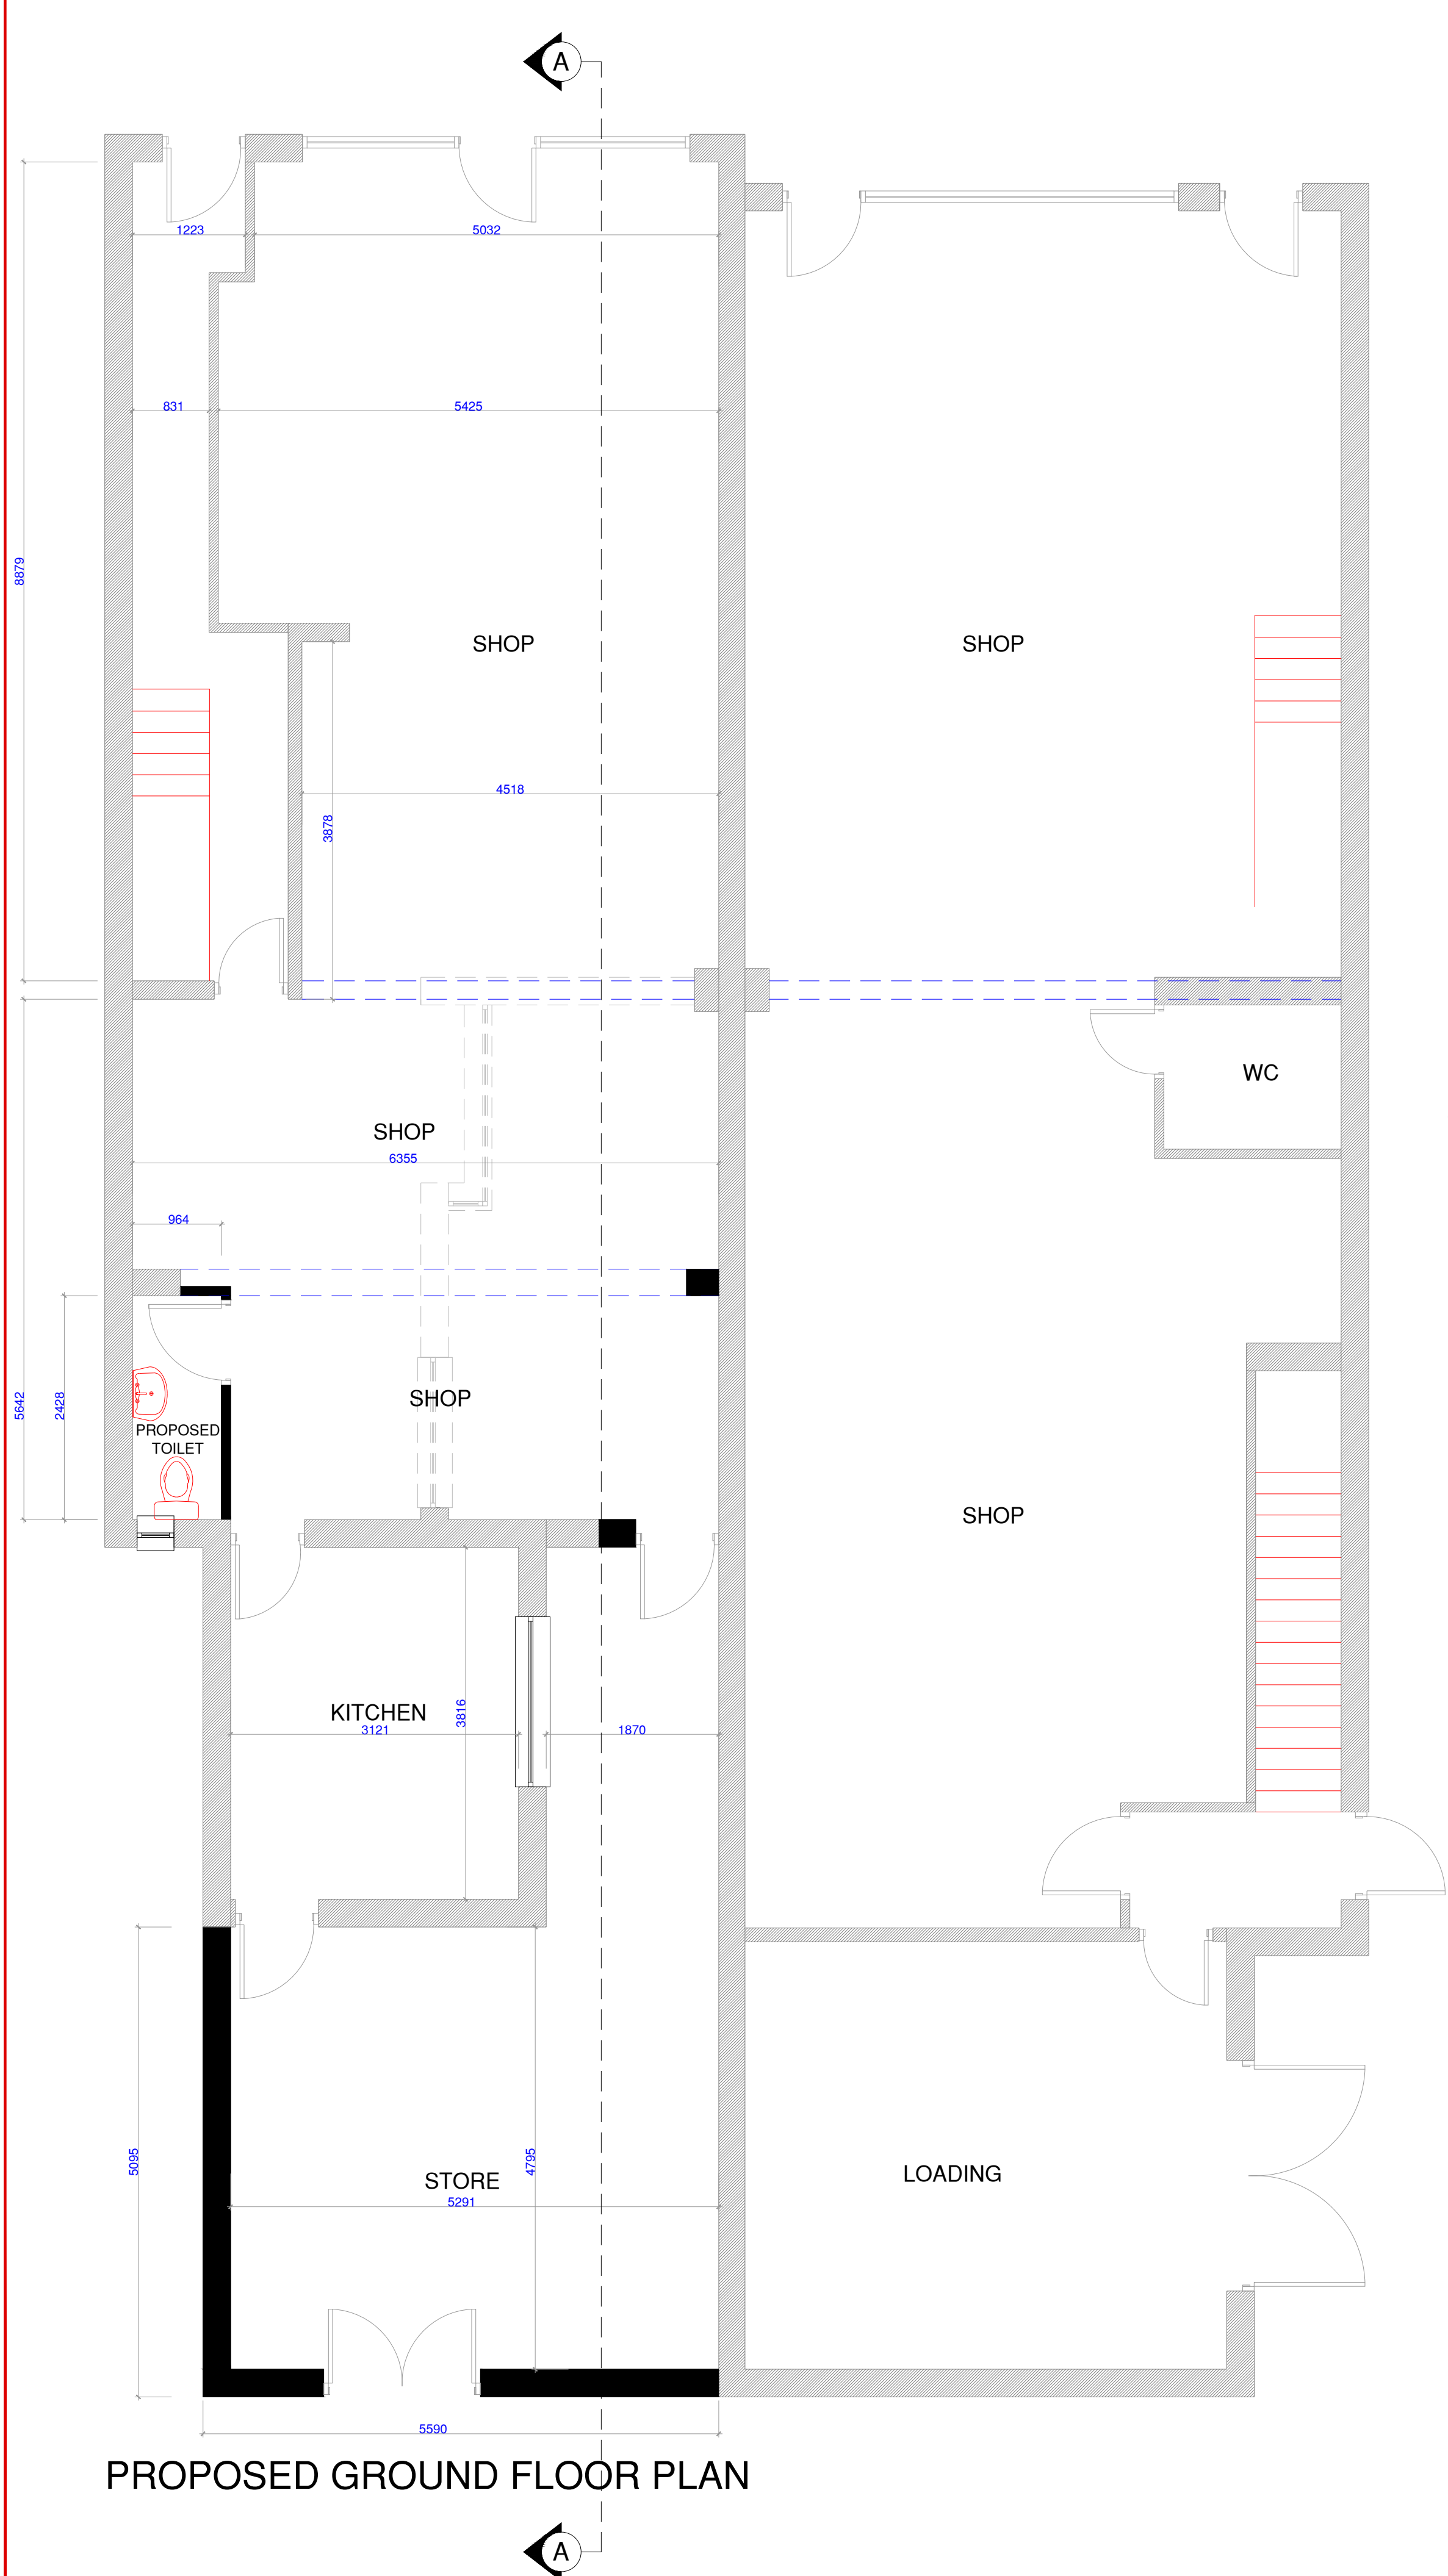

PROPOSED SIDE ELEVATION

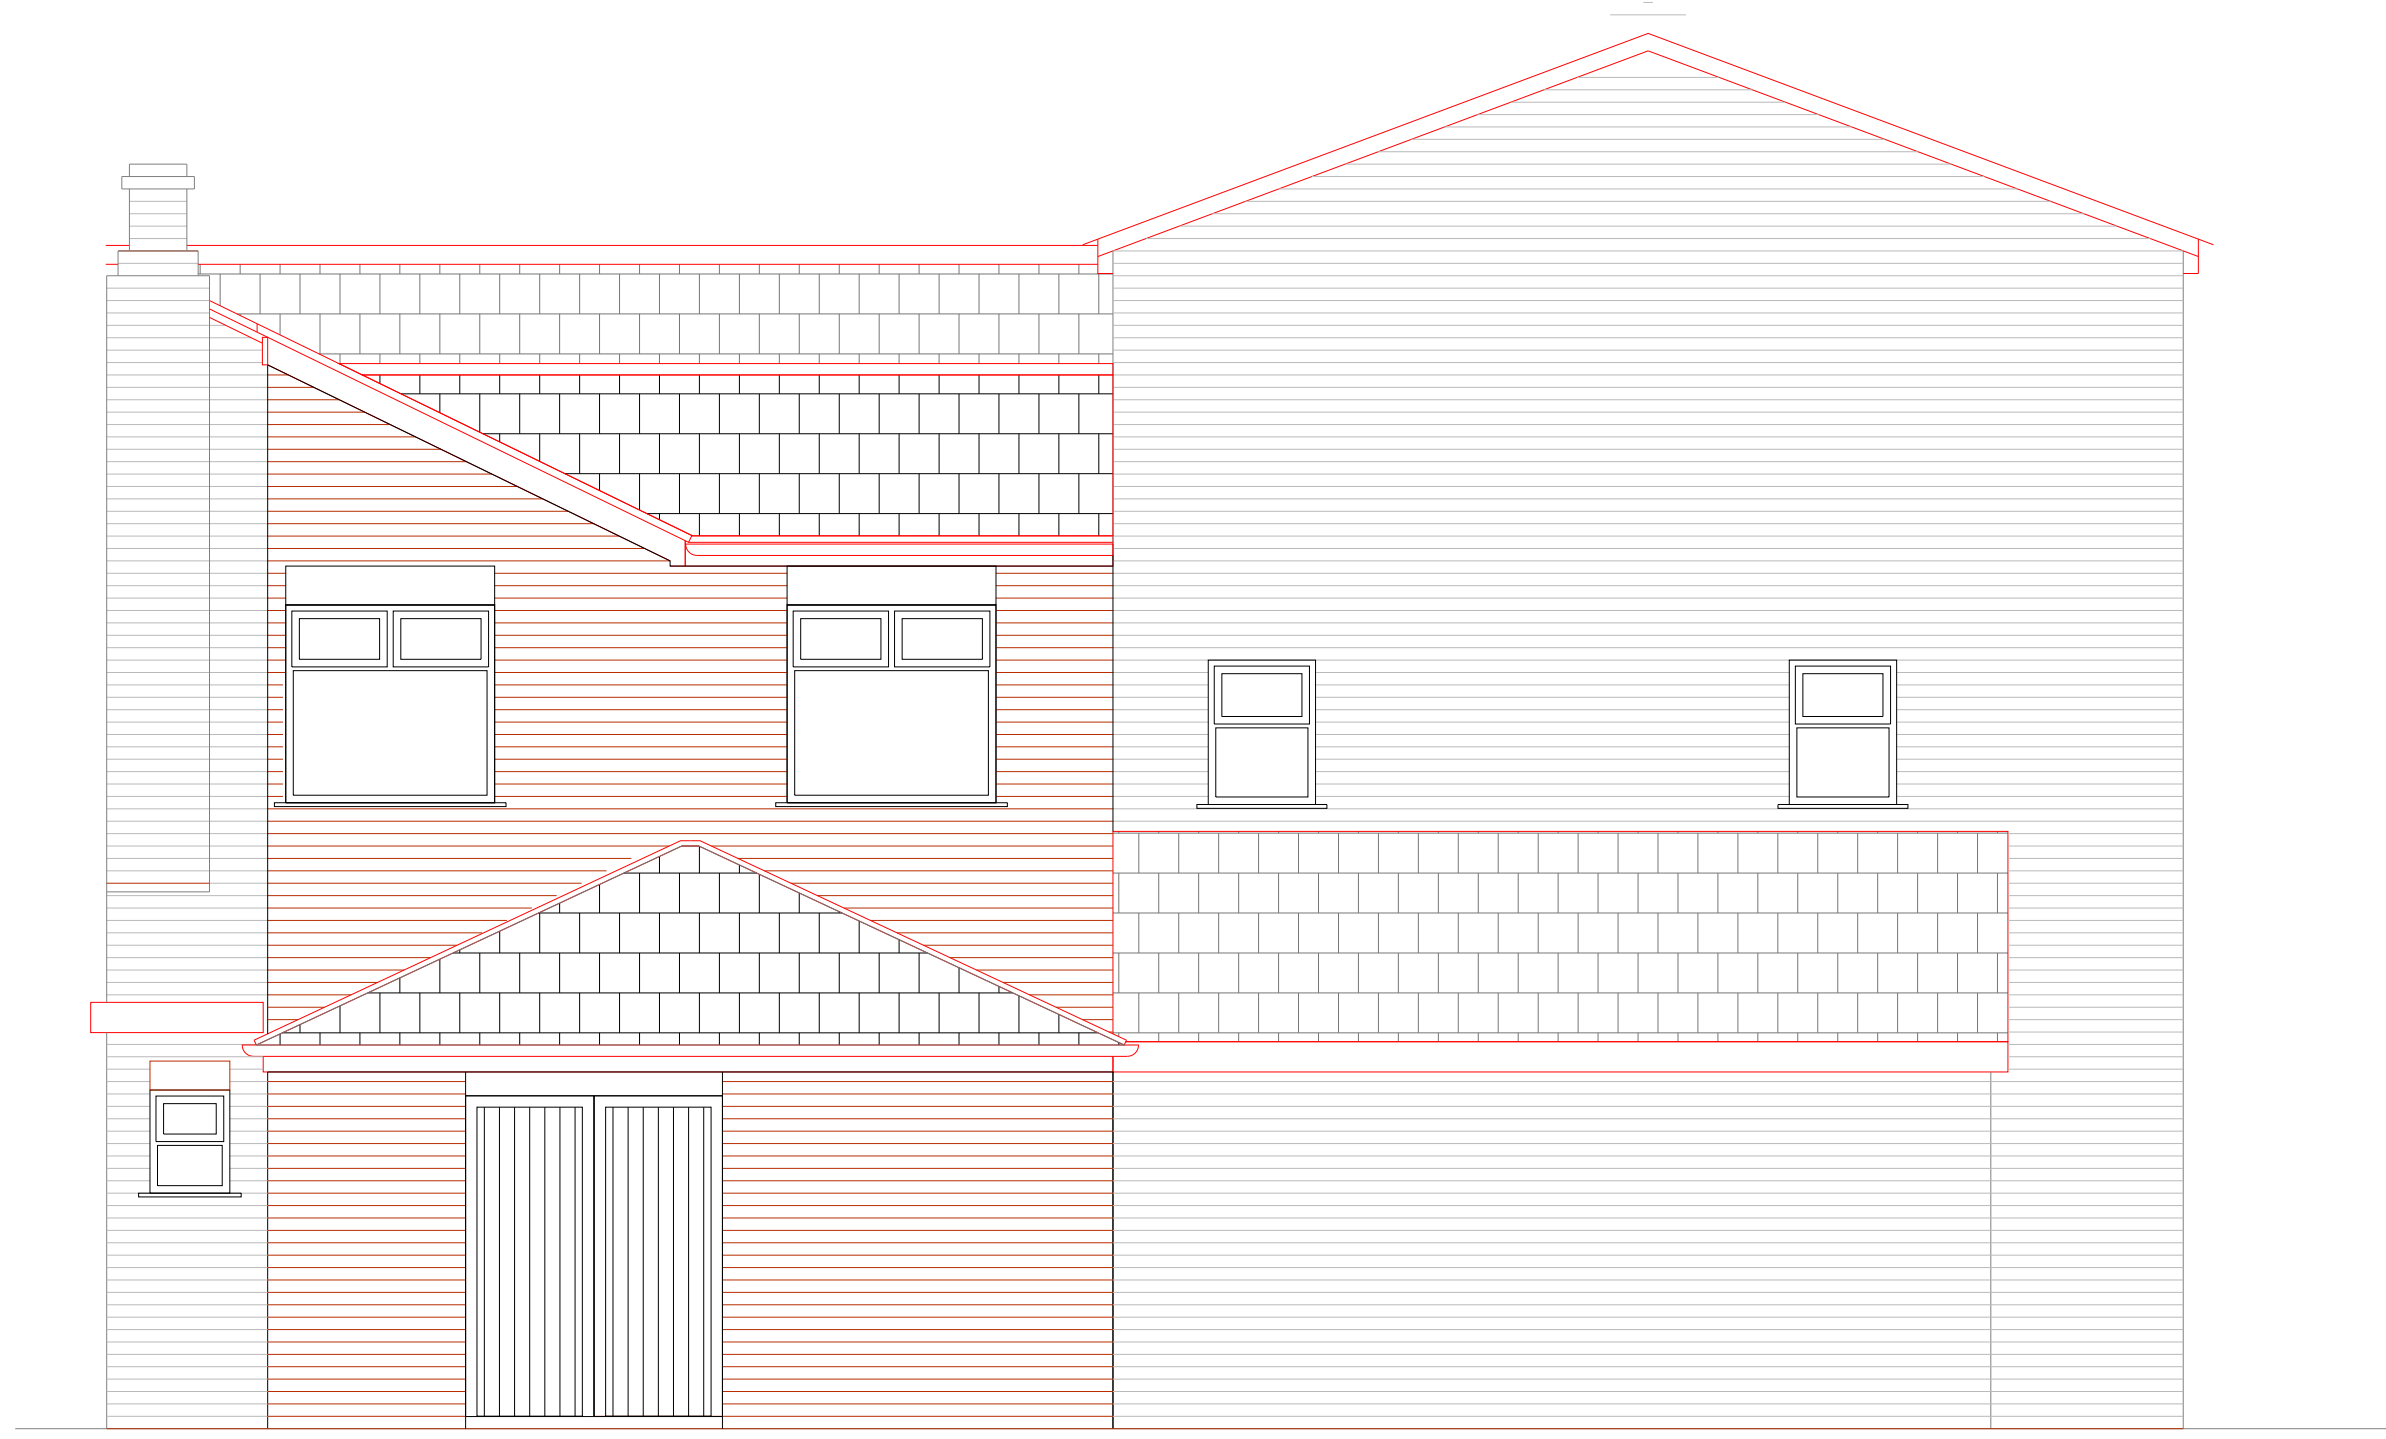

PROPOSED REAR ELEVATION

NOTES

Notes:

B	DRAWINGS AMENDED	RR	20 07 20
A	Buildings reduce in size	RR	07 07 20
REV:	DESCRIPTION:	BY:	DATE:

Arch Designs
Don't just dream it, let us design it!
www.archdesigns.co.uk
 TEL: 07910600970

CLIENT: DENOTHAN KETHESWARAN
 4 MELDON ROAD
 MANCHESTER
 M13 0TZ

ARCHITECT: MR REUBEN RAMELIZE
 ARCH DESIGNS, WILSONS PARK C/O MAS
 MONSALL ROAD
 MANCHESTER M40 8WN

DRAWN: REUBEN **CHECKED:** checked **DATE:** DEC 2021 **REVISION:** 0

PROJECT NAME: PROPOSED TWO STOREY REAR EXTENSION.

DRAWING TITLE: PROPOSED GROUND FLOOR PLAN AND ELEVATIONS

SCALE: 1:50 **SHEET SIZE:** A1 **SHEET NO:** 03

PROJECT NO: 2021/00 **STATUS:** FOR PLANNING ONLY

DRAWING NO: A1/03