



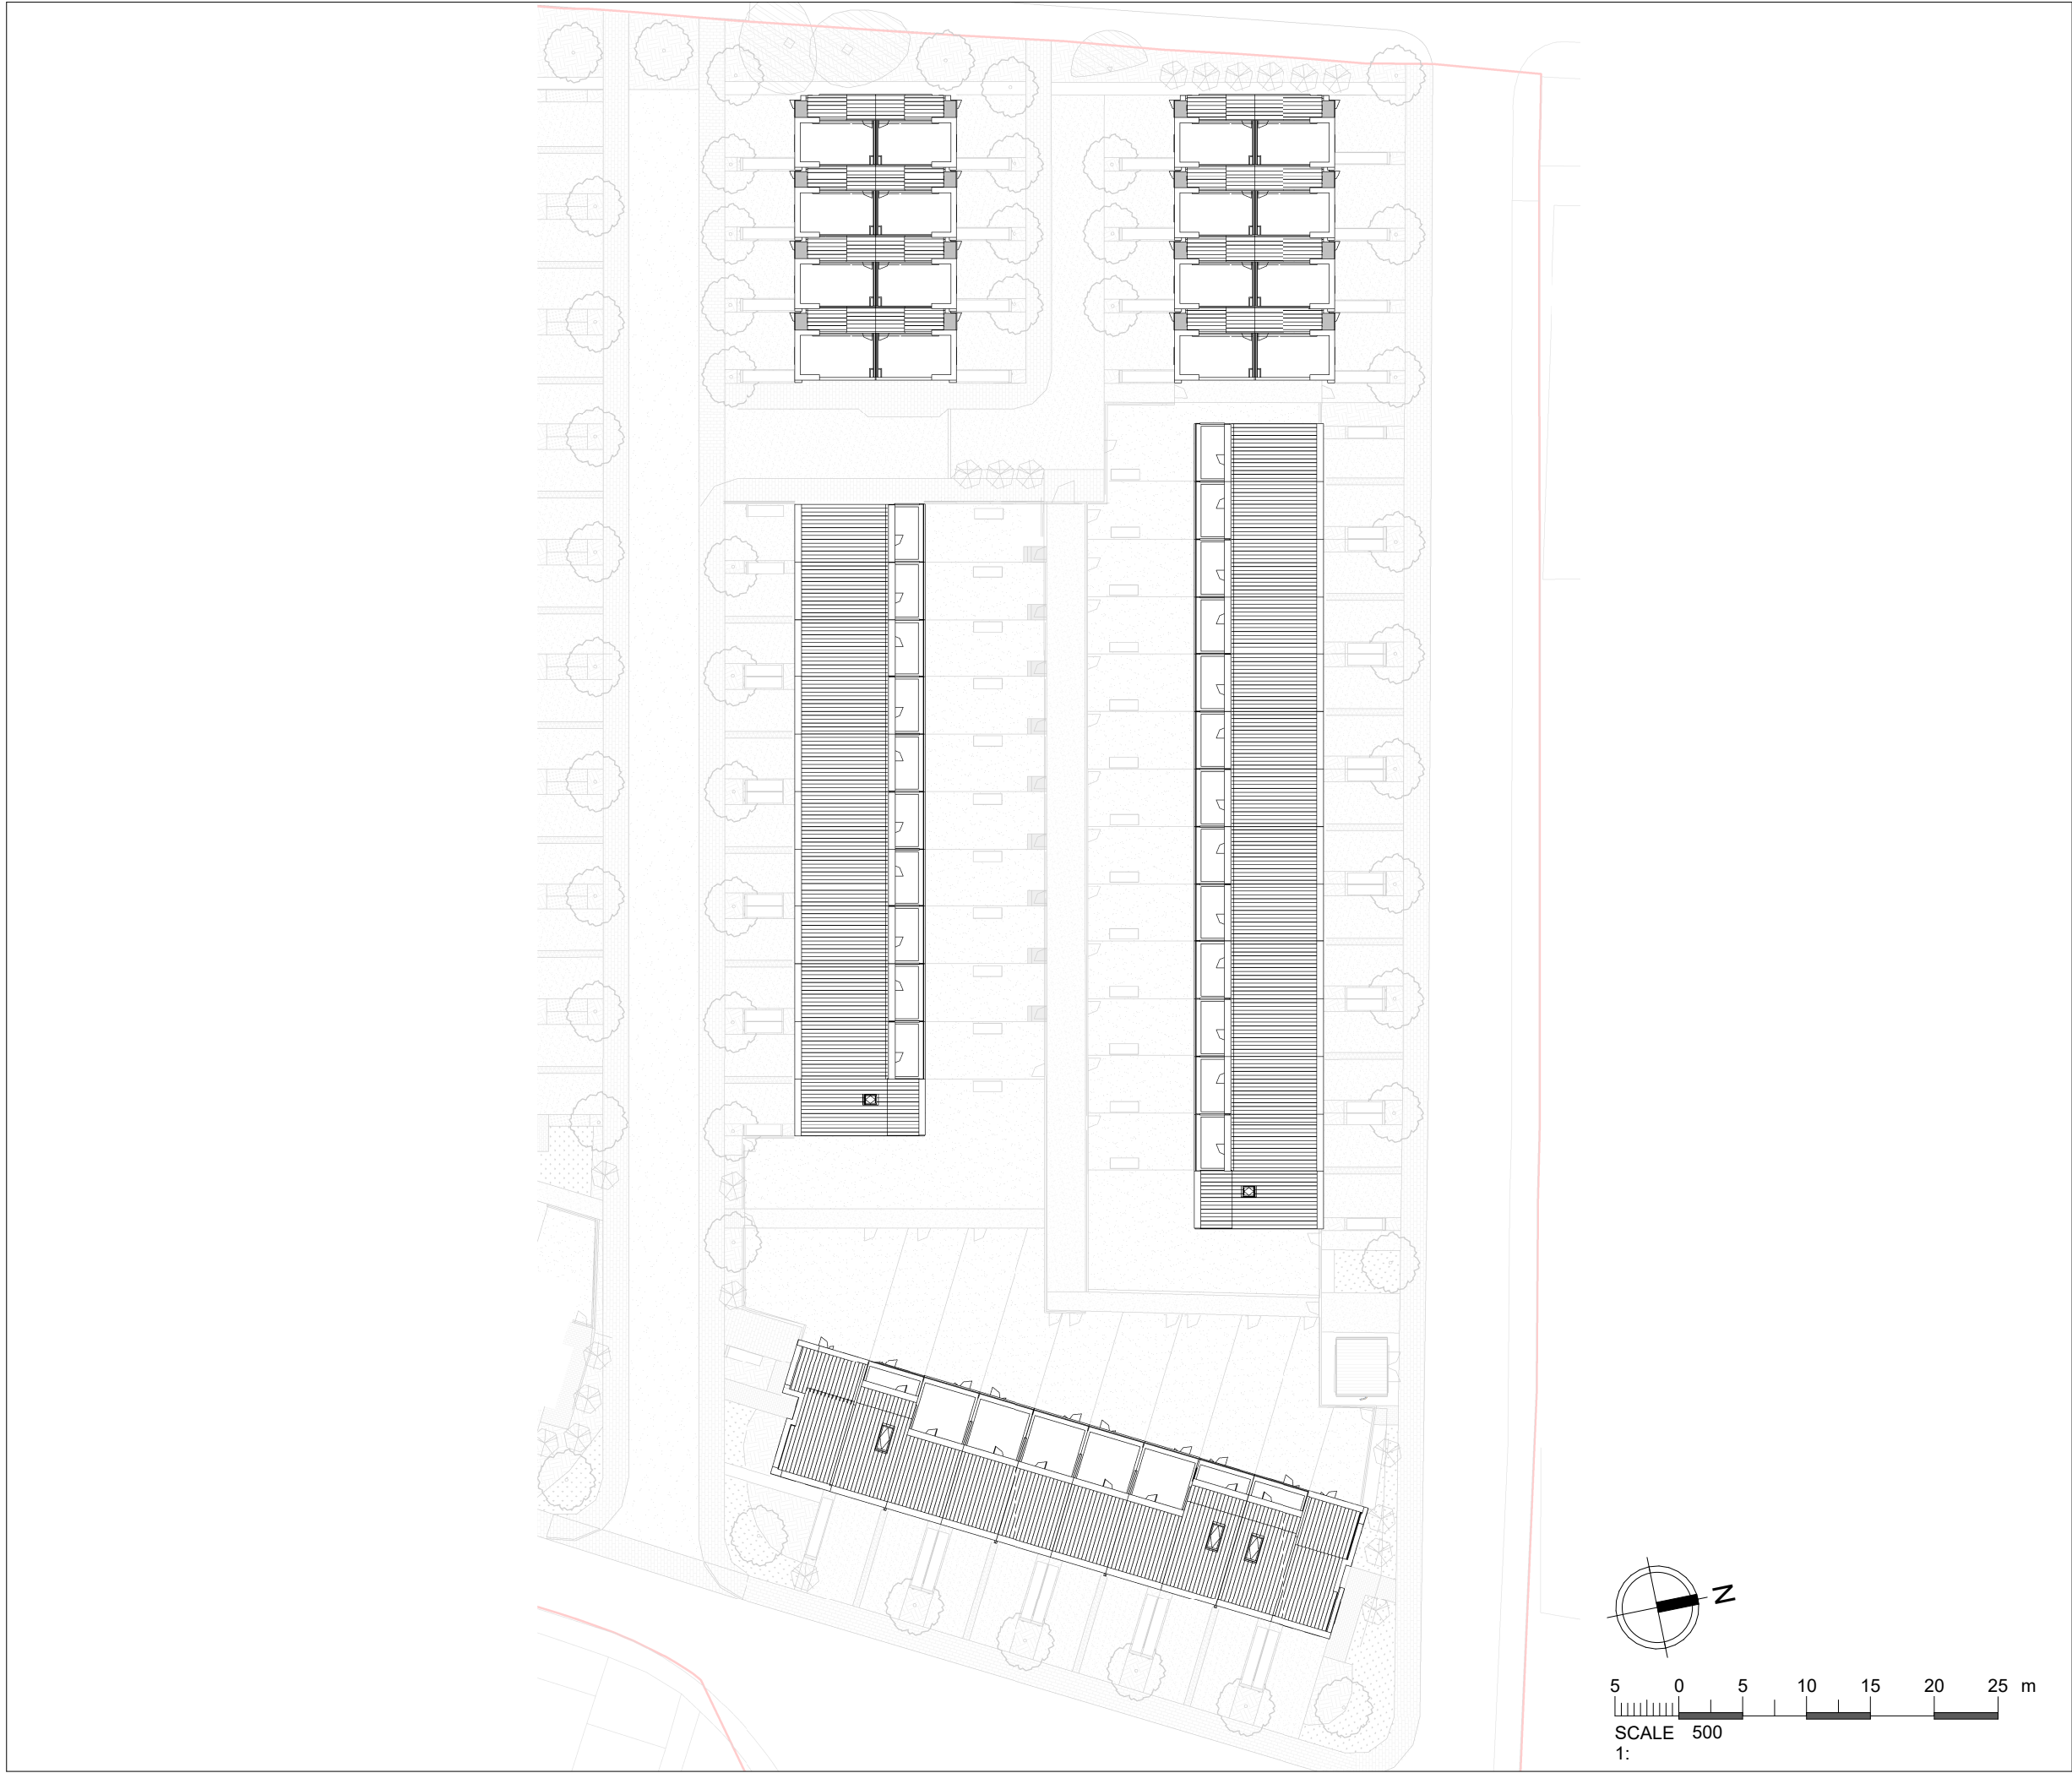

Note:
Do not scale from this drawing.
Dimensions are to be checked on site.
If in doubt please ask.

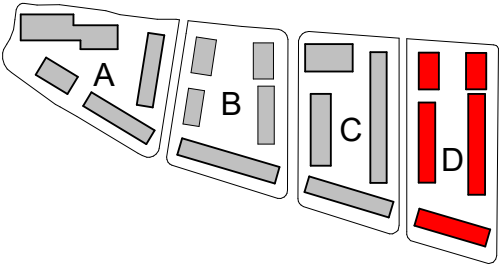

Housetypes:		
	HT 01 - 2B4P	16
	HT 02 - 3B5P	23
	HT 03 - 4B6P	2
	HT 04 - 4B6P	-
	HT 05S - 5B7P	1
	HT 06S - 3B5P Special	1
	HT 07S - 3B5P	5
	HT 08S - 4B6P	3
	HT 09S - 4B6P	-
Total		51

PL2	08/09/21	FL	Non-Material Amendment
PL	26/01/21	LH	Planning Issue

Rev	Date	Intls	Details
-----	------	-------	---------

© The moral rights of the author are hereby asserted.
This drawing and design is the sole property of Buttress Ltd and must not be reproduced without permission.
Buttress Ltd is Registered in England and Wales: 5363573

Buttress

41 Bengal St
Manchester
M4 6AF

T 0161 236 3303
E contact@buttress.net
W www.buttress.net

Project Title	Collyhurst Village
Client	FEC and MCC
Location	Manchester

Drawing Title	Plot D-GA Roof Plan
---------------	---------------------

Date	08/09/2021 12:38:14	Scale	As indicated
Checked	LH	Orig Paper Size	A3

Job No:	8871	Status	PLANNING
---------	------	--------	----------

Project:	Origin:	Zone:	Level:	Type:	Disc:	Number:	Rev:
----------	---------	-------	--------	-------	-------	---------	------

8871-BA-PD-04-DR-A- (04)304- PL2