


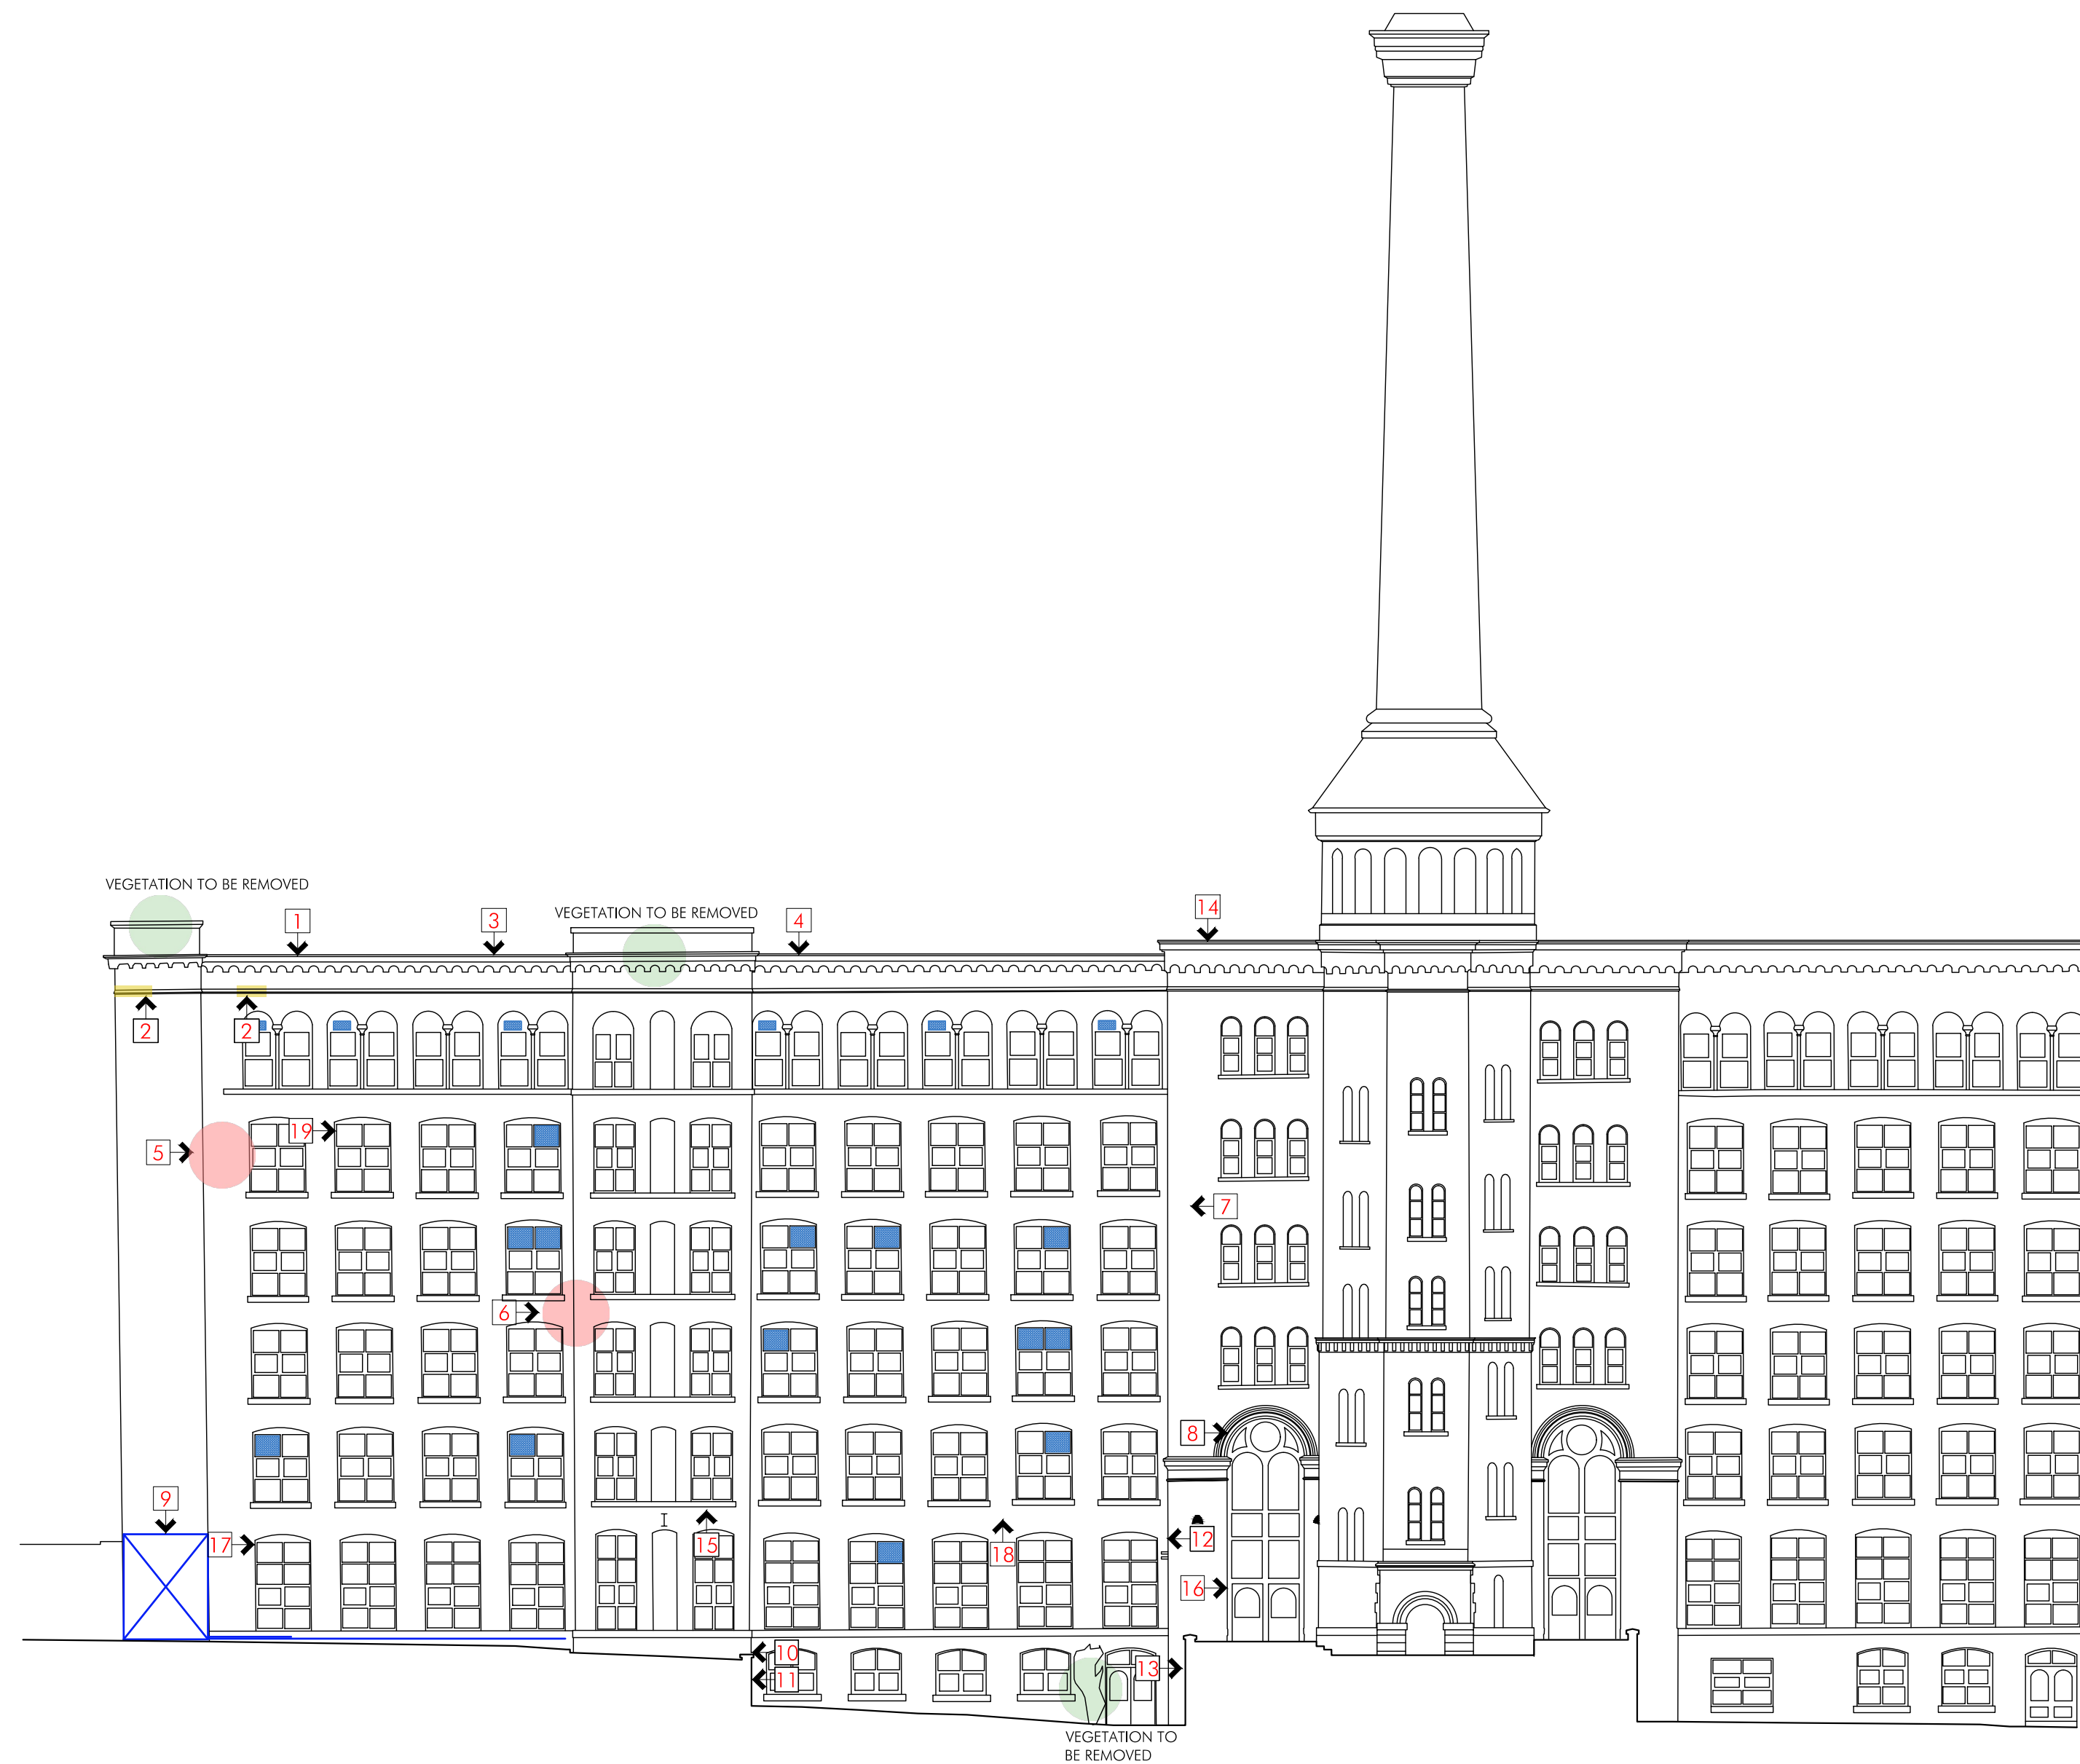

NORTH WEST ELEVATION

0 2m 4m 6m 8m 10m 20m
SCALE 1:200 IN METRES



1. Damaged edge to coping stone. Stone repair required.




2. Two areas of modern repair to string course to be removed and string course to be required with stone string course to match existing string course.




3. Damaged edge to coping stone. Stone repair required.



4. Damaged edge to coping stone. Stone repair required.

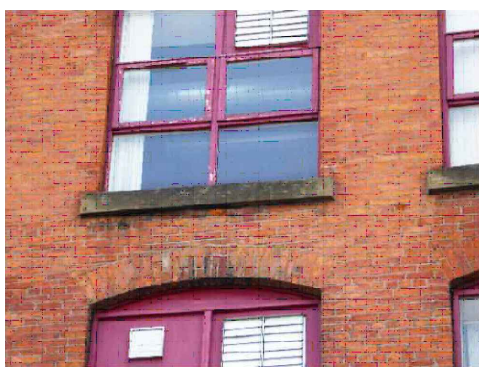

5. Staining on brickwork. Brickwork to be cleaned with a steam cleaner. Mortar to be repaired if necessary with mortar to match existing.

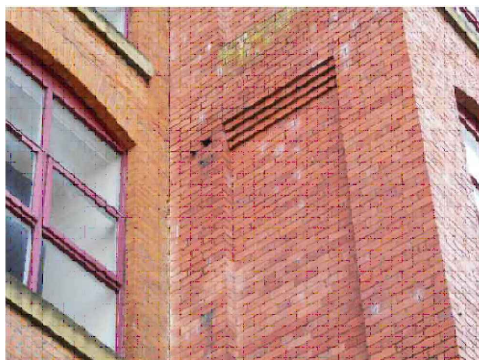

6. Bricks missing, brick replacement required. New bricks and mortar to match existing.




7. Existing repair. Review integrity, replace split brick above. New brick and mortar to match existing.



8. Water staining on stone arch above window. Whole of stone arch to be cleaned.




9. Existing AC compound, record photo.

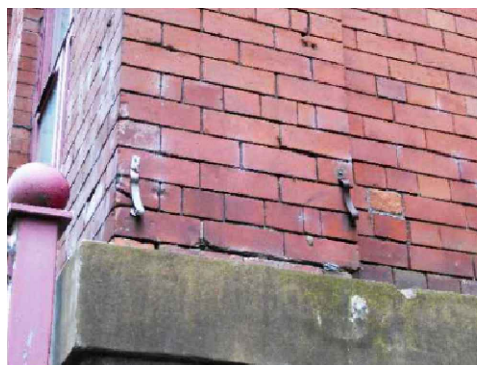


10. Existing metal brackets to be removed.



11. Existing vegetation to be removed.

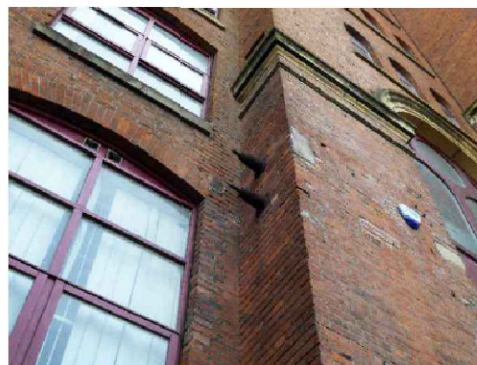


12. Existing pipework to be investigated and if it is causing a building integrity problem it is to be removed.

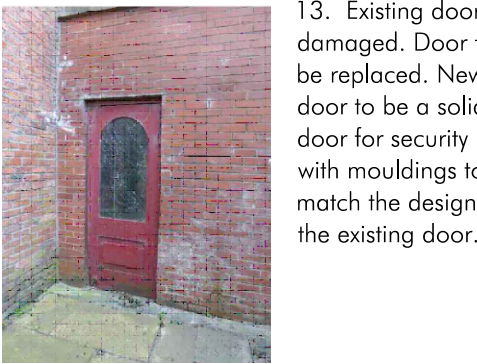


13. Existing door damaged. Door to be replaced. New door to be a solid door for security but with mouldings to match the design of the existing door.



14. Movement in brickwork below cornice. Loose brickwork to be rebbed. Any cracked or split bricks are to be replaced. New bricks and mortar are to match existing.

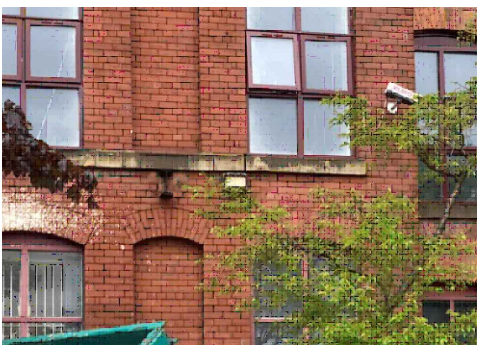


15. Existing redundant external light fitting and CCTV camera to be removed.

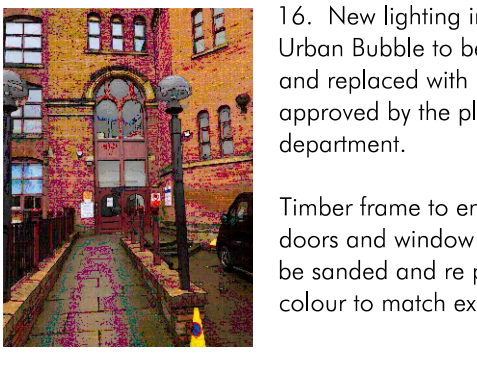

16. New lighting installed by Urban Bubble to be removed and replaced with light fittings approved by the planning department.



17. Existing external speaker to be removed.

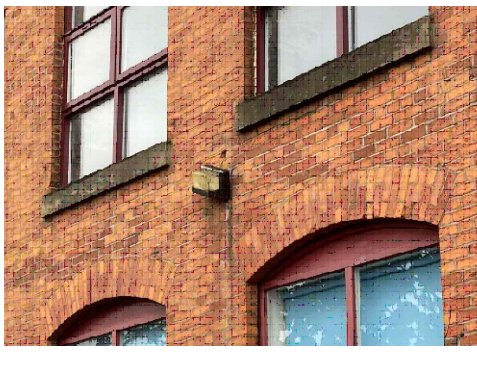

18. Existing redundant external light fitting to be removed.



19. Cracked brickwork to window reveal. Cracked bricks to be replaced and mortar raked out and replaced with mortar to match existing.

NOTE: PHOTOGRAPH NUMBERS 1, 2 & 15-19 ARE ALL NEW PHOTOGRAPHS TAKEN DURING CONSTRUCTION ON 21.05.2021. ALL OTHER PHOTOGRAPHS ON THIS DRAWING ARE TAKEN FROM THE ORIGINAL APPROVED PLANNING APPLICATION

LEGEND

▲ NEW THORN PIAZZA II LED LIGHT FITTING

DMG	REV C: UPDATED EXTERNAL LIGHTING POSITIONS	NOV 21	
DMG	REV B: UPDATED FOLLOWING SITE VISIT WITH PLANNING OFFICER AND CONSERVATION OFFICER FROM MMC	JUNE 21	
DMG	REV A: NOTE ADDED	MAY 21	
DMG	DRAWN	APRIL 21	
DRAWN	REVISION	DATE	VER

PLANNING ISSUE

PROJECT		
MEDLOCK VICTORIA MILL MILES PLATTING		
TITLE		
NORTH WEST ELEVATION RECORD PHOTOGRAPHS AND REPAIRS REQUIRED		
SCALE		
1:200 @ A1		
JOB No	DRAWING No	REV
MED02	AP200	C

AP
ALLISON PIKE

ARCHITECTS & DESIGNERS

7 Buxton Road West, Disley,
Stockport, Cheshire, SK12 2AE.
Website: www.allisonpike.com

Telephone: 01663 763000
Facsimile: 01663 766772
Email: studio@allisonpike.com

© Allison Pike Partnership Limited.