




EXISTING GROUND FLOOR PLAN

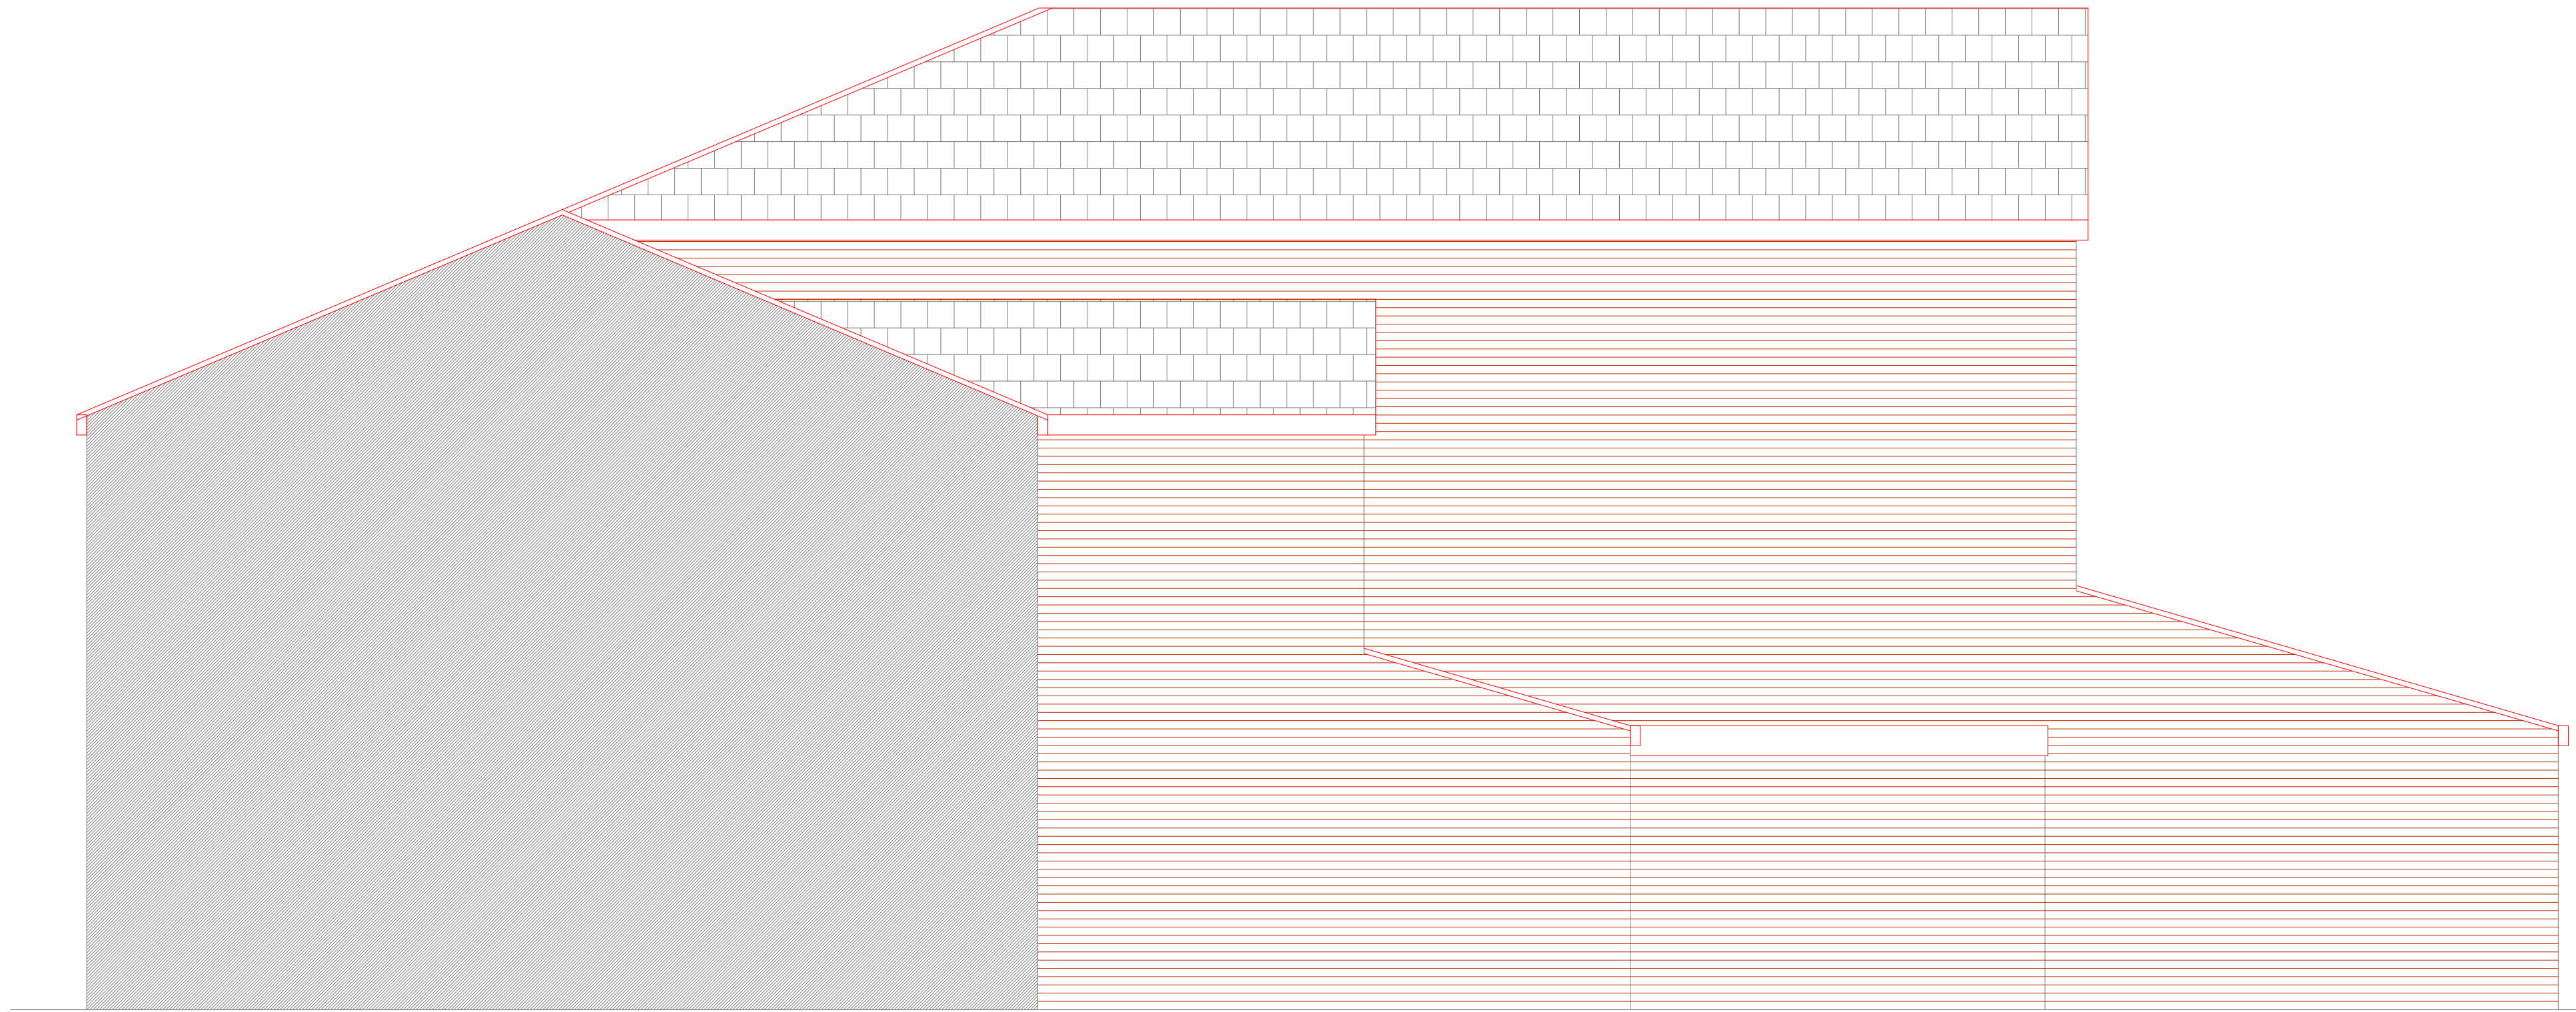

EXISTING SIDE ELEVATION



EXISTING REAR ELEVATION

Notes:
NOTES

REV:	DESCRIPTION:	BY:	DATE:
ARCH DESIGNS Arch Designs <i>Don't just dream it, let us design it!</i> www.archdesigns.co.uk TEL:07910600970			
CLIENT:	DENOTHAN KETHESWARAN 4 MELDON ROAD MANCHESTER M13 0TZ		
ARCHITECT:	MR REUBEN RAMELIZE ARCH DESIGNS, WILSONS PARK C/O MAS MONSALL ROAD MANCHESTER M40 8WN		
DRAWN: REUBEN	CHECKED: checked	DATE: DEC 2021	REVISION: 0
PROJECT NAME:	PROPOSED TWO STOREY REAR EXTENSION.		
DRAWING TITLE:	EXISTING GROUND FLOOR PLAN AND ELEVATIONS		
SCALE: 1:50	SHEET SIZE: A1	SHEET NO: 01	
PROJECT NO: 2021/00	STATUS: FOR PLANNING ONLY		
DRAWING NO:	A1/01		