
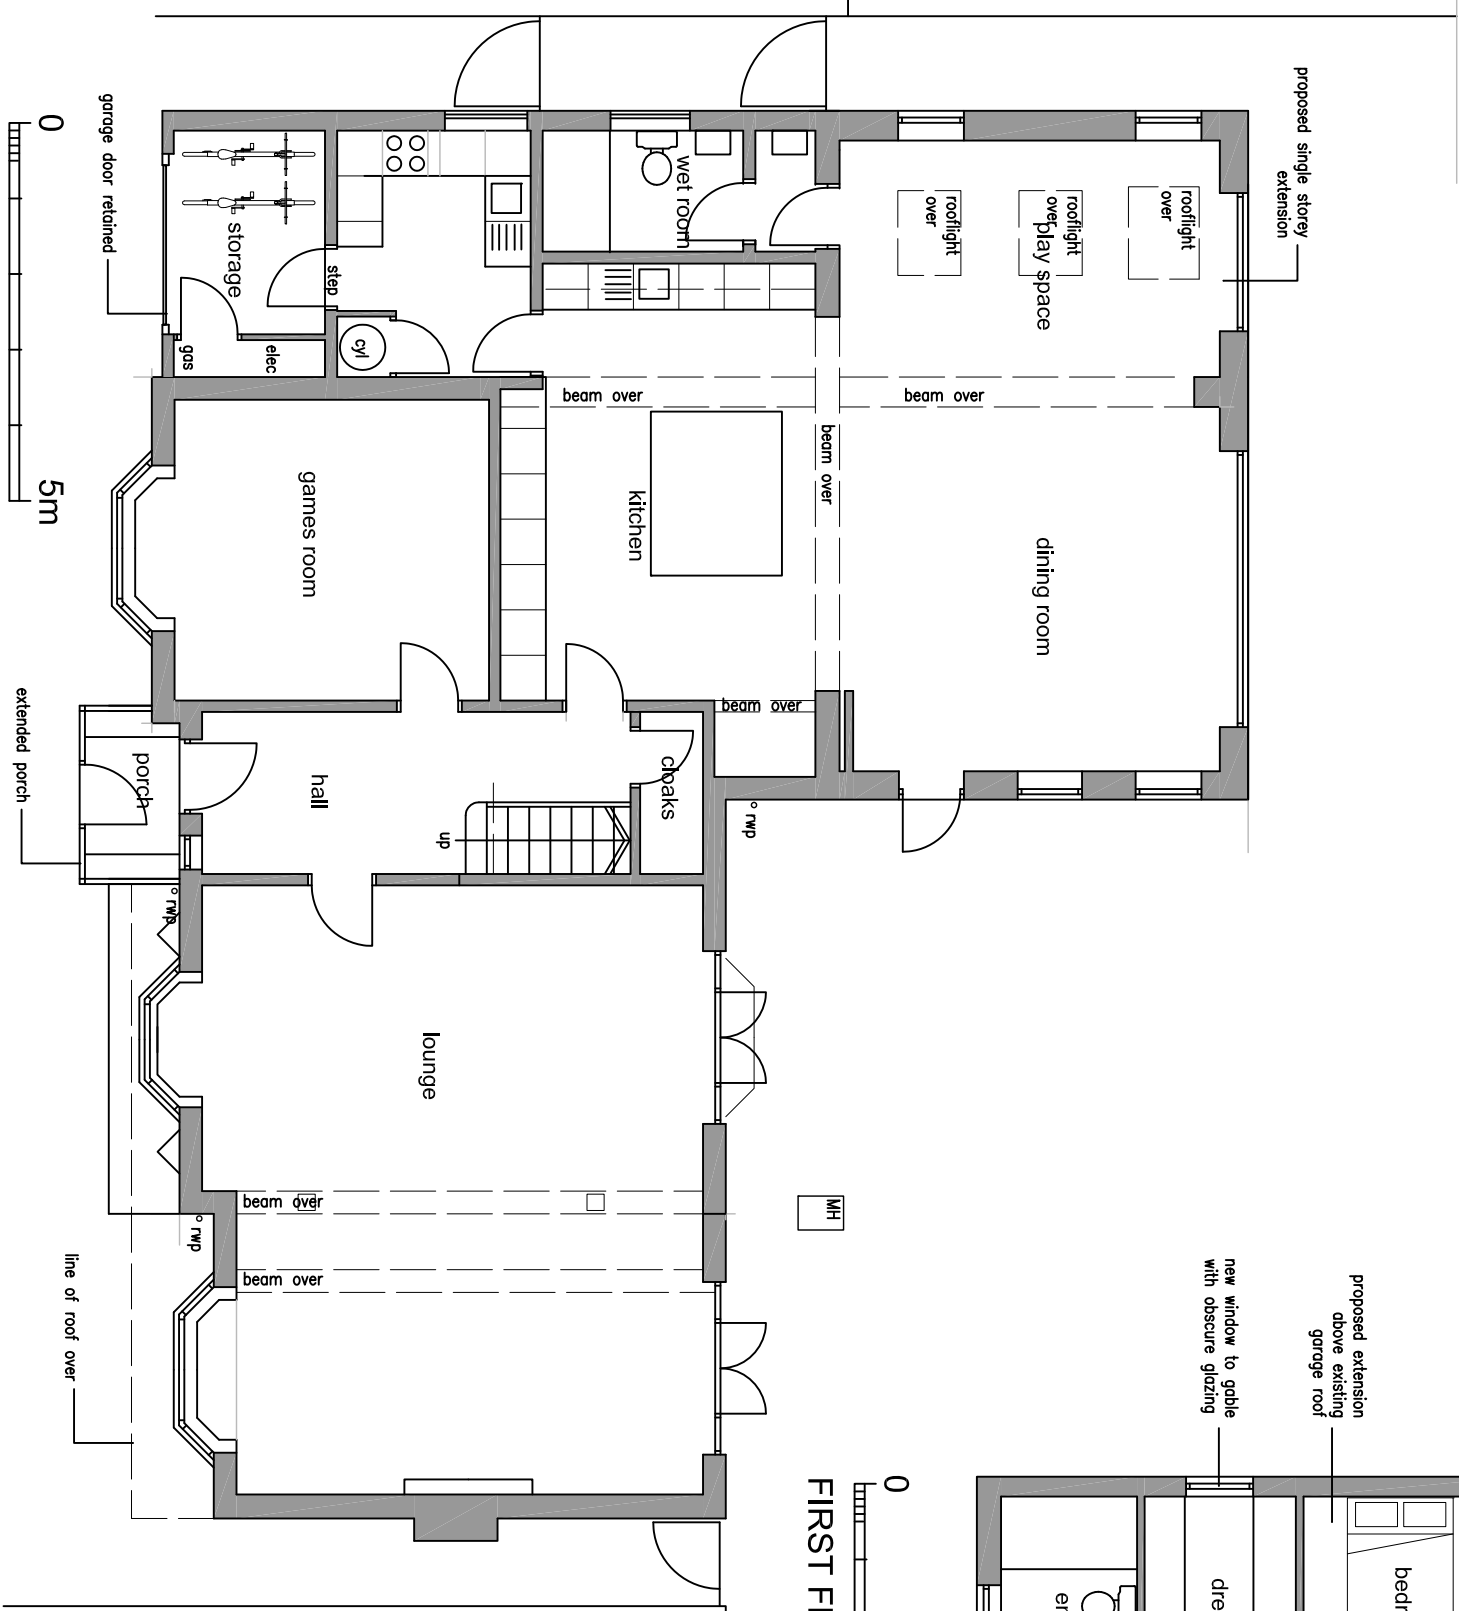


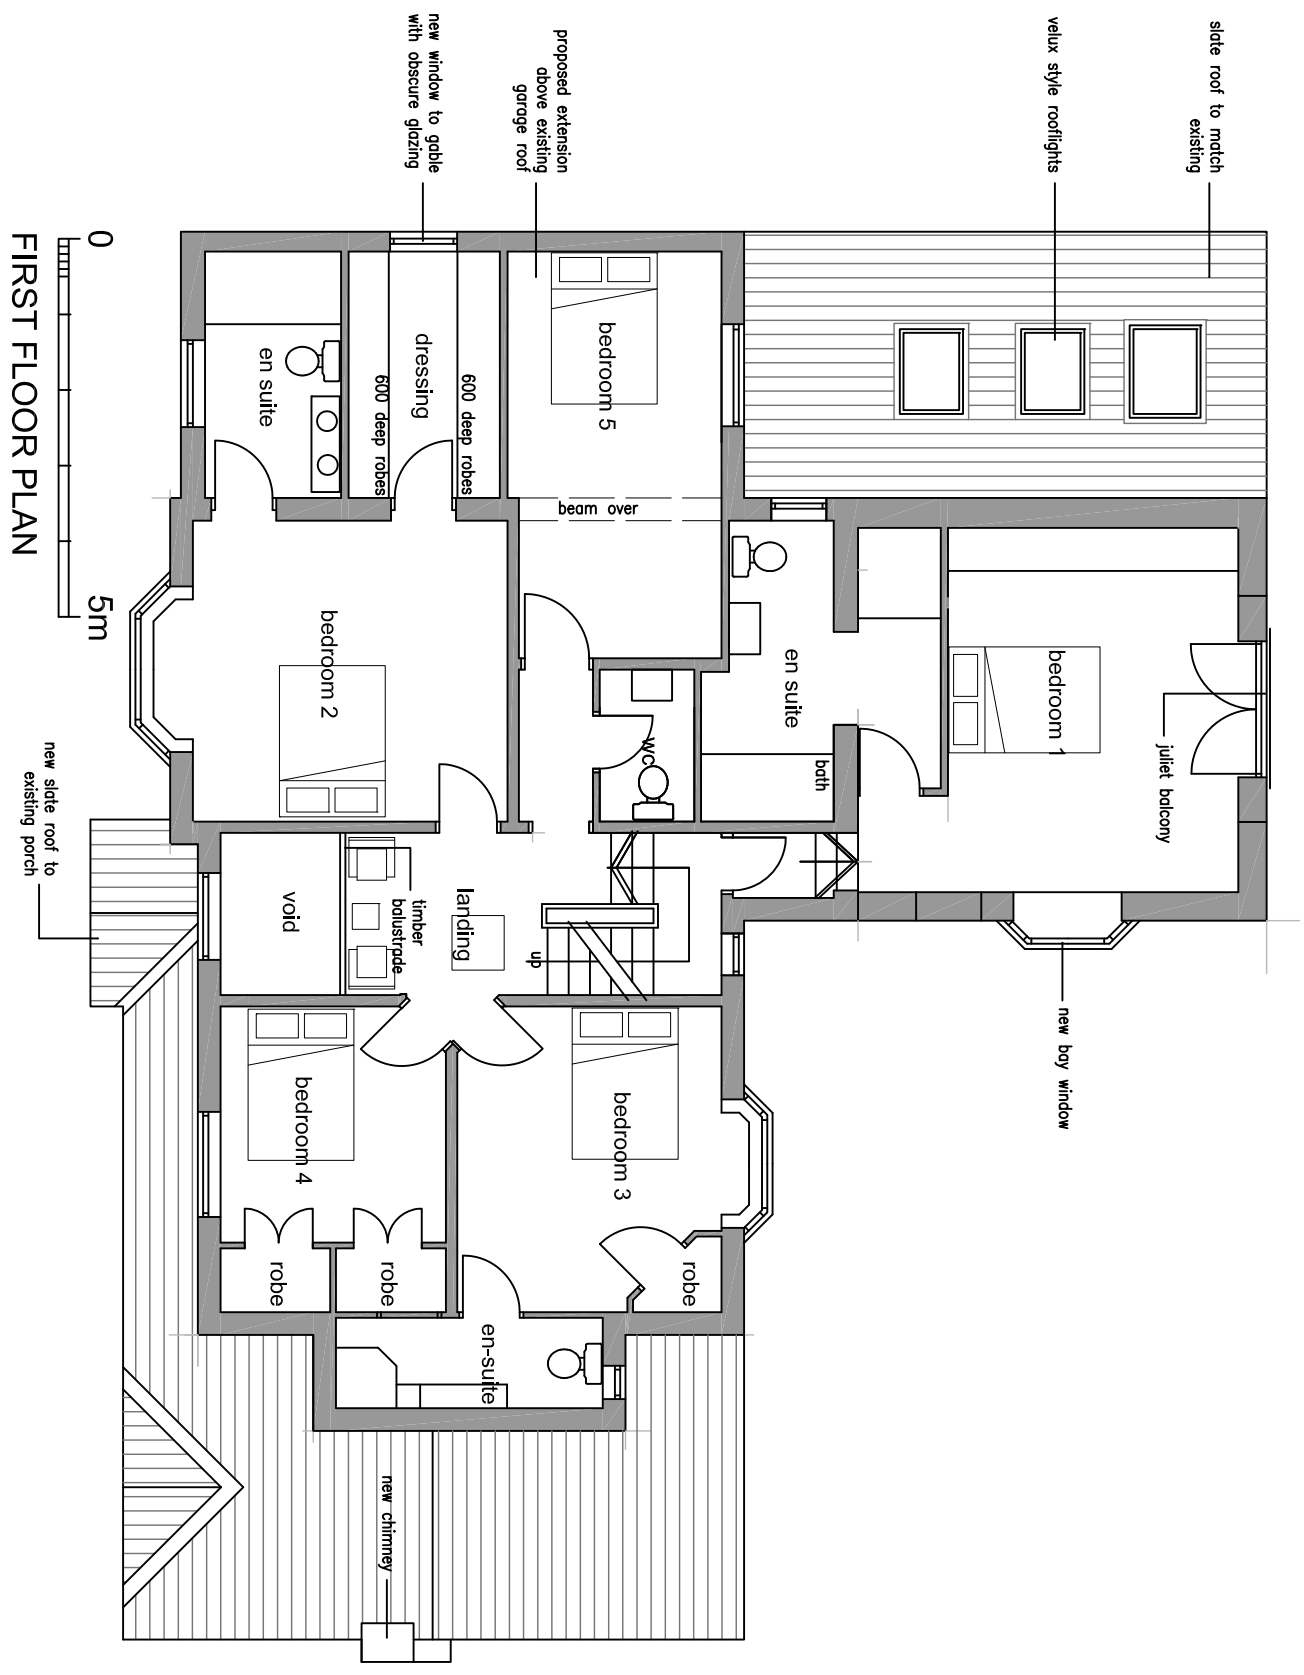

revisions	
proposed ground and first floor plan 171 brooklands road sale	
date: december 2019	scale 1:100 @a3
status: preliminary	dwg. d341/E/07

DO NOT SCALE - IF DIMENSIONS ARE NOT GIVEN PLEASE ASK

architectural designworks limited

designworks

BUILDINGS

SPACES

PLACES

studio one 17 biggin gardens heywood OL10 2WF t: 0161 332 1943 e: architects@archdesignworks.co.uk