





Reproduced by permission of Ordnance Survey on behalf of the Controller of Her Majesty's Stationery Office  
All rights reserved. © Crown Copyright licence no. 100022432

SITE AREA PLAN

 


SITE PHOTOGRAPH

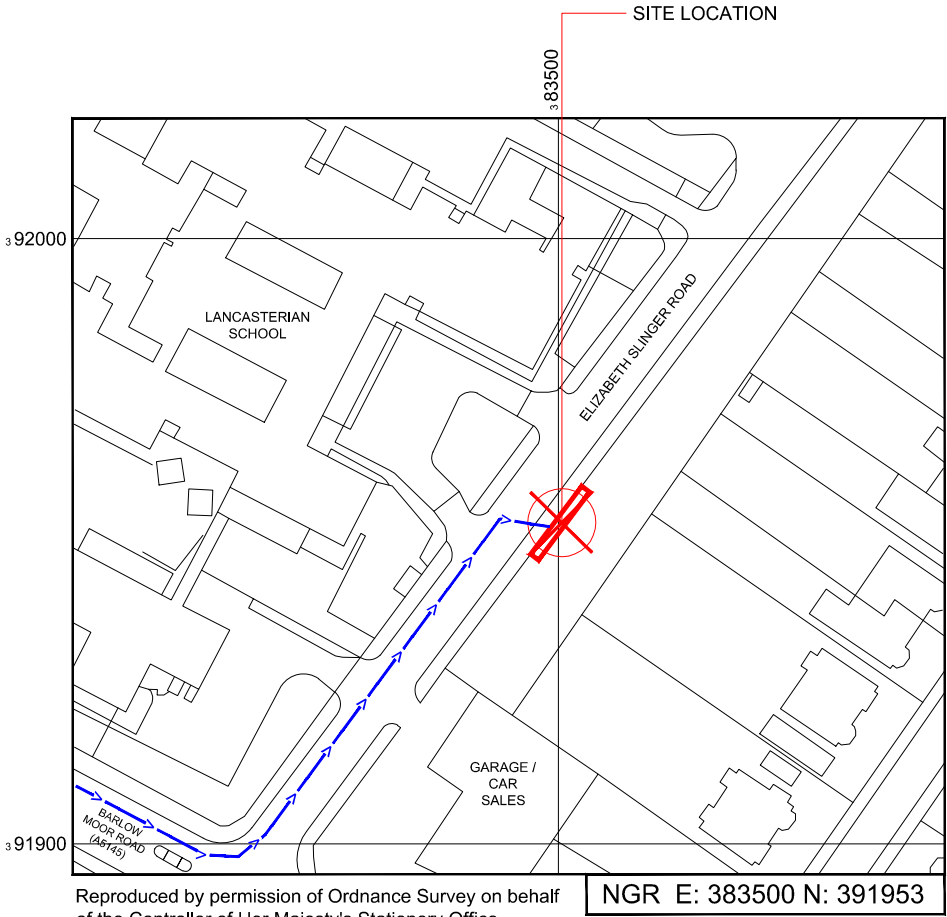

Reproduced by permission of Ordnance Survey on behalf of the Controller of Her Majesty's Stationery Office  
All rights reserved. © Crown Copyright licence no. 100022432

SITE LOCATION PLAN

 

GOOGLE MAPS QR CODE

GOOGLE MAPS - [Hyperlink to map of the site](#)

GOOGLE STREETVIEW - [Hyperlink to streetview of the site](#)

NOTES:  
  
1. ALL DIMENSIONS IN MM UNLESS OTHERWISE NOTED.  
  
From M60 junction 5 take the A5103 Princess Road towards Manchester. At the first junction turn right onto the A5145 Barlow Moor Road. Take the first left onto Elizabeth Slinger Road and the site is located on the right hand side.

Site Provider's Property Boundary:   
Access Route To Site:   
Access Route:

|           |                 |                                         |     |                   |          |        |   |
|-----------|-----------------|-----------------------------------------|-----|-------------------|----------|--------|---|
| Master:   | MBNL / EE / H3G | Project:                                | NTQ | Purpose of Issue: | Planning | Issue: | B |
| Date:     | 25/11/2021      | Revision / Upgrade Description:         |     |                   |          |        |   |
| Drawn:    | A. FANNING      | Cabinets rotated to face away from road |     |                   |          |        |   |
| Checked:  | A. YAW          |                                         |     |                   |          |        |   |
| Approved: | A. YAW          |                                         |     |                   |          |        |   |
| Master:   | MBNL / EE / H3G | Project:                                | NTQ | Purpose of Issue: | Planning | Issue: | A |
| Date:     | 27/09/2021      | Revision / Upgrade Description:         |     |                   |          |        |   |
| Drawn:    | J. BOOTE        | First Issue                             |     |                   |          |        |   |
| Checked:  | J. STOCKDALE    |                                         |     |                   |          |        |   |
| Approved: | J. STOCKDALE    |                                         |     |                   |          |        |   |

Hutchison 3G UK Limited  
Star House, 20 Grenfell Road  
Mordenhead, SL8 1EH  
Tel: 01628 765 000  
Fax: 01628 765 001  
  
H3G Base Station Information line:  
0845 6043000  
Available 9am-5pm Monday to Friday

Hatfield Business Park  
Hatfield  
Hertfordshire  
AL10 9BW  
  
Tel: 01707 315000  
Fax: 01707 319001

Mobile Broadband Network Limited  
Sixth Floor, Thames Tower, Station Road, Reading, RG1 1LX

Design Consultant & Principal Contractor:  

**WHP Telecoms**  
Unit 1 Maple Park,  
Low Fields Avenue, Leeds  
LS12 6HH  
  
Tel: 01133023550  
e-mail: info@whptelecoms.com

Site Name:  
LAND OFF ELIZABETH SLINGER ROAD SW

Site ID:  
1646418

Address:  
ELIZABETH SLINGER ROAD,  
WEST DIDSBURY,  
MANCHESTER,  
GREATER MANCHESTER,  
M20 2XA

Title:  
002 SITE LOCATION PLAN

Project:  
NTQ

Purpose of Issue:  
PLANNING

|             |               |              |
|-------------|---------------|--------------|
| EE Cell ID: | MBNL Cell ID: | 3UK Cell ID: |
| 79985       | MAN499        | -            |

Master Drawing No:  
1646418\_MAN499\_79985\_M002

Issue:  
B




| Asset Reference | Asset Description: | Asset Status: | Antenna / Dish / MHA / RRU / Equipment Access Description: | Asset Reference | Asset Description: | Asset Status: | Antenna / Dish / MHA / RRU / Equipment Access Description: |
|-----------------|--------------------|---------------|------------------------------------------------------------|-----------------|--------------------|---------------|------------------------------------------------------------|
| CAB1            | Cabinet            | Proposed      | Unrestricted access                                        | A1-A4           | Antenna            | Proposed      | Cherry Picker Access                                       |
| CAB2            | Cabinet            | Proposed      | Unrestricted access                                        | B1-B4           | Antenna            | Proposed      | Cherry Picker Access                                       |
| CAB3            | Cabinet            | Proposed      | Unrestricted access                                        | C1-C4           | Antenna            | Proposed      | Cherry Picker Access                                       |
| CAB4            | Cabinet            | Proposed      | Unrestricted access                                        | TD1             | Dish               | Proposed      | Cherry Picker Access                                       |
| CAB5            | Cabinet            | Proposed      | Unrestricted access                                        | TD2             | Dish               | Proposed      | Cherry Picker Access                                       |
| CAB6            | Cabinet            | Proposed      | Unrestricted access                                        |                 |                    |               |                                                            |
| CAB7            | Cabinet            | Proposed      | Unrestricted access                                        |                 |                    |               |                                                            |


NOTES:

1. ALL DIMENSIONS IN MM UNLESS OTHERWISE NOTED.

DEFINED ACCESS ROUTE DESCRIPTION FROM SITE ENTRANCE TO THE EQUIPMENT: N/A

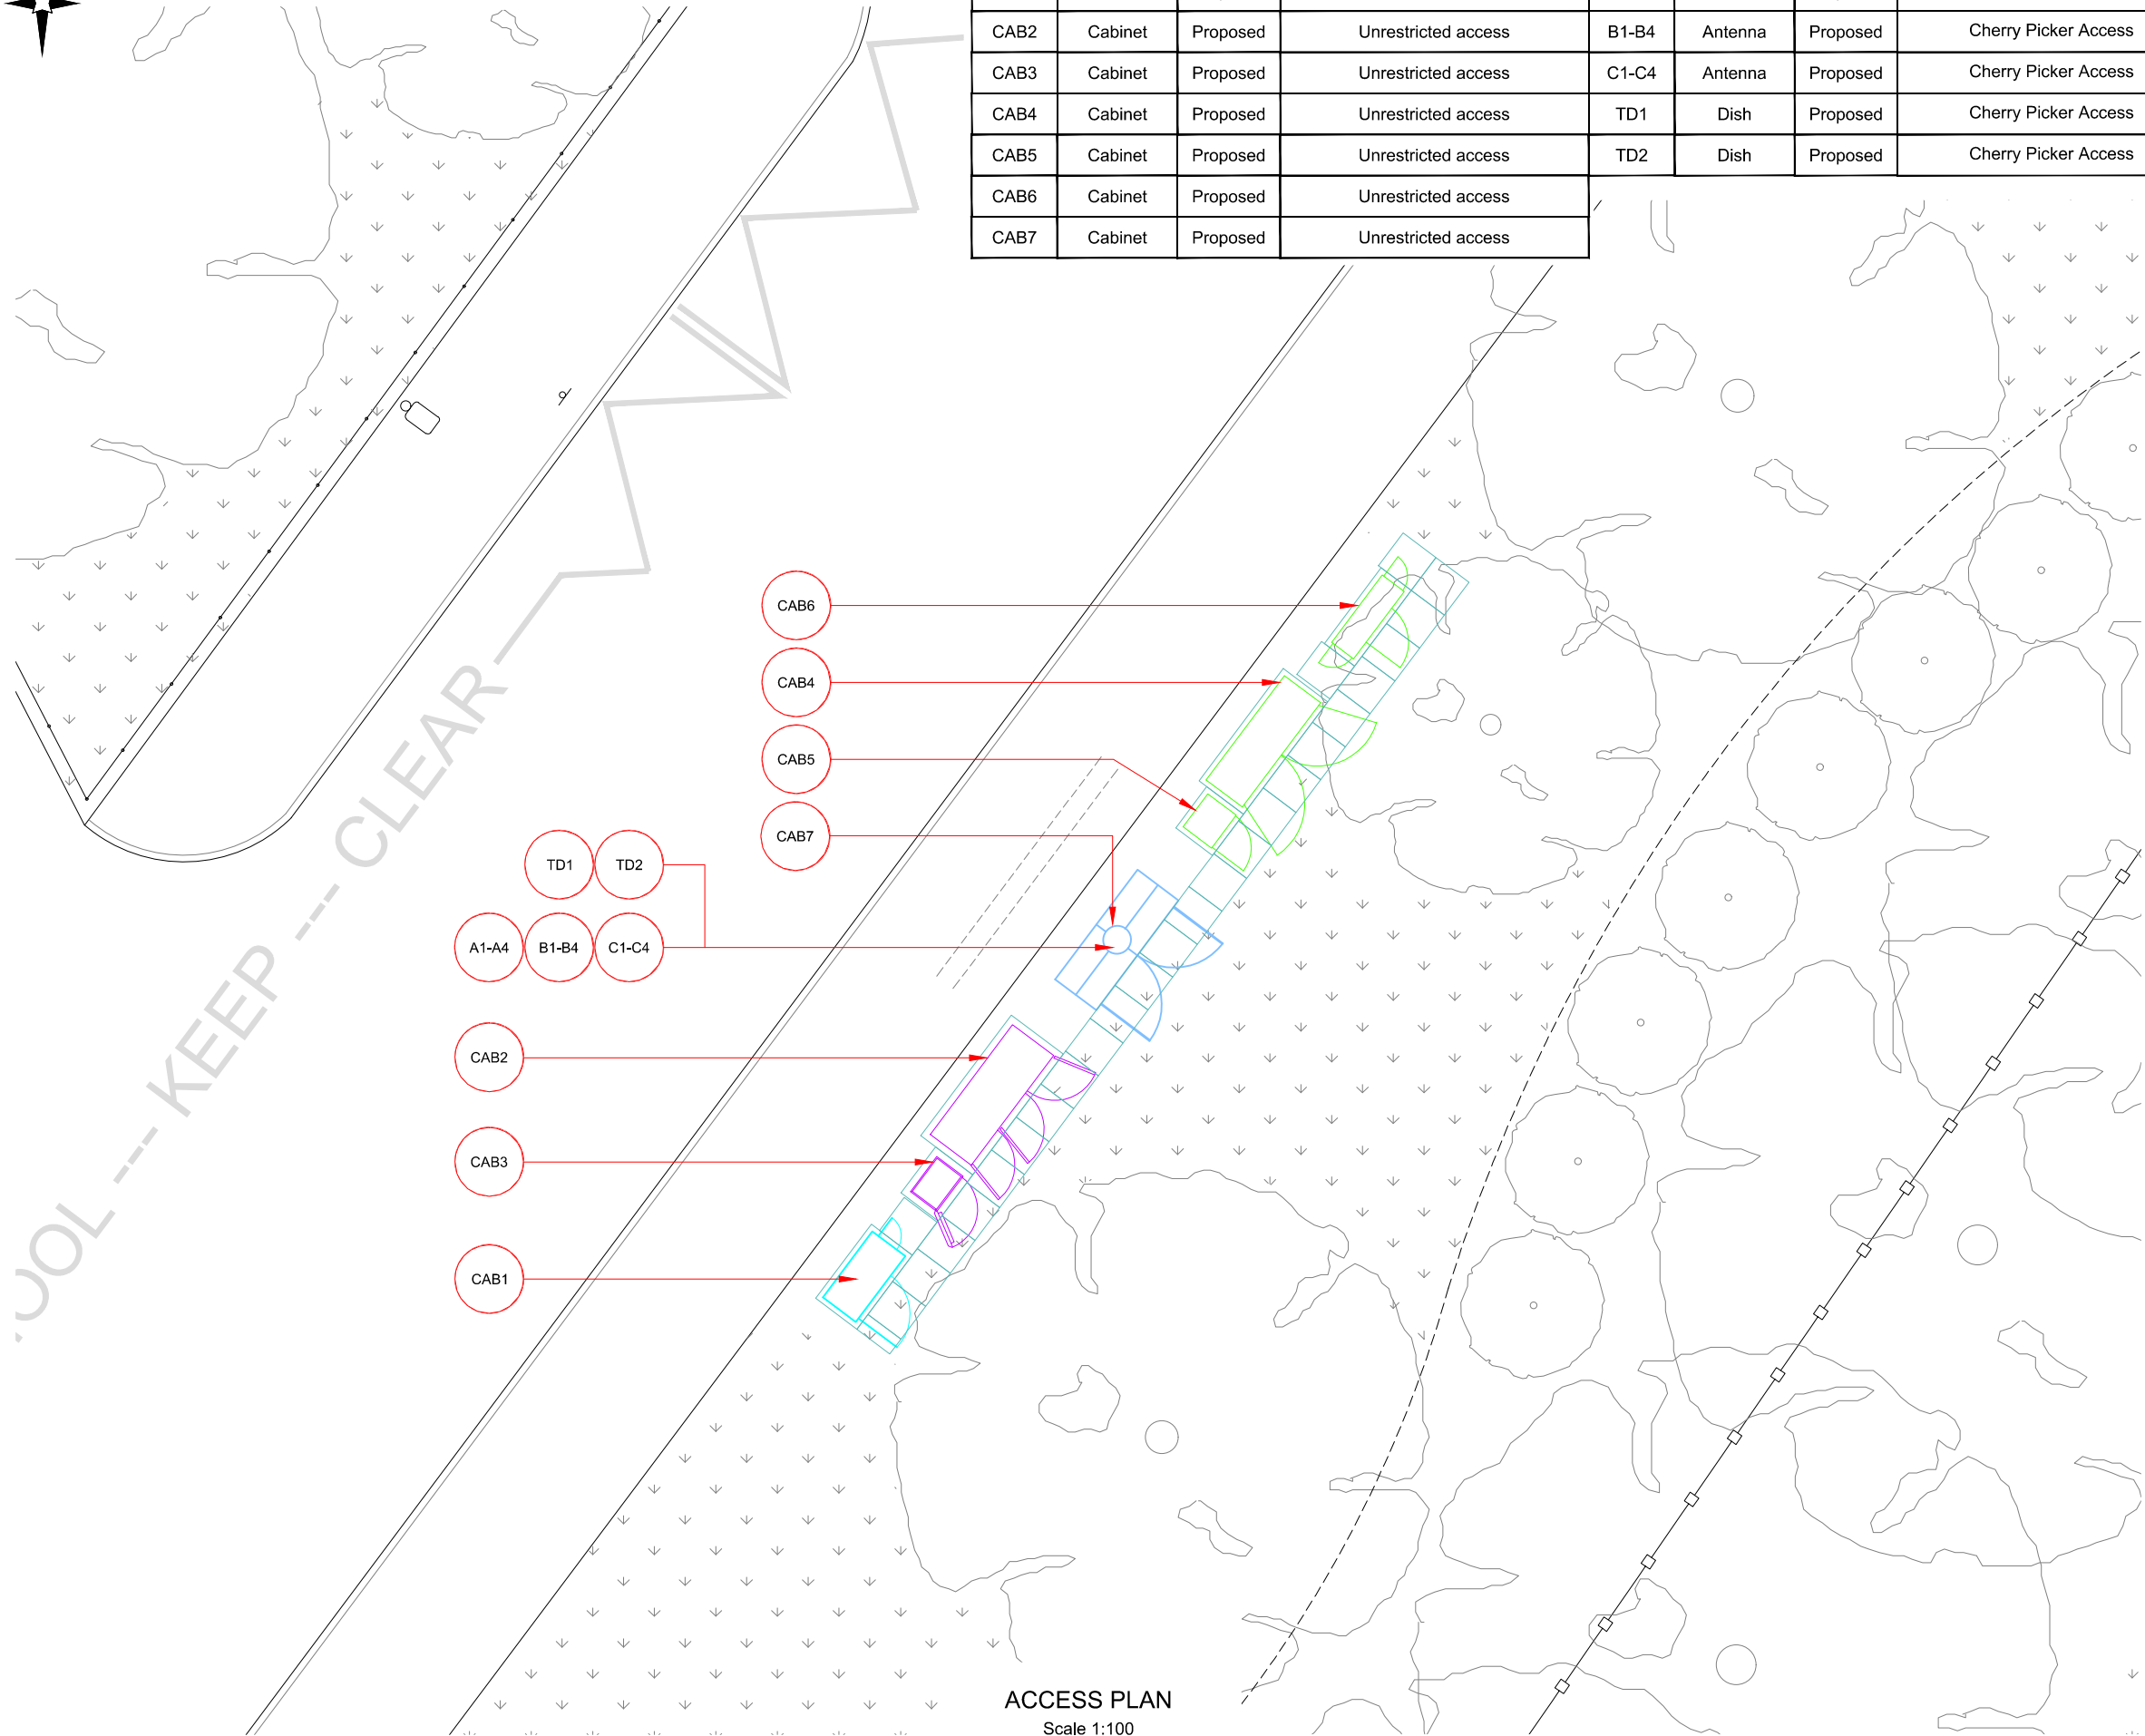

ACCESS PLAN  
Scale 1:100

 

Hutchison 3G UK Limited  
Star House, 20 Grenfell Road  
Madderhead, SL8 1EH  
Tel: 01628 765 000  
Fax: 01628 765 001



Hatfield Business Park  
Hatfield  
Hertfordshire  
AL10 9BW  
Tel: 01707 315000  
Fax: 01707 319001



Mobile Broadband Network Limited  
Sixth Floor, Thames Tower, Station Road, Reading, RG1 1LX

Design Consultant & Principal Contractor:



**WHP Telecoms**  
Unit 1 Maple Park,  
Low Fields Avenue, Leeds  
LS12 6HH

Tel: 01133023550  
e-mail: info@whptelecoms.com

Site Name:  
**LAND OFF ELIZABETH SLINGER ROAD SW**

Site ID:  
**1646418**

Address:  
**ELIZABETH SLINGER ROAD,  
WEST DIDSBURY,  
MANCHESTER,  
GREATER MANCHESTER,  
M20 2XA**


Title:  
**003 ACCESS PLAN**

Project:  
**NTQ**

Purpose of Issue:  
**PLANNING**

|                             |                                |                          |
|-----------------------------|--------------------------------|--------------------------|
| EE Cell ID:<br><b>79985</b> | MBNL Cell ID:<br><b>MAN499</b> | 3UK Cell ID:<br><b>-</b> |
|-----------------------------|--------------------------------|--------------------------|

|                                                        |                    |
|--------------------------------------------------------|--------------------|
| Master Drawing No:<br><b>1646418_MAN499_79985_M002</b> | Issue:<br><b>B</b> |
|--------------------------------------------------------|--------------------|

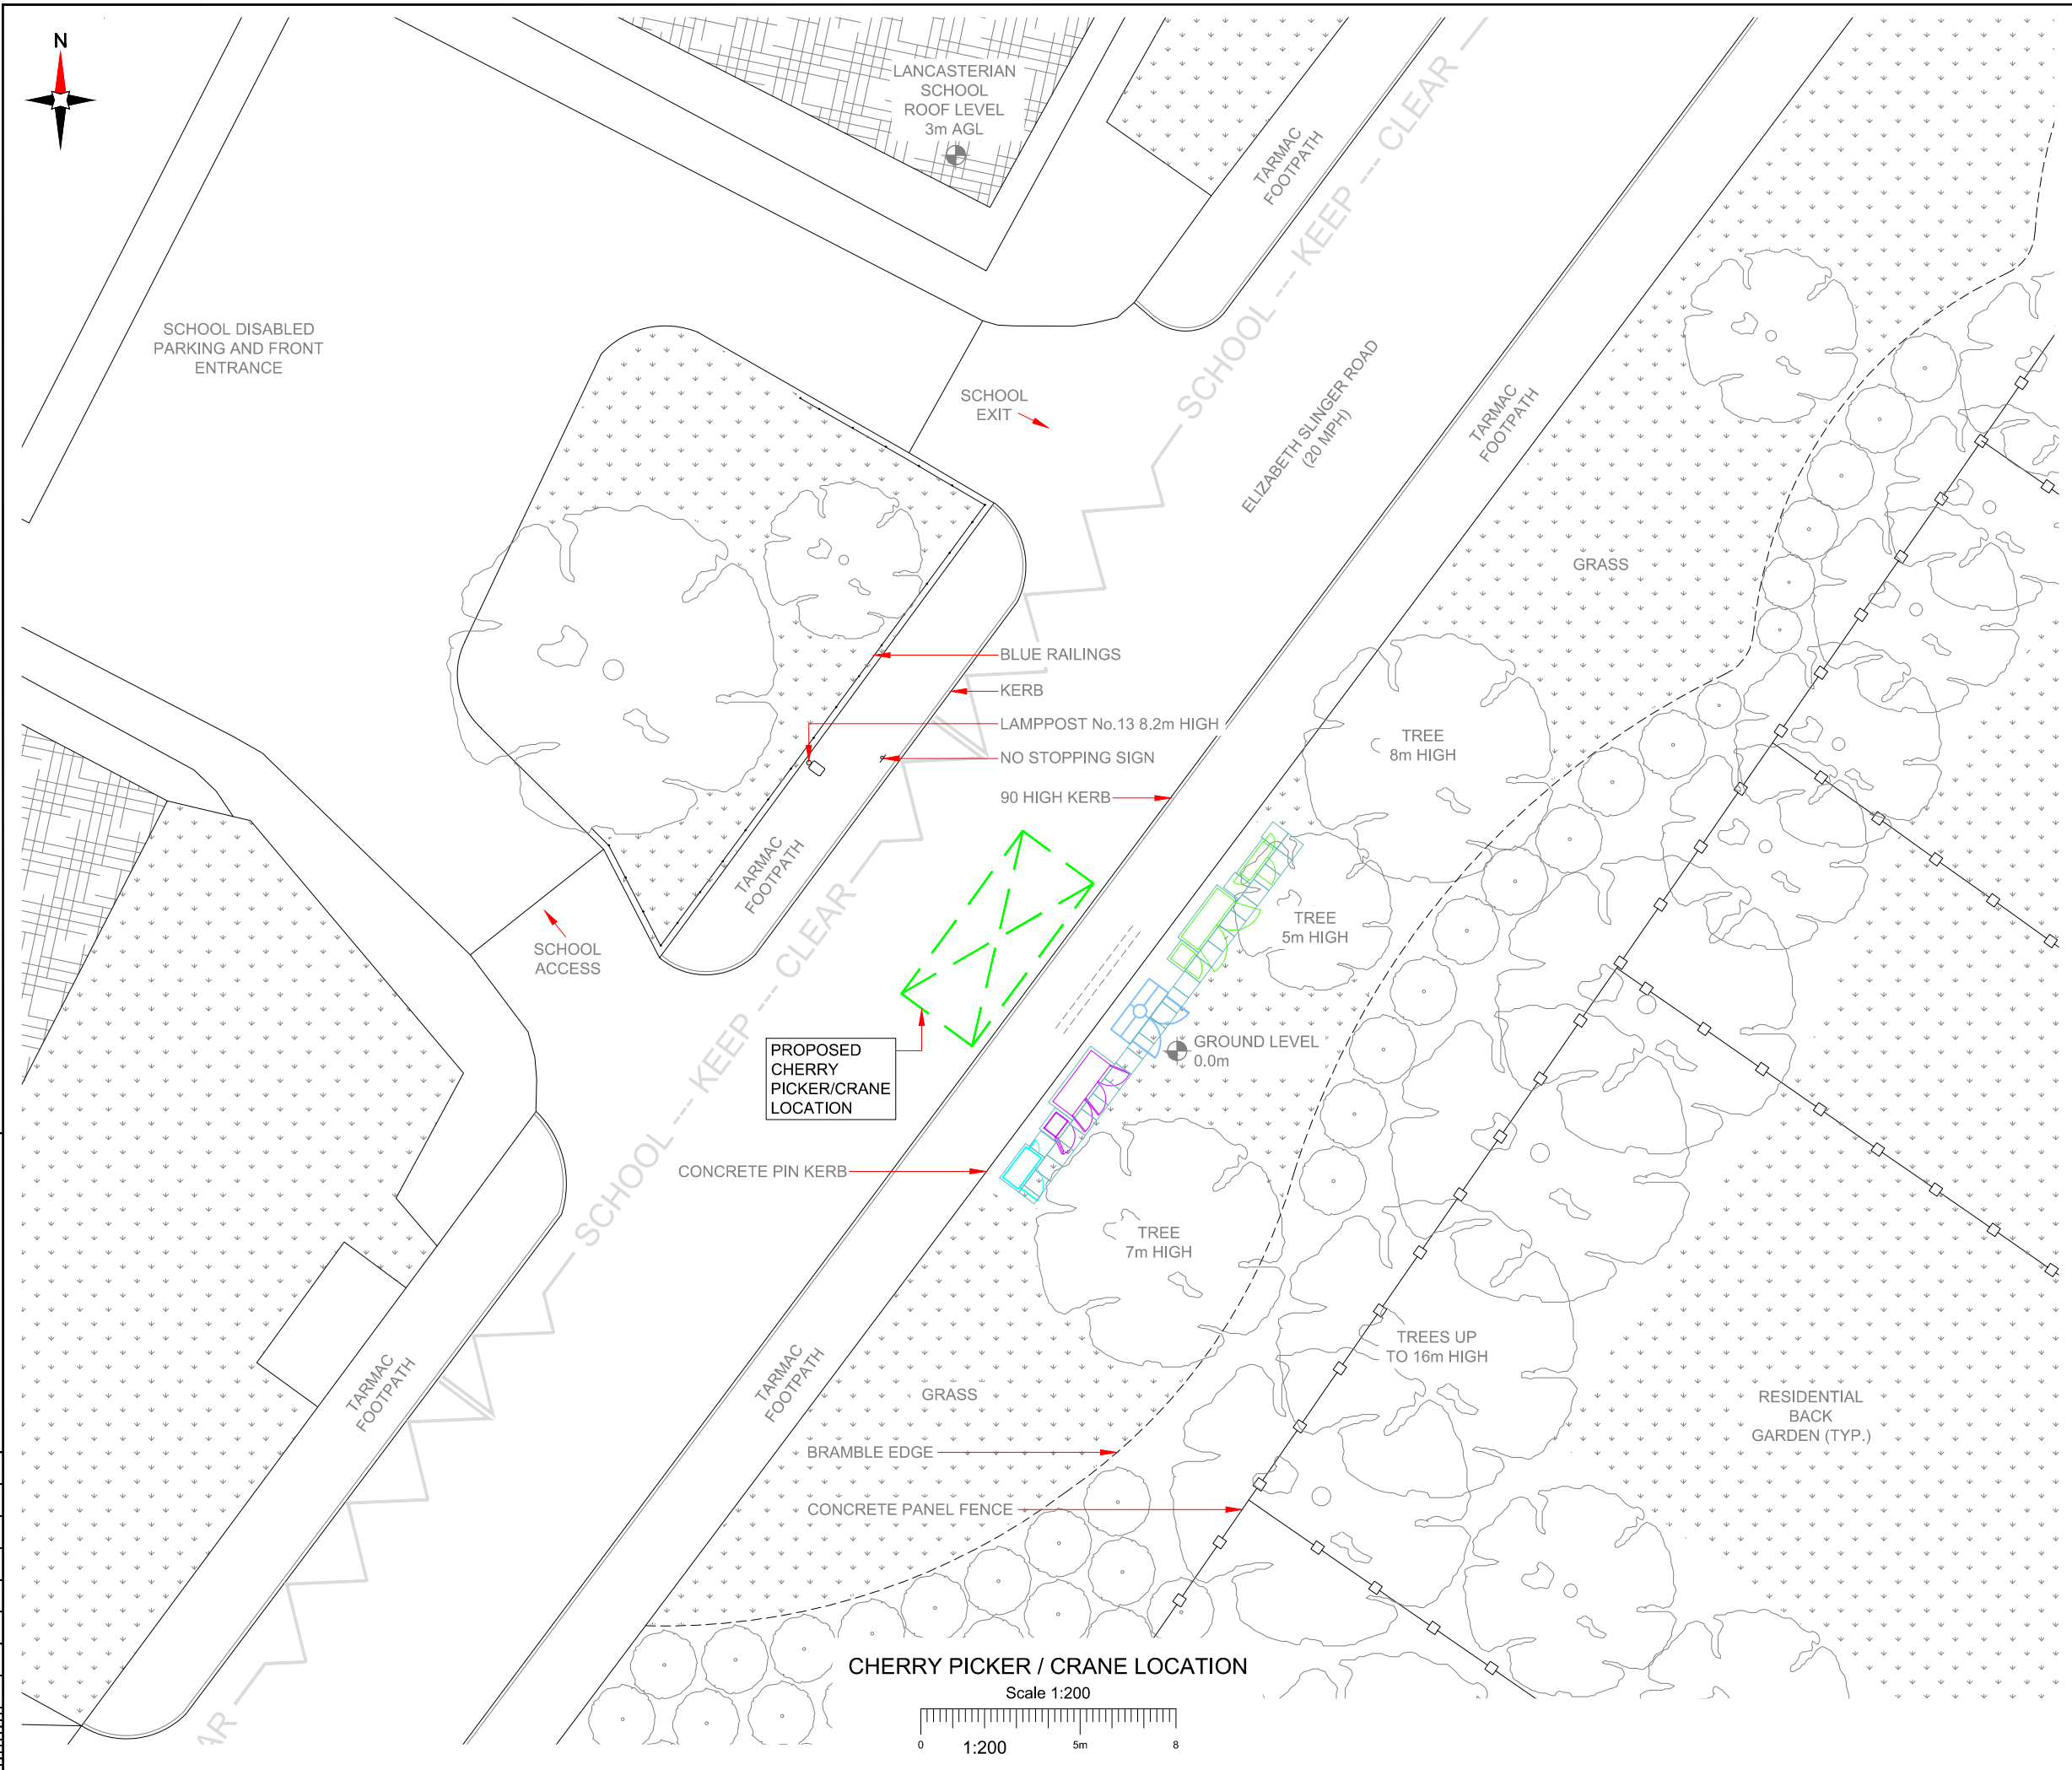

NOTES:

1. ALL DIMENSIONS IN MM UNLESS OTHERWISE NOTED.

PROPOSED CRANE OR CHERRY PICKER LOCATION:

|           |                  |                                         |     |                   |          |        |   |
|-----------|------------------|-----------------------------------------|-----|-------------------|----------|--------|---|
| Master:   | MBNL / EE / H3G: | Project:                                | NTQ | Purpose of Issue: | Planning | Issue: | B |
| M002      | MBNL             | Revision / Upgrade Description:         |     |                   |          |        |   |
| Date:     | 25/11/2021       | Cabinets rotated to face away from road |     |                   |          |        |   |
| Drawn:    | A. FANNING       |                                         |     |                   |          |        |   |
| Checked:  | A. YAW           |                                         |     |                   |          |        |   |
| Approved: | A. YAW           |                                         |     |                   |          |        |   |
| Master:   | MBNL / EE / H3G: | Project:                                | NTQ | Purpose of Issue: | Planning | Issue: | A |
| M001      | MBNL             | Revision / Upgrade Description:         |     |                   |          |        |   |
| Date:     | 27/09/2021       | First Issue                             |     |                   |          |        |   |
| Drawn:    | J. BOOTE         |                                         |     |                   |          |        |   |
| Checked:  | J. STOCKDALE     |                                         |     |                   |          |        |   |
| Approved: | J. STOCKDALE     |                                         |     |                   |          |        |   |

Hutchison 3G UK Limited  
Star House, 20 Grenfell Road  
Mordenhead, SLS 1EH  
Tel: 01628 765 000  
Fax: 01628 765 001

H3G Base Station Information Line:  
0845 6043000  
Available: 9am-5pm Monday to Friday

Hatfield Business Park  
Hatfield  
Hertfordshire  
AL10 9BW

Tel: 01707 315000  
Fax: 01707 319001

Mobile Broadband Network Limited  
Sixth Floor, Thames Tower, Station Road, Reading, RG1 1LX

Design Consultant & Principal Contractor:

**WHP Telecoms**  
Unit 1 Maple Park,  
Low Fields Avenue, Leeds  
LS12 6HH

Tel: 01133023550  
e-mail: info@whptelecoms.com

Site Name:

**LAND OFF ELIZABETH SLINGER ROAD SW**

Site ID:

**1646418**

Address:

**ELIZABETH SLINGER ROAD,  
WEST DIDSBURY,  
MANCHESTER,  
GREATER MANCHESTER,  
M20 2XA**

Title:

**005 CHERRY PICKER & CRANE LOCATION**

Project:

**NTQ**

Purpose of Issue:

**PLANNING**


|              |               |              |
|--------------|---------------|--------------|
| EE Cell ID:  | MBNL Cell ID: | 3UK Cell ID: |
| <b>79985</b> | <b>MAN499</b> | <b>-</b>     |

Master Drawing No:

**1646418\_MAN499\_79985\_M002**

Issue:

**B**

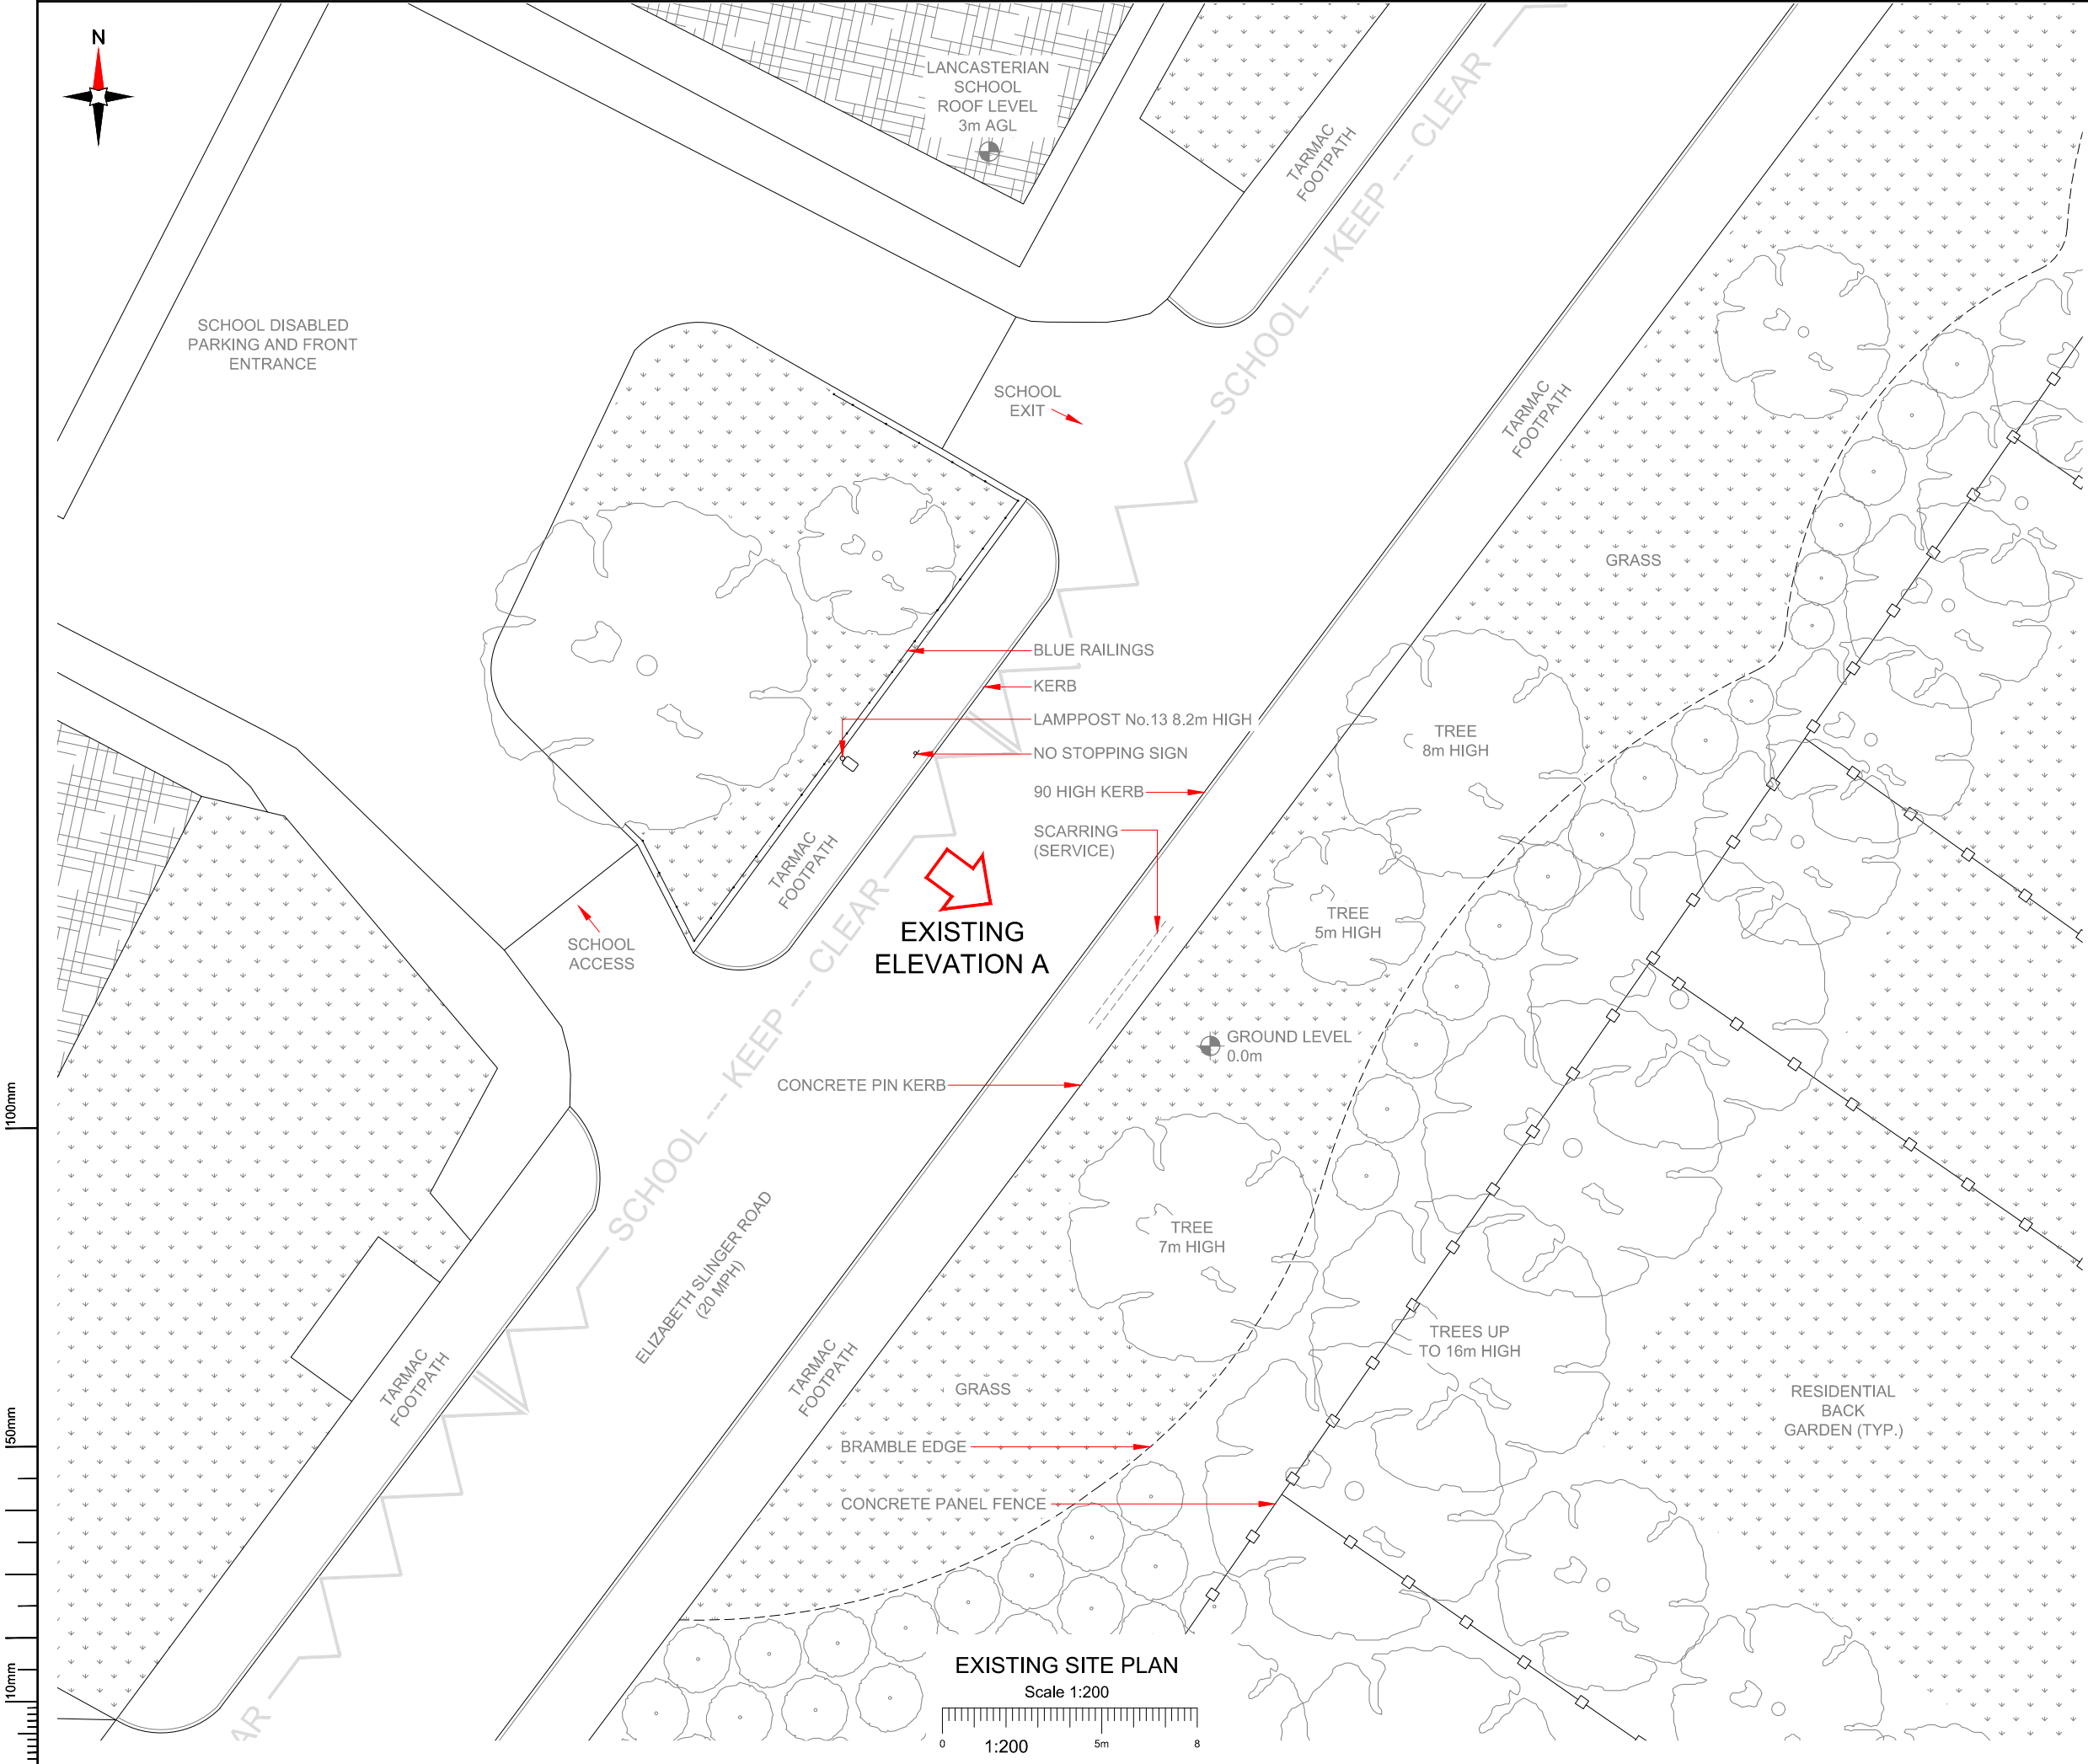

NOTES:

1. ALL DIMENSIONS IN MM UNLESS OTHERWISE NOTED.

|           |                  |                                         |                   |        |
|-----------|------------------|-----------------------------------------|-------------------|--------|
| Master:   | MBNL / EE / H3G: | Project:                                | Purpose of Issue: | Issue: |
| M002      | MBNL             | NTQ                                     | Planning          | B      |
| Date:     | 25/11/2021       | Revision / Upgrade Description:         |                   |        |
| Drawn:    | A. FANNING       | Cabinets rotated to face away from road |                   |        |
| Checked:  | A. YAW           |                                         |                   |        |
| Approved: | A. YAW           |                                         |                   |        |
| Master:   | MBNL / EE / H3G: | Project:                                | Purpose of Issue: | Issue: |
| M001      | MBNL             | NTQ                                     | Planning          | A      |
| Date:     | 27/09/2021       | Revision / Upgrade Description:         |                   |        |
| Drawn:    | J. BOOTE         | First Issue                             |                   |        |
| Checked:  | J. STOCKDALE     |                                         |                   |        |
| Approved: | J. STOCKDALE     |                                         |                   |        |

Hutchison 3G UK Limited  
Star House, 20 Grenfell Road  
Mordenhead, SLS 1EH  
Tel: 01628 765 000  
Fax: 01628 765 001

H3G Base Station Information Line:  
0845 6043000  
Available: 9am-6pm Monday to Friday

Hatfield Business Park  
Hatfield  
Hertfordshire  
AL10 9BW

Tel: 01707 315000  
Fax: 01707 319001

Mobile Broadband Network Limited  
Sixth Floor, Thames Tower, Station Road, Reading, RG1 1LX

Design Consultant & Principal Contractor:

**WHP Telecoms**  
Unit 1 Maple Park,  
Low Fields Avenue, Leeds  
LS12 6HH

Tel: 01133023550  
e-mail: info@whptelecoms.com

Site Name:

LAND OFF ELIZABETH SLINGER ROAD SW

Site ID:

1646418

Address:

ELIZABETH SLINGER ROAD,  
WEST DIDSBURY,  
MANCHESTER,  
GREATER MANCHESTER,  
M20 2XA

Title:

100 EXISTING SITE PLAN

Project:

NTQ

Purpose of Issue:

PLANNING


|             |               |              |
|-------------|---------------|--------------|
| EE Cell ID: | MBNL Cell ID: | 3UK Cell ID: |
| 79985       | MAN499        | -            |

Master Drawing No:

1646418\_MAN499\_79985\_M002

Issue:

B

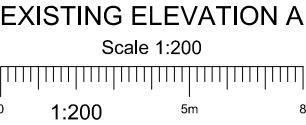

NOTES:

1. ALL DIMENSIONS IN MM UNLESS OTHERWISE NOTED.

|           |                 |                                         |     |                   |          |        |   |
|-----------|-----------------|-----------------------------------------|-----|-------------------|----------|--------|---|
| Master:   | MBNL / EE / H3G | Project:                                | NTQ | Purpose of Issue: | Planning | Issue: | B |
| M002      | MBNL            | Revision / Upgrade Description:         |     |                   |          |        |   |
| Date:     | 25/11/2021      | Cabinets rotated to face away from road |     |                   |          |        |   |
| Drawn:    | A. FANNING      |                                         |     |                   |          |        |   |
| Checked:  | A. YAW          |                                         |     |                   |          |        |   |
| Approved: | A. YAW          |                                         |     |                   |          |        |   |
| Master:   | MBNL / EE / H3G | Project:                                | NTQ | Purpose of Issue: | Planning | Issue: | A |
| M001      | MBNL            | Revision / Upgrade Description:         |     |                   |          |        |   |
| Date:     | 27/09/2021      | First Issue                             |     |                   |          |        |   |
| Drawn:    | J. BOOTE        |                                         |     |                   |          |        |   |
| Checked:  | J. STOCKDALE    |                                         |     |                   |          |        |   |
| Approved: | J. STOCKDALE    |                                         |     |                   |          |        |   |

Hutchison 3G UK Limited  
Star House, 20 Grenfell Road  
Mordenhead, SL8 1EH  
Tel: 01628 765 000  
Fax: 01628 765 001

H3G Base Station Information line:  
0845 6043000  
Available: 9am-6pm Monday to Friday

Hatfield Business Park  
Hatfield  
Hertfordshire  
AL10 9BW

Tel: 01707 315000  
Fax: 01707 319001

Mobile Broadband Network Limited  
Sixth Floor, Thames Tower, Station Road, Reading, RG1 1LX

Design Consultant & Principal Contractor:

WHP Telecoms  
Unit 1 Maple Park,  
Low Fields Avenue, Leeds  
LS12 6HH

Tel: 01133023550  
e-mail: info@whptelecoms.com

Site Name:  
LAND OFF ELIZABETH SLINGER ROAD SW

Site ID:  
1646418

Address:  
ELIZABETH SLINGER ROAD,  
WEST DIDSBURY,  
MANCHESTER,  
GREATER MANCHESTER,  
M20 2XA

Title:  
150 EXISTING ELEVATION A


Project:  
NTQ

Purpose of Issue:  
PLANNING

|             |               |              |
|-------------|---------------|--------------|
| EE Cell ID: | MBNL Cell ID: | 3UK Cell ID: |
| 79985       | MAN499        | -            |

Master Drawing No:  
1646418\_MAN499\_79985\_M002

Issue:  
B

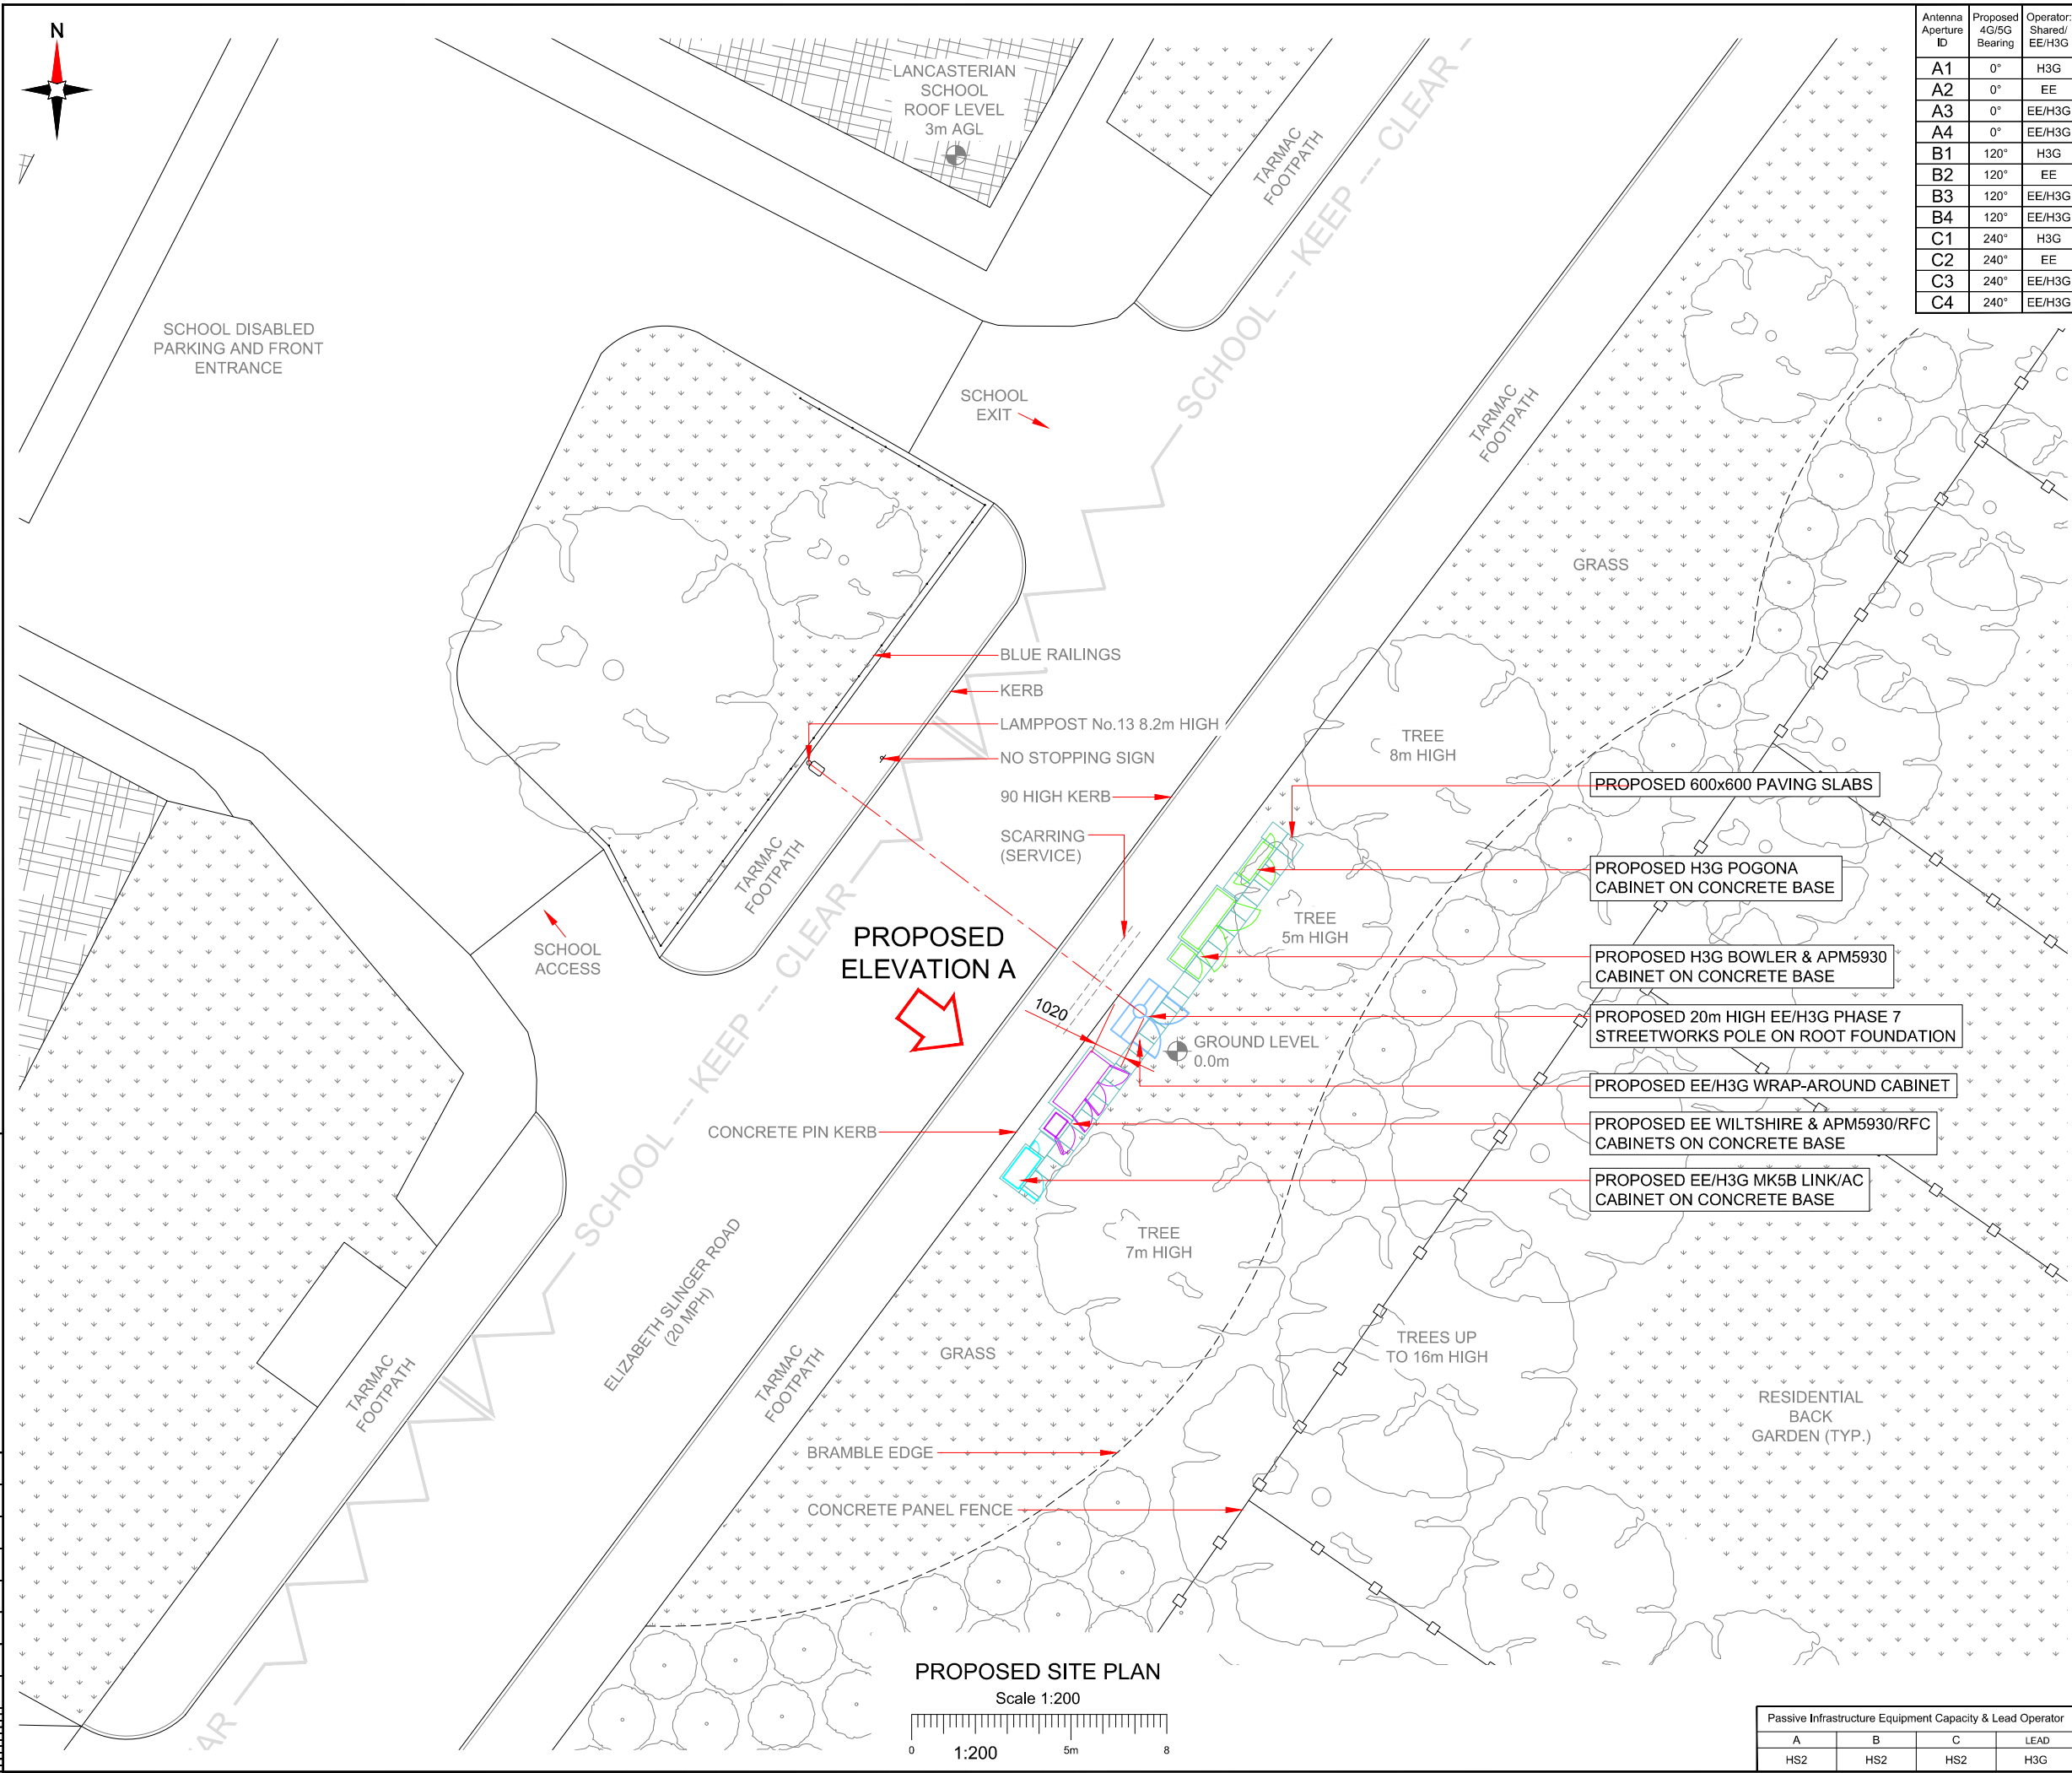

| Antenna Aperture ID | Proposed 4G/5G Bearing | Operator: Shared/ EE/H3G |
|---------------------|------------------------|--------------------------|
| A1                  | 0°                     | H3G                      |
| A2                  | 0°                     | EE                       |
| A3                  | 0°                     | EE/H3G                   |
| A4                  | 0°                     | EE/H3G                   |
| B1                  | 120°                   | H3G                      |
| B2                  | 120°                   | EE                       |
| B3                  | 120°                   | EE/H3G                   |
| B4                  | 120°                   | EE/H3G                   |
| C1                  | 240°                   | H3G                      |
| C2                  | 240°                   | EE                       |
| C3                  | 240°                   | EE/H3G                   |
| C4                  | 240°                   | EE/H3G                   |

- NOTES:
- ALL DIMENSIONS IN MM UNLESS OTHERWISE NOTED.

|           |                  |                                                                            |     |                   |          |        |   |
|-----------|------------------|----------------------------------------------------------------------------|-----|-------------------|----------|--------|---|
| Master:   | MBNL / EE / H3G: | Project:                                                                   | NTQ | Purpose of Issue: | Planning | Issue: | B |
| Date:     | 25/11/2021       | Revision / Upgrade Description:<br>Cabinets rotated to face away from road |     |                   |          |        |   |
| Drawn:    | A. FANNING       |                                                                            |     |                   |          |        |   |
| Checked:  | A. YAW           |                                                                            |     |                   |          |        |   |
| Approved: | A. YAW           |                                                                            |     |                   |          |        |   |
| Master:   | MBNL / EE / H3G: | Project:                                                                   | NTQ | Purpose of Issue: | Planning | Issue: | A |
| Date:     | 27/09/2021       | Revision / Upgrade Description:<br>First Issue                             |     |                   |          |        |   |
| Drawn:    | J.BOOTTE         |                                                                            |     |                   |          |        |   |
| Checked:  | J.STOCKDALE      |                                                                            |     |                   |          |        |   |
| Approved: | J.STOCKDALE      |                                                                            |     |                   |          |        |   |



Hutchison 3G UK Limited  
Star House, 20 Grenfell Road  
Maidenhead, SL6 1EH  
Tel: 01628 765 500  
Fax: 01628 765 501



Hatfield Business Park  
Hatfield  
Hertfordshire  
AL10 9BW  
Tel: 01707 315000  
Fax: 01707 319001



Mobile Broadband Network Limited  
Sixth Floor, Thames Tower, Station Road, Reading, RG1 1LX


Design Consultant & Principal Contractor:



WHP Telecoms  
Unit 1 Maple Park,  
Low Fields Avenue, Leeds  
LS12 6HH  
Tel: 01133023550  
e-mail: info@whptelecoms.com

|                    |                                                                                            |               |        |
|--------------------|--------------------------------------------------------------------------------------------|---------------|--------|
| Site Name:         | LAND OFF ELIZABETH SLINGER ROAD SW                                                         |               |        |
| Site ID:           | 1646418                                                                                    |               |        |
| Address:           | ELIZABETH SLINGER ROAD,<br>WEST DIDSBURY,<br>MANCHESTER,<br>GREATER MANCHESTER,<br>M20 2XA |               |        |
| Title:             | 215 PROPOSED SITE PLAN                                                                     |               |        |
| Project:           | NTQ                                                                                        |               |        |
| Purpose of Issue:  | PLANNING                                                                                   |               |        |
| EE Cell ID:        | 79985                                                                                      | MBNL Cell ID: | MAN499 |
| 3UK Cell ID:       | -                                                                                          |               |        |
| Master Drawing No: | 1646418_MAN499_79985_M002                                                                  |               |        |
| Issue:             | B                                                                                          |               |        |

| Passive Infrastructure Equipment Capacity & Lead Operator |     |     |      |
|-----------------------------------------------------------|-----|-----|------|
| A                                                         | B   | C   | LEAD |
| HS2                                                       | HS2 | HS2 | H3G  |

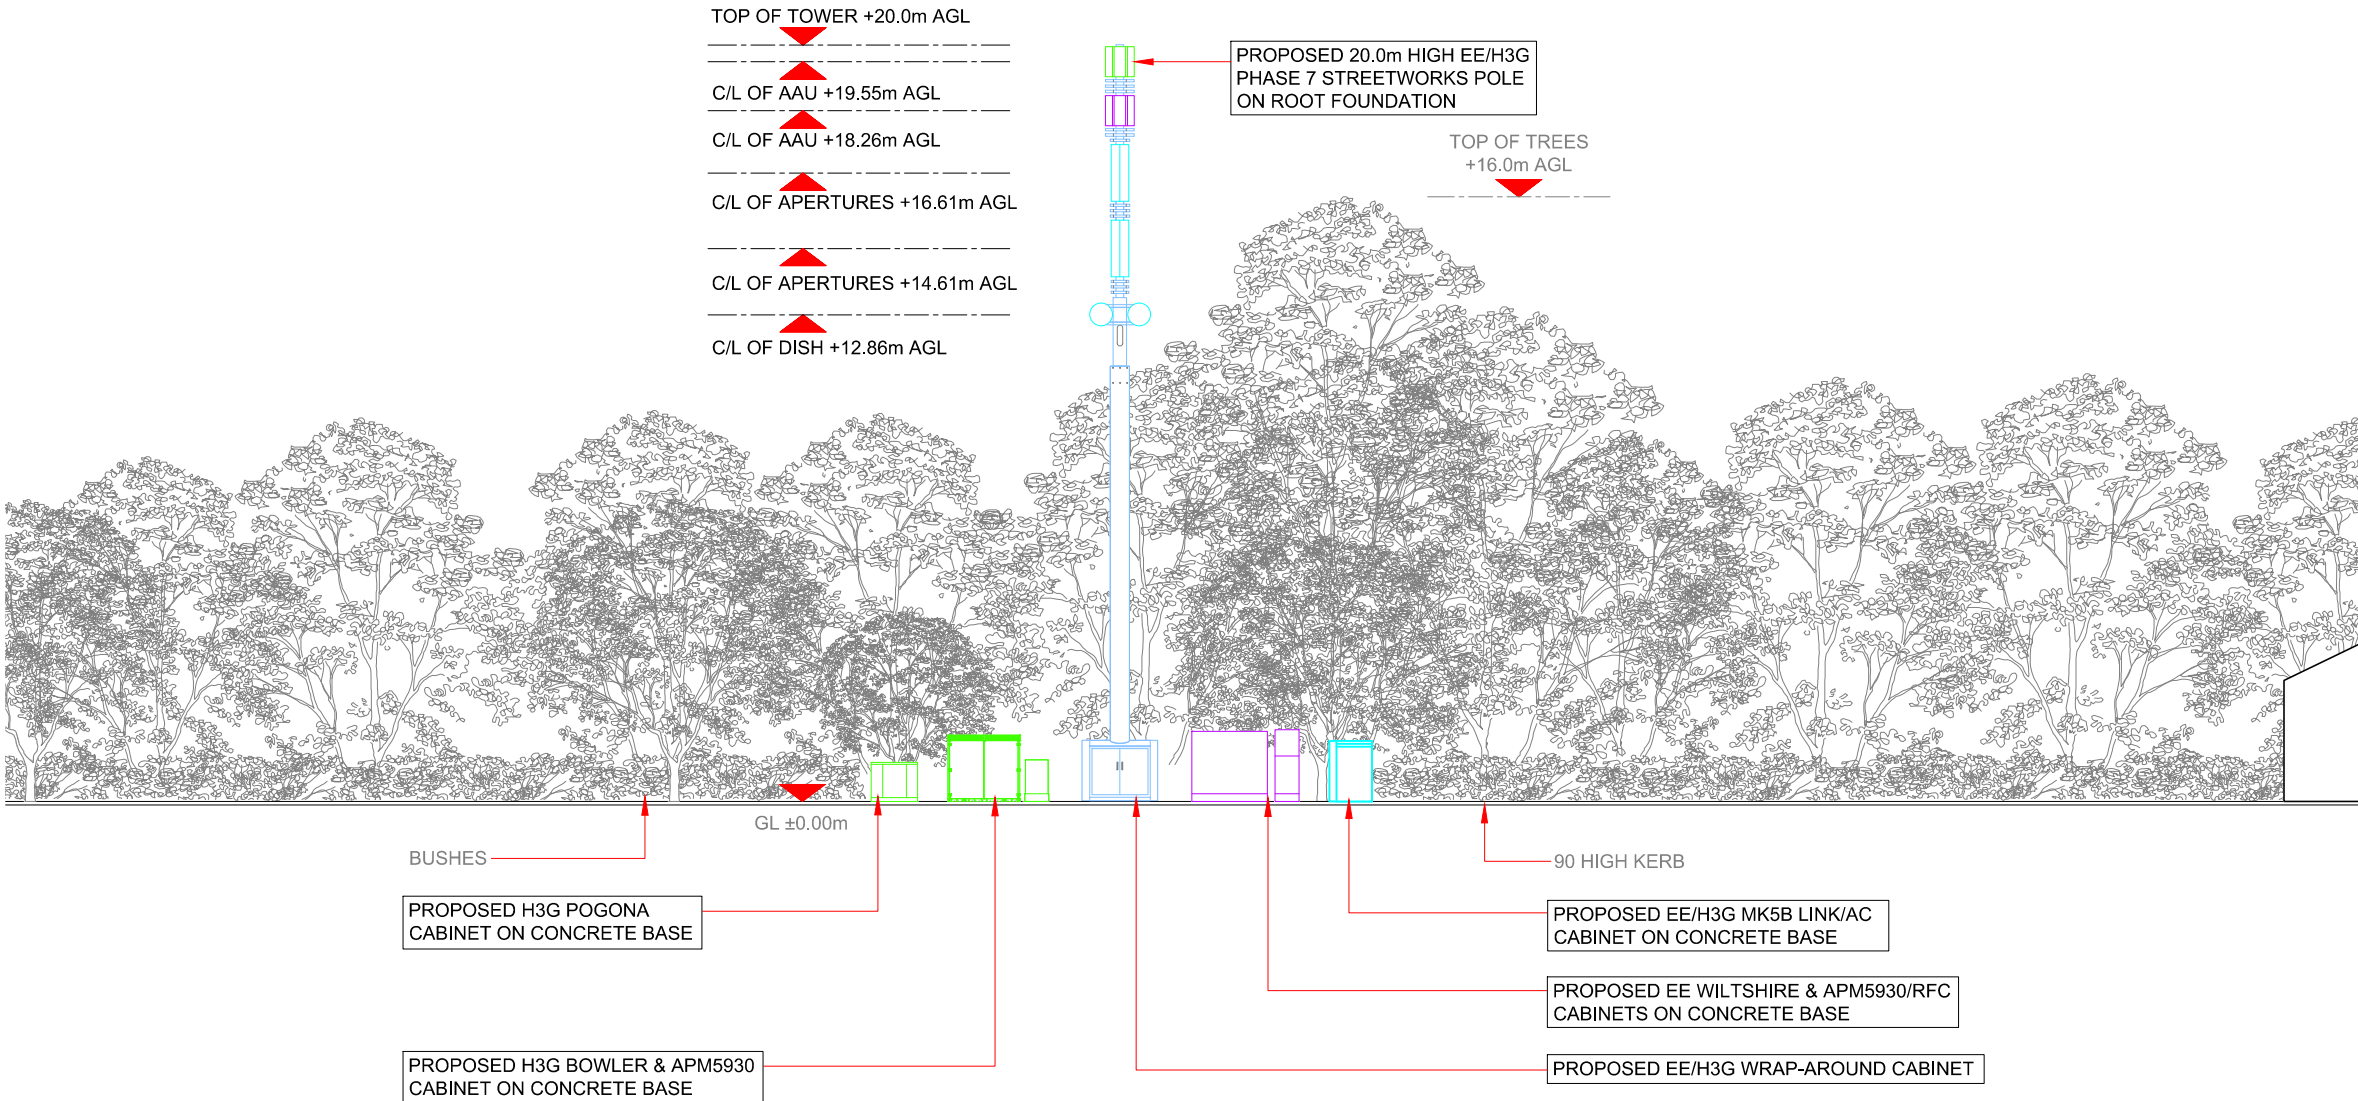

| Antenna Aperture ID | Proposed 4G/5G Bearing | Operator: Shared/ EE/H3G |
|---------------------|------------------------|--------------------------|
| A1                  | 0°                     | H3G                      |
| A2                  | 0°                     | EE                       |
| A3                  | 0°                     | EE/H3G                   |
| A4                  | 0°                     | EE/H3G                   |
| B1                  | 120°                   | H3G                      |
| B2                  | 120°                   | EE                       |
| B3                  | 120°                   | EE/H3G                   |
| B4                  | 120°                   | EE/H3G                   |
| C1                  | 240°                   | H3G                      |
| C2                  | 240°                   | EE                       |
| C3                  | 240°                   | EE/H3G                   |
| C4                  | 240°                   | EE/H3G                   |

NOTES:

1. ALL DIMENSIONS IN MM UNLESS OTHERWISE NOTED.

|                        |                                                                         |              |                            |          |
|------------------------|-------------------------------------------------------------------------|--------------|----------------------------|----------|
| Master: M002           | MBNL / EE / H3G                                                         | Project: NTQ | Purpose of Issue: Planning | Issue: B |
| Date: 25/11/2021       | Revision / Upgrade Description: Cabinets rotated to face away from road |              |                            |          |
| Drawn: A. FANNING      |                                                                         |              |                            |          |
| Checked: A. YAW        |                                                                         |              |                            |          |
| Approved: A. YAW       |                                                                         |              |                            |          |
| Master: M001           | MBNL / EE / H3G                                                         | Project: NTQ | Purpose of Issue: Planning | Issue: A |
| Date: 27/09/2021       | Revision / Upgrade Description: First Issue                             |              |                            |          |
| Drawn: J. BOOTE        |                                                                         |              |                            |          |
| Checked: J. STOCKDALE  |                                                                         |              |                            |          |
| Approved: J. STOCKDALE |                                                                         |              |                            |          |



Hutchison 3G UK Limited  
Star House, 20 Grenfell Road  
Mordenhead, SL8 1EH  
Tel: 01628 765 000  
Fax: 01628 765 001

H3G Base Station Information line:  
0845 6043000  
Available: 9am-6pm Monday to Friday



Hatfield Business Park  
Hatfield  
Hertfordshire  
AL10 9BW

Tel: 01707 315000  
Fax: 01707 319001



Mobile Broadband Network Limited  
Sixth Floor, Thames Tower, Station Road, Reading, RG1 1LX

Design Consultant & Principal Contractor:



**WHP Telecoms**  
Unit 1 Maple Park,  
Low Fields Avenue, Leeds  
LS12 6HH

Tel: 01133023550  
e-mail: info@whptelecoms.com

Site Name:  
**LAND OFF ELIZABETH SLINGER ROAD SW**

Site ID:  
**1646418**

Address:  
**ELIZABETH SLINGER ROAD,  
WEST DIDSBURY,  
MANCHESTER,  
GREATER MANCHESTER,  
M20 2XA**

Title:  
**265 PROPOSED SITE ELEVATION**

Project:  
**NTQ**

Purpose of Issue:  
**PLANNING**

|                             |                                |                          |
|-----------------------------|--------------------------------|--------------------------|
| EE Cell ID:<br><b>79985</b> | MBNL Cell ID:<br><b>MAN499</b> | 3UK Cell ID:<br><b>-</b> |
|-----------------------------|--------------------------------|--------------------------|

Master Drawing No:  
**1646418\_MAN499\_79985\_M002**

Issue:  
**B**

| Passive Infrastructure Equipment Capacity & Lead Operator |     |     |      |
|-----------------------------------------------------------|-----|-----|------|
| A                                                         | B   | C   | LEAD |
| HS2                                                       | HS2 | HS2 | H3G  |

