

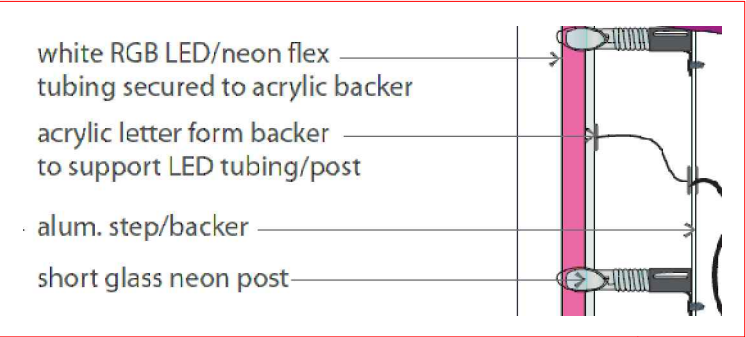


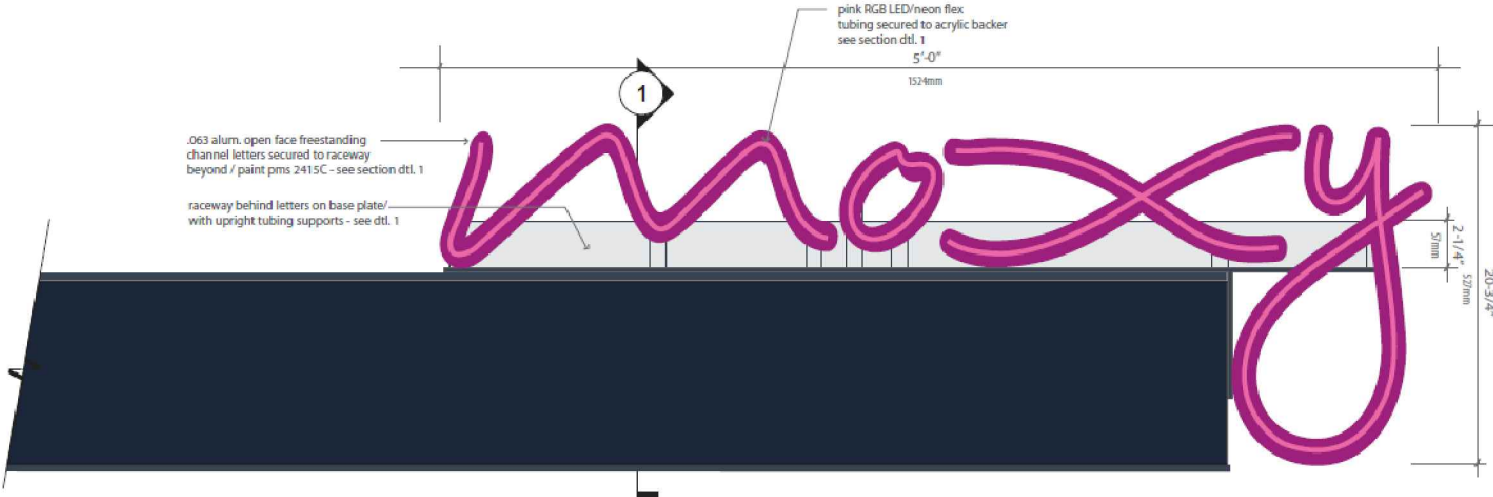

SIGN TYPE A3 - TYPICAL FIXING DETAILS

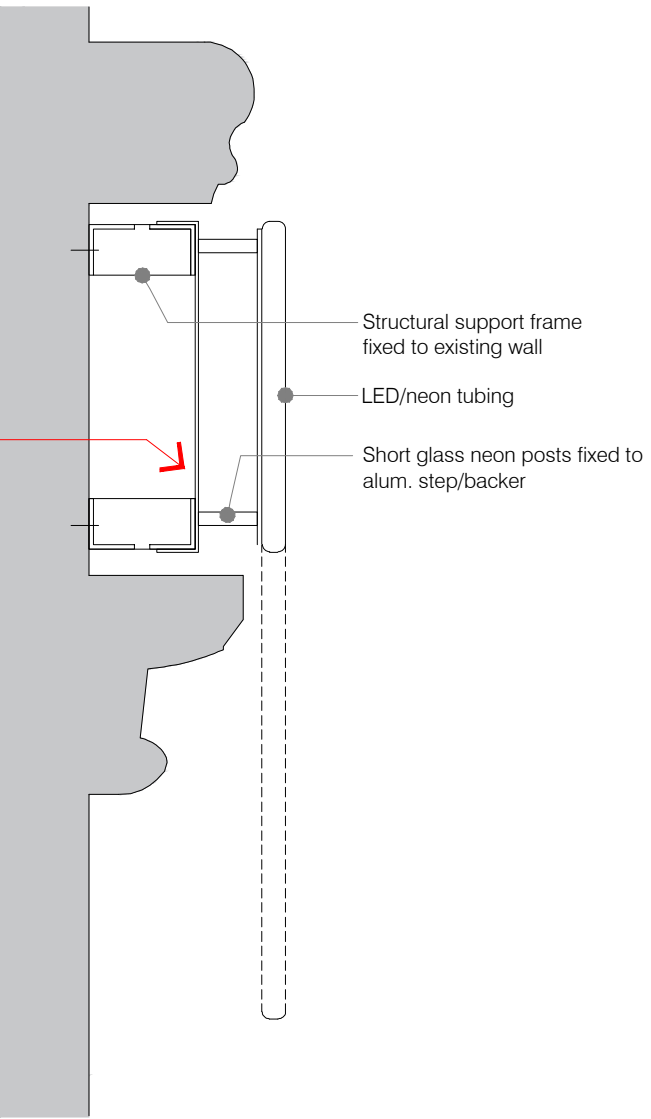

SIGN TYPE A3 - TYPICAL FIXING DETAILS


Note: lighting levels not to exceed 450cd/m2

SIGN TYPE A3 - ATKINSON ST




A Sign Type A2 - Blade Sign / Front Elevation

SIGN TYPE A2 TYPICAL FIXING DETAILS - ATKINSON ST

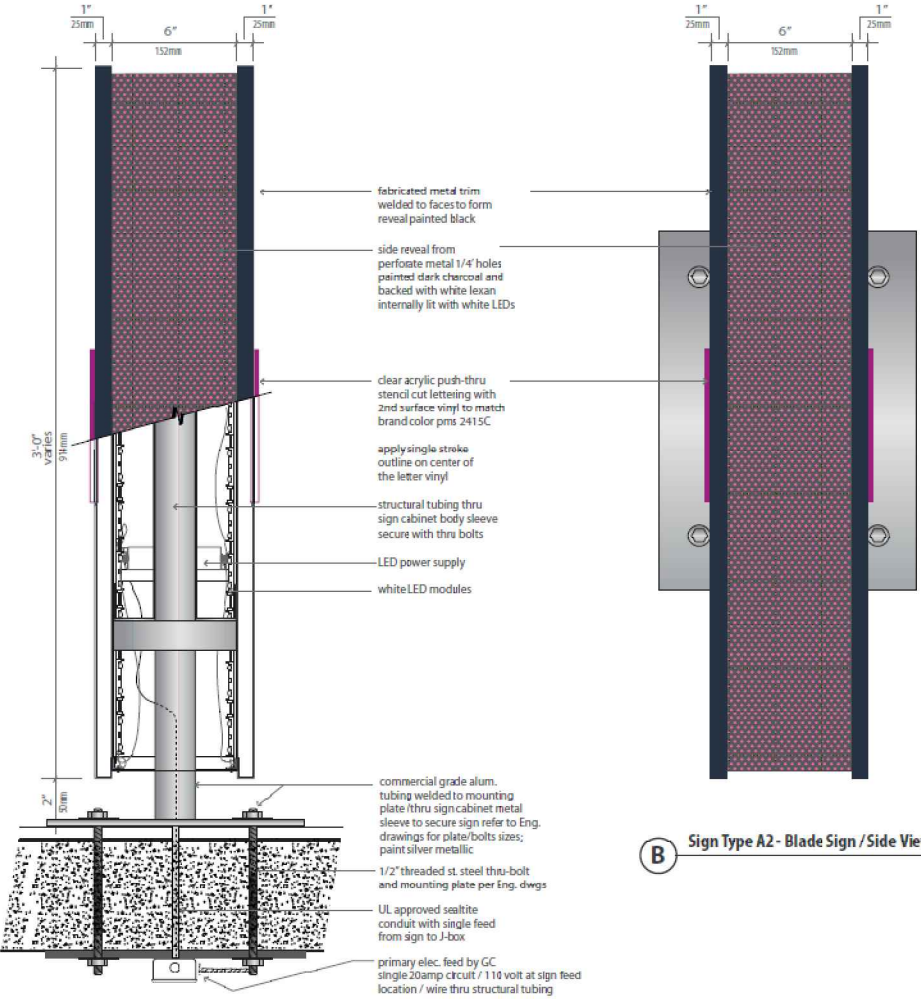

3 Sign Type A2 - Blade Sign / Section 3 Detail

SIGN TYPE A2 TYPICAL FIXING DETAILS - ATKINSON ST

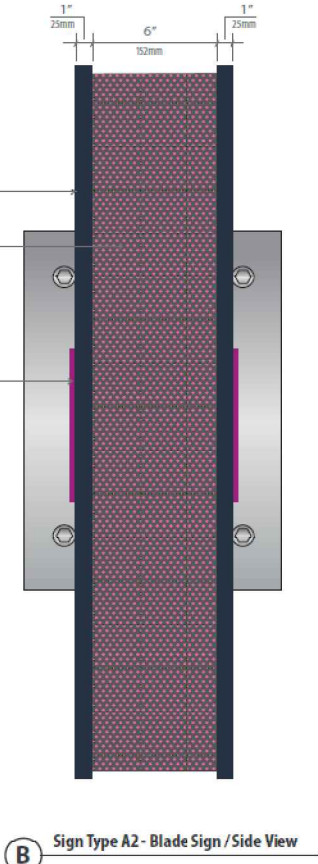

B Sign Type A2 - Blade Sign / Side View

0m 2m 8m

Merchant Exchange
20 Bell Street
Glasgow
G1 1LG

+44(0)141 552 2194
weareica.com



project title //
Invicta House
Manchester
Moxy Hotel

drawing title //
Signage Fixing Details

issue stage //
Refer to Drawing Issue Sheet

date // drawn // scale @ A3 //
Nov 21 AD varies

project // dwg number // revision //
781 AL(92)004