


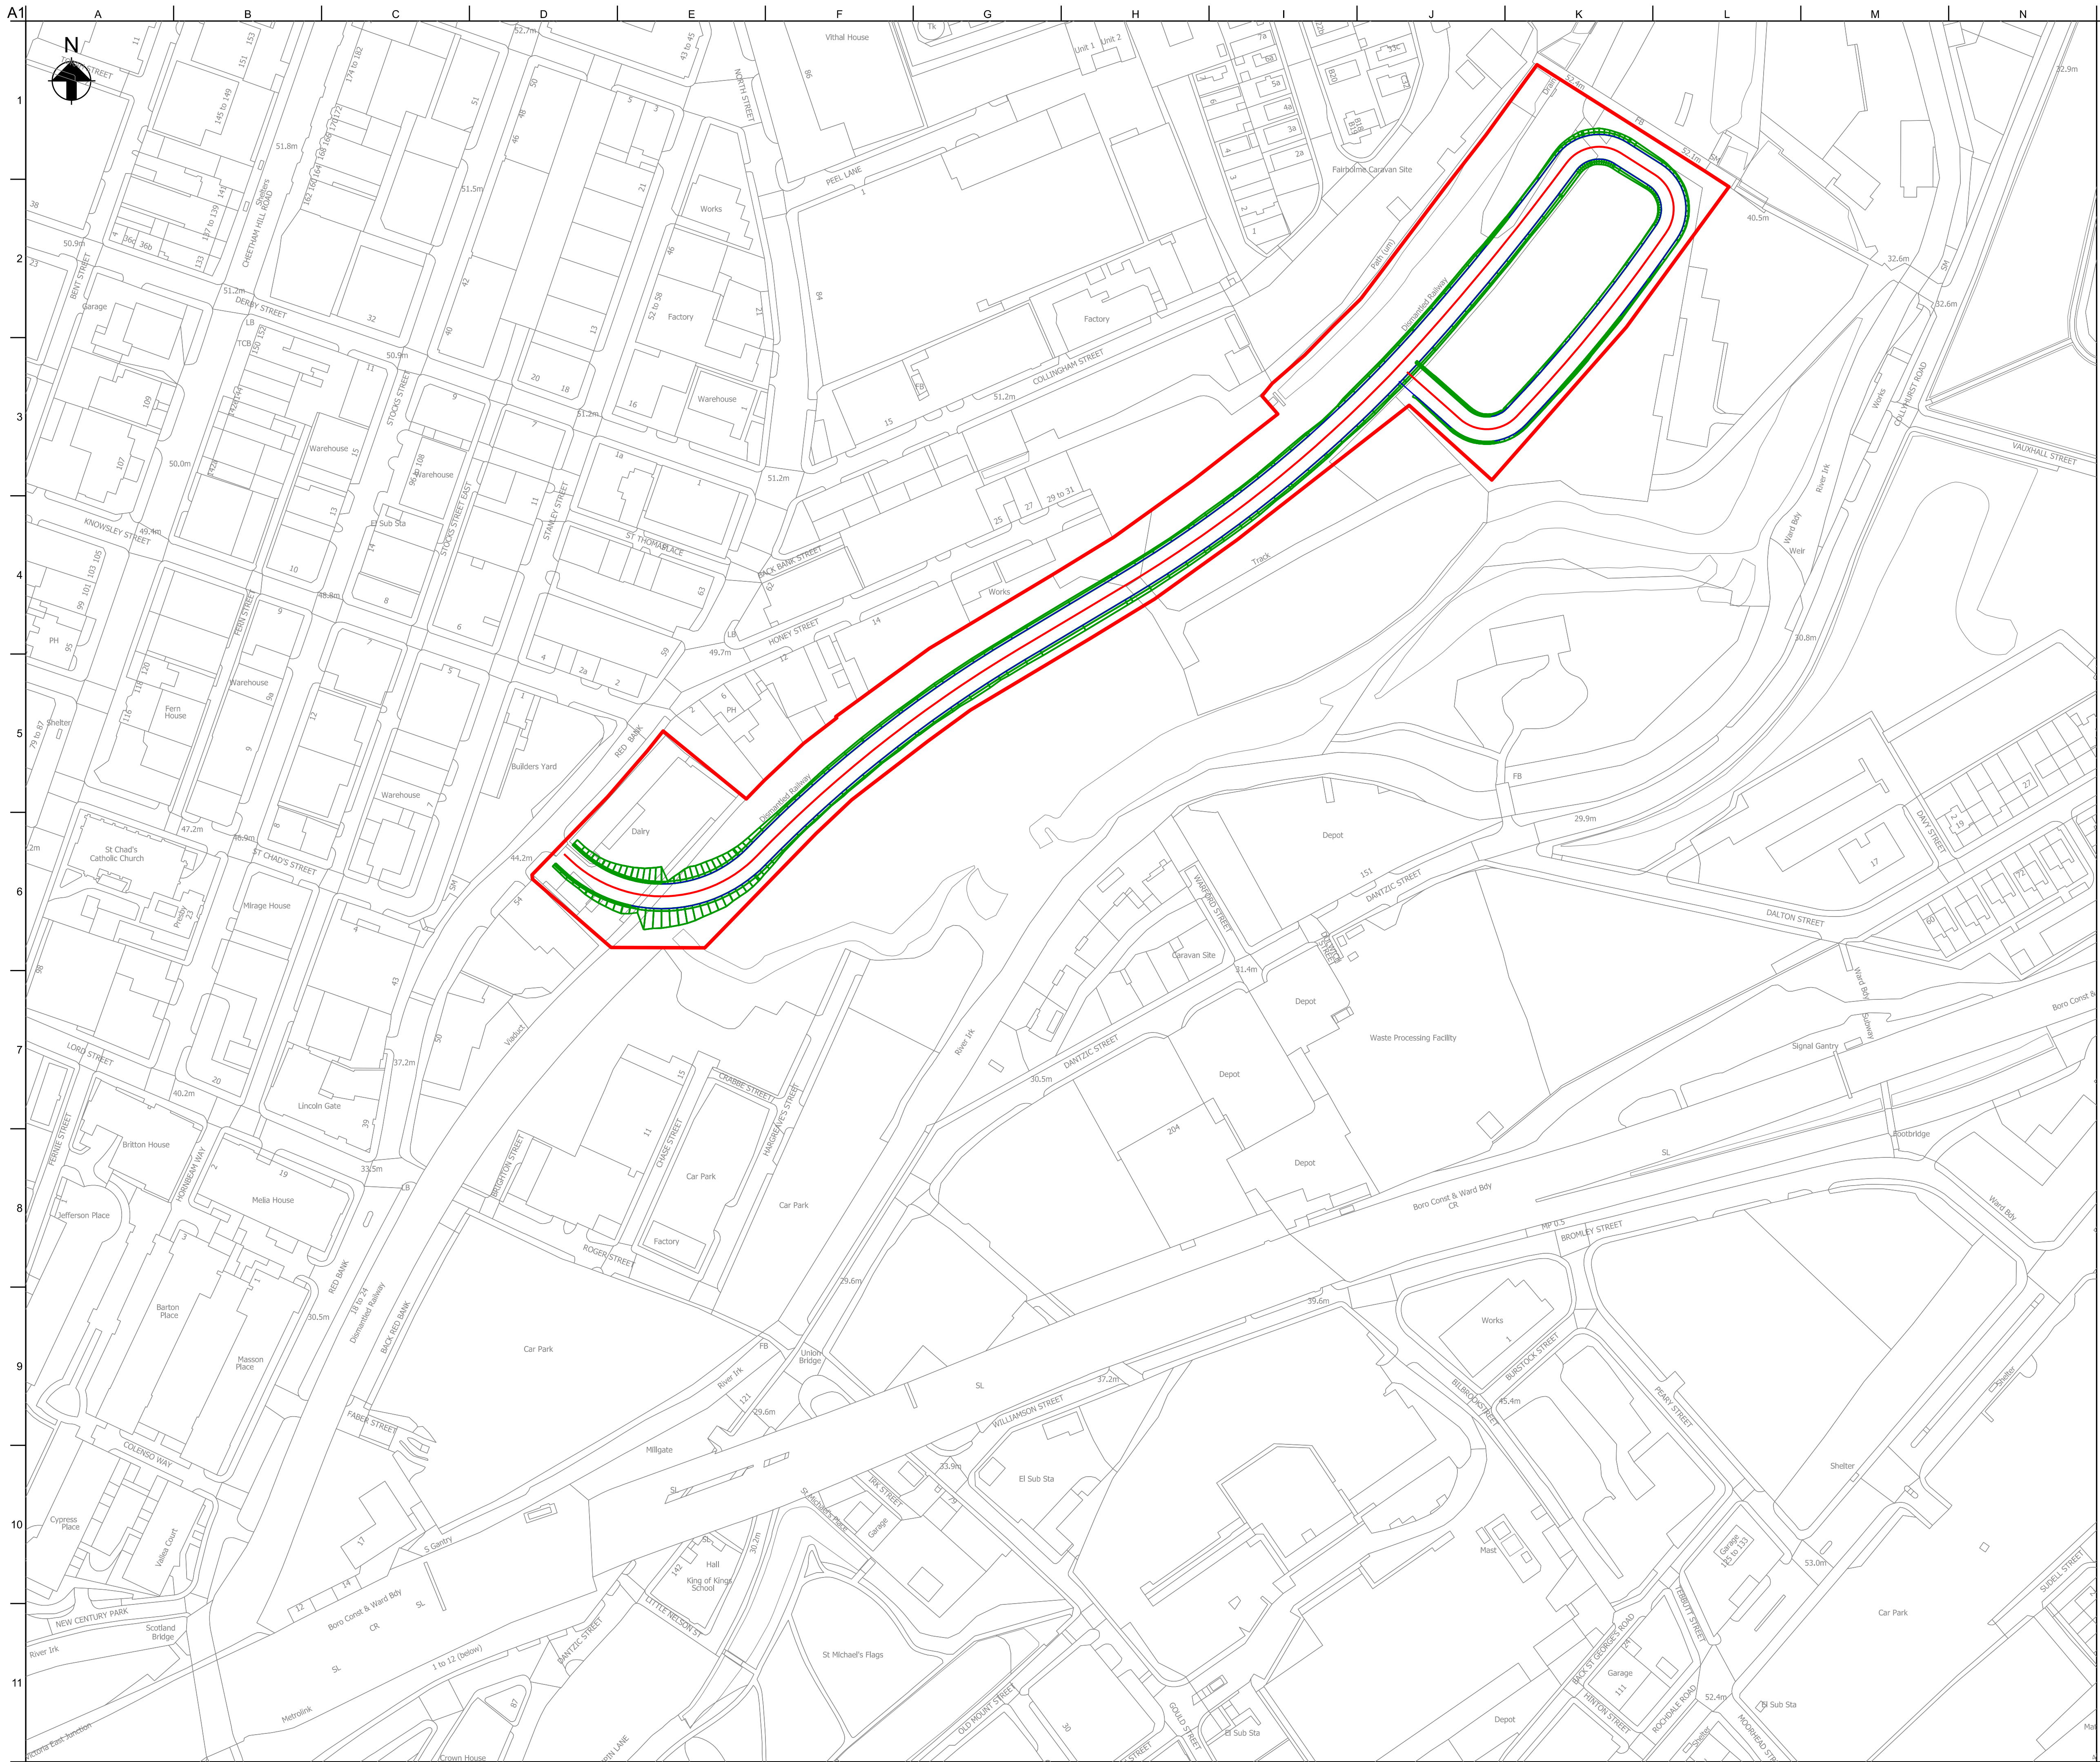

Key:

Enabling Works Site Boundary

P01.01	02/09/21		--	--	--	--
Rev	Date	Description	By	Chkd	Appd	Auth

ARUP

6th Floor 3 Piccadilly Place
Manchester M1 3BN
Tel +44 161 228 2331 Fax +44 161 228 6879
www.arup.com

Client



Project Title	Victoria North HIF infrastructure & Enabling works
---------------	--

Drawing Title

Enabling Works Site Plan

Scale at A1 1:1250

Arup Job No 282022-00

Role	GIS & Land Surveyors
------	----------------------

Suitability S0 - Initial Status or WIF

Rev P01.01	By ---	Chkd ---	Appd ---	---
	Date ---	Date ---	Date ---	

Name _____

VNIF - ARP - 00 - YYY - DR - G - 0005

Project	Originator	Volume	Location	Type	Role	Number
---------	------------	--------	----------	------	------	--------