
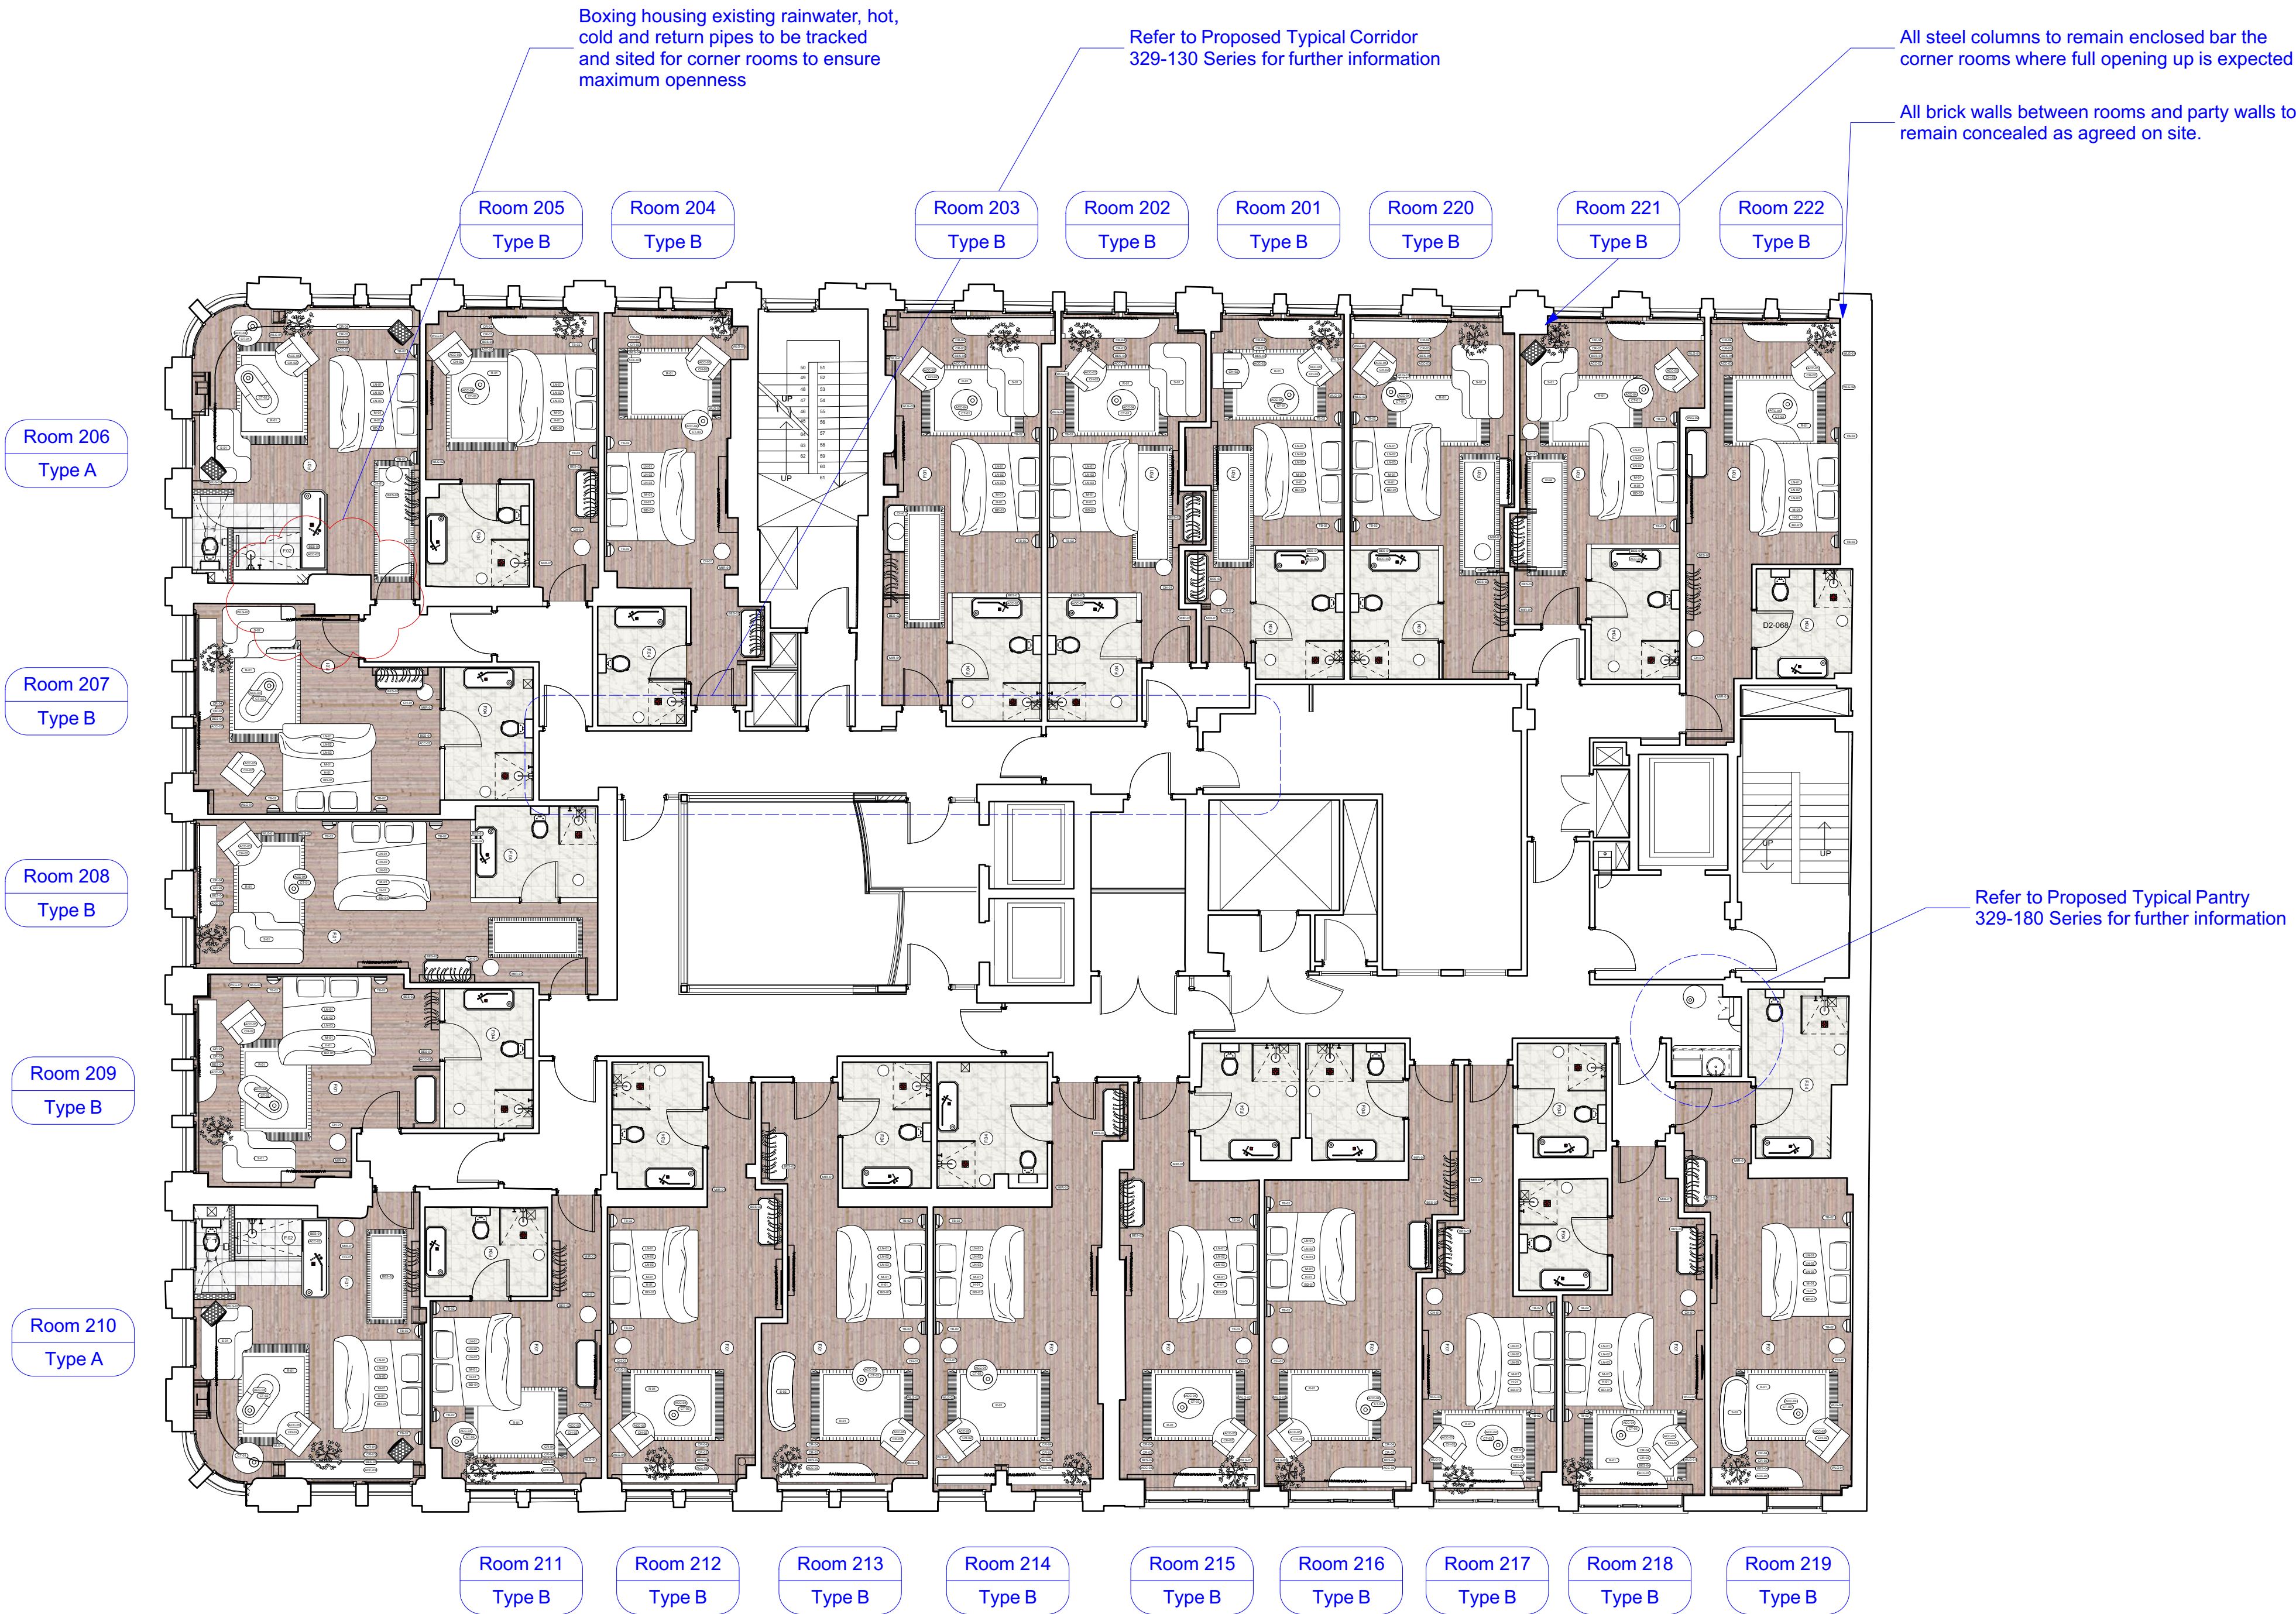


1 Second Floor Plan - Furniture Layout
Scale: 1:100

 

Specifications

Drawings Notes

Revisions

T1	A	08/02/21	Draft Issue for Tender
T2	B	12/02/21	Revised following client meeting + site inspection
T3	C	02/08/21	Revised following Planning Comments

Project
Storeys

Drawing Title
Second Floor Plan - Furniture Layout

Scale
1:100 @ A1

Revision
T3

Client
Amar China


Drawn
co

Deer
co

4.07 The Tea Building
56 Shoreditch High Street
London E1 6JJ

hello@reddeer.co.uk
www.reddeer.co.uk
+44 (0) 203 6373 581

red deer

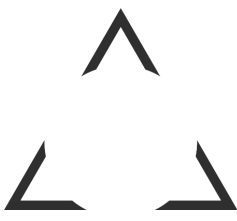

329-172

Do not scale from drawing.
All dimensions to be checked on site.
Report omissions and issues to the Architect.
© 2016 Red Deer Limited