




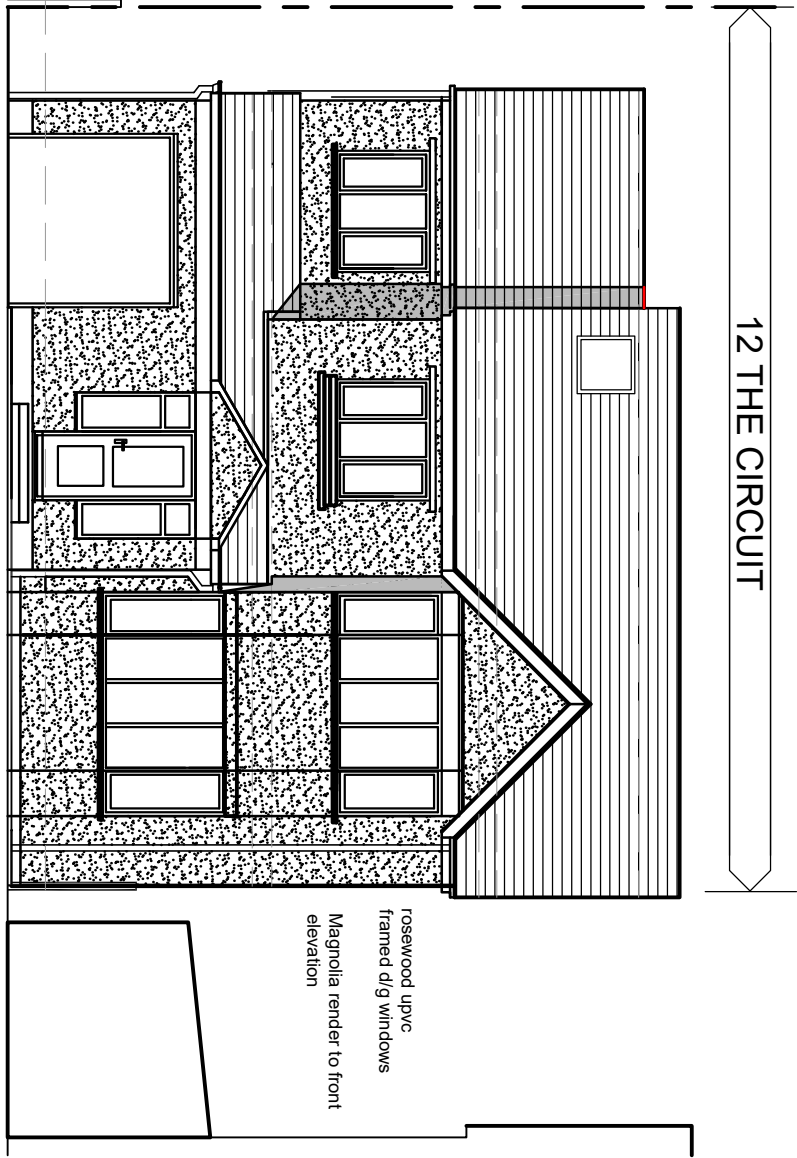


Front Elevation

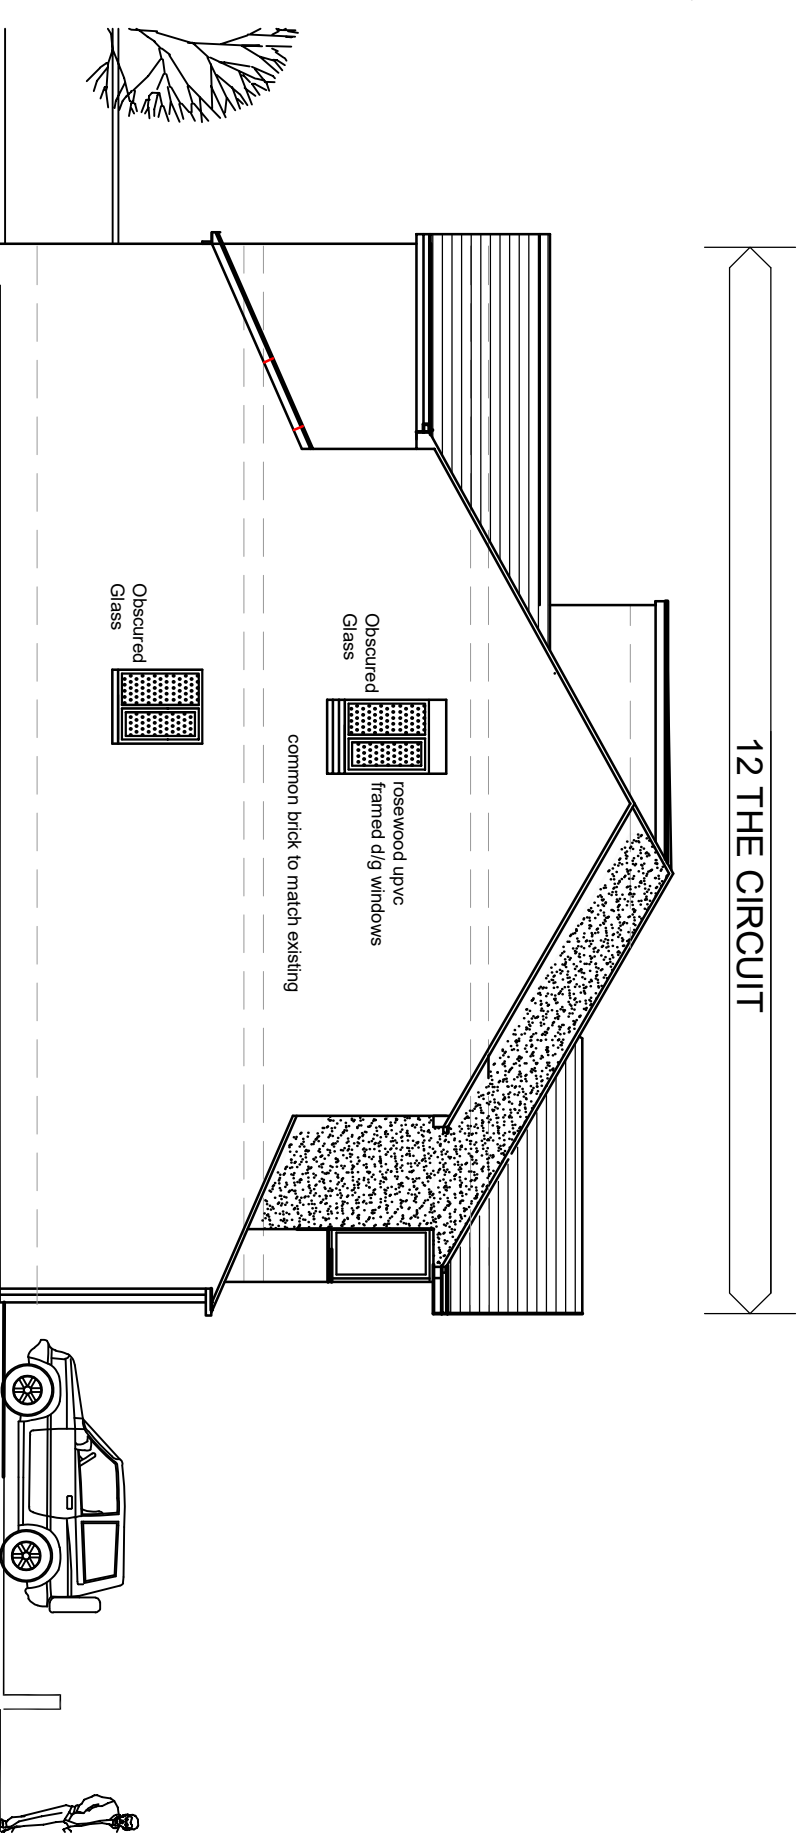

Side Elevation

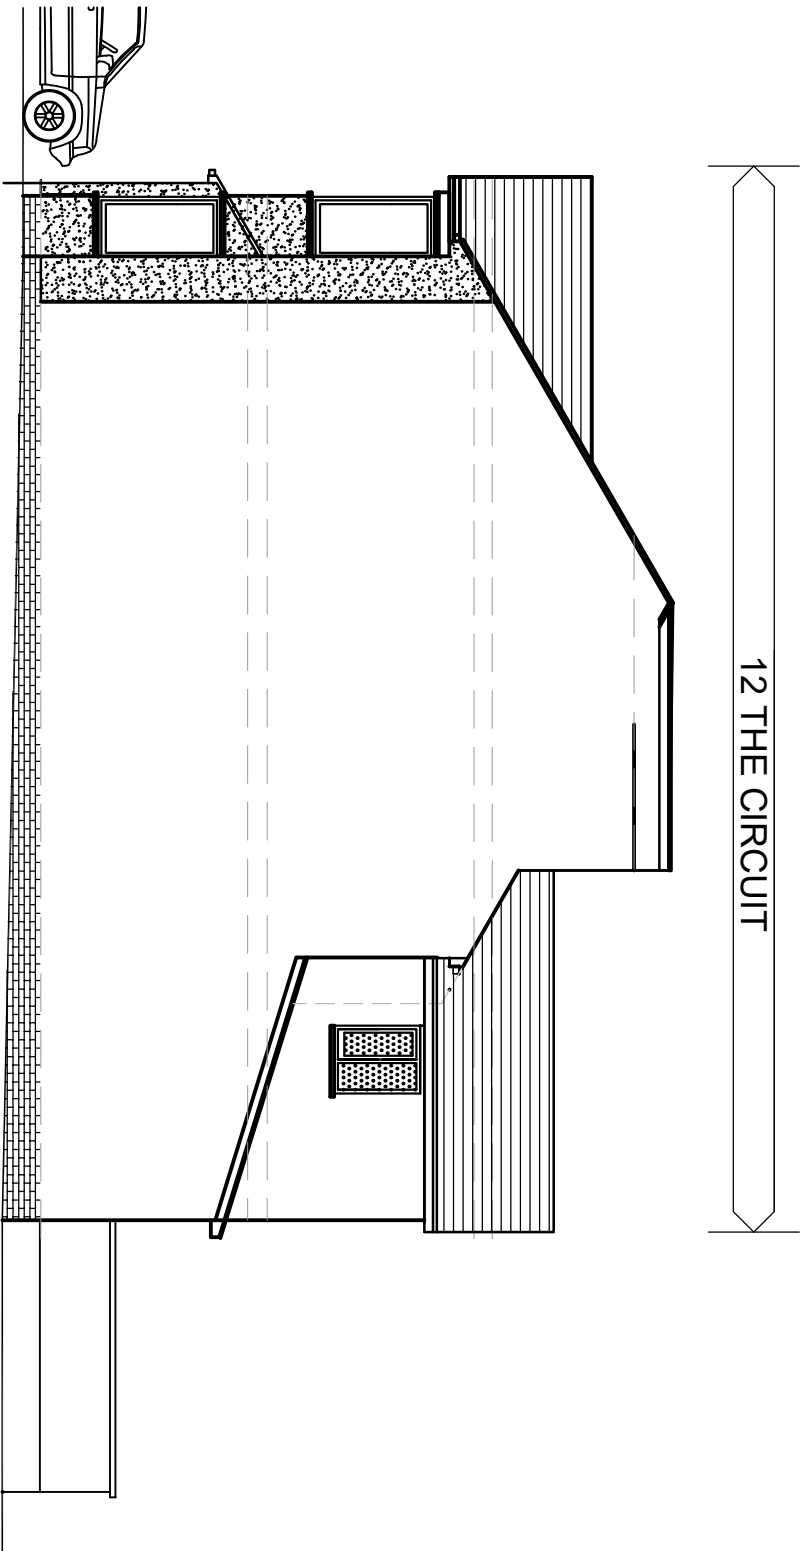

Side Elevation

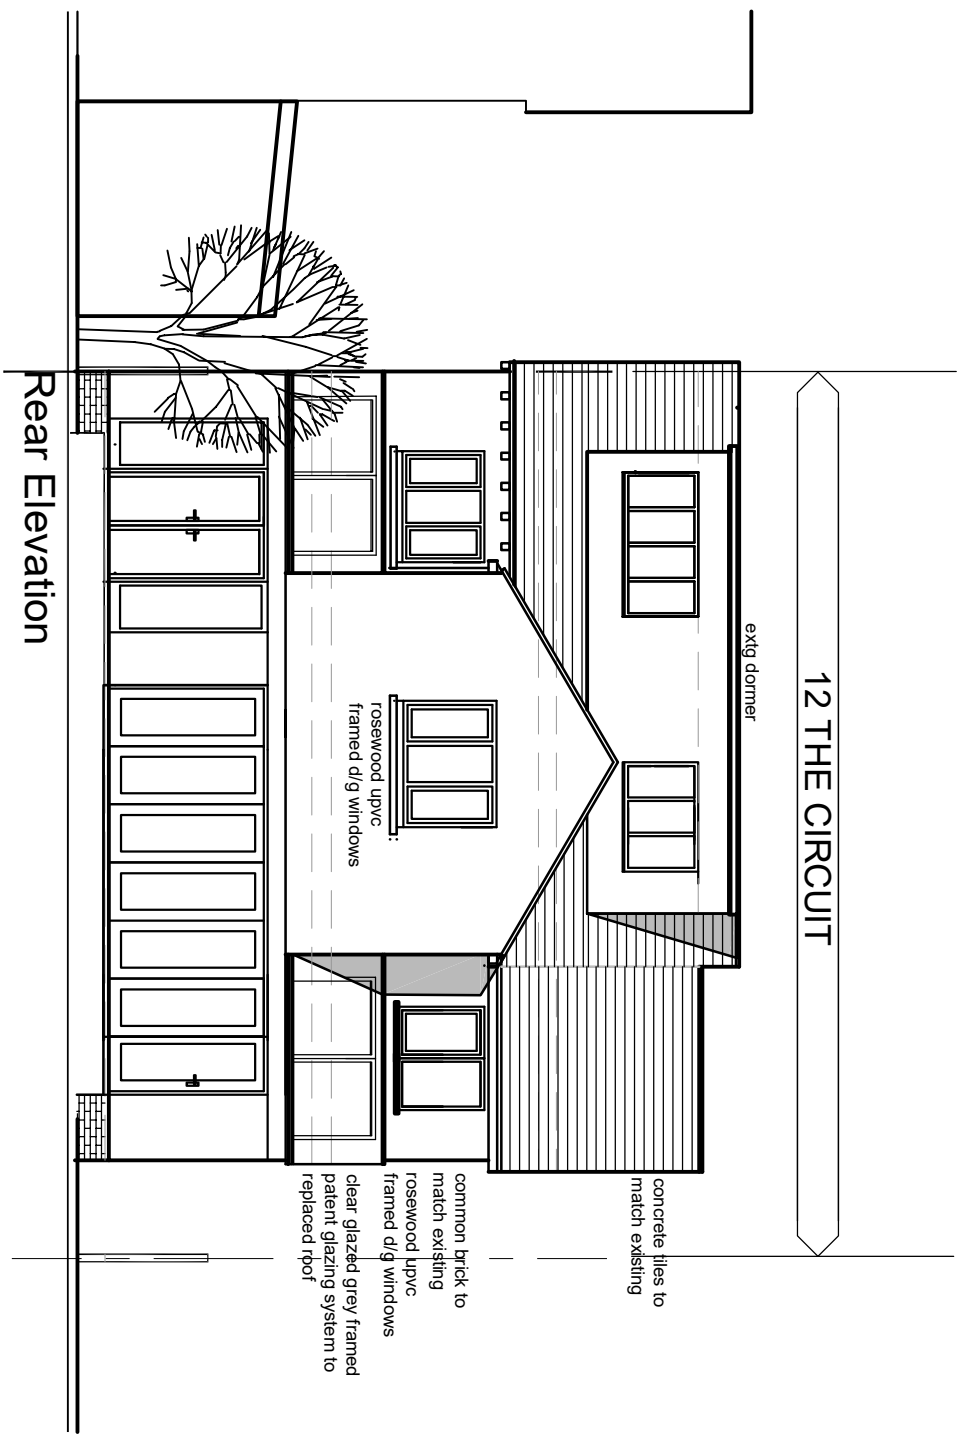

Rear Elevation

Simon R Miles			Revision	Date	Revision note	Notes
Chartered Architect			P2	09.11.2021	First floor rear and front wall amended to meet planner's comments	
Didsbury			P3		Not issued	
Manchester			P4	15.12.2021	downer extension removed, first floor rear extension re-aligned, ridge lowered, window pattern amended	
T: 07778 137830						
E: srmilesarchitect@gmail.com						

Do not scale. Connections must check all dimensions on site before proceeding production drawings or commencing any work. This drawing and its design is the copyright of S R Miles Ltd and may not be reproduced in any form whatsoever without their prior express written consent.

Project:			Scale:		
12 The Circuit Didsbury			100@A3		
Title:			Date:		
Elevations as proposed			15.12.2021		
Drawing number:			CAD Ref:		
21 295 PL201			21 295		
Client:			Drawn by:		
Mr A Win			SRM		