



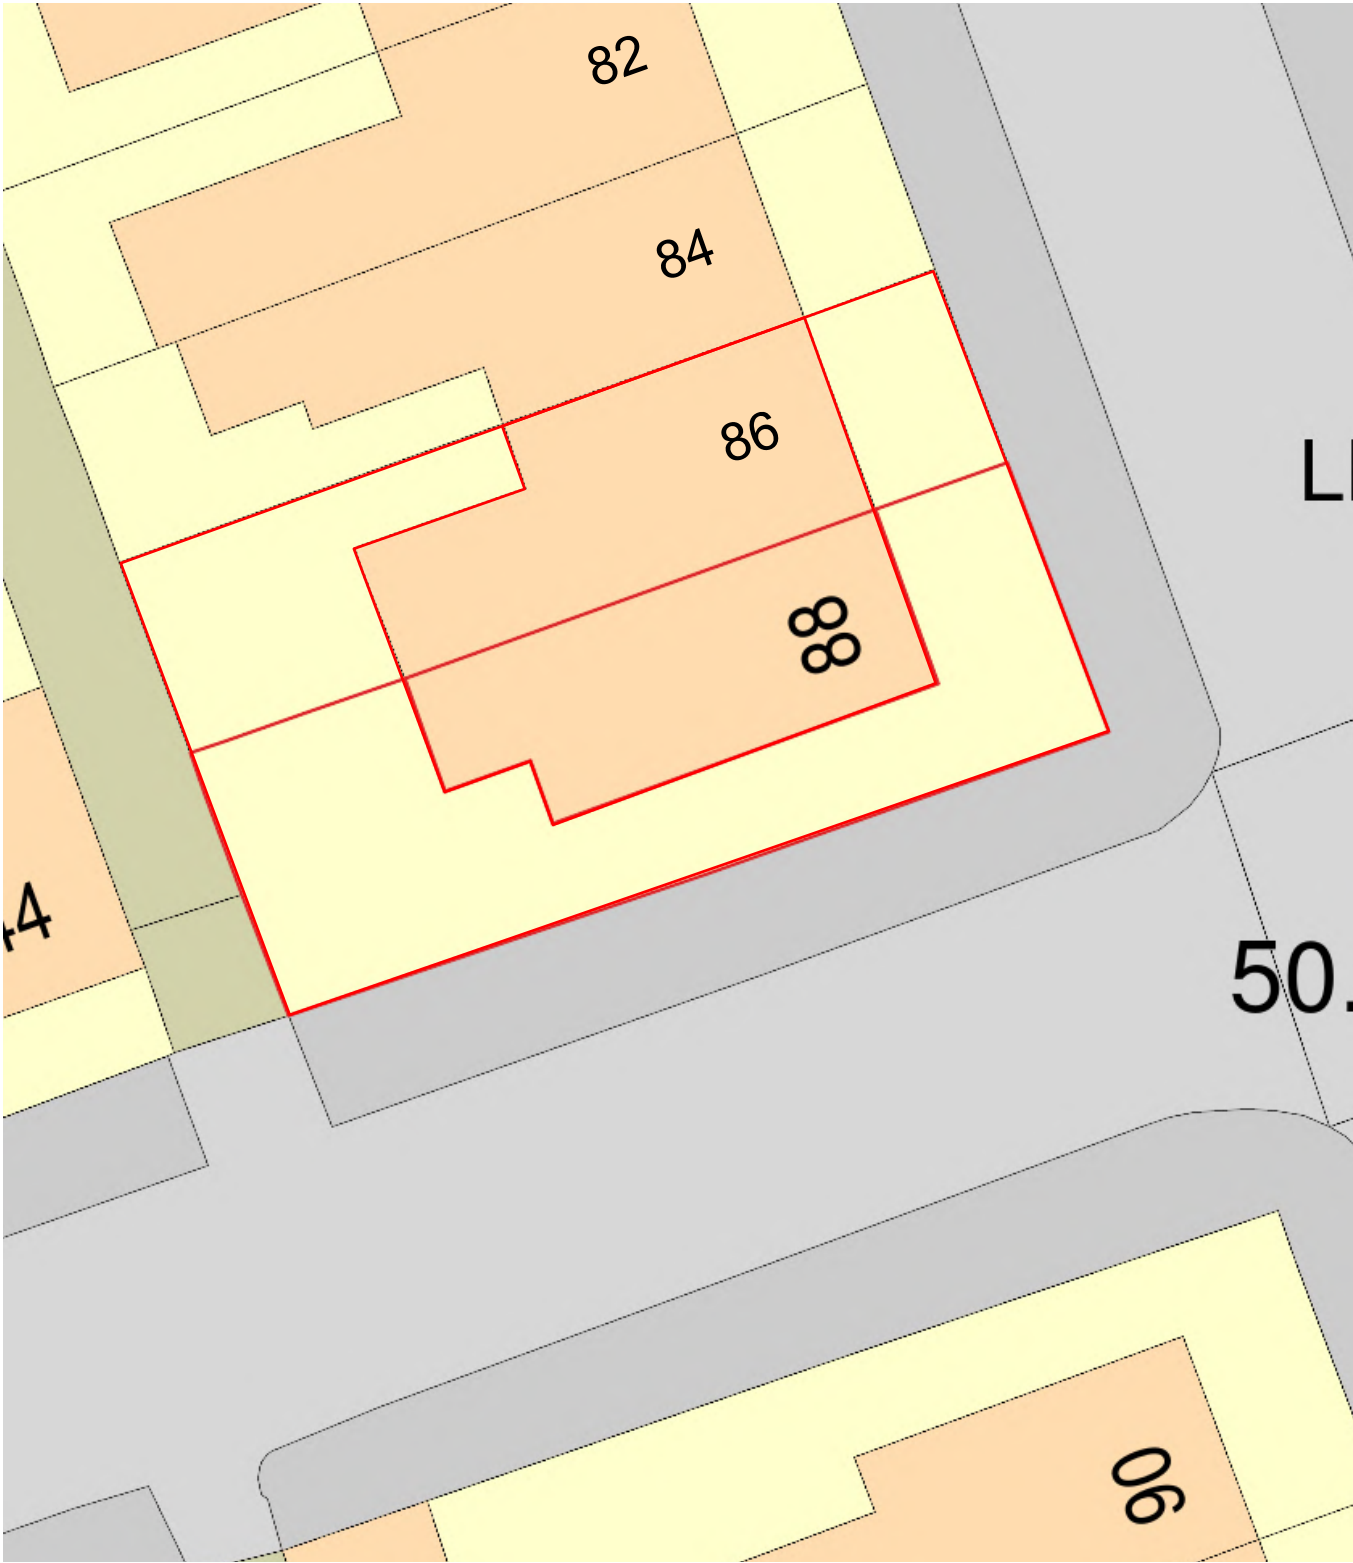


1 Existing Site Plan
Scale: 1:200

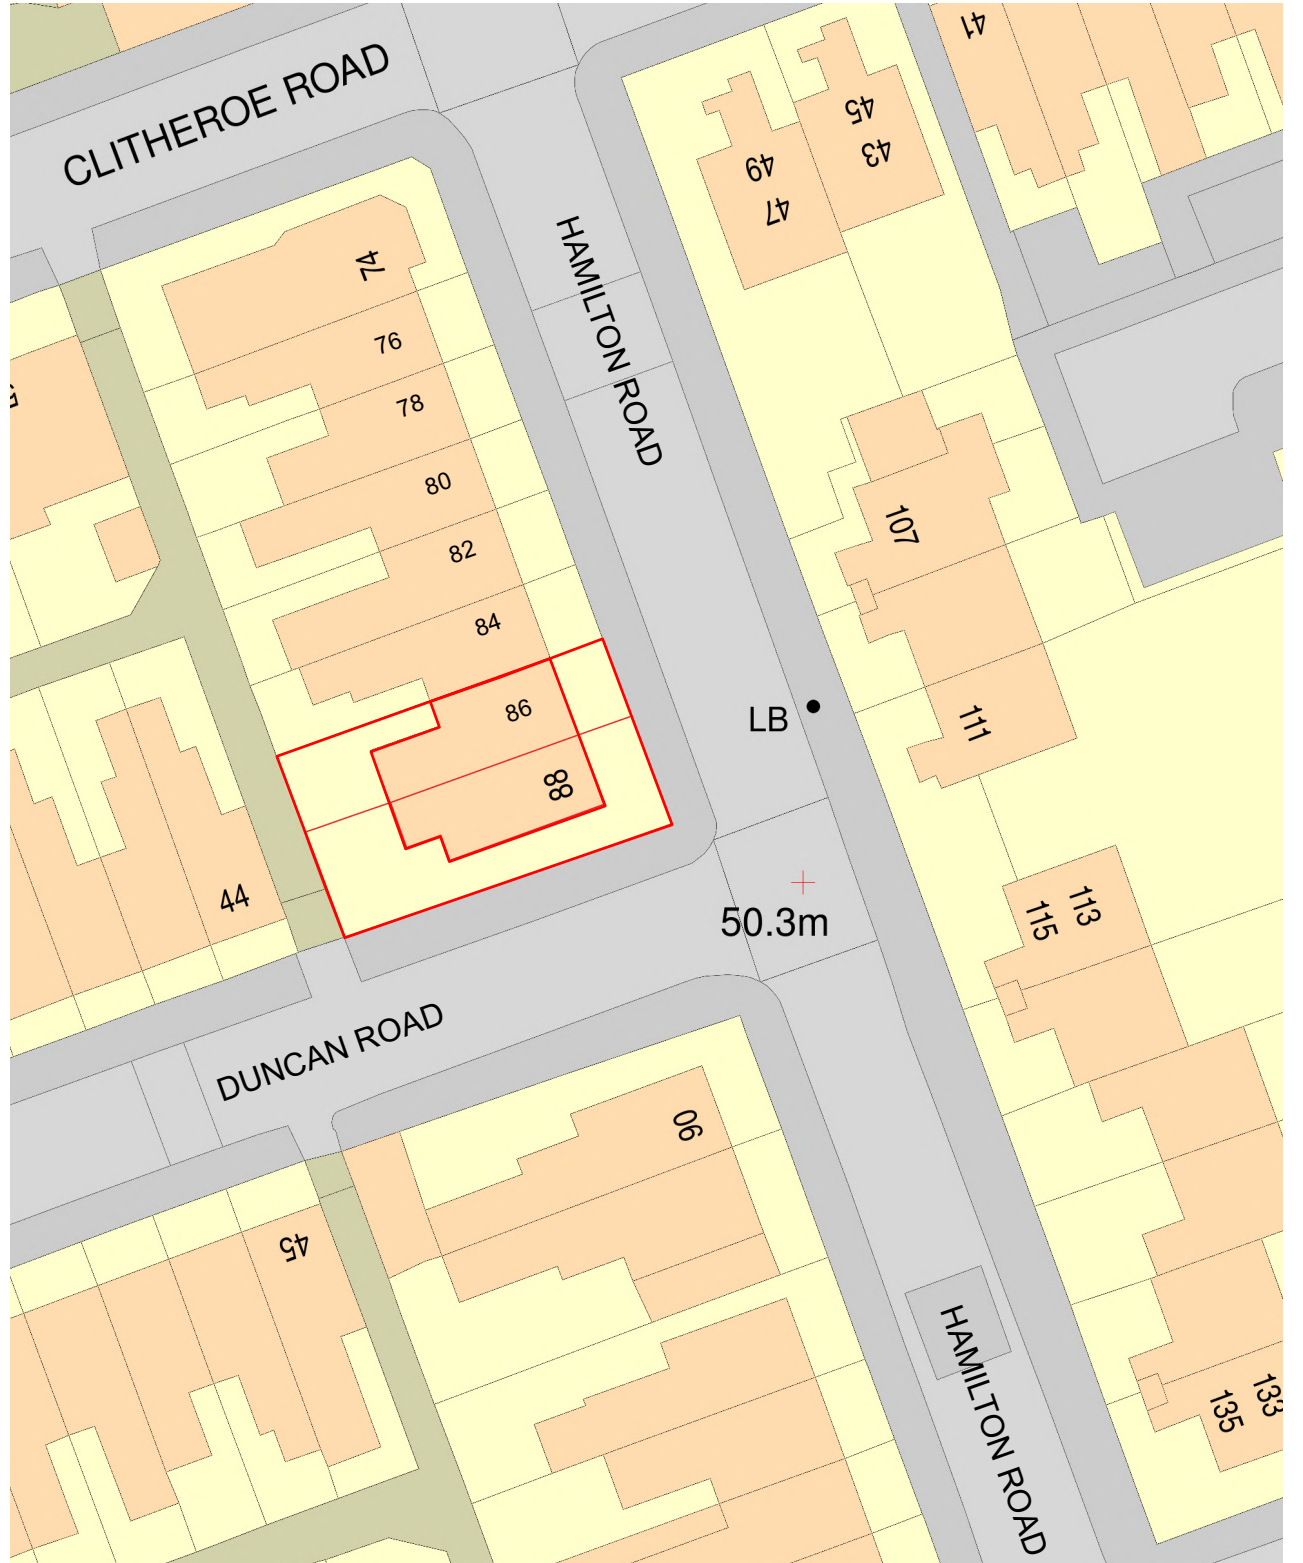


2 Existing Location Plan
Scale: 1:500

This drawing must not be reproduced without permission from NM Architectural Services LTD. DO NOT scale of this drawing. All Dimensions are to be checked on site by the contractor/sub contractor. Any discrepancies to be reported to NM Architectural services LTD.

Client Name: Mr Qaummer Ahmad	Drawing Title: Existing Site & Location Plans	Project Type: Extension to existing flat building to create self contained living with 2No bedrooms		Check By: MN	Date: 22.08.2021	Revision Notes & Date:	25 Brown Lane, Heald Green, Cheadle, Stockport Cheshire SK8 3RR	NM.
Project Address: 86-88 Hamilton Road, Longsight, Manchester, M13 0PJ	Drawing Type: Self contained flat / extension to rear	Dwg No: HLT-001	Scale: 1:100	Rev: -				

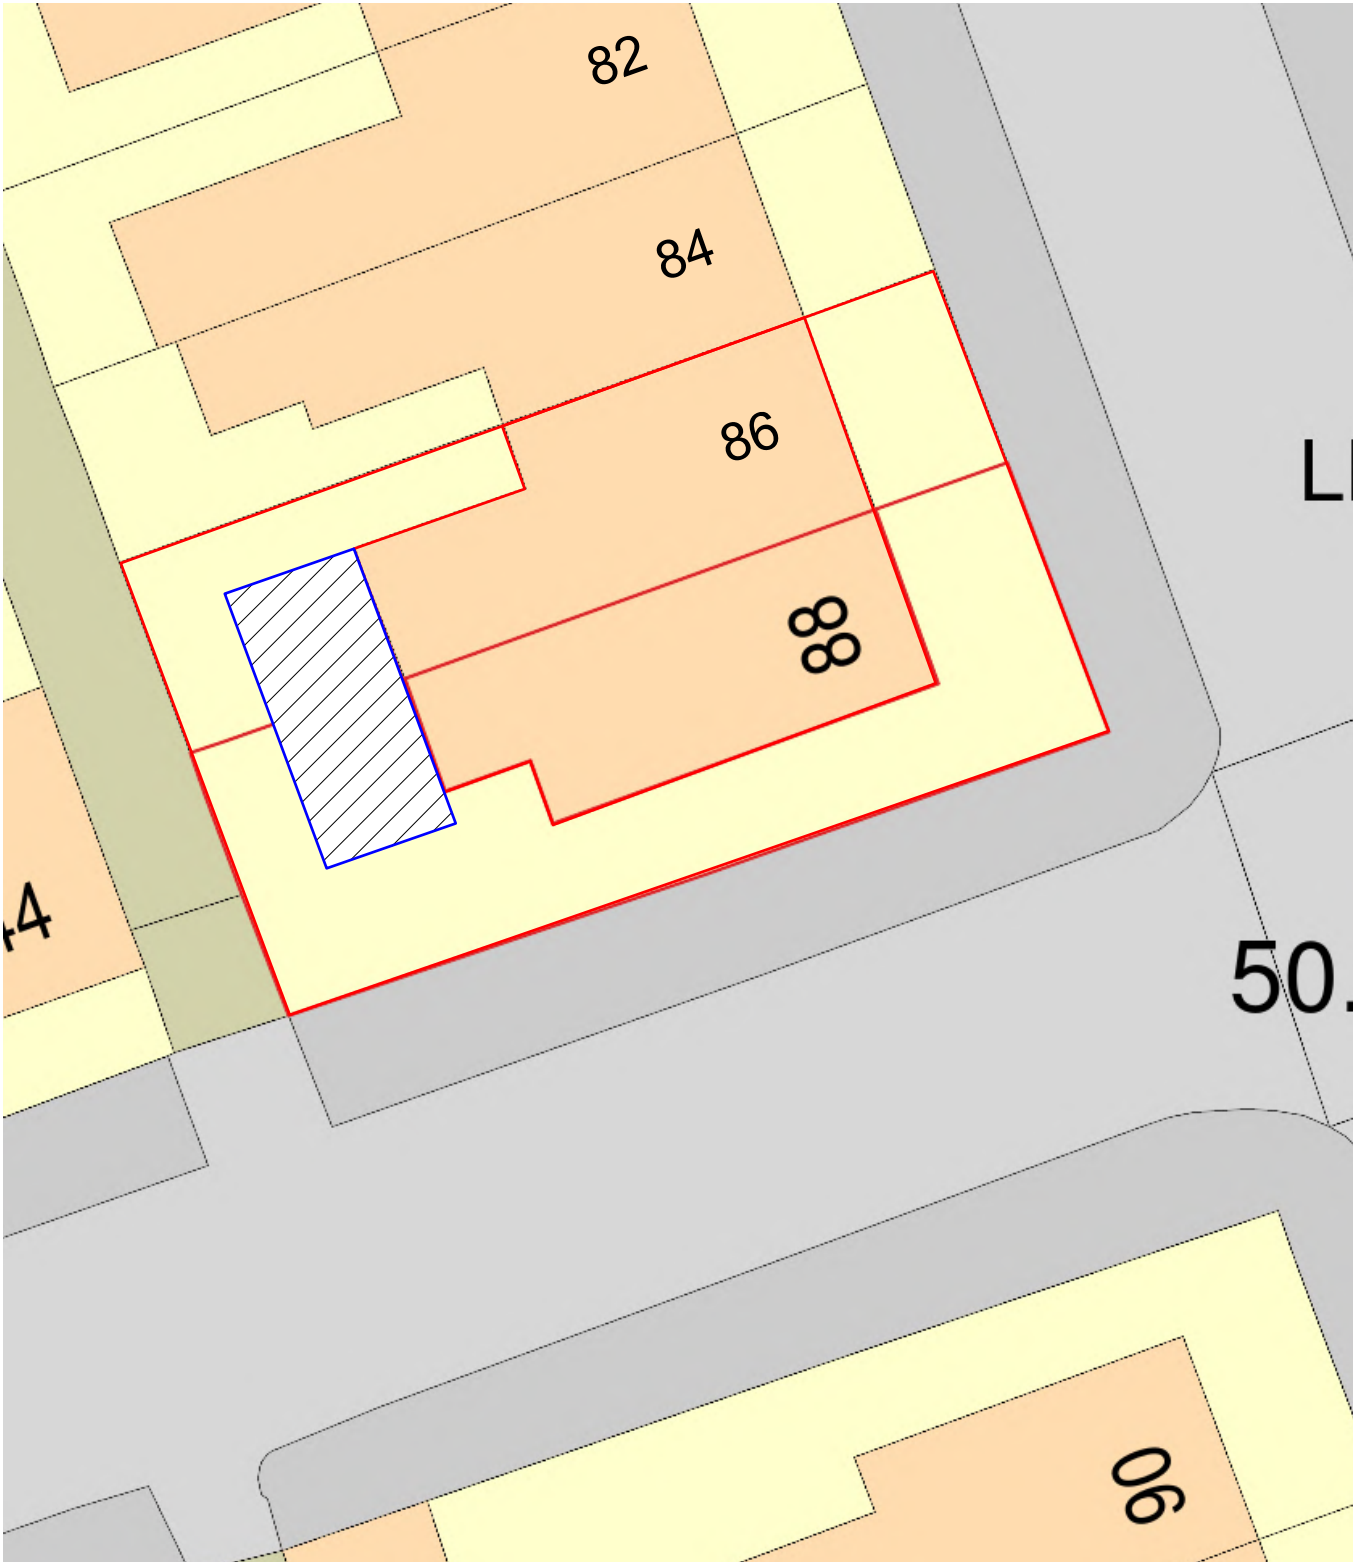


1 Proposed Site Plan
Scale: 1:200

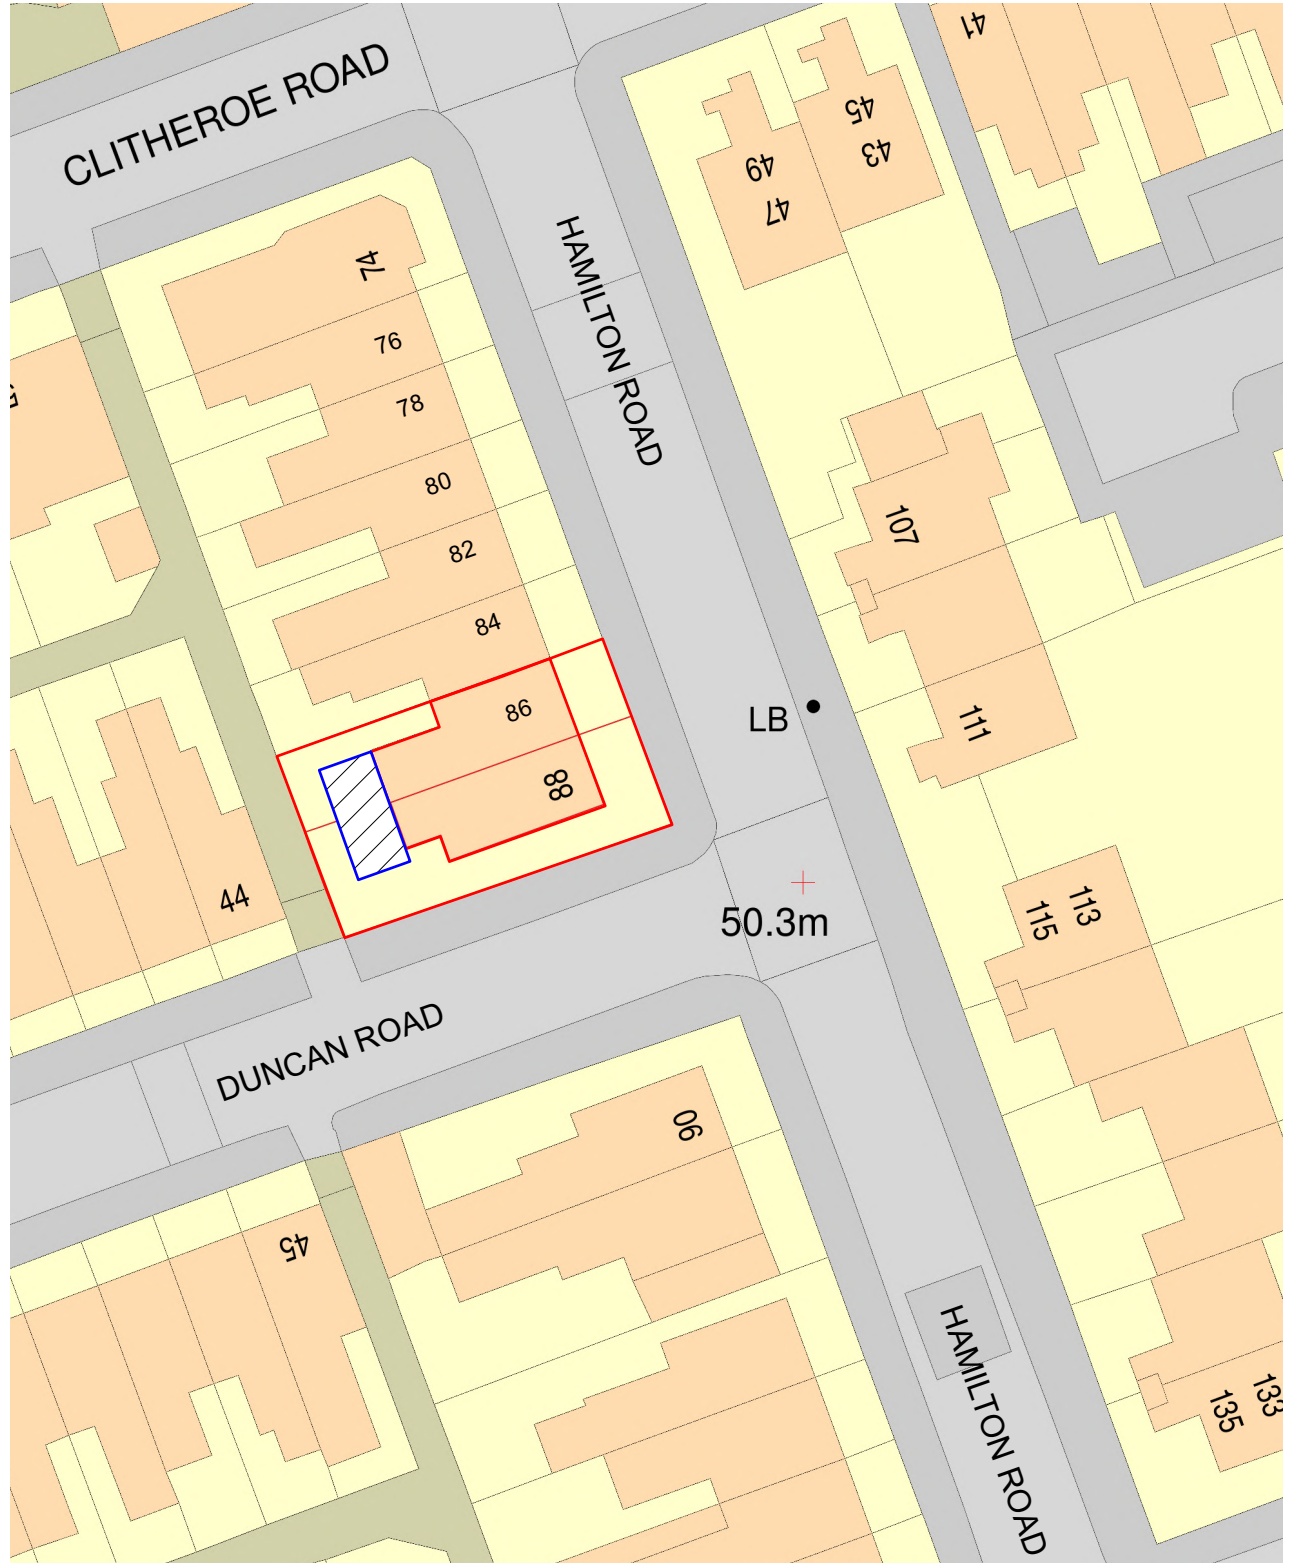


2 Proposed Location Plan
Scale: 1:500

This drawing must not be reproduced without permission from NM Architectural Services LTD. DO NOT scale of this drawing. All Dimensions are to be checked on site by the contractor/sub contractor. Any discrepancies to be reported to NM Architectural services LTD.

Client Name: Mr Qaummer Ahmad	Drawing Title: Proposed Site & Location Plans	Project Type: Extension to existing flat building to create self contained living with 2No bedrooms		Check By: MN	Date: 22.08.2021	Revision Notes & Date:	25 Brown Lane, Heald Green, Cheadle, Stockport Cheshire SK8 3RR	
Project Address: 86-88 Hamilton Road, Longsight, Manchester, M13 0PJ	Drawing Type: Self contained flat / extension to rear	Dwg No: HLT-002	Scale: 1:100	Rev: -				

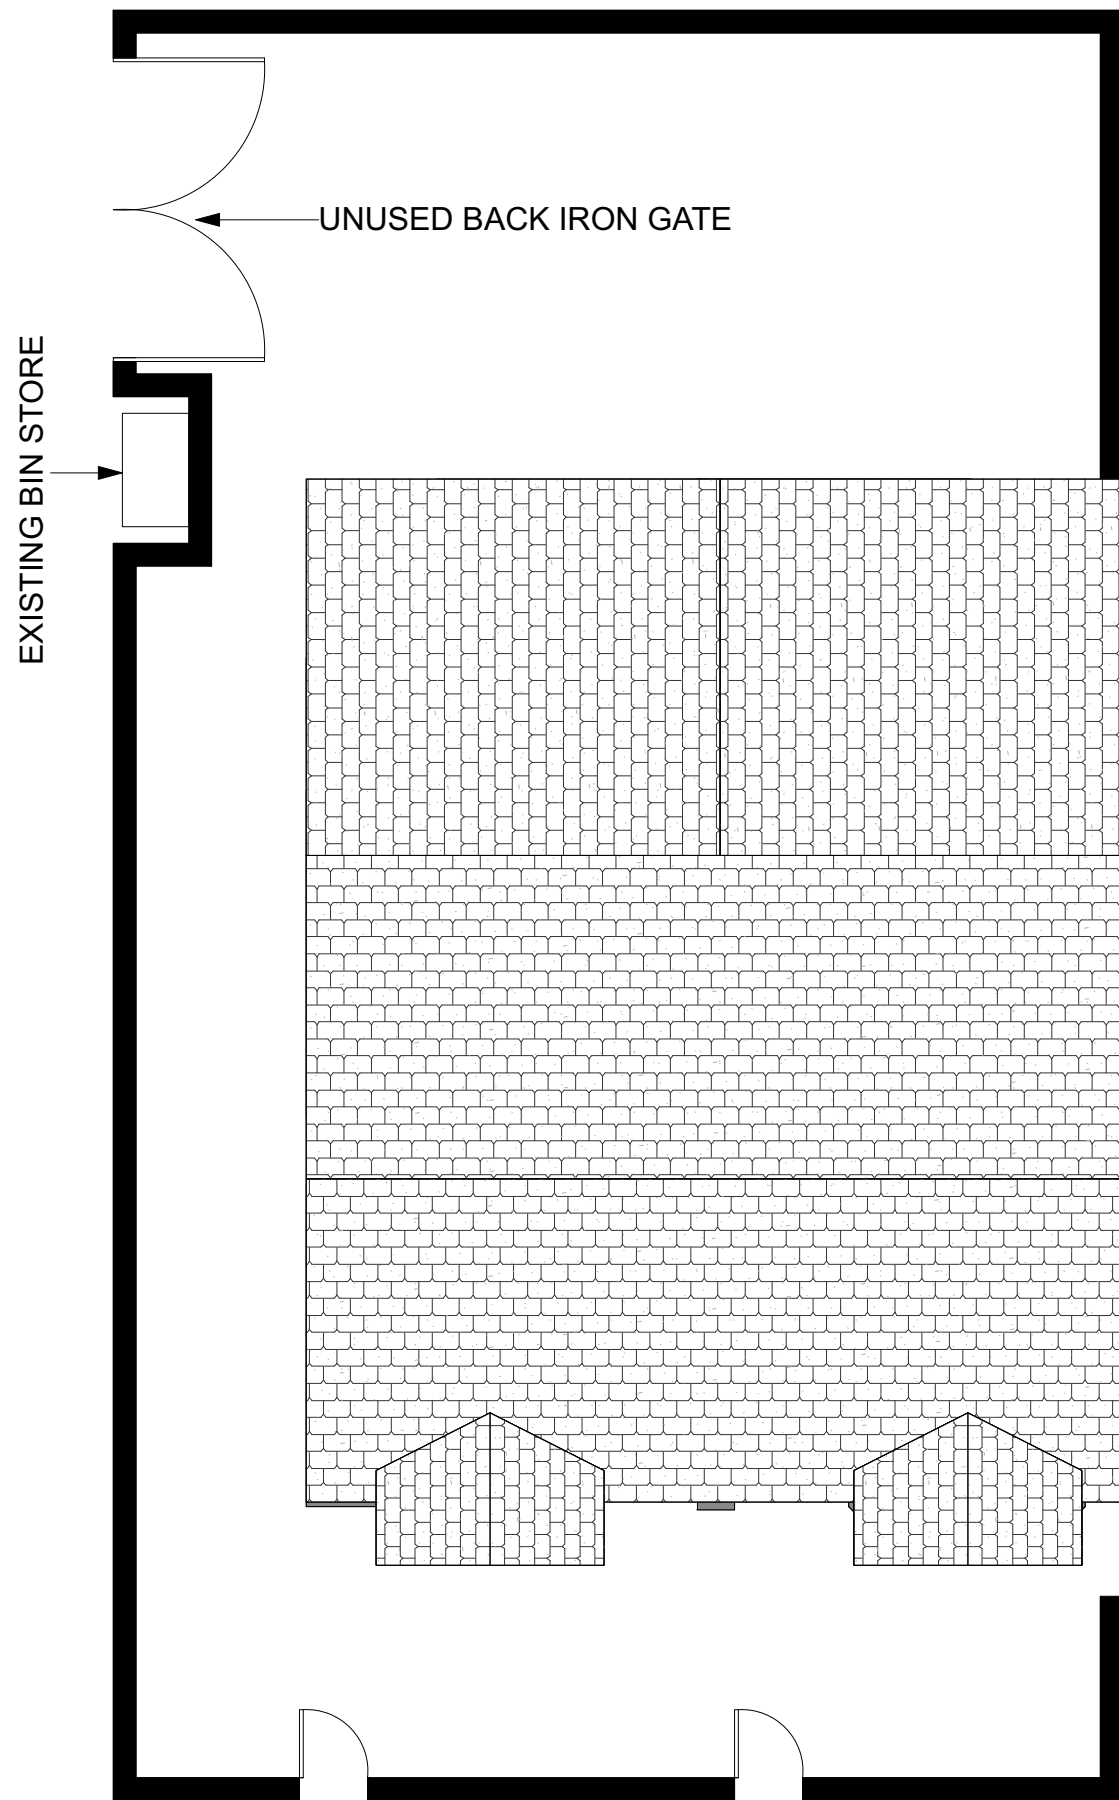


1 Existing Site Plan
Scale: 1:100

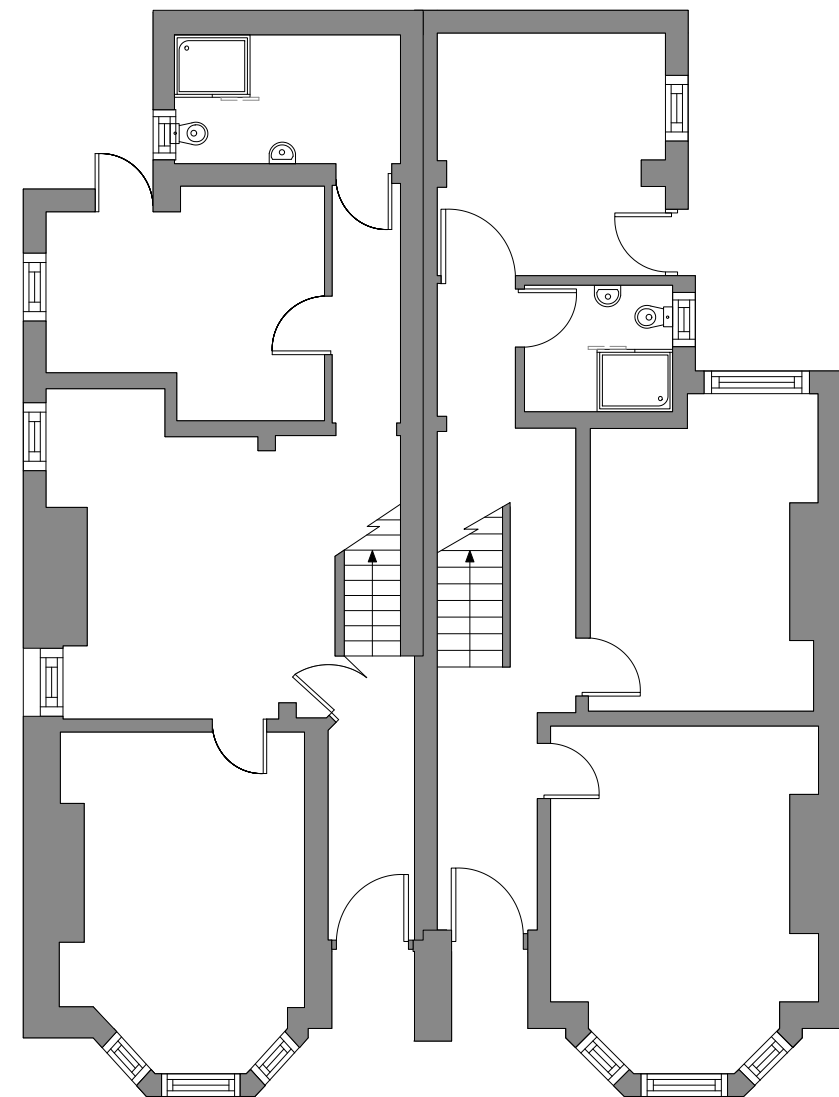


2 Existing Ground Floor
Scale: 1:100

This drawing must not be reproduced without permission from NM Architectural Services LTD. DO NOT scale of this drawing. All Dimensions are to be checked on site by the contractor/sub contractor. Any discrepancies to be reported to NM Architectural services LTD.

Client Name: Mr Qaummer Ahmad	Drawing Title: Existing Site & Ground Floor Plans	Project Type: Extension to existing flat building to create self contained living with 2No bedrooms		Check By: MN	Date: 11.10.2021	Revision Notes & Date:	25 Brown Lane, Heald Green, Cheadle, Stockport Cheshire SK8 3RR	
Project Address: 86-88 Hamilton Road, Longsight, Manchester, M13 0PJ	Drawing Type: Self contained flat / extension to rear	Dwg No: HLT-003	Scale: 1:100	Rev: -				

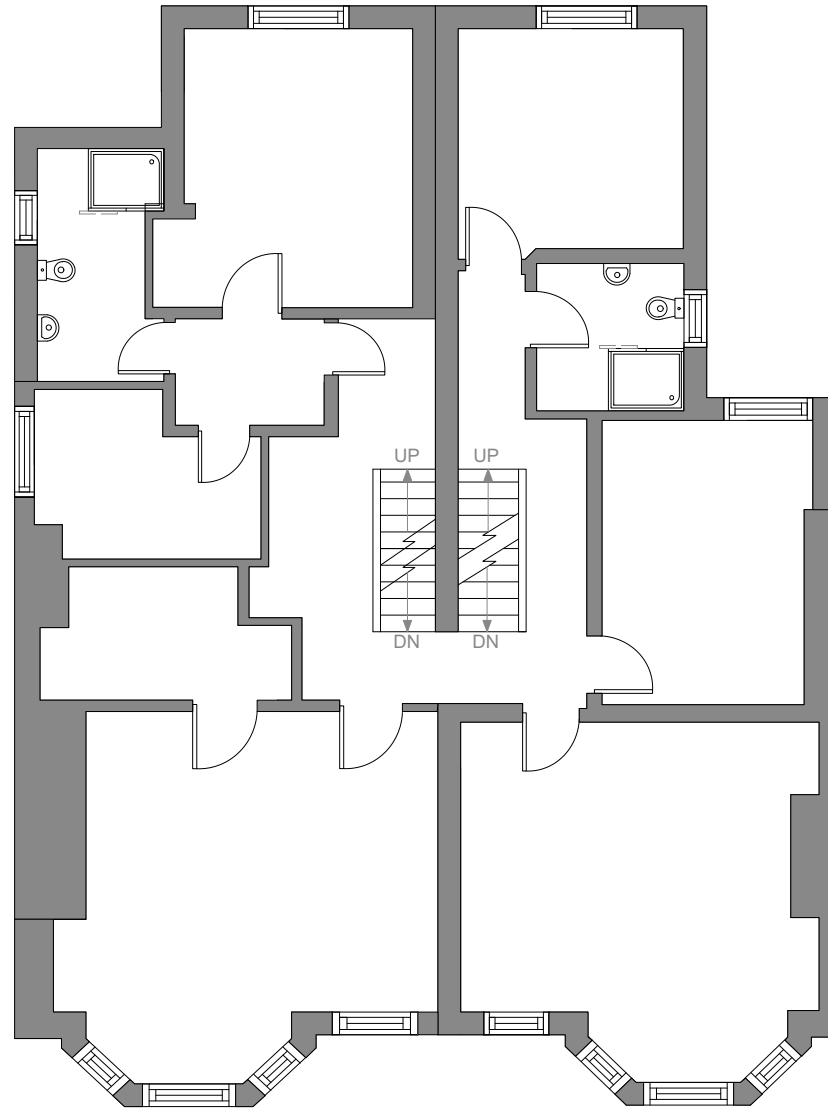

1 Existing Second Floor
Scale: 1:100

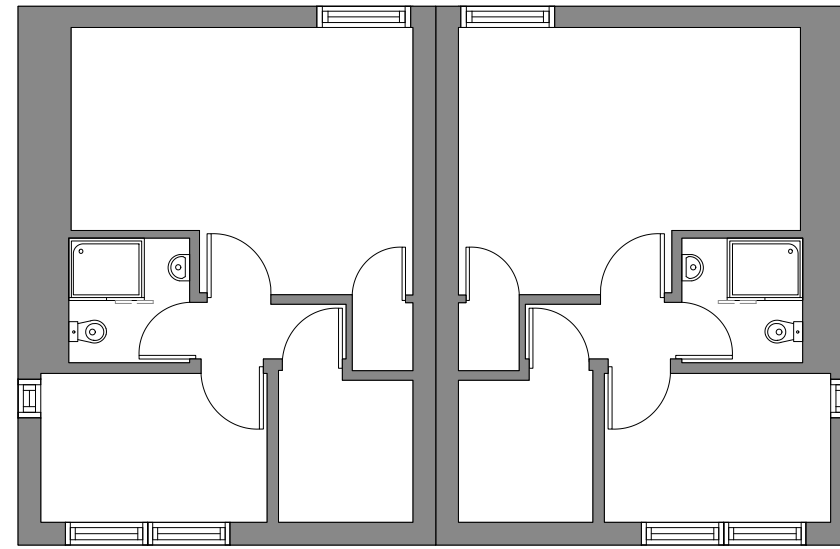


2 Existing Third Floor
Scale: 1:100

This drawing must not be reproduced without permission from NM Architectural Services LTD. DO NOT scale of this drawing. All Dimensions are to be checked on site by the contractor/sub contractor. Any discrepancies to be reported to NM Architectural services LTD.

Client Name: Mr Qaummar Ahmad	Drawing Title: Existing First & Second Floor	Project Type: Extension to existing flat building to create self contained living with 2No bedrooms		Check By: MN	Date: 11.10.2021	Revision Notes & Date:		25 Brown Lane, Heald Green, Cheadle, Stockport Cheshire SK8 3RR	
Project Address: 86-88 Hamilton Road, Longsight, Manchester, M13 0PJ	Drawing Type: Self contained flat / extension to rear	Dwg No: HLT-004	Scale: 1:100	Rev: -					



1 Existing Rear Elevation
Scale: 1:100

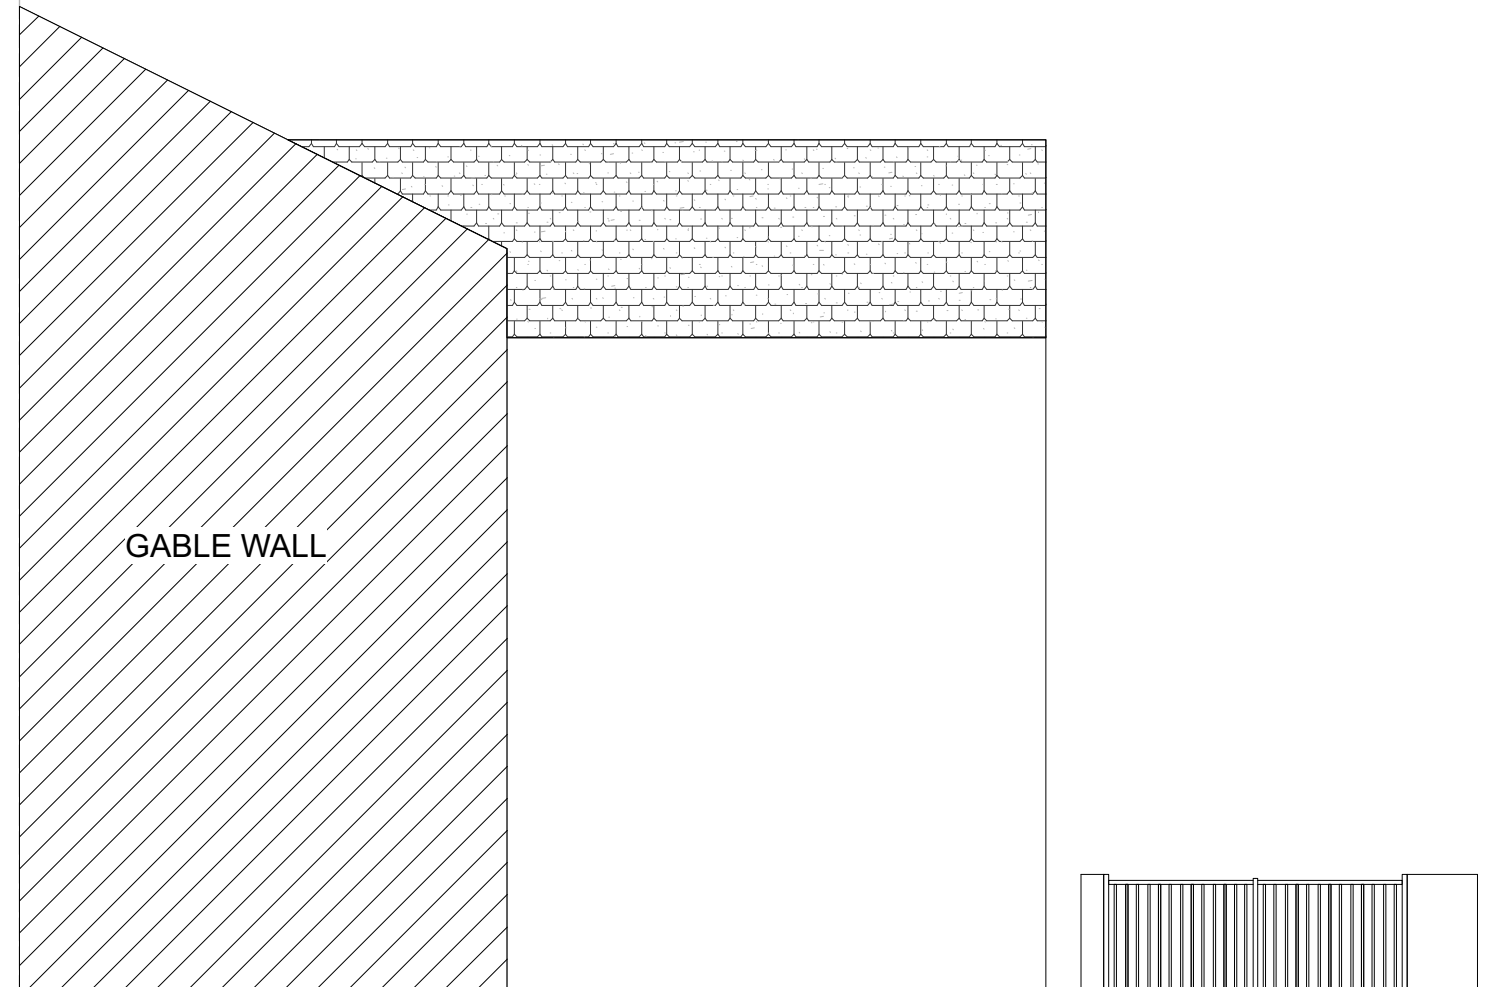

2 Existing Gable Elevation
Scale: 1:100

This drawing must not be reproduced without permission from NM Architectural Services LTD. DO NOT scale of this drawing. All Dimensions are to be checked on site by the contractor/sub contractor. Any discrepancies to be reported to NM Architectural services LTD.

Client Name: Mr Qaummer Ahmad	Drawing Title: Existing Elevation	Project Type: Extension to existing flat building to create self contained living with 2No bedrooms			Check By: MN	Date: 22.08.2021	Revision Notes & Date:	25 Brown Lane, Heald Green, Cheadle, Stockport Cheshire SK8 3RR	
Project Address: 86-88 Hamilton Road, Longsight, Manchester, M13 0PJ	Drawing Type: Self contained flat / extension to rear	Dwg No:	HLT-005	Scale:	1:200	Rev: -			





1 Duncan Road Elevation
Scale: 1:100

This drawing must not be reproduced without permission from NM Architectural Services LTD. DO NOT scale of this drawing. All Dimensions are to be checked on site by the contractor/sub contractor. Any discrepancies to be reported to NM Architectural services LTD.

Client Name: Mr Qaummer Ahmad	Drawing Title: Existing Elevation	Project Type: Extension to existing flat building to create self contained living with 2No bedrooms			Check By: MN	Date: 22.08.2021		Revision Notes & Date:	25 Brown Lane, Heald Green, Cheadle, Stockport Cheshire SK8 3RR	
Project Address: 86-88 Hamilton Road, Longsight, Manchester, M13 0PJ	Drawing Type: Self contained flat / extension to rear	Dwg No:	HLT-006	Scale:	1:200	Rev:	-			

NO INTERNAL WORKS ARE TO BE CARRIED OUT FOR GROUND FLOOR

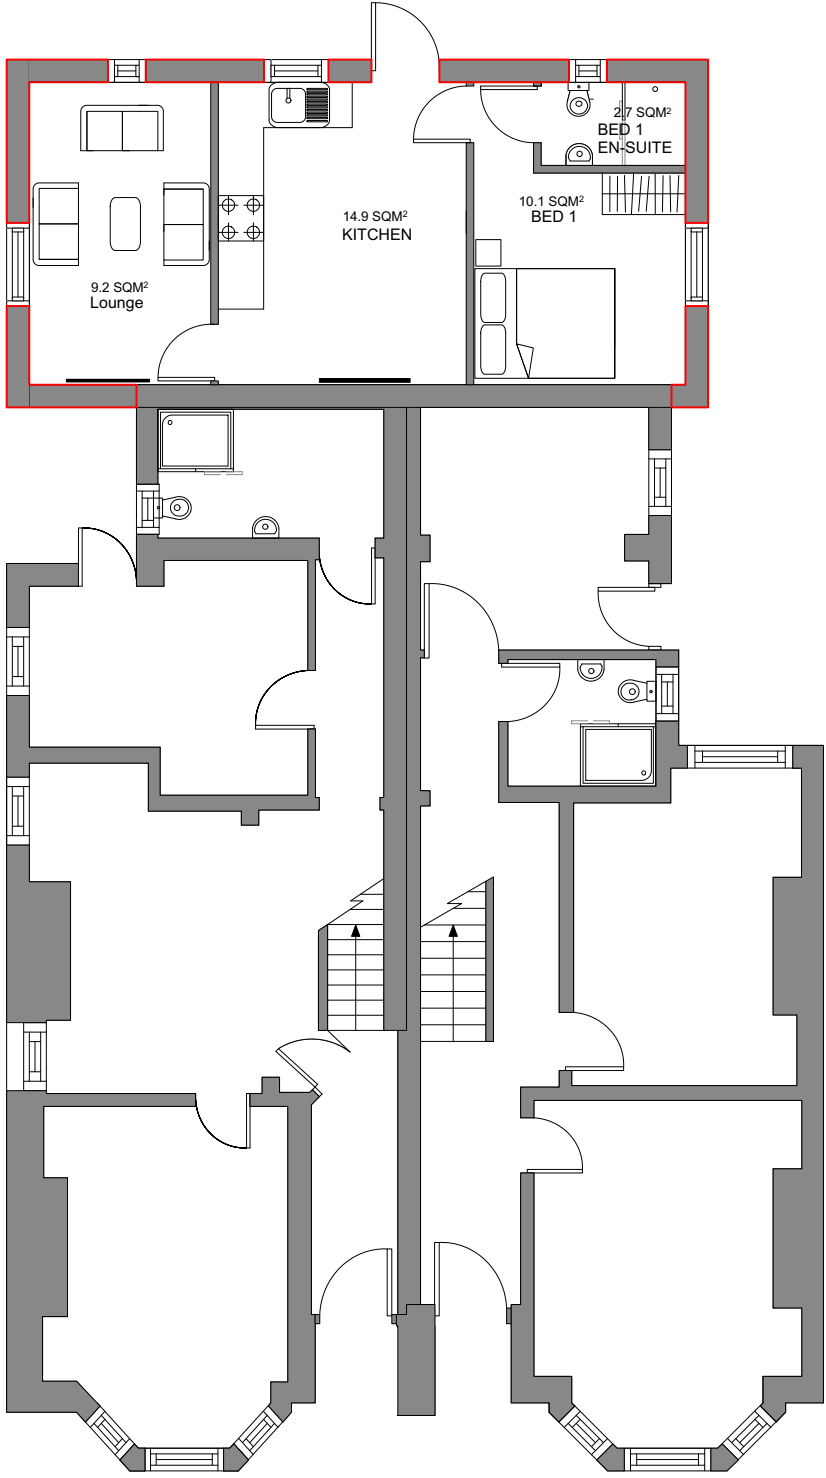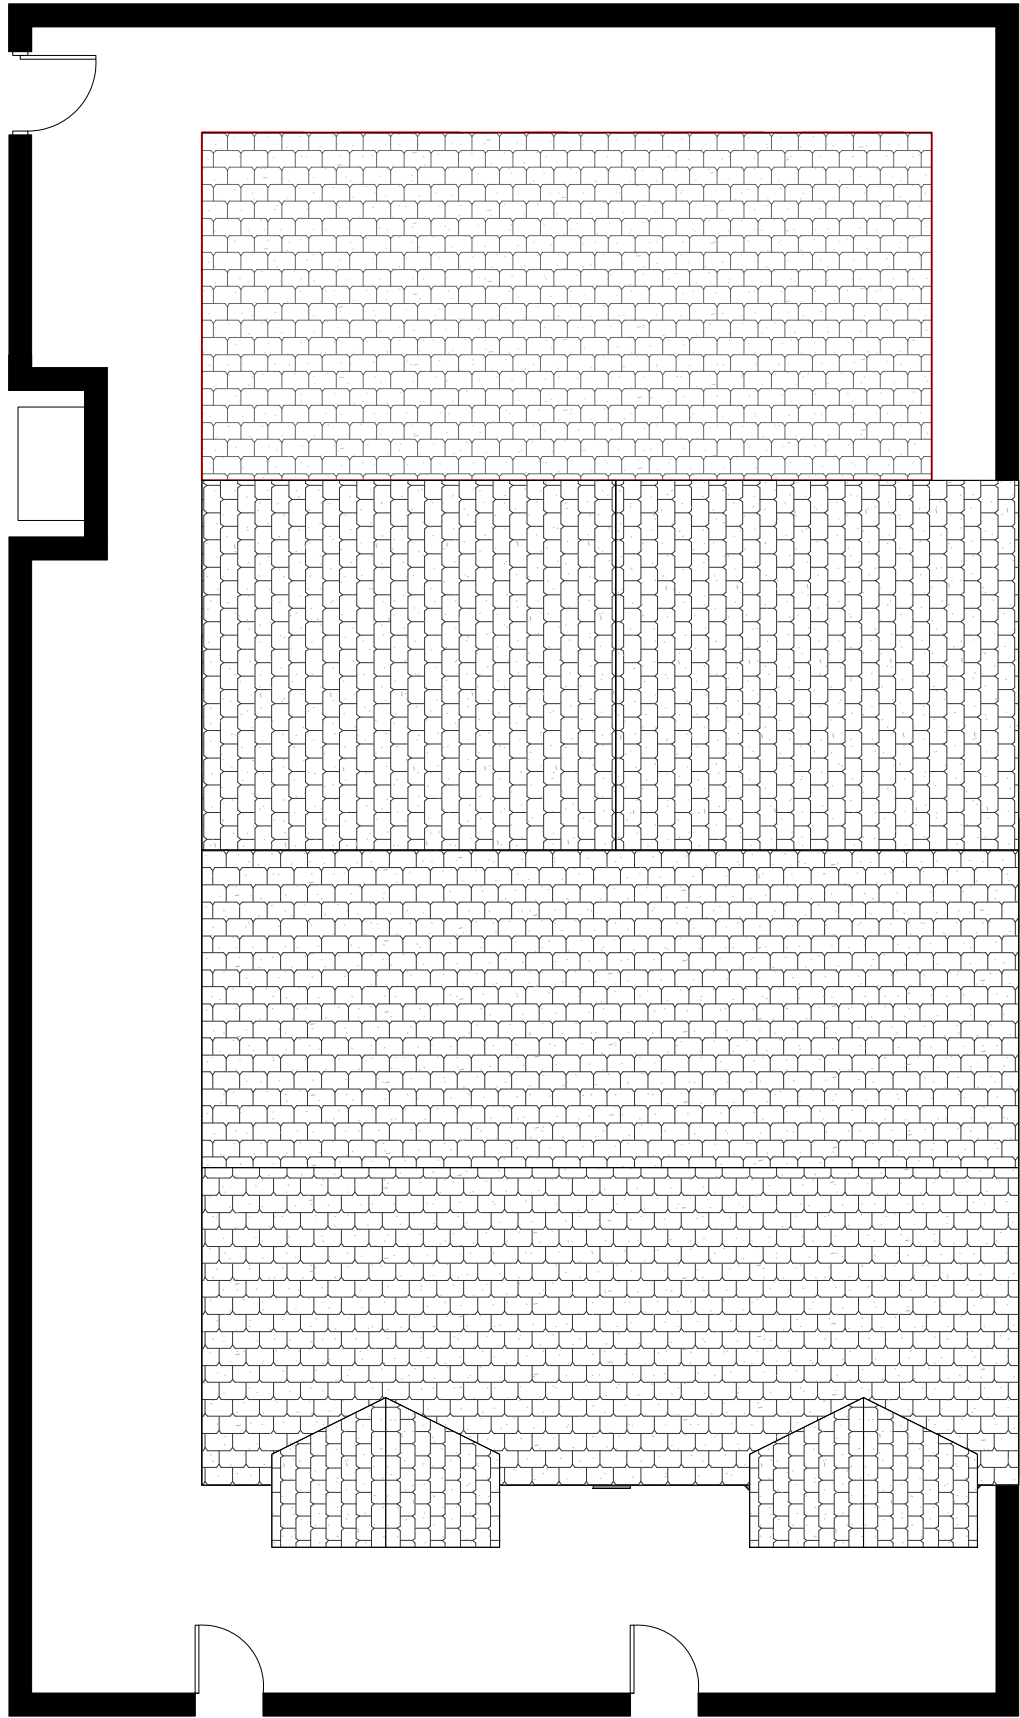


2 Proposed Ground Floor
Scale: 1:100

1 Proposed Site Plan
Scale: 1:100


This drawing must not be reproduced without permission from NM Architectural Services LTD. DO NOT scale of this drawing. All Dimensions are to be checked on site by the contractor/sub contractor. Any discrepancies to be reported to NM Architectural services LTD.

Client Name: Mr Qaummer Ahmad	Drawing Title: Proposed Site & Ground Floor Plans	Project Type: Extension to existing flat building to create self contained living with 2No bedrooms		Check By: MN	Date: 11.10.2021		Revision Notes & Date:	25 Brown Lane, Heald Green, Cheadle, Stockport Cheshire SK8 3RR	
Project Address: 86-88 Hamilton Road, Longsight, Manchester, M13 0PJ	Drawing Type: Self contained flat / extension to rear	Dwg No:	HLT-007	Scale:	1:100	Rev: -			

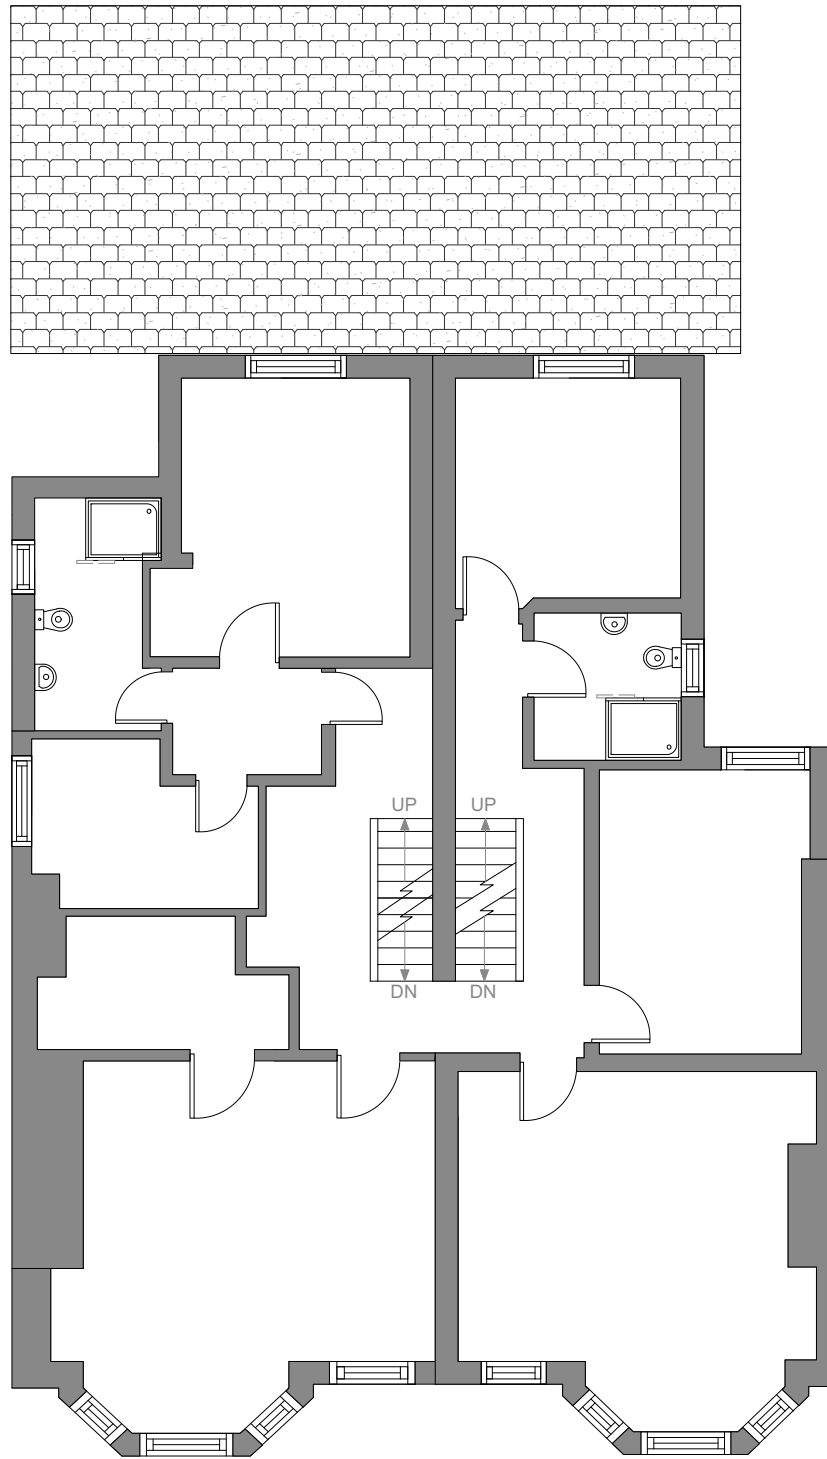

2 Proposed Ground Floor
Scale: 1:100


NO INTERNAL WORKS ARE TO BE CARRIED OUT FOR 1ST OR SECOND FLOOR

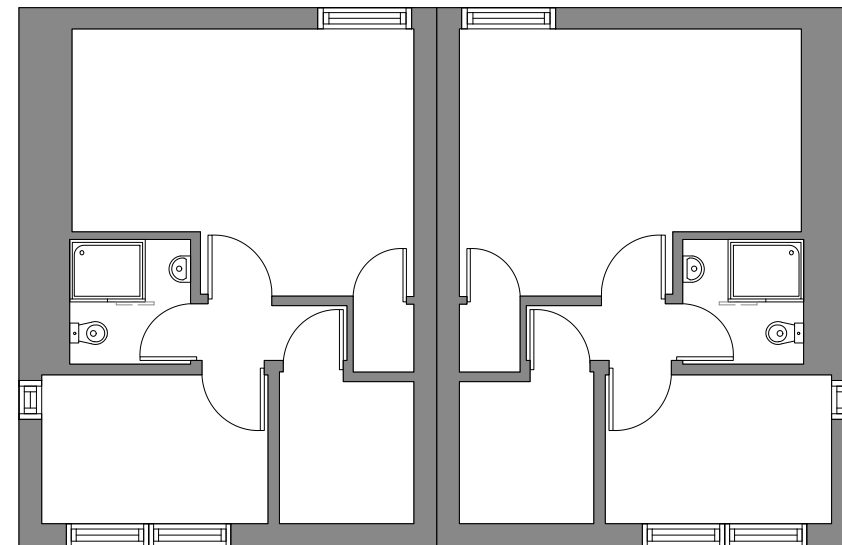

2 Proposed Ground Floor
Scale: 1:100

This drawing must not be reproduced without permission from NM Architectural Services LTD. DO NOT scale of this drawing. All Dimensions are to be checked on site by the contractor/sub contractor. Any discrepancies to be reported to NM Architectural services LTD.

Client Name: Mr Qaummer Ahmad		Drawing Title: Proposed First & Second Floor Plans		Project Type: Extension to existing flat building to create self contained living with 2No bedrooms		Check By: MN	Date: 11.10.2021	Revision Notes & Date:	25 Brown Lane, Heald Green, Cheadle, Stockport Cheshire SK8 3RR	NM.
Project Address: 86-88 Hamilton Road, Longsight, Manchester, M13 0PJ		Drawing Type: Self contained flat / extension to rear		Dwg No: HLT-008	Scale: 1:100	Rev: -				

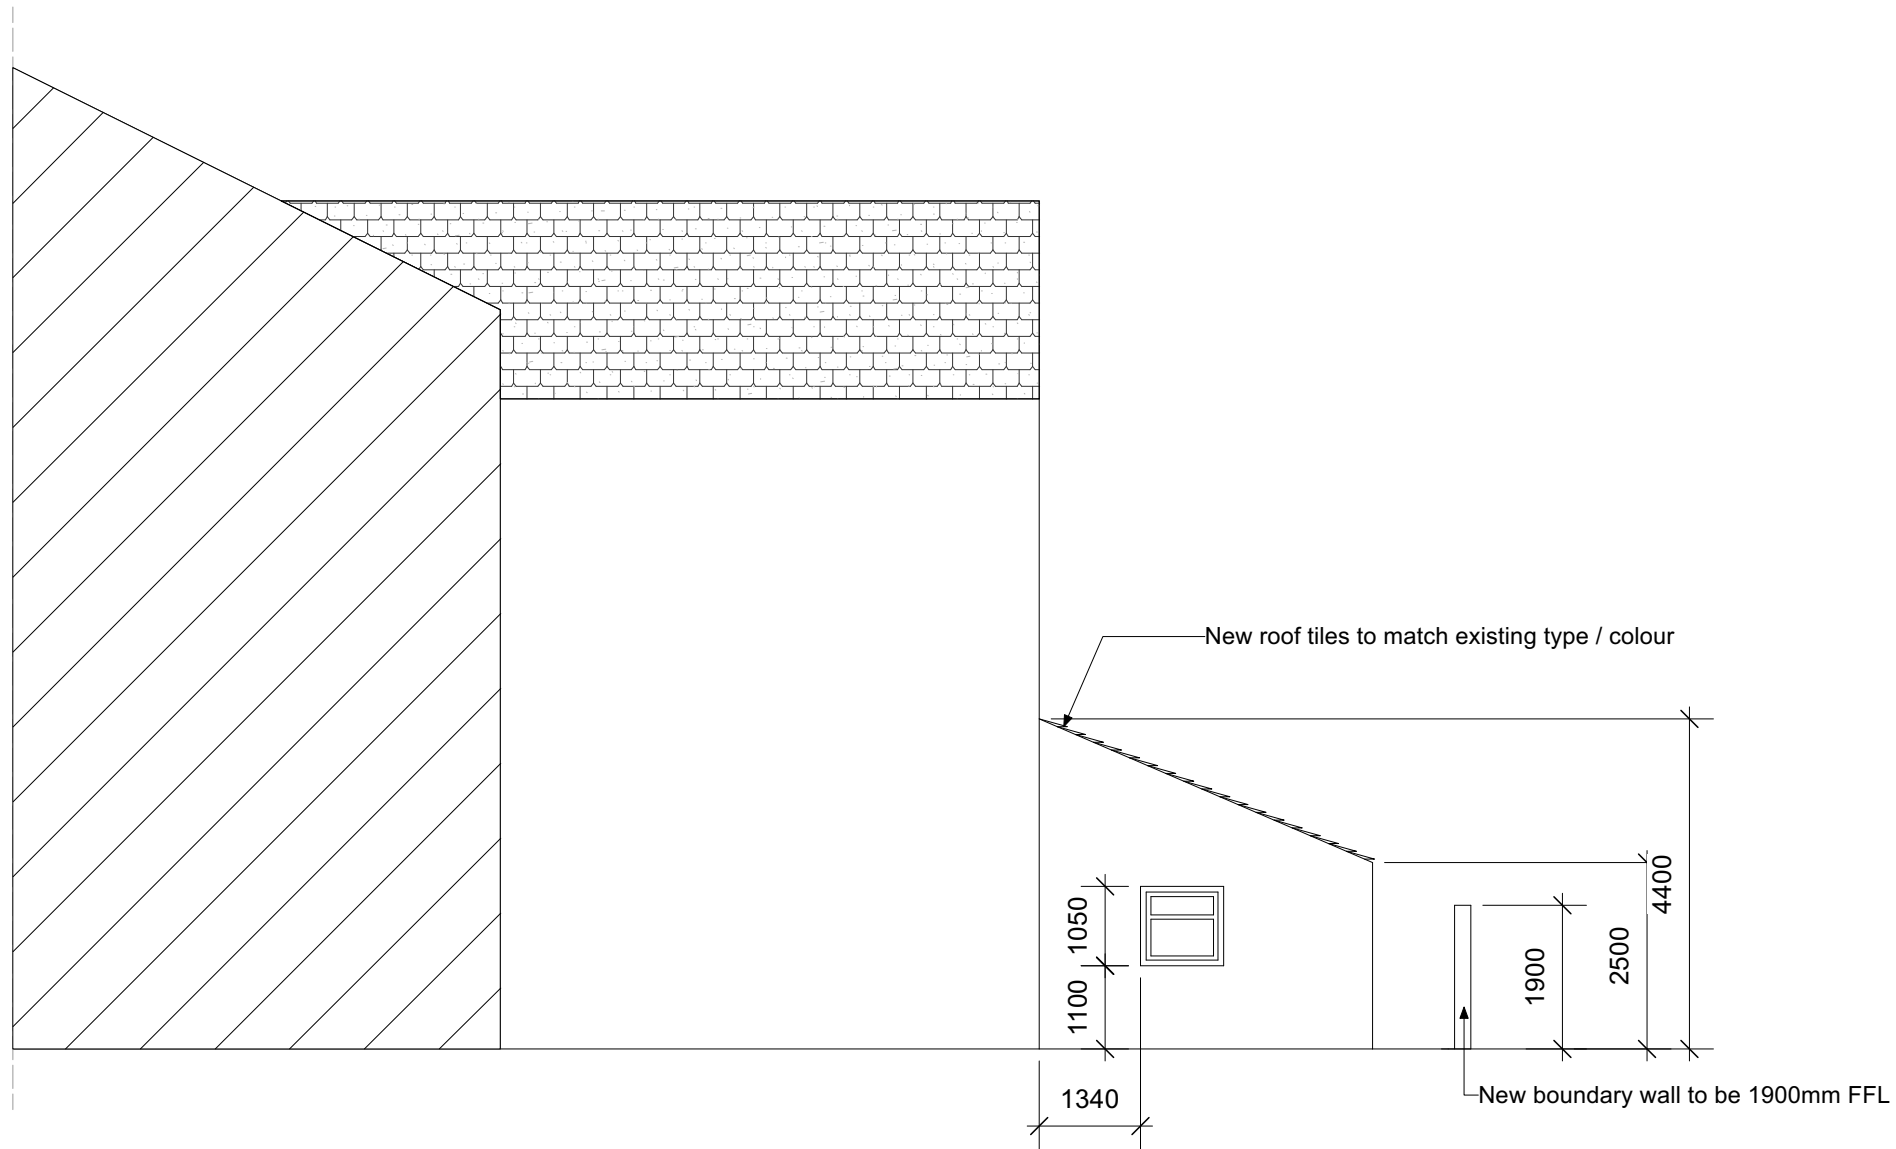

1 Proposed Gable Elevation
Scale: 1:100

This drawing must not be reproduced without permission from NM Architectural Services LTD. DO NOT scale of this drawing. All Dimensions are to be checked on site by the contractor/sub contractor. Any discrepancies to be reported to NM Architectural services LTD.


Client Name: Mr Qaummer Ahmad	Drawing Title: Proposed gable Elevation	Project Type: Extension to existing flat building to create self contained living with 2No bedrooms		Check By: MN	Date: 22.08.2021	Revision Notes & Date:		25 Brown Lane, Heald Green, Cheadle, Stockport Cheshire SK8 3RR	
Project Address: 86-88 Hamilton Road, Longsight, Manchester, M13 0PJ	Drawing Type: Self contained flat / extension to rear	Dwg No:	HLT-009	Scale:	1:100	Rev:	-		



1 Proposed Duncan Road Elevation
Scale: 1:100


This drawing must not be reproduced without permission from NM Architectural Services LTD. DO NOT scale of this drawing. All Dimensions are to be checked on site by the contractor/sub contractor. Any discrepancies to be reported to NM Architectural services LTD.

Client Name: Mr Qaummer Ahmad	Drawing Title: Proposed Duncan Road Elevation	Project Type: Extension to existing flat building to create self contained living with 2No bedrooms			Check By: MN	Date: 11.10.2021	Revision Notes & Date:	25 Brown Lane, Heald Green, Cheadle, Stockport Cheshire SK8 3RR	
Project Address: 86-88 Hamilton Road, Longsight, Manchester, M13 0PJ	Drawing Type: Self contained flat / extension to rear	Dwg No:	HLT-010	Scale:	1:100	Rev: -			

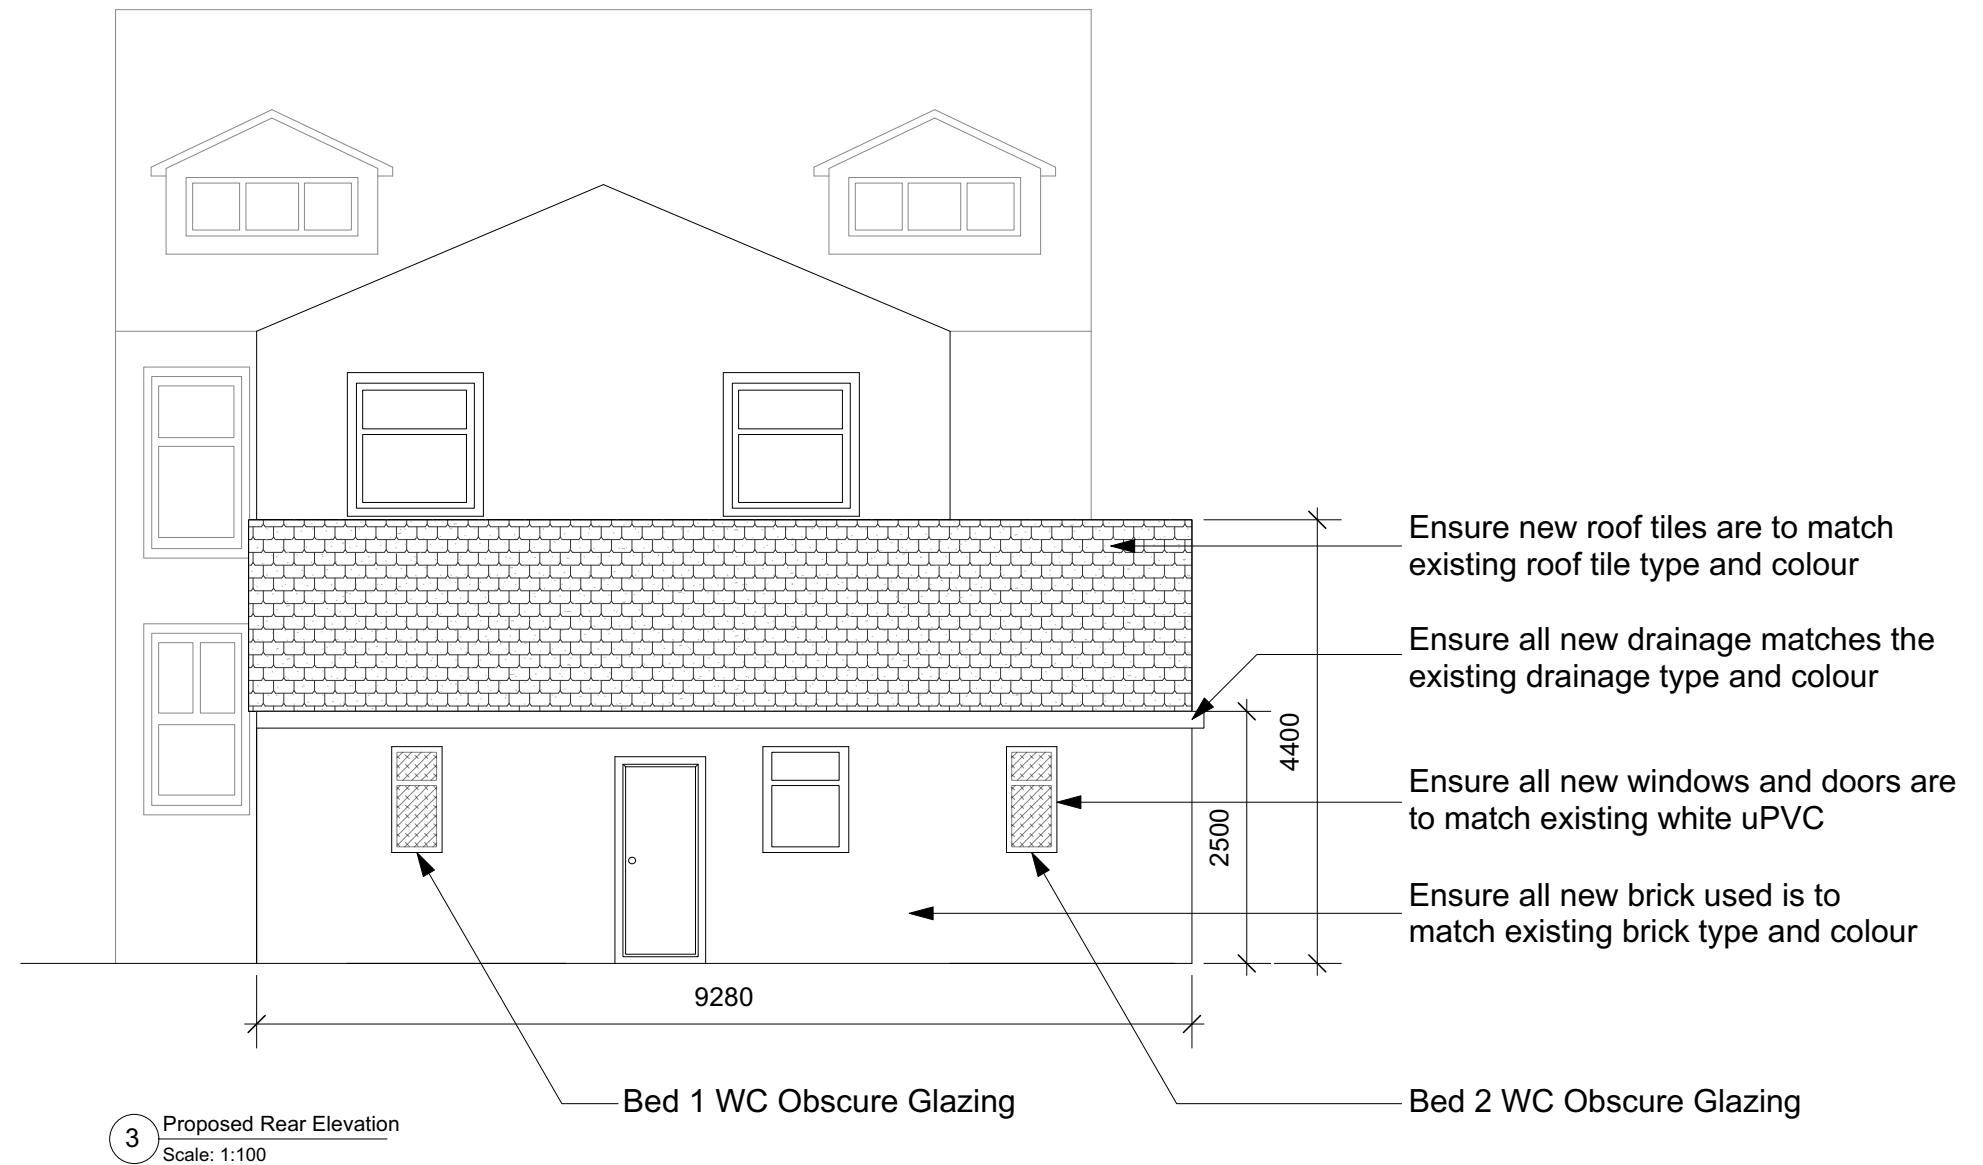

This drawing must not be reproduced without permission from NM Architectural Services LTD. DO NOT scale of this drawing. All Dimensions are to be checked on site by the contractor/sub contractor. Any discrepancies to be reported to NM Architectural services LTD.


Client Name: Mr Qaummer Ahmad	Drawing Title: Proposed Rear Elevation	Project Type: Extension to existing flat building to create self contained living with 2No bedrooms			Check By: MN	Date: 22.08.2021	Revision Notes & Date:		25 Brown Lane, Heald Green, Cheadle, Stockport Cheshire SK8 3RR	
Project Address: 86-88 Hamilton Road, Longsight, Manchester, M13 0PJ	Drawing Type: Self contained flat / extension to rear	Dwg No:	HLT-011	Scale:	1:100	Rev:	-			

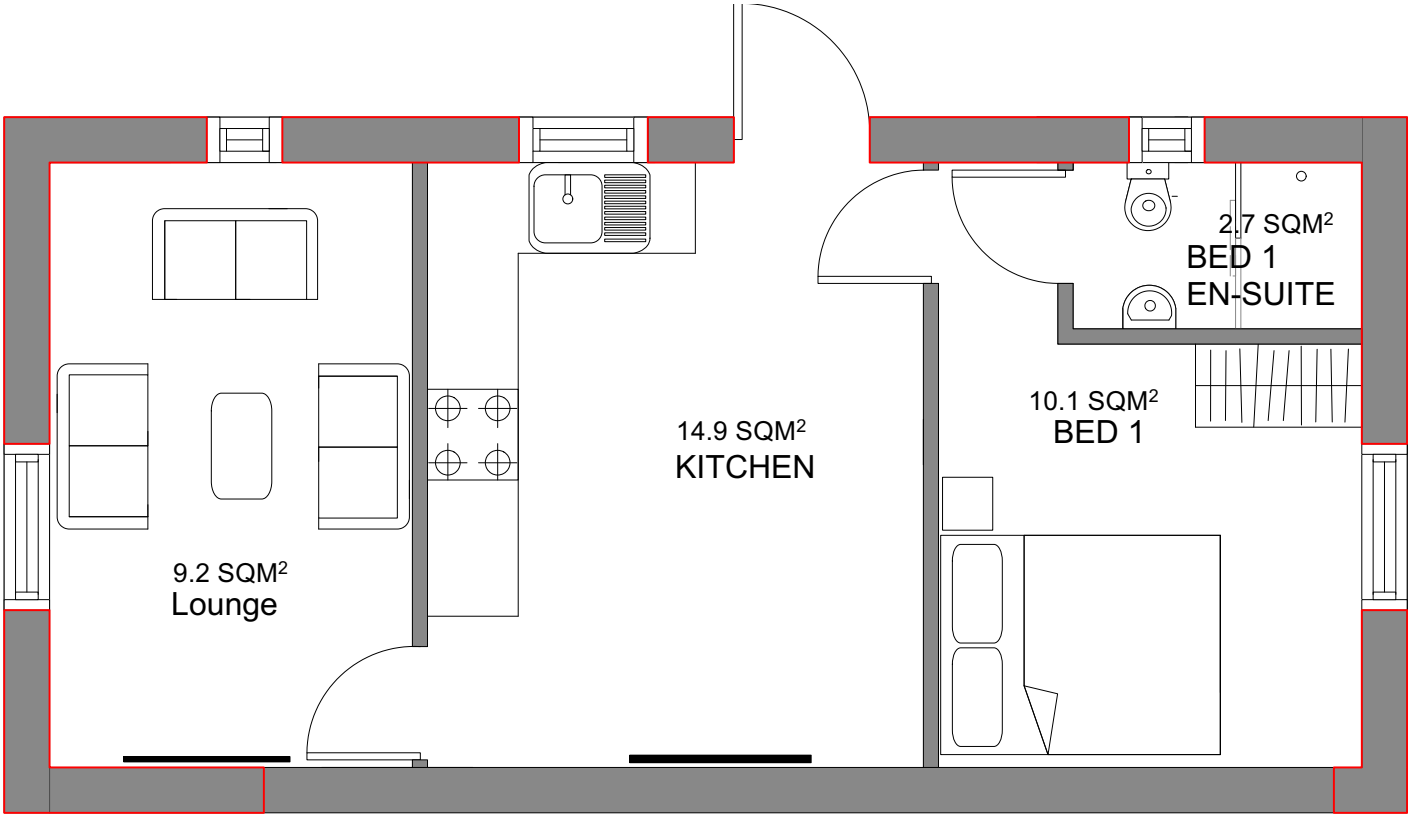

1 Proposed GA Plan
Scale: 1:50

SELF-CONTAINED FLAT

ROOM NAME	AREA SQM
KITCHEN	14.9 SQM ²
BEDROOM	10.1 SQM ²
BATHROOM	2.7 SQM ²
LOUNGE	9.2 SQM ²
TOTAL	36.9 SQM2

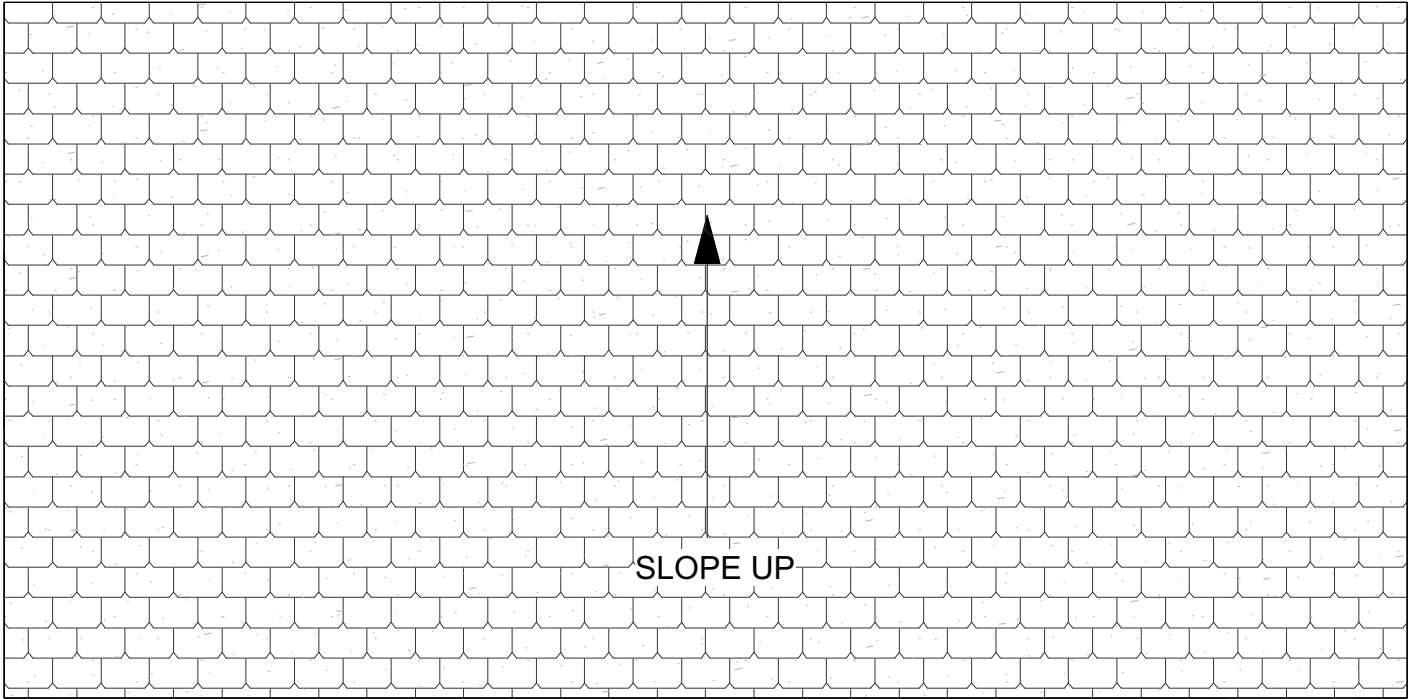

2 Proposed Roof Plan
Scale: 1:50

This drawing must not be reproduced without permission from NM Architectural Services LTD. DO NOT scale of this drawing. All Dimensions are to be checked on site by the contractor/sub contractor. Any discrepancies to be reported to NM Architectural services LTD.

Client Name: Mr Qaummer Ahmad	Drawing Title: Proposed GA floor/roof Plansx	Project Type: Extension to existing flat building to create self contained living with 2No bedrooms		Check By: MN	Date: 22.08.2021	Revision Notes & Date:		25 Brown Lane, Heald Green, Cheadle, Stockport Cheshire SK8 3RR	
Project Address: 86-88 Hamilton Road, Longsight, Manchester, M13 0PJ	Drawing Type: Self contained flat / extension to rear	Dwg No: HLT-012	Scale: 1:100	Rev: -					