



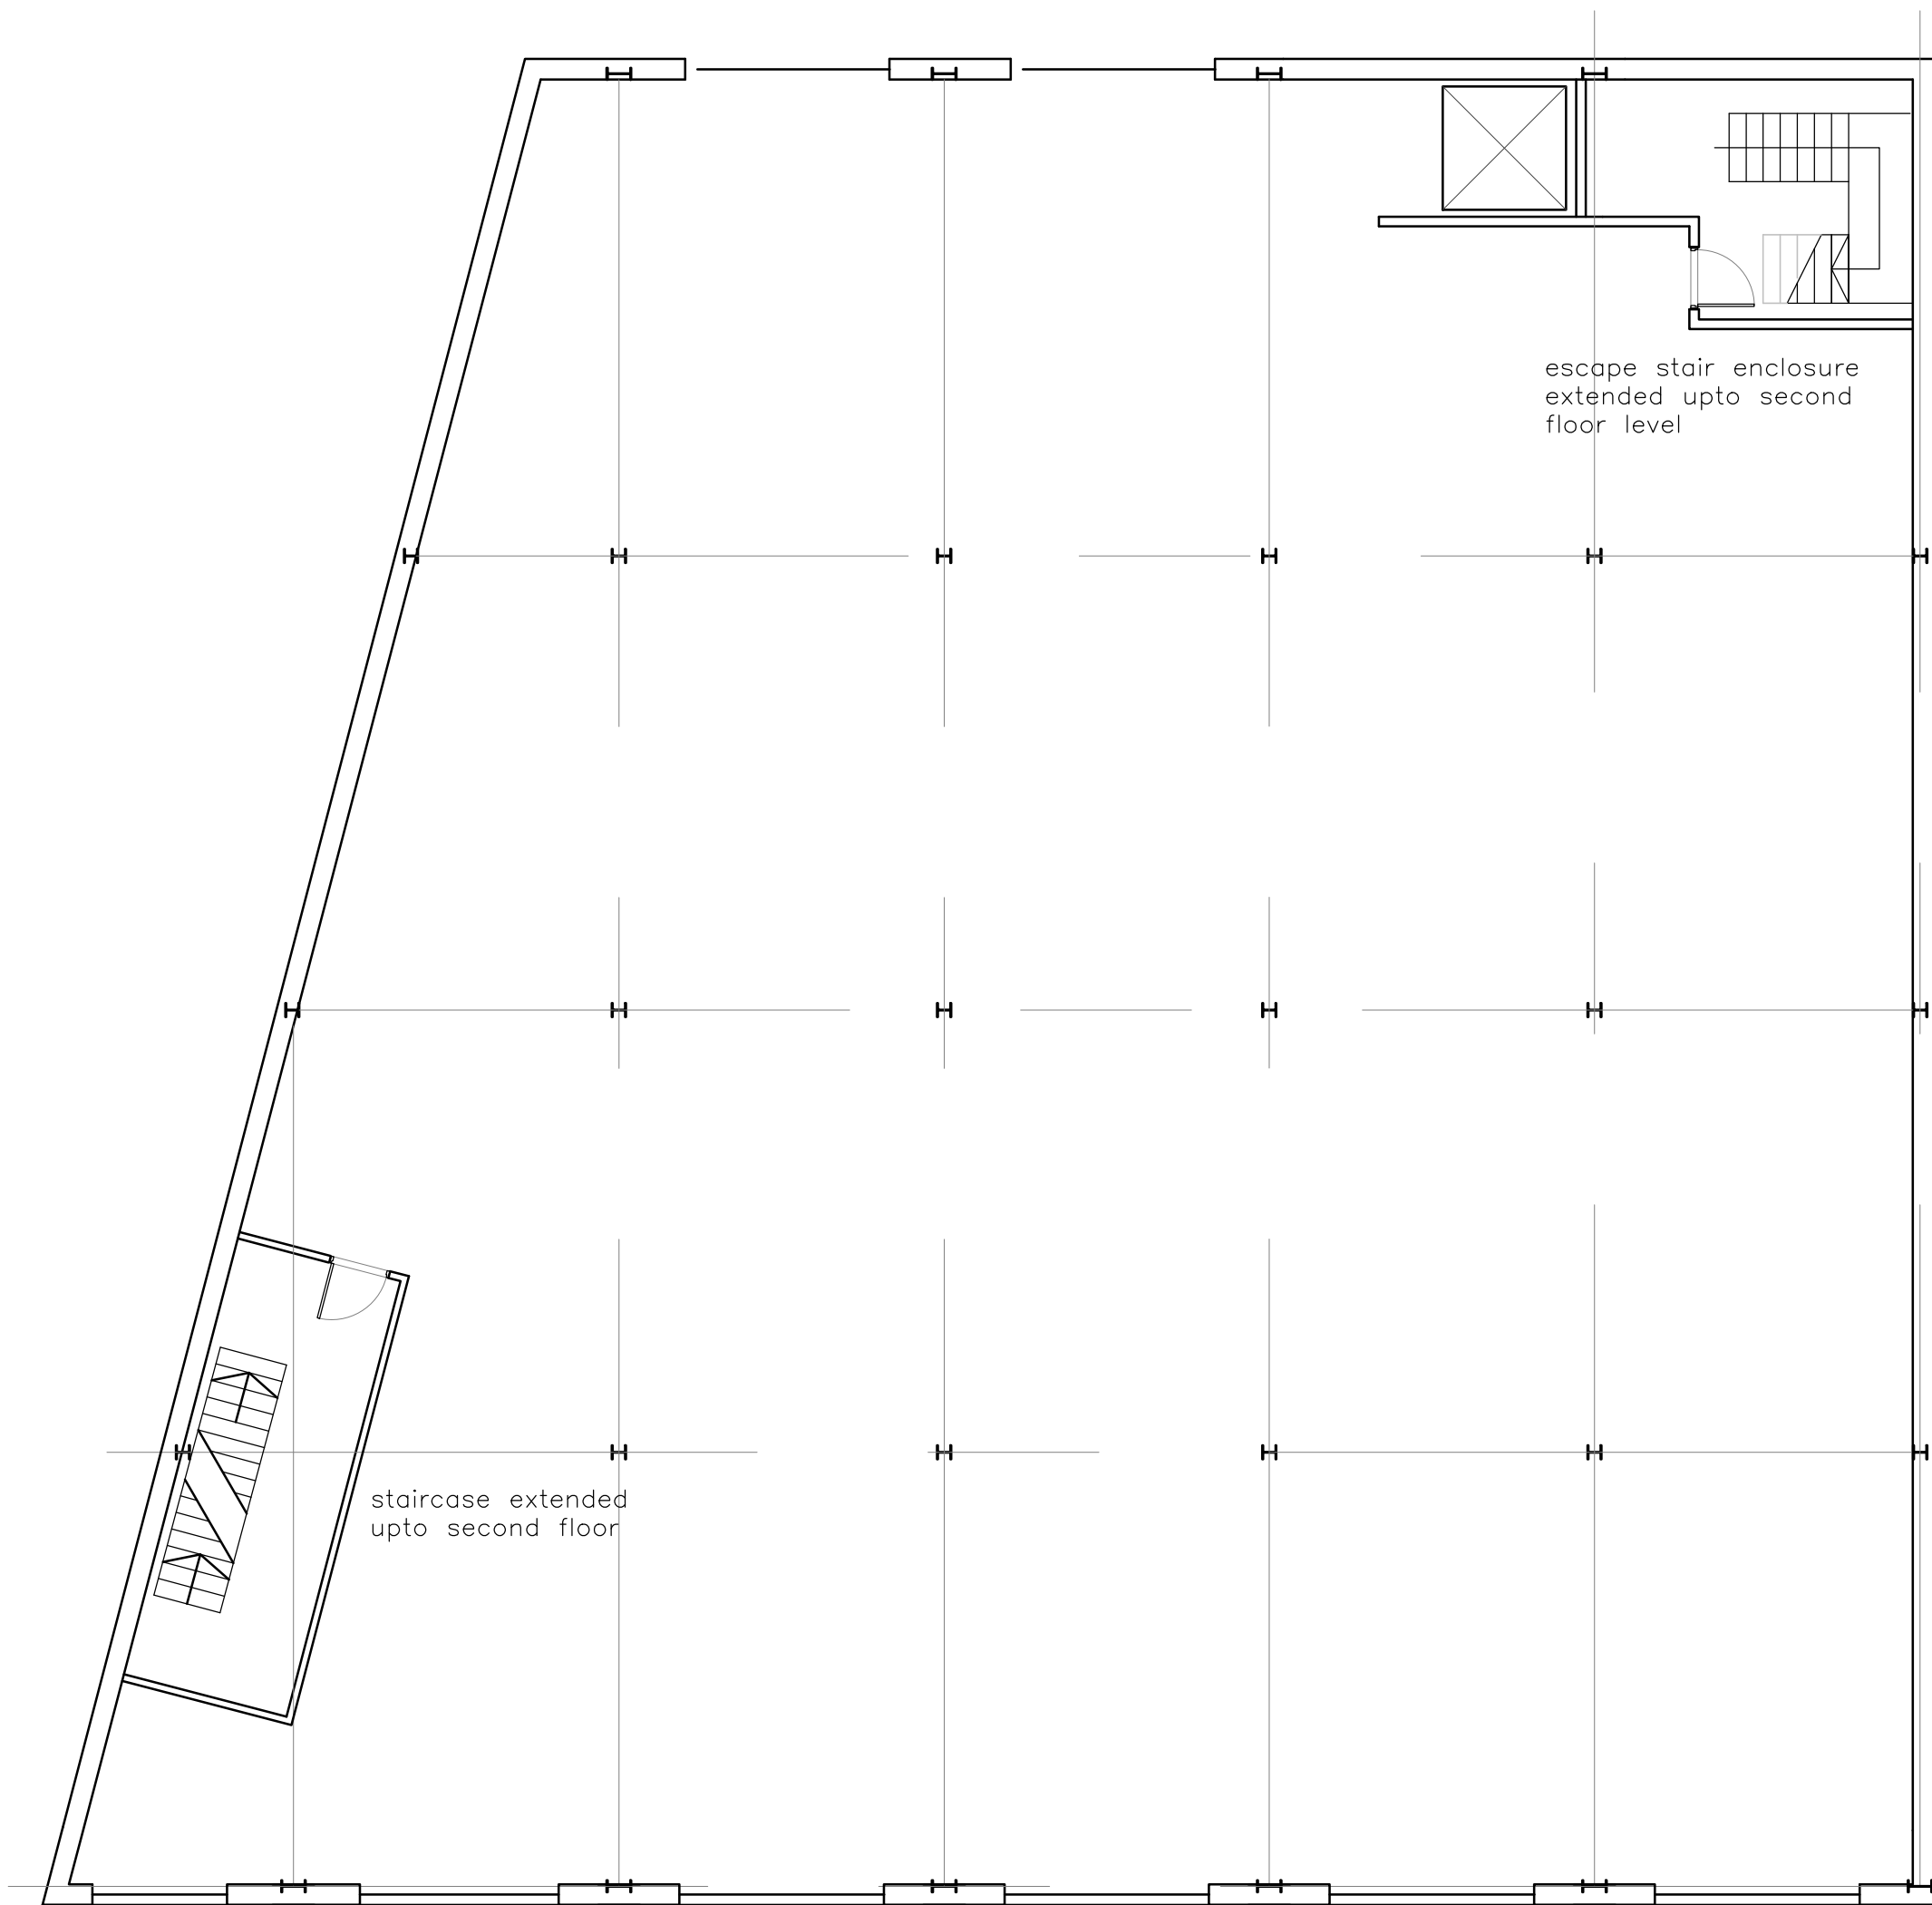

Proposed first floor Plan

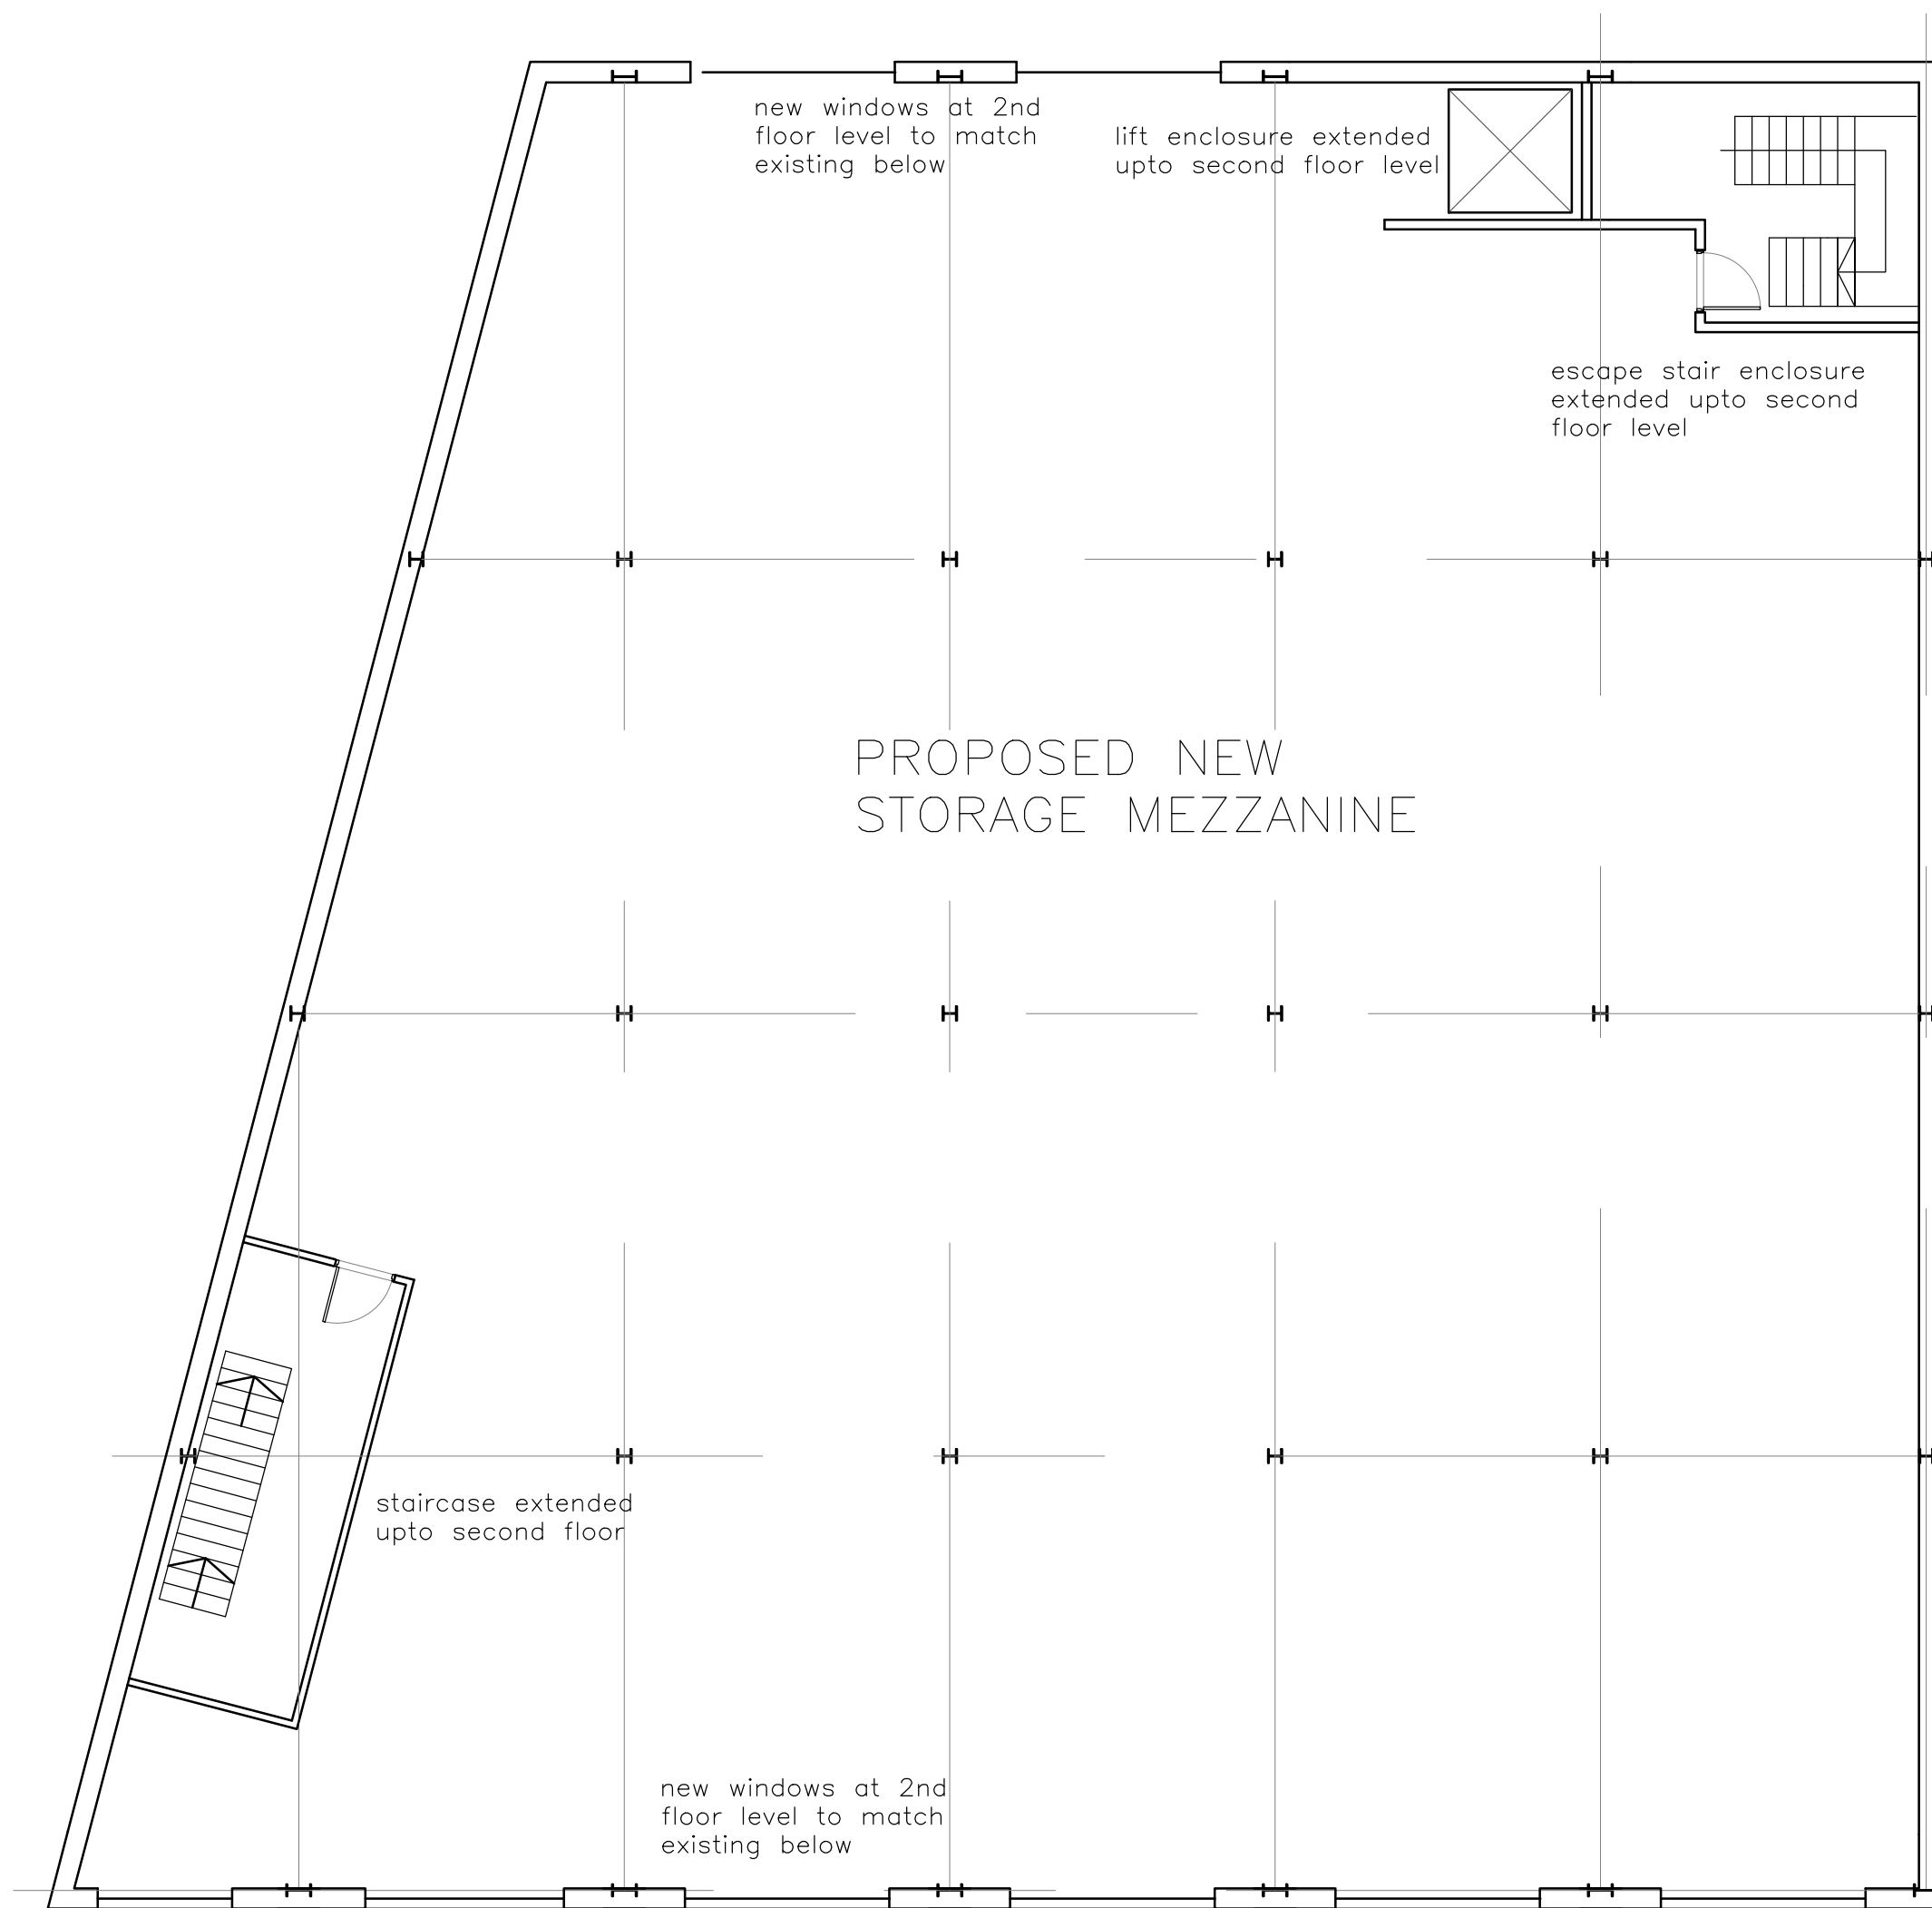

Proposed Second floor Plan

FOB Design (UK) Ltd
72A Water Lane,
Wilmslow, Cheshire. SK9 5BB
01625 251644
office@fob-design.com www.fob-design.com

REV	DATE	DRAWN BY
Copyright of fob design (UK) Ltd, all rights reserved. All information contained within this drawing remains the property of fob design. The information should not be reproduced in whole or part or modified without written consent of fob design. No information within this drawing should be modified or disclosed or passed onto third parties without written consent of fob design. Do not scale from drawing.		
Robert Burns		
132, BROUGHTON STREET, MANCHESTER		
Proposed 2nd Storey Glazing		
Drawn	NP	Status SK
Checked	DPP	Original A3
Date	jun 21	Scale 1/100
26213-PL02		