
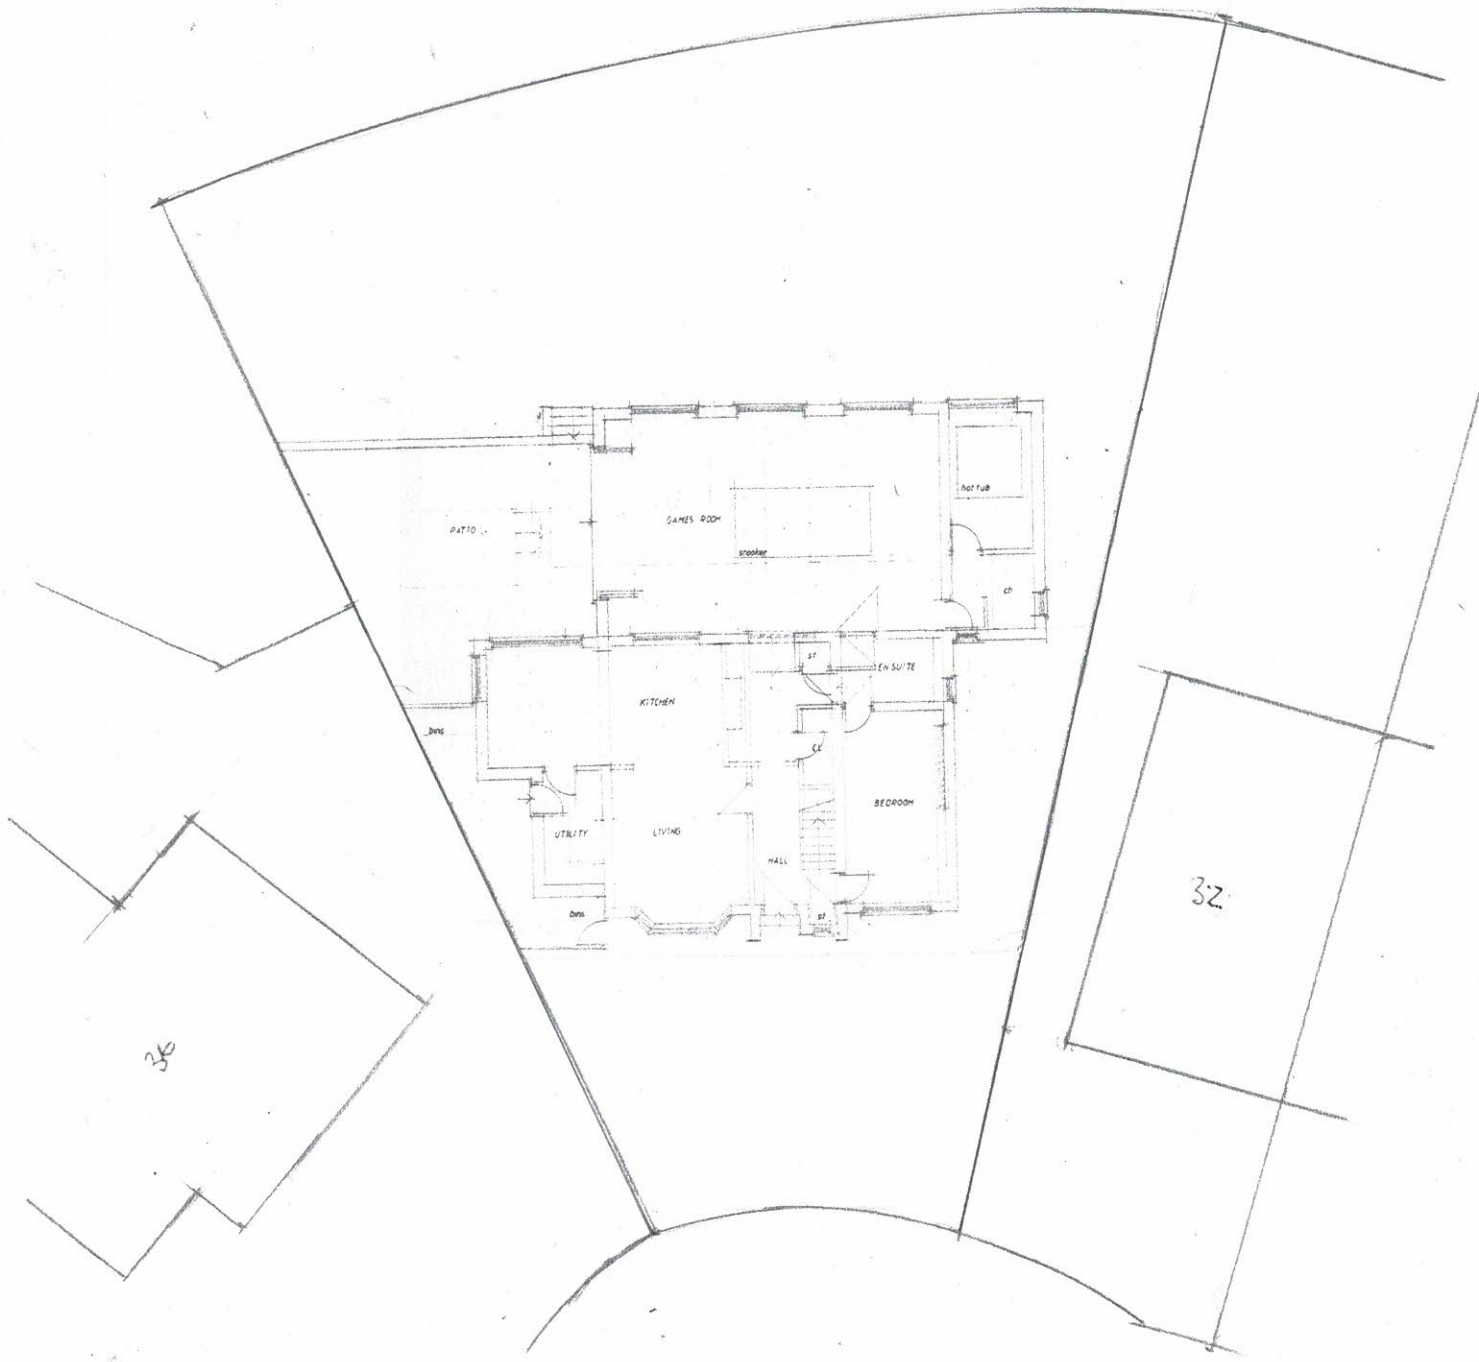


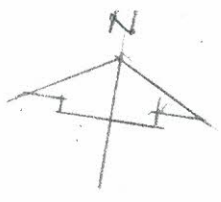

SITE PLAN AS PROPOSED
34 LEROY DRIVE
MANCHESTER MO 64111

SCALE 1" = 200' ±