


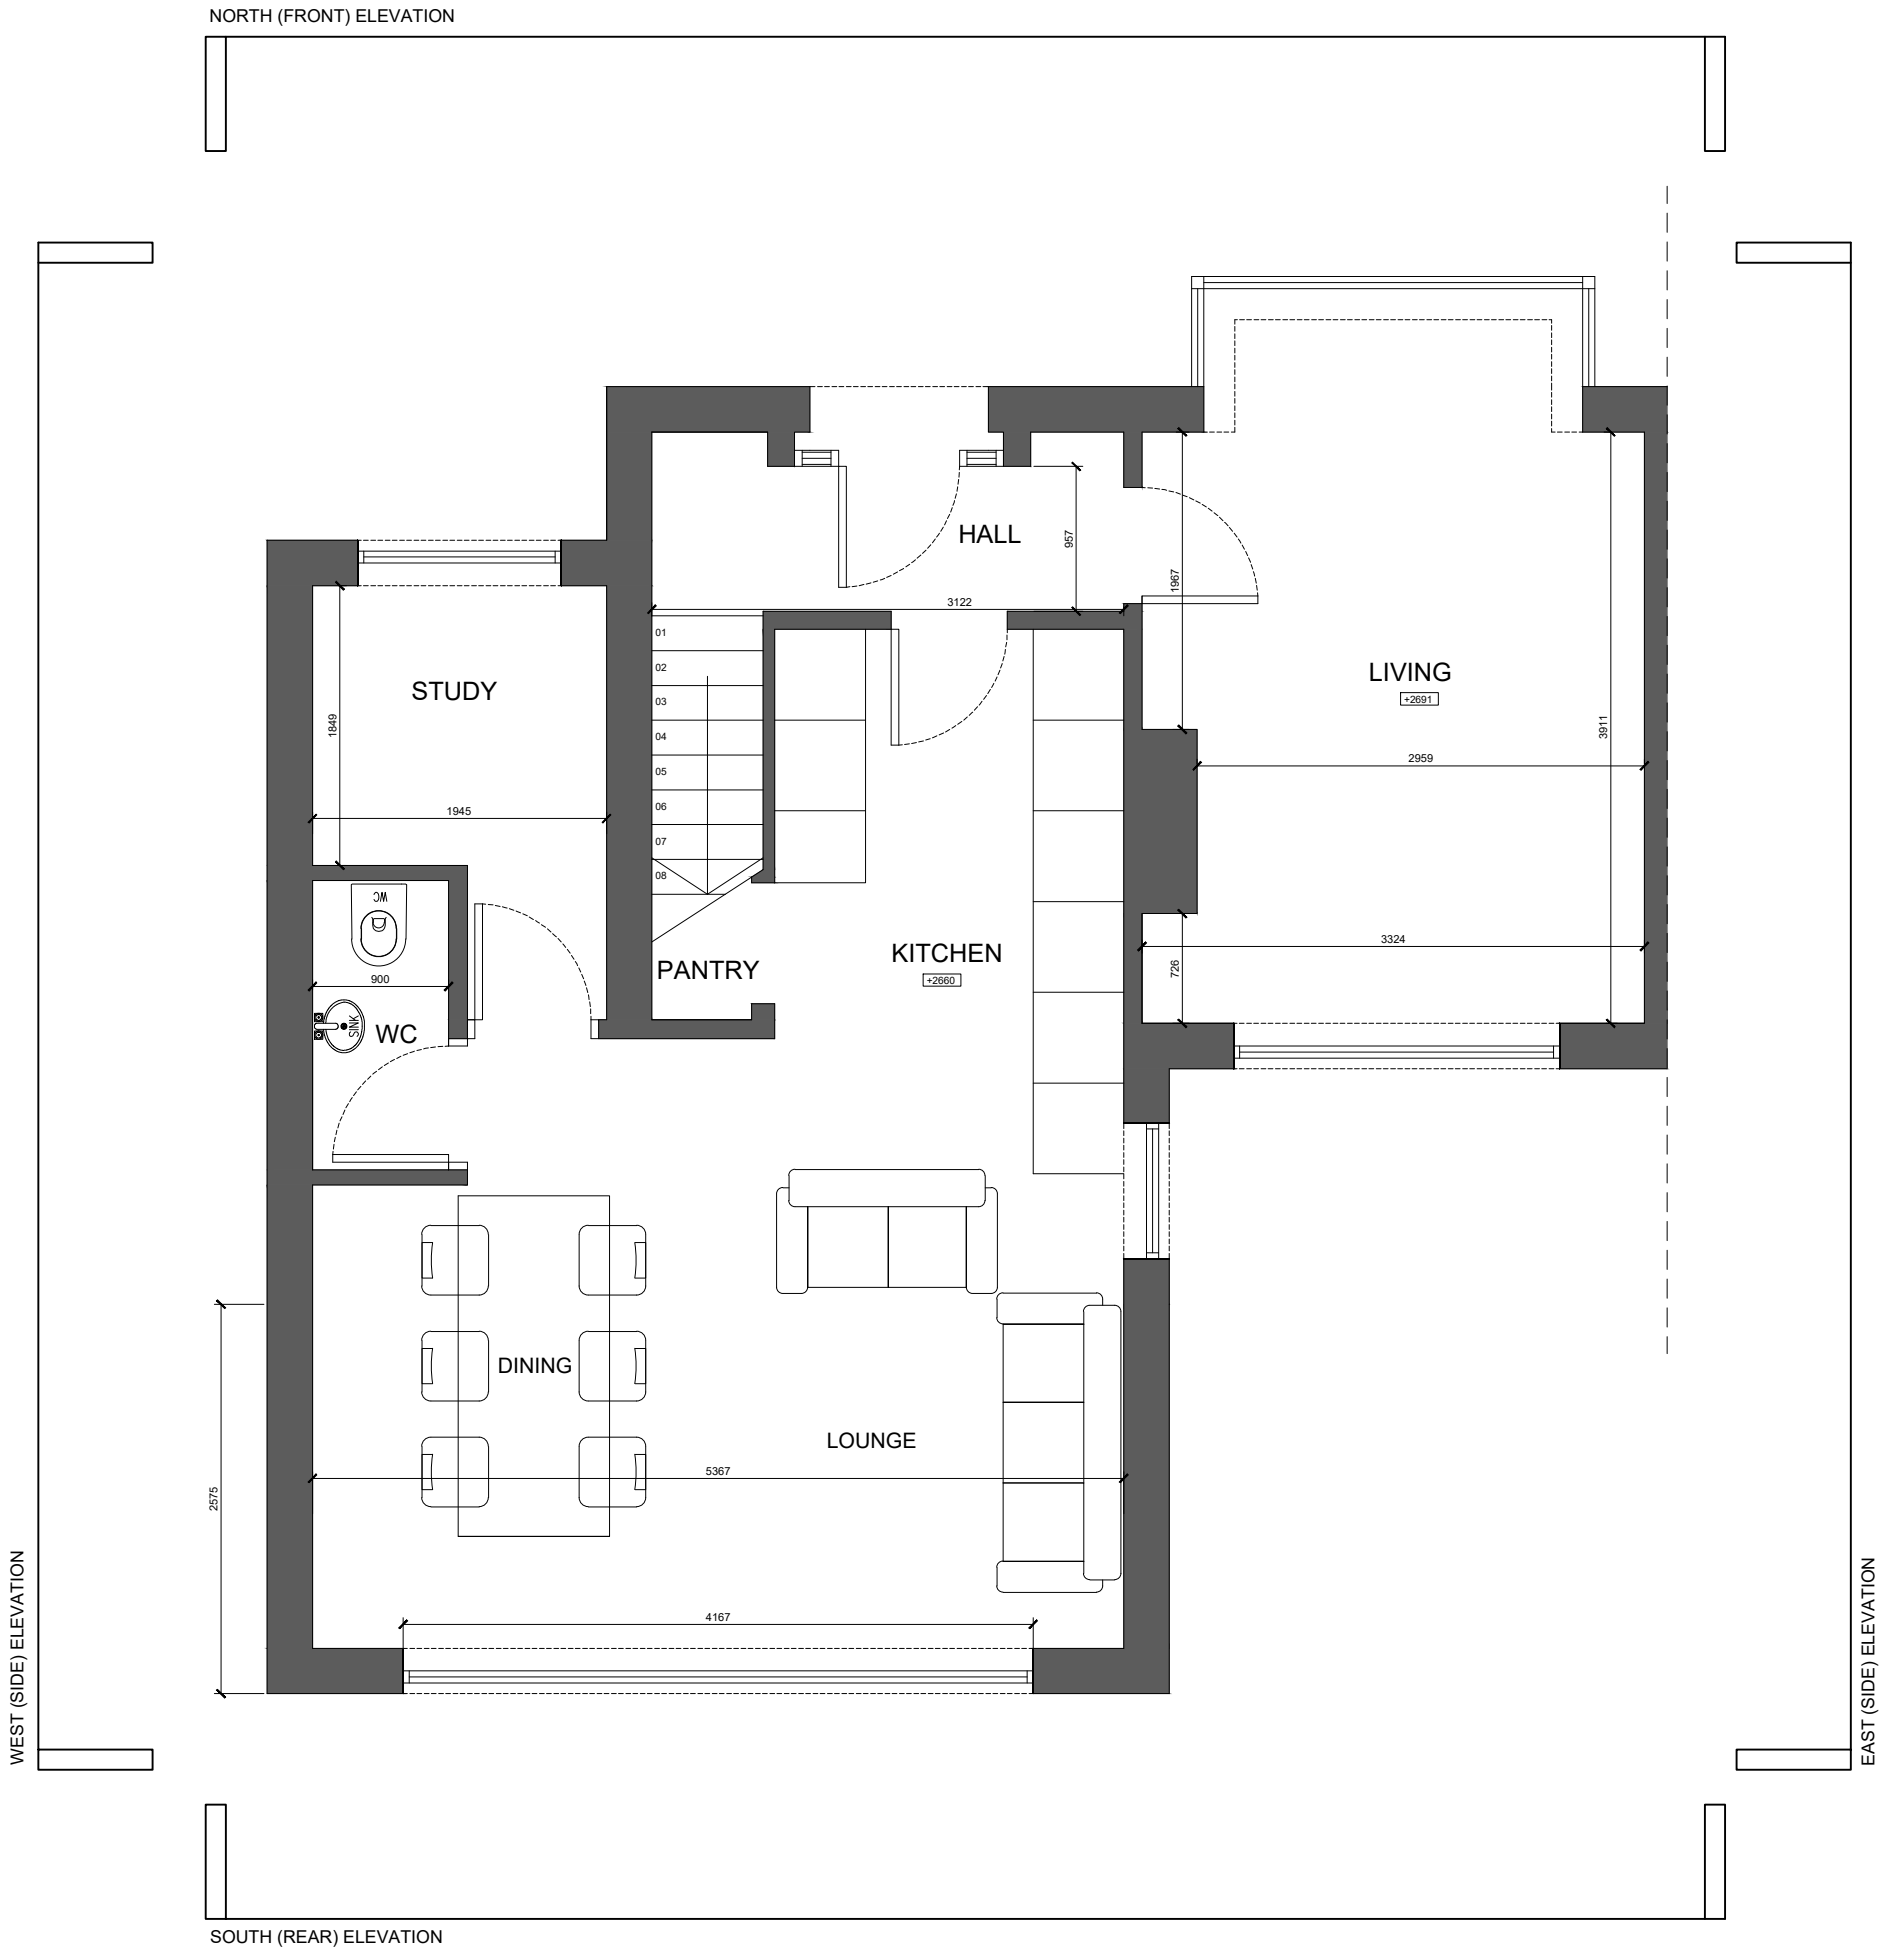

Client				
Mr Khan				
Project				
34 Parry Road, M12 5QD				
Drawing Title				
Proposed Ground Floor Plan				
Drawn	Checked	Paper Size	Scale	Date
PL	PL	A3	1:50	June 2021
Project No.	Drawing No.		Revision	
21 - 621	01-03		A	