



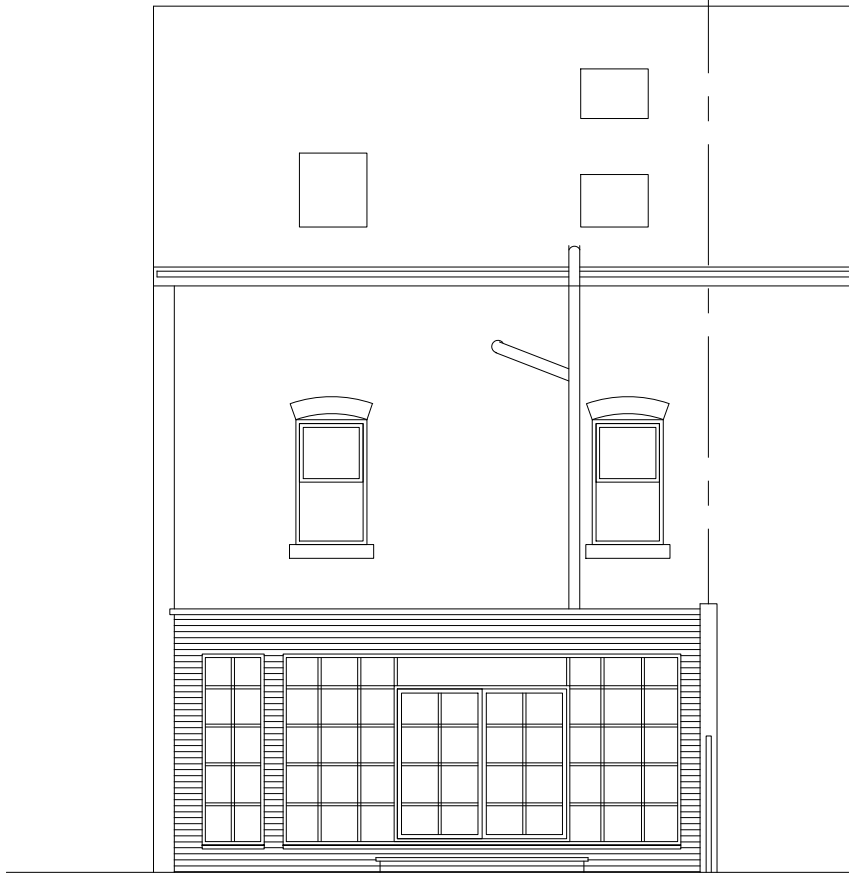


Rear Elevation



Side Elevation

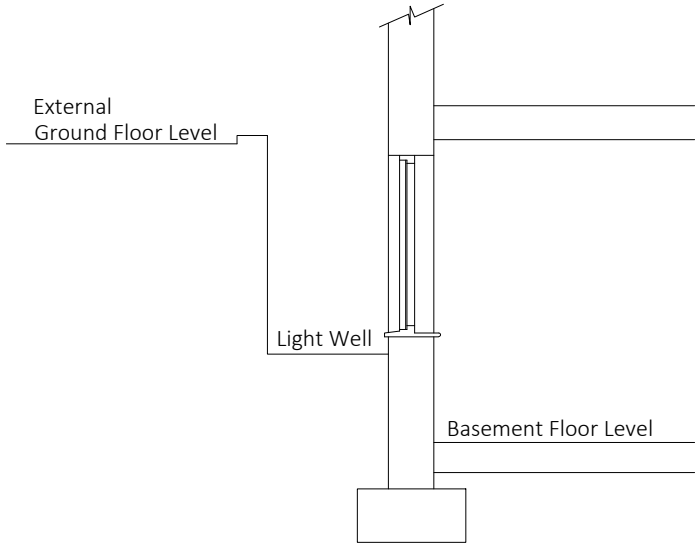

Section Thro Lightwell 1:50

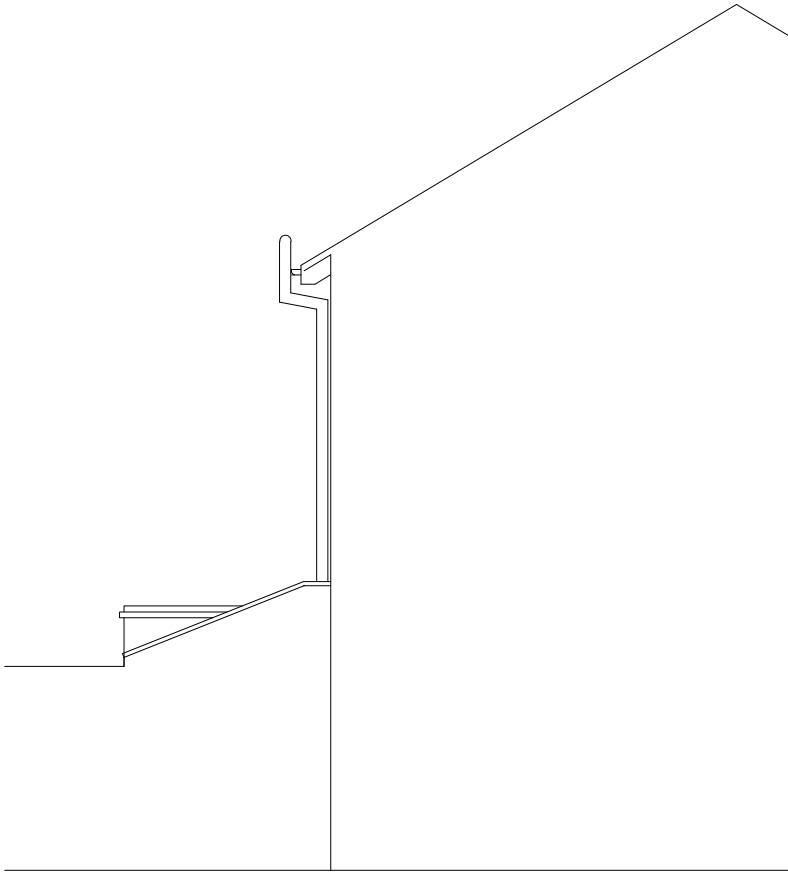

Side Elevation

Existing drainage to be checked before construction commences and Architect informed of discrepancies from plans.

Contractors must check all dimensions on site and discrepancies to be reported immediately to the Architect before proceeding.

Assumed direction of joists marked on plan. Contractor must inspect the building prior to site start and inform Architect of any discrepancies prior to site start.

All new timber sizes to be checked and approved by building control prior to site start.



Project: 77 Northern Grove Didsbury	
Drawing: Proposed Elevations	
Project Ref: 20/042	Drawing No: 06
Scale: 1:100 / 50	
Drawn: IG	Revision: /
Date: June 2020	