



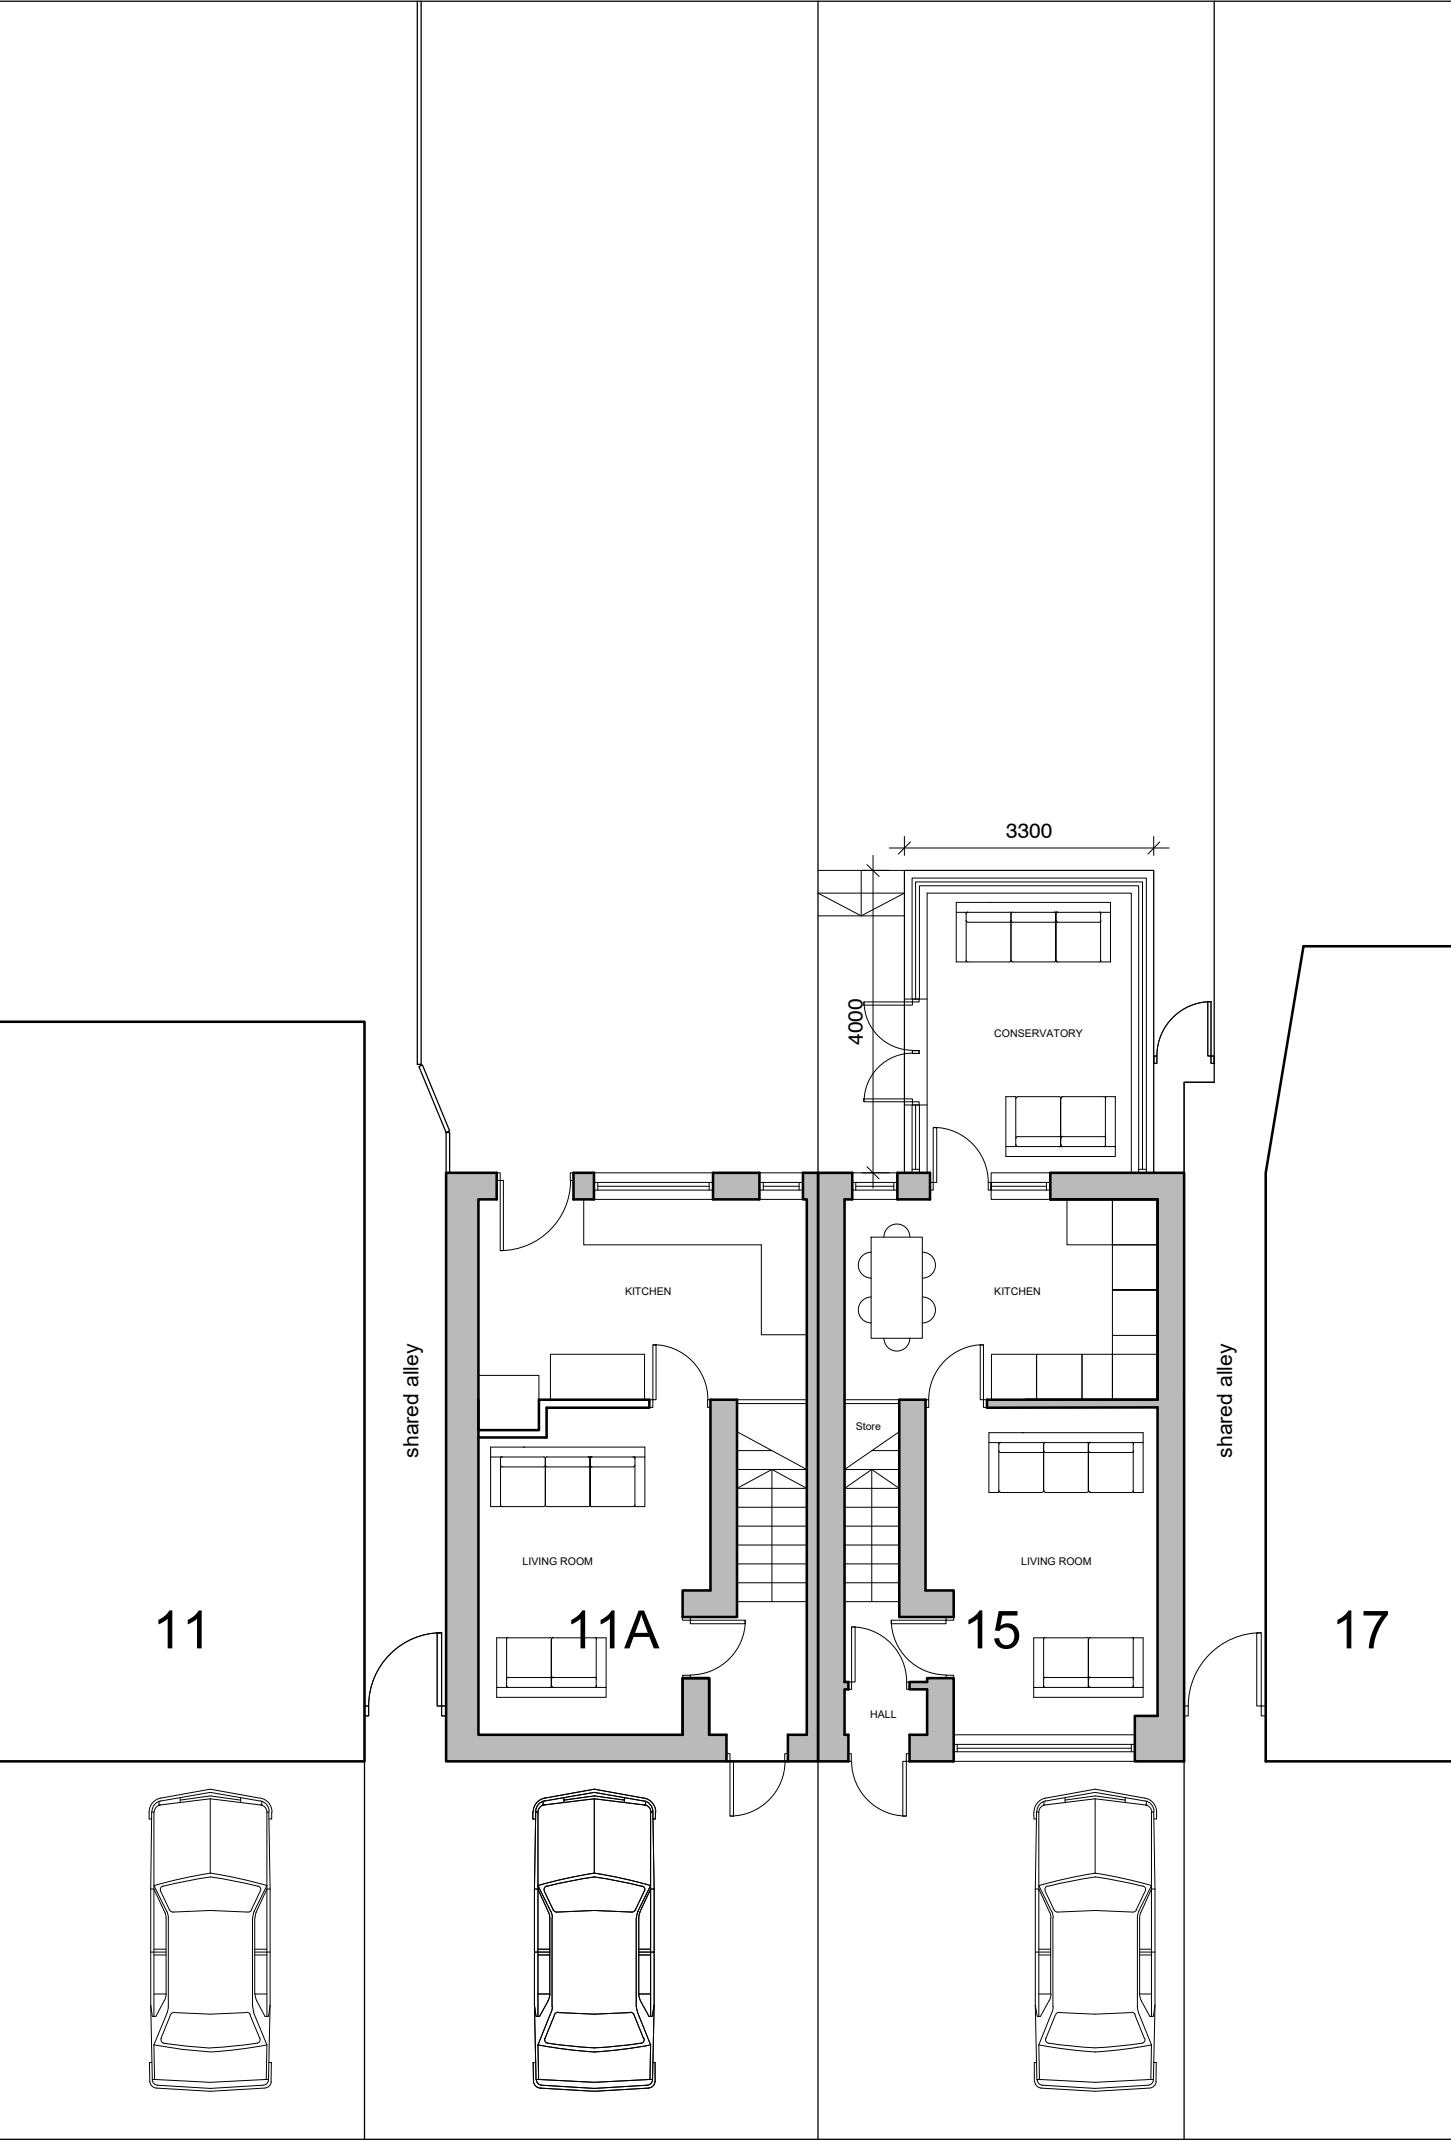


< KATHKIN AVENUE >

EXISTING GROUND FLOOR PLAN

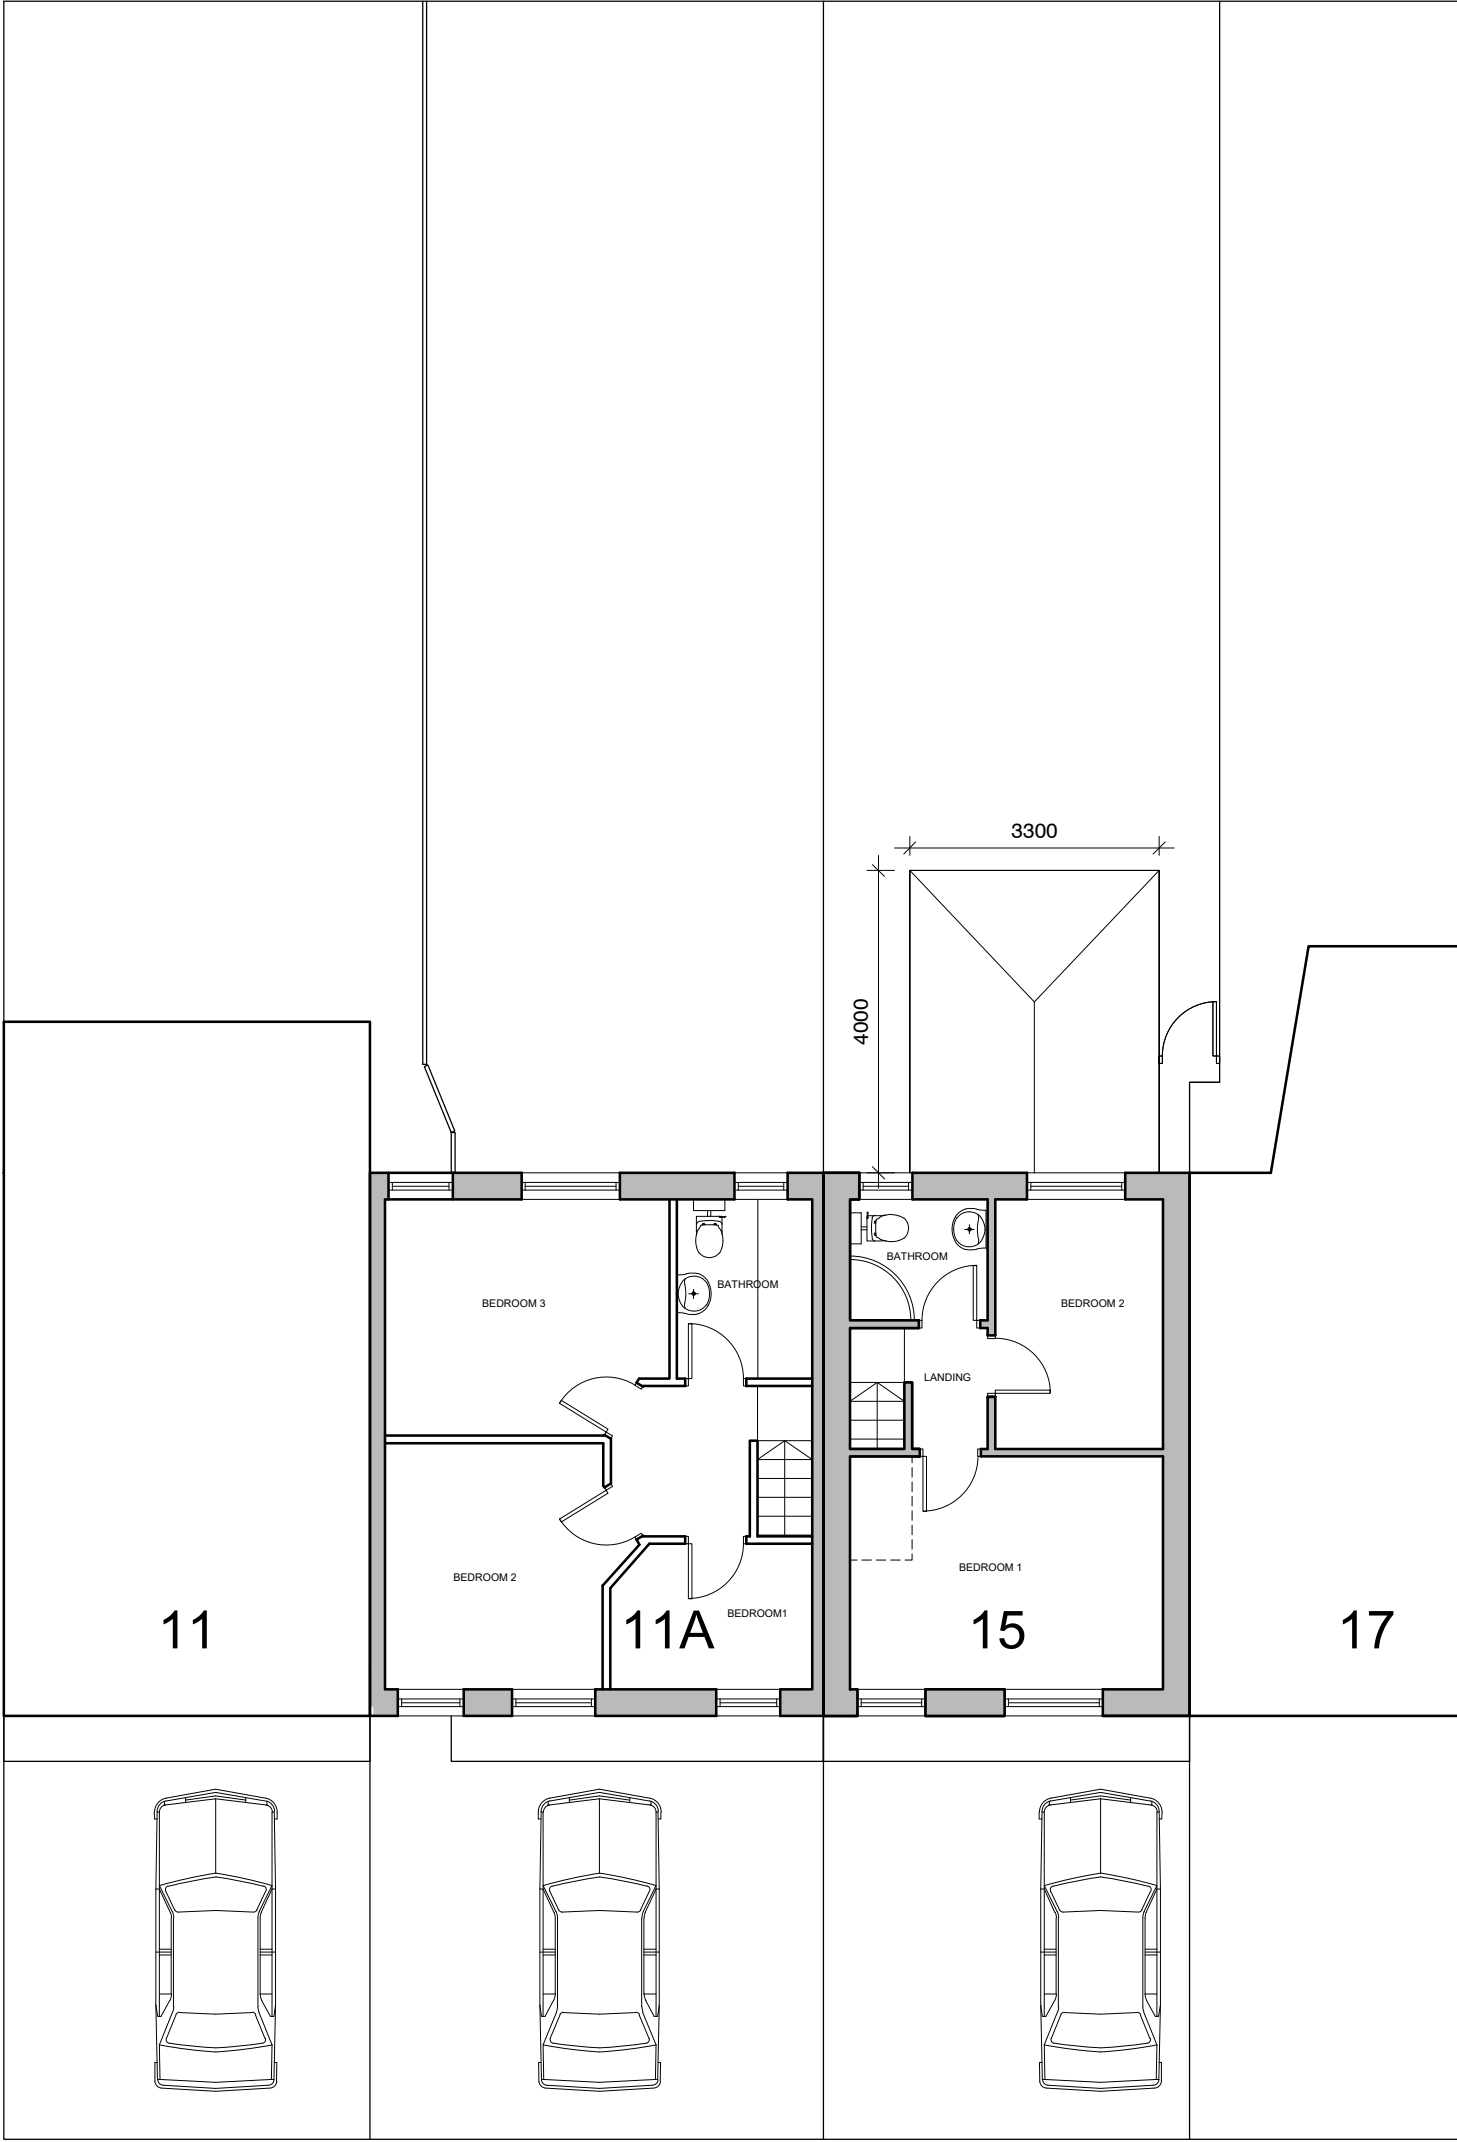

< KATHKIN AVENUE >


EXISTING FIRST FLOOR PLAN

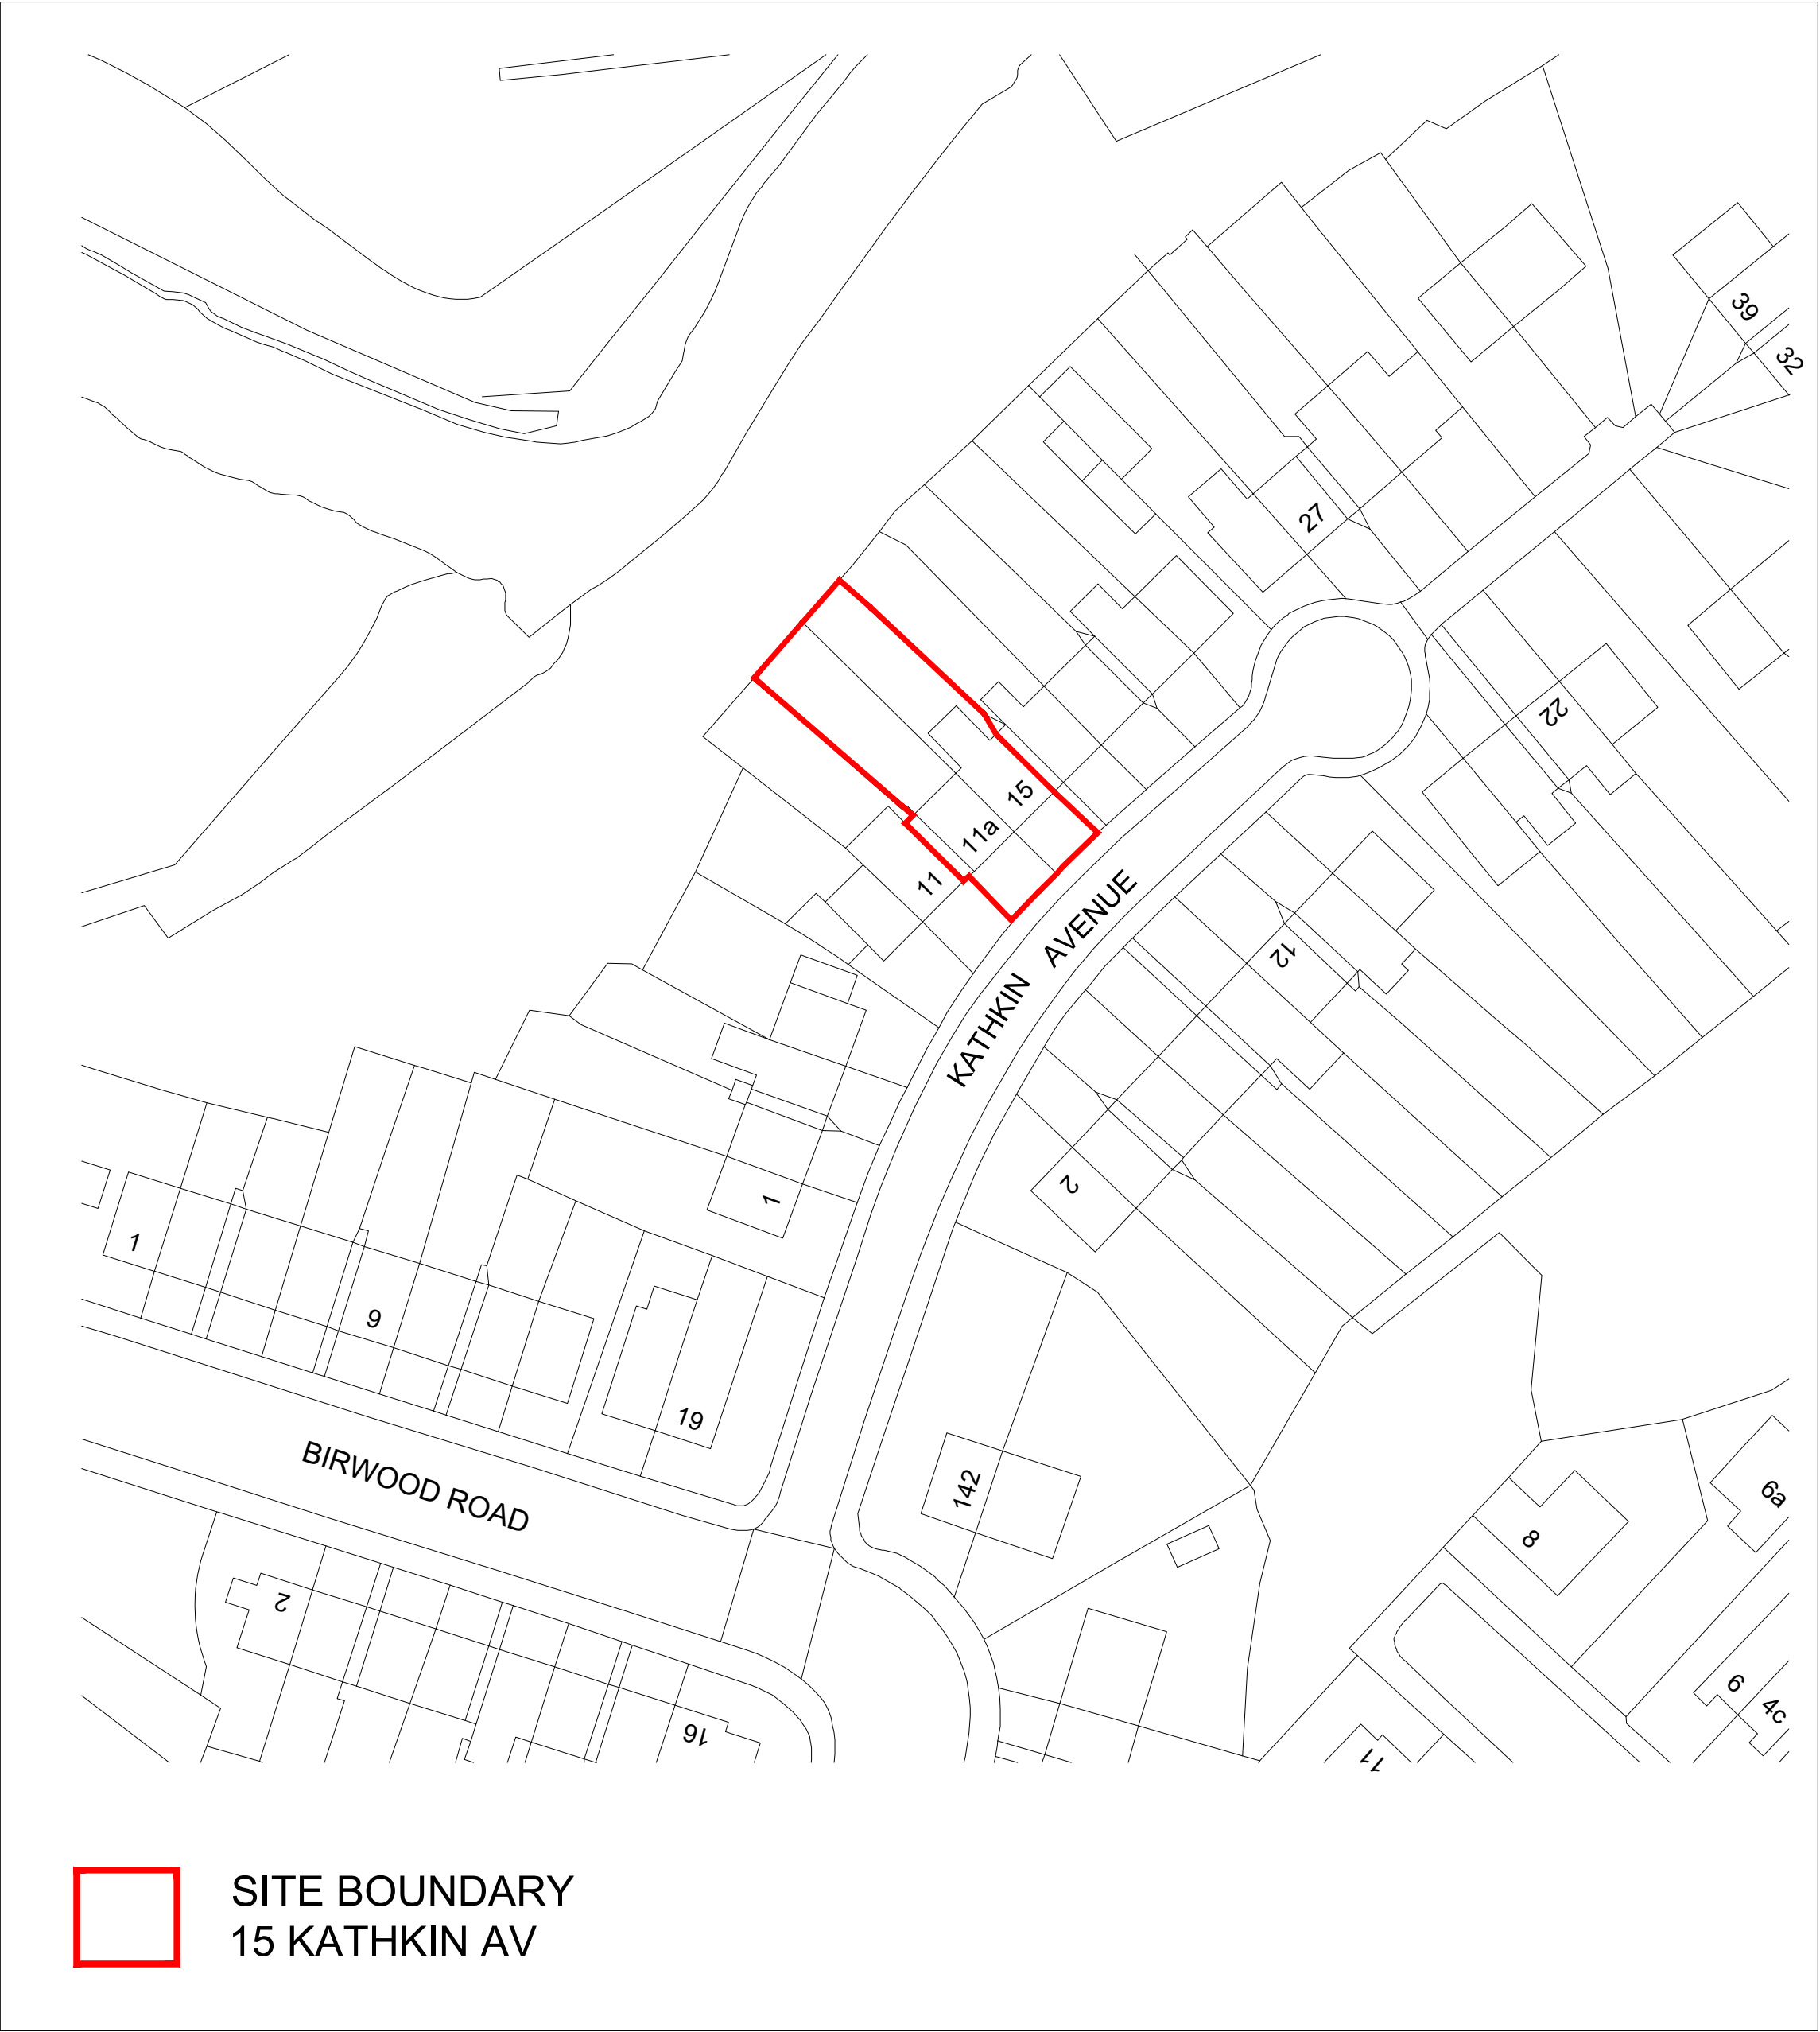

EXISTING SITE PLAN
scale 1:500



EXISTING REAR ELEVATION

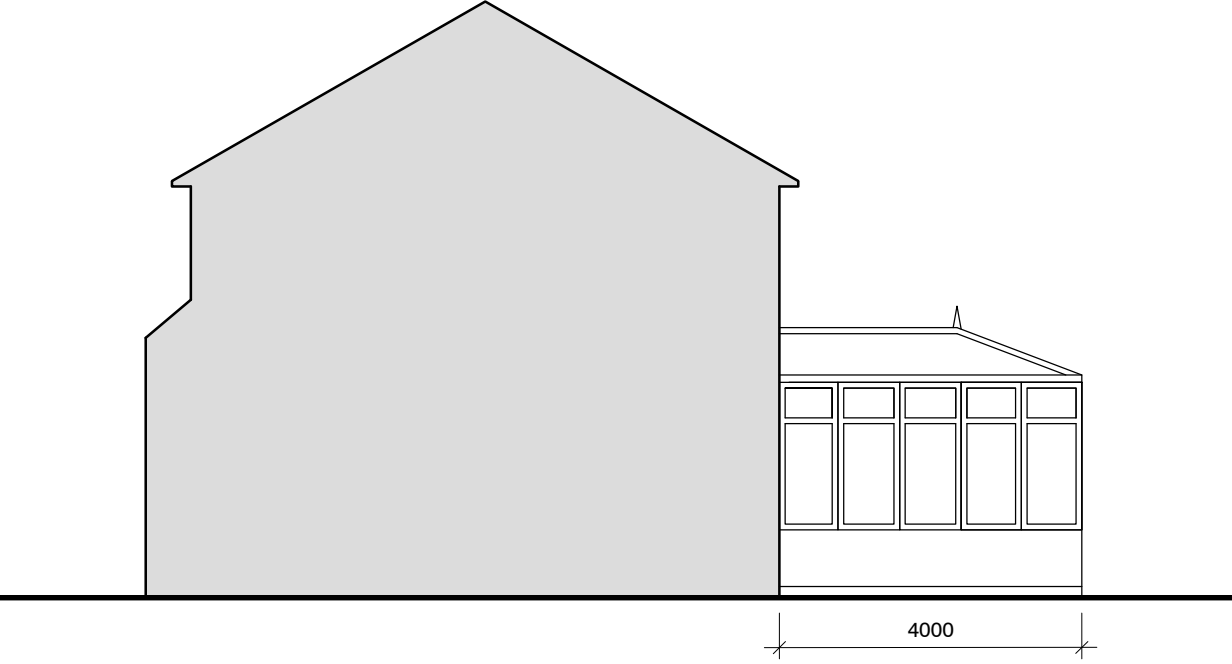

EXISTING GABLE ELEVATION

KEY

 SITE BOUNDARY
15 KATHKIN AV

- 00.00.00 ABC											
rev.	date								dm	aud	
drawing status											
INFORMATION											