




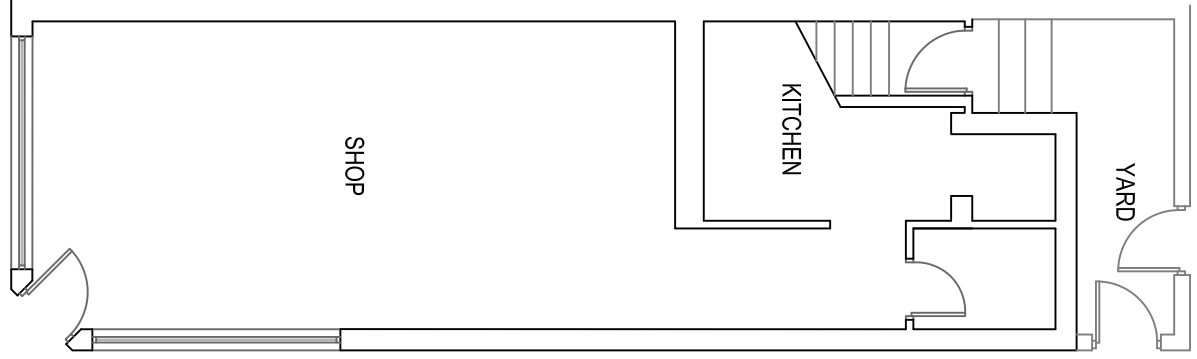


EXISTING GF PLAN 1:100

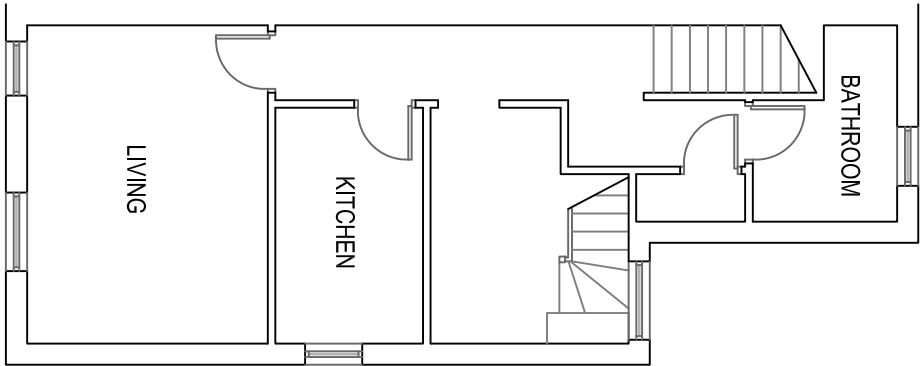


EXISTING FF PLAN 1:100

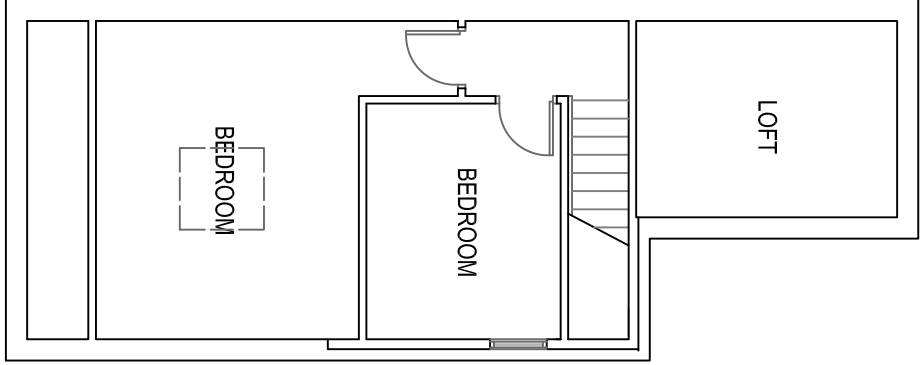


EXISTING SF PLAN 1:100

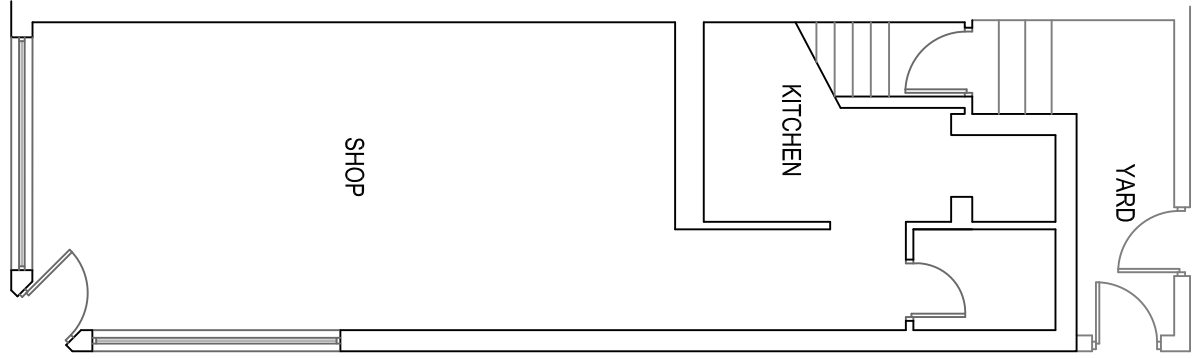


PROPOSED GF PLAN 1:100

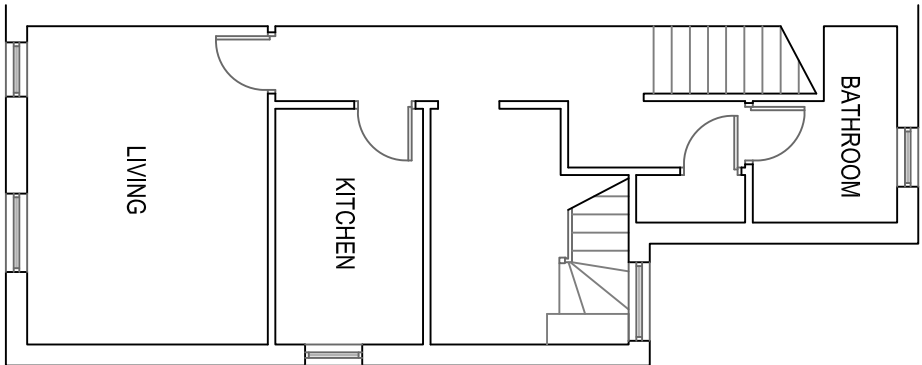


PROPOSED FF PLAN 1:100

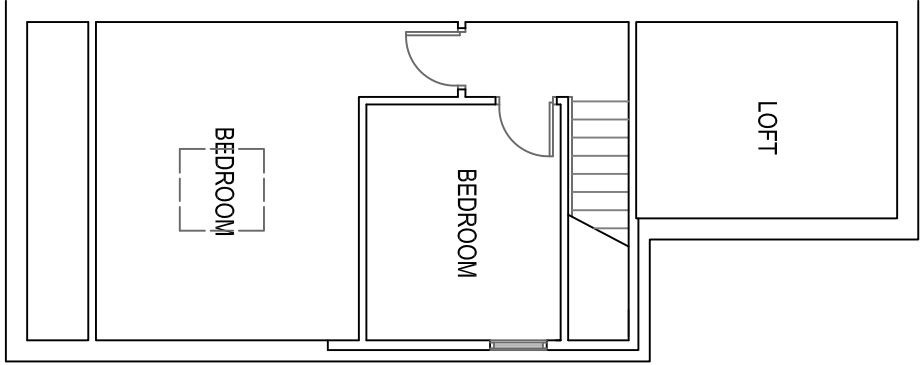


PROPOSED SF PLAN 1:100

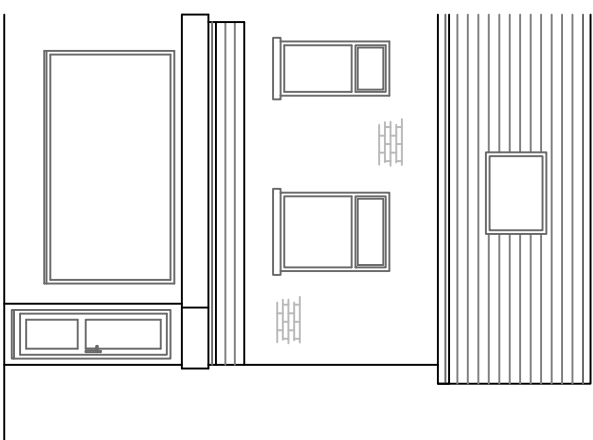


EXISTING FRONT ELEVATION 1:100

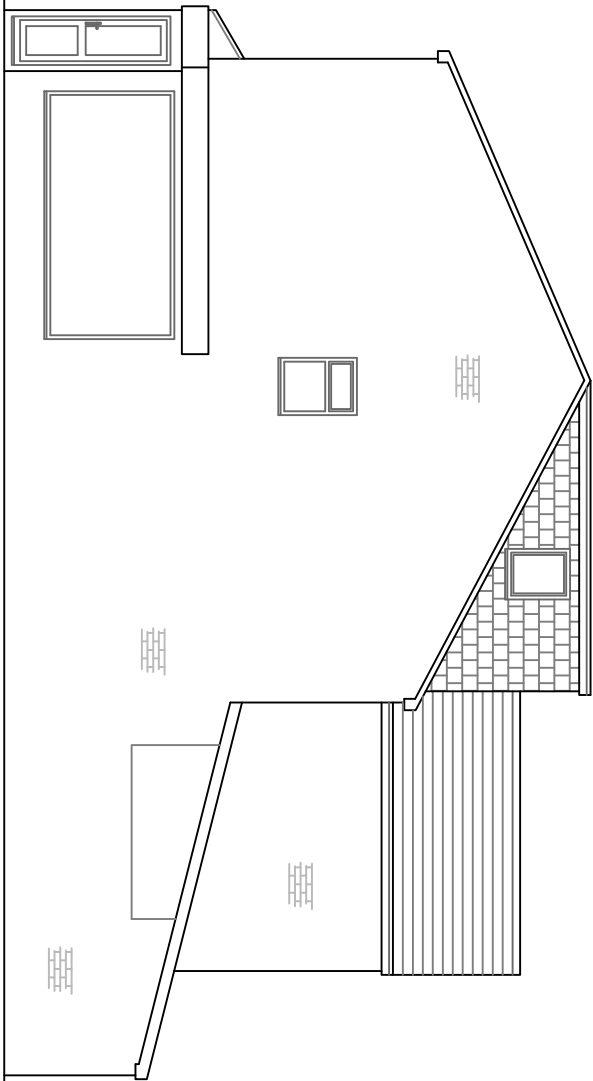


EXISTING SIDE ELEVATION 1:100

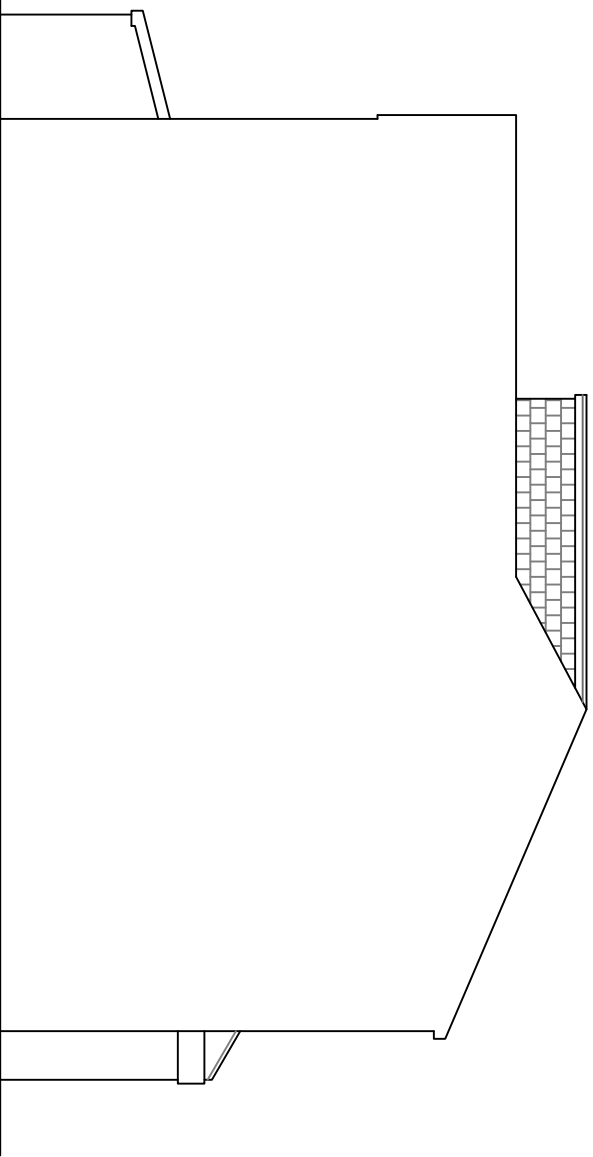


EXISTING SIDE ELEVATION 1:100

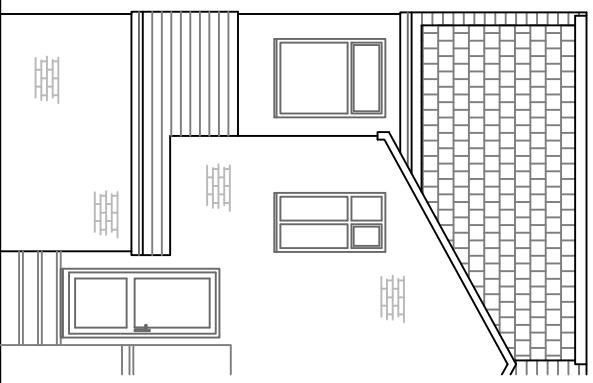


EXISTING REAR ELEVATION 1:100

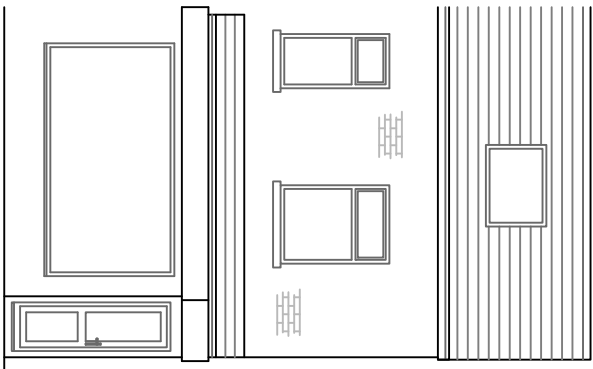


PROPOSED FRONT ELEVATION 1:100

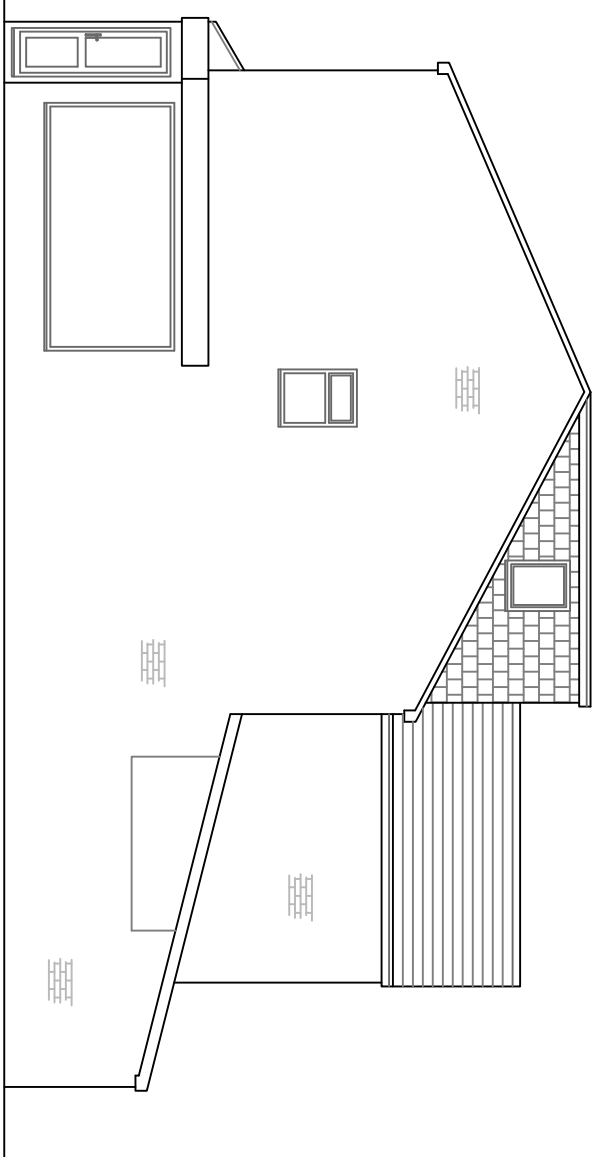


PROPOSED SIDE ELEVATION 1:100

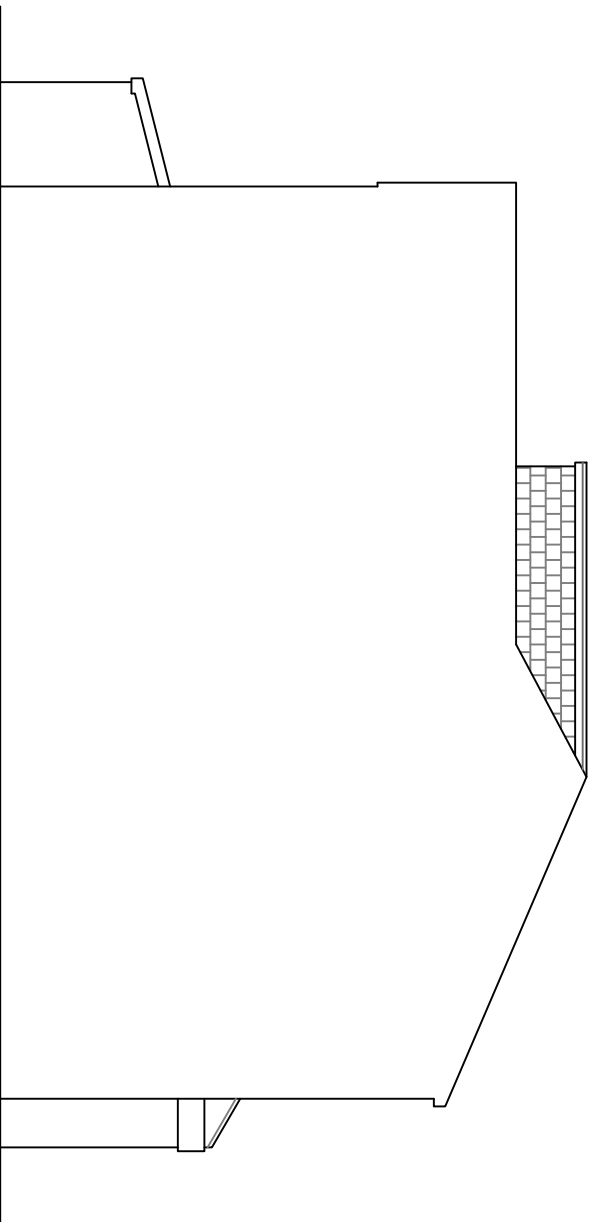


PROPOSED SIDE ELEVATION 1:100

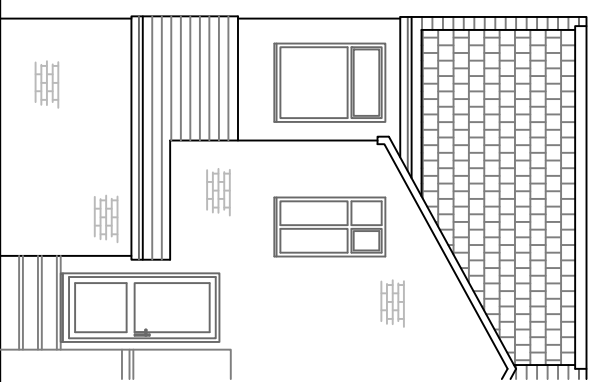


PROPOSED REAR ELEVATION 1:100

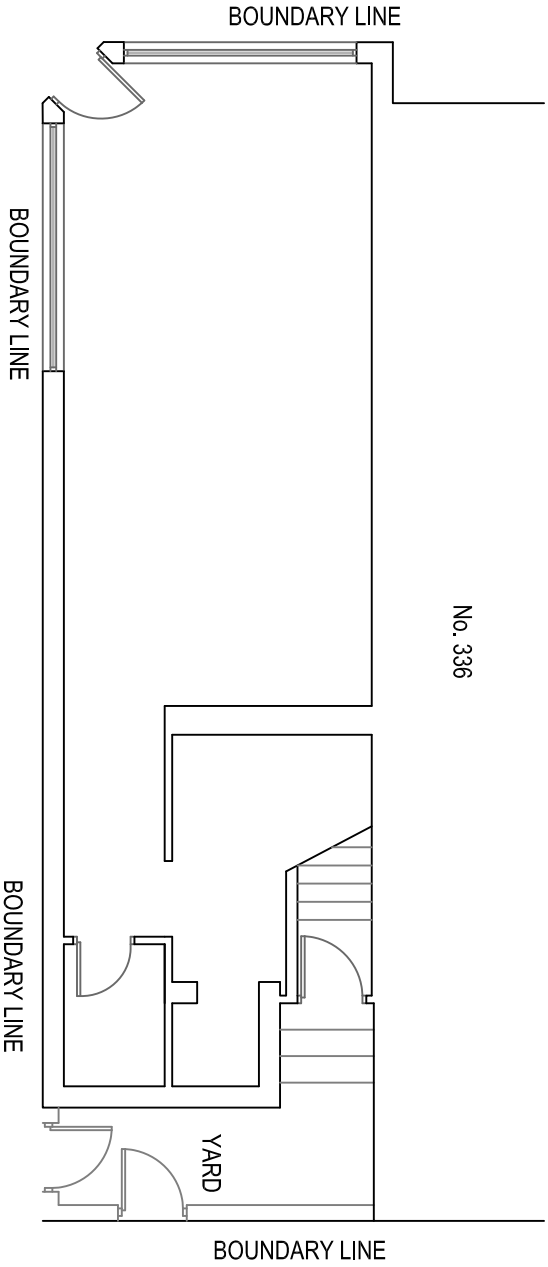

EXISTING SITE PLAN 1:100

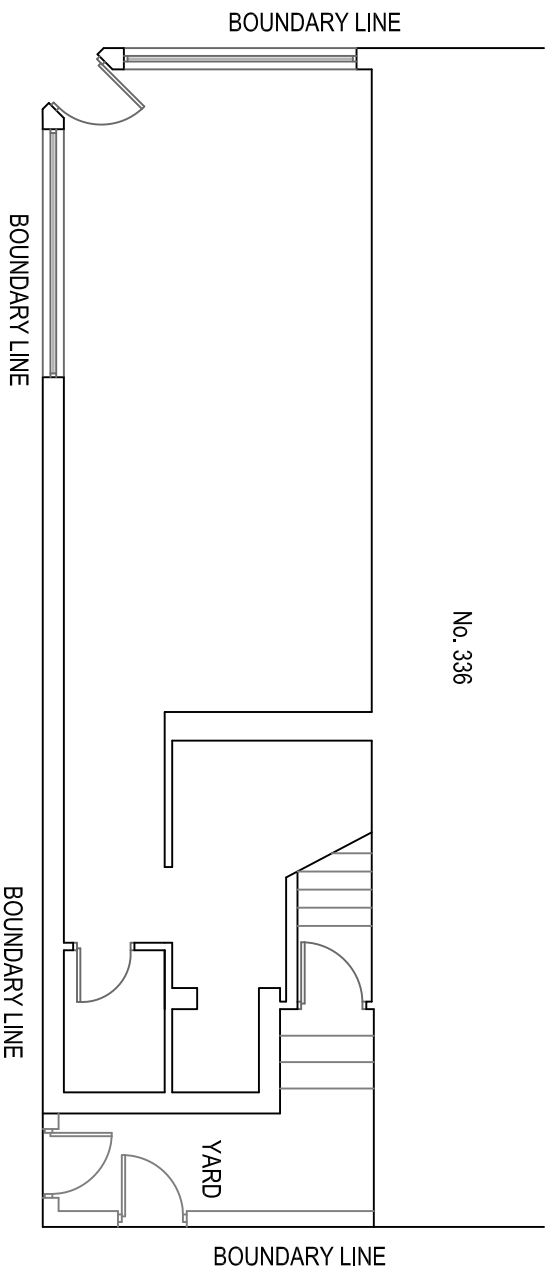

PROPOSED SITE PLAN 1:100

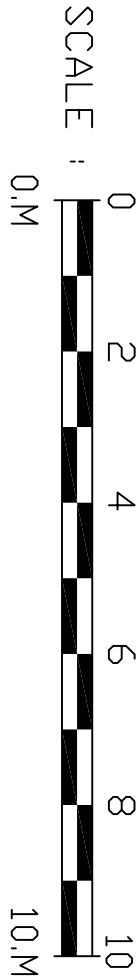

REV A General amendments

338A Moston Lane
Manchester
M40 9JS

Existing & Proposed Plans
& Elevations

Drawn: CDW
Scale: 1:100 @ A1
Date: November 2021

2372_MON_01_Planning_Rev_A

CDWP
CD Wilkinson Plans

tel: 07967 522401 email: chris@cdwilkinsonplans.co.uk
5 Highmeadow, Manchester, M26 1YN