

KEY

01 – Vision Unit – (Vertical): Full height clear vision unit (unitised)

02 – Purge Vent – TYPE 1 (Dark Grey): Dark Grey anodised aluminium perforated sheet in plane of façade, concealing a glazed or solid door behind (unitised)

03 – Purge Vent – TYPE 2 (Steel Effect): Steel effect anodised aluminium perforated sheet in plane of façade, concealing a glazed or solid door behind (unitised)

04 – Opaque Unit – TYPE 1 (Dark Grey): Dark Grey anodised aluminium sheet (unitised)

05 – Opaque Unit – TYPE 2 (Steel Effect): Steel effect anodised aluminium perforated or embossed sheet in plane of façade (unitised)

06 – Opaque Unit – TYPE 3: Full height opaque (grey back painted glass-faced) unit (unitised)

07 – Vertical Aluminium Fin – Very dark grey extruded aluminium profile at 1500mm centres

08 – Floor Edge Cover: Dark grey, concealing floor slab edge

09 – Uncapped glass curtain wall with up to 50% opaque (back painted) units

10 – Exposed Concrete Column – Architectural Finish


11 – Aluminium Soffit Panel – (Steel Effect)

12 – Aluminium Cladding Panel – (Steel Effect)

13 – Metalwork Balustrade – (Painted Dark Grey)



14 – Aluminium Louvre – (Dark Grey)

15 – Perforated Wind Mitigation Screen (Dark Grey)

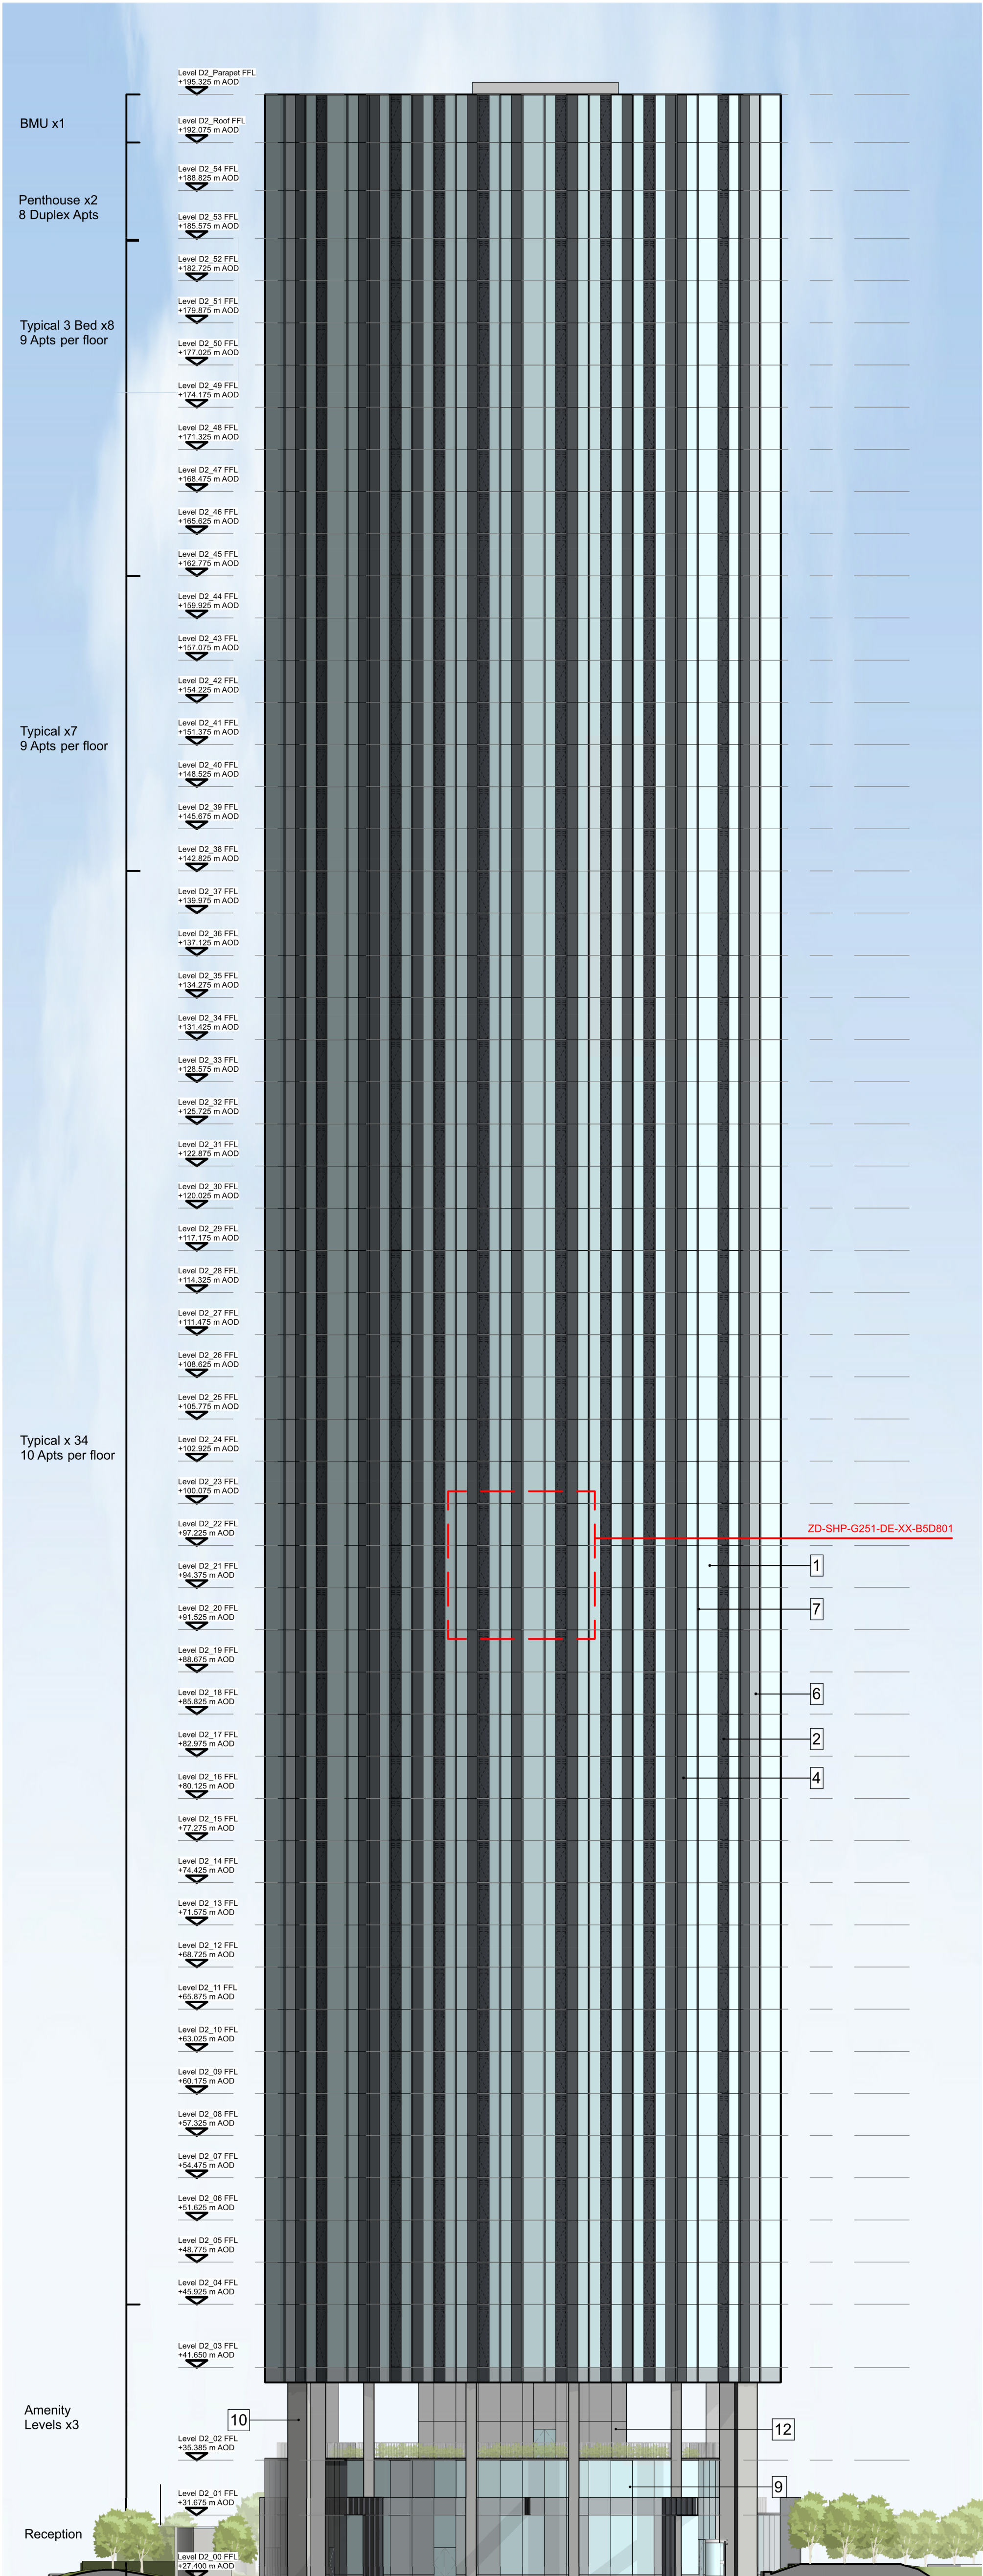

North Elevation

This drawing is copyright Do not scale off dimensions.	New	Date	Description
	P01	2021-10-29	Planning Issue
All dimensions to be checked on site by contractor.			
Contractor to report any dimensional discrepancies, errors or omissions prior to commencing on site.			

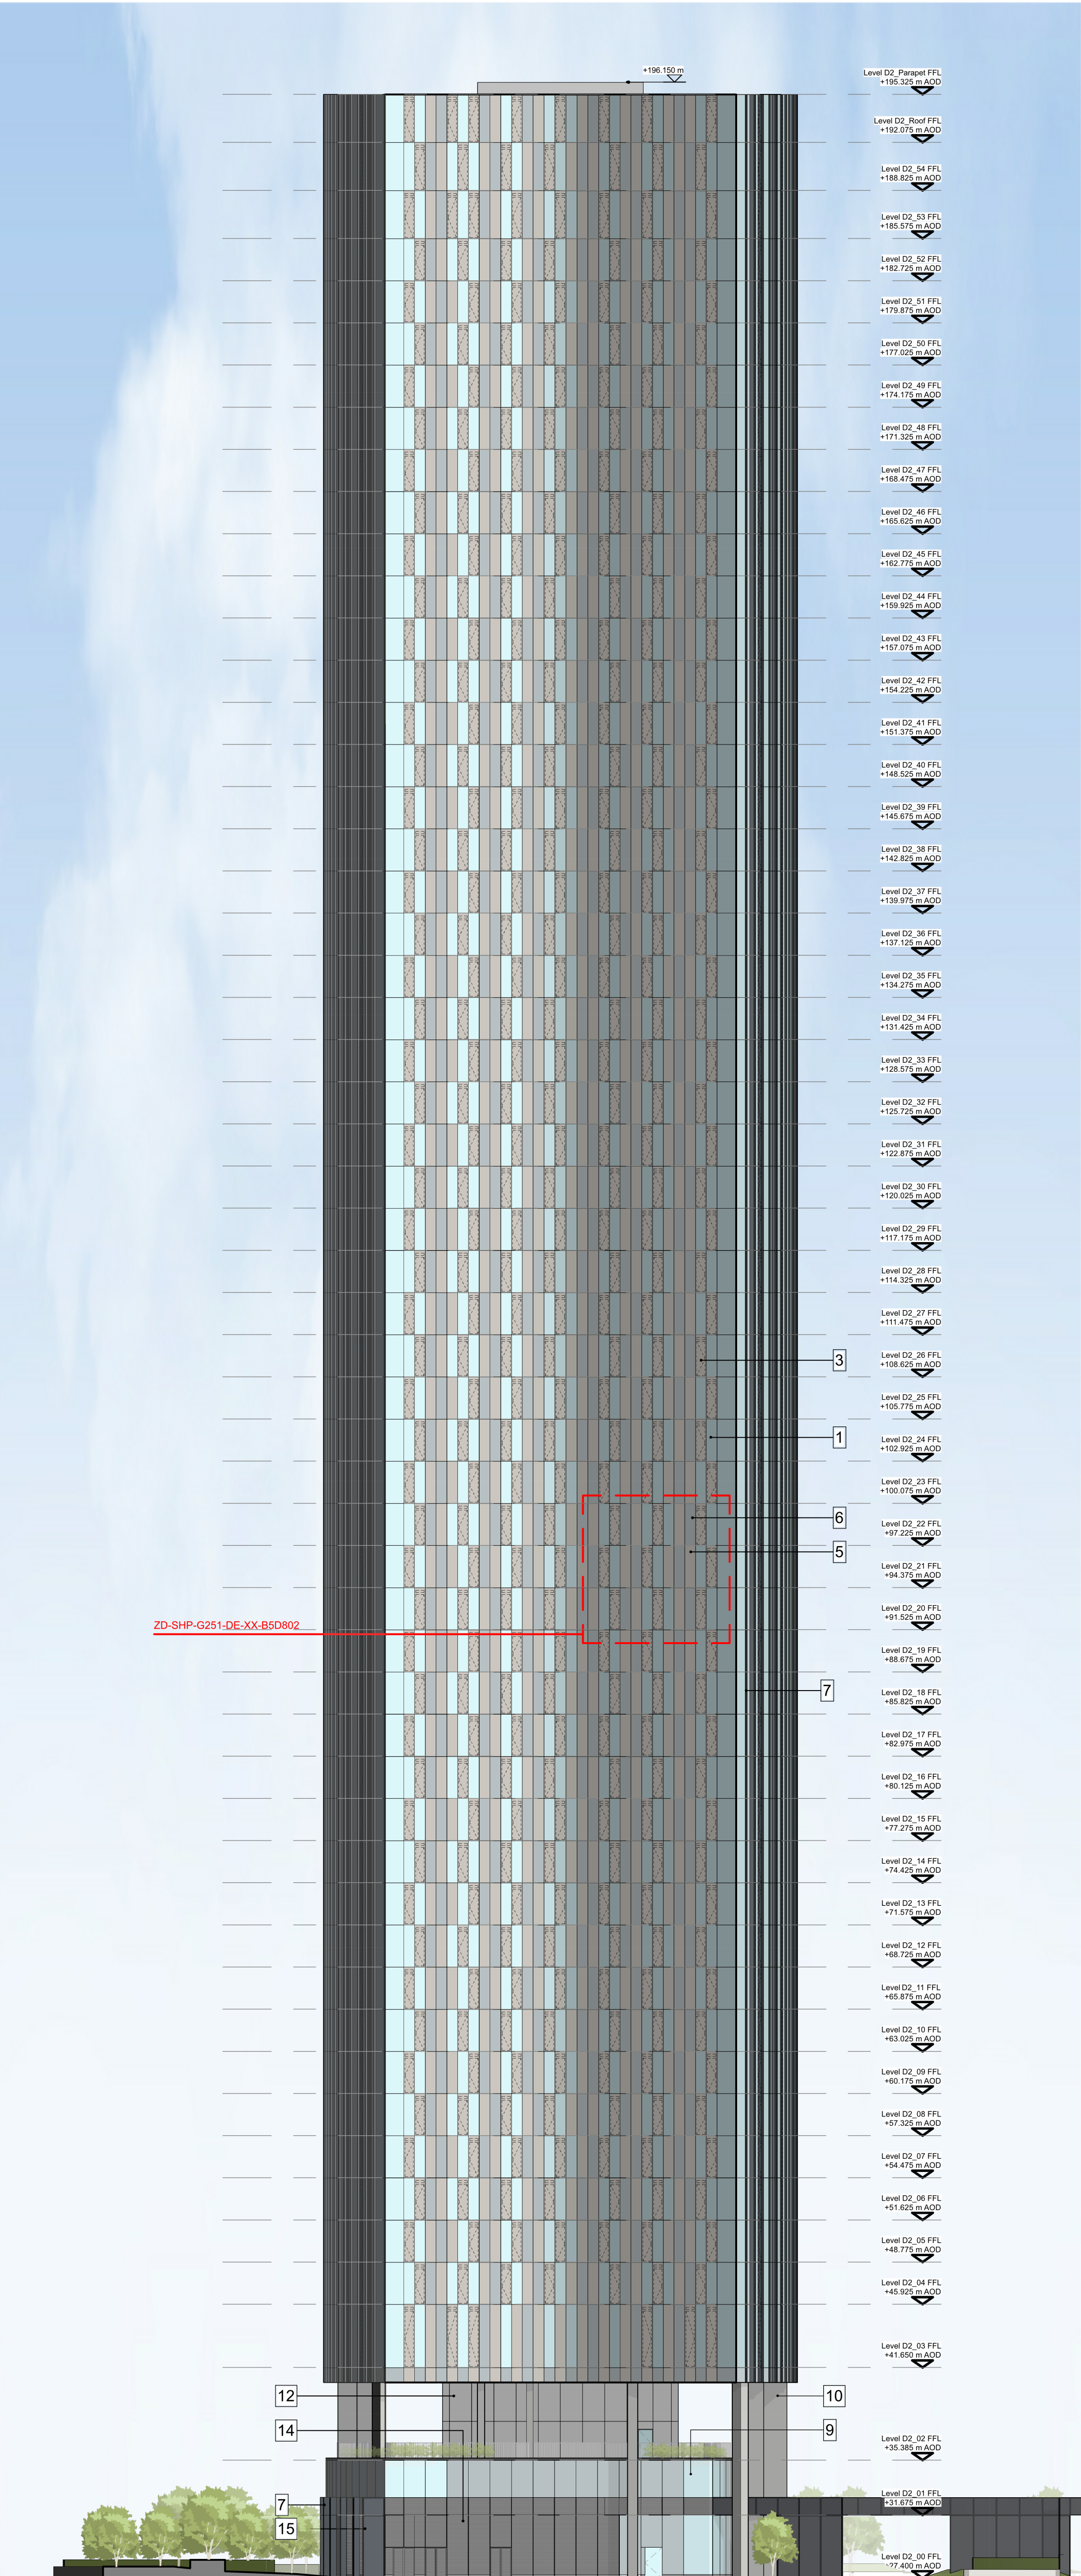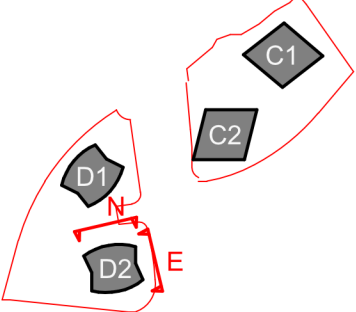

East Elevation

Project Title Trinity Islands Trinity Way Manchester	Drawing Title Building D2 Building Elevations Sheet 01	
	Project No 10364	Scale 1 : 250@ A1
	Status Planning Issue	Revision P01

simpsonhaugh

Manchester
+44 (0)161 635 2345

London
+44 (0)20 7549 4000