


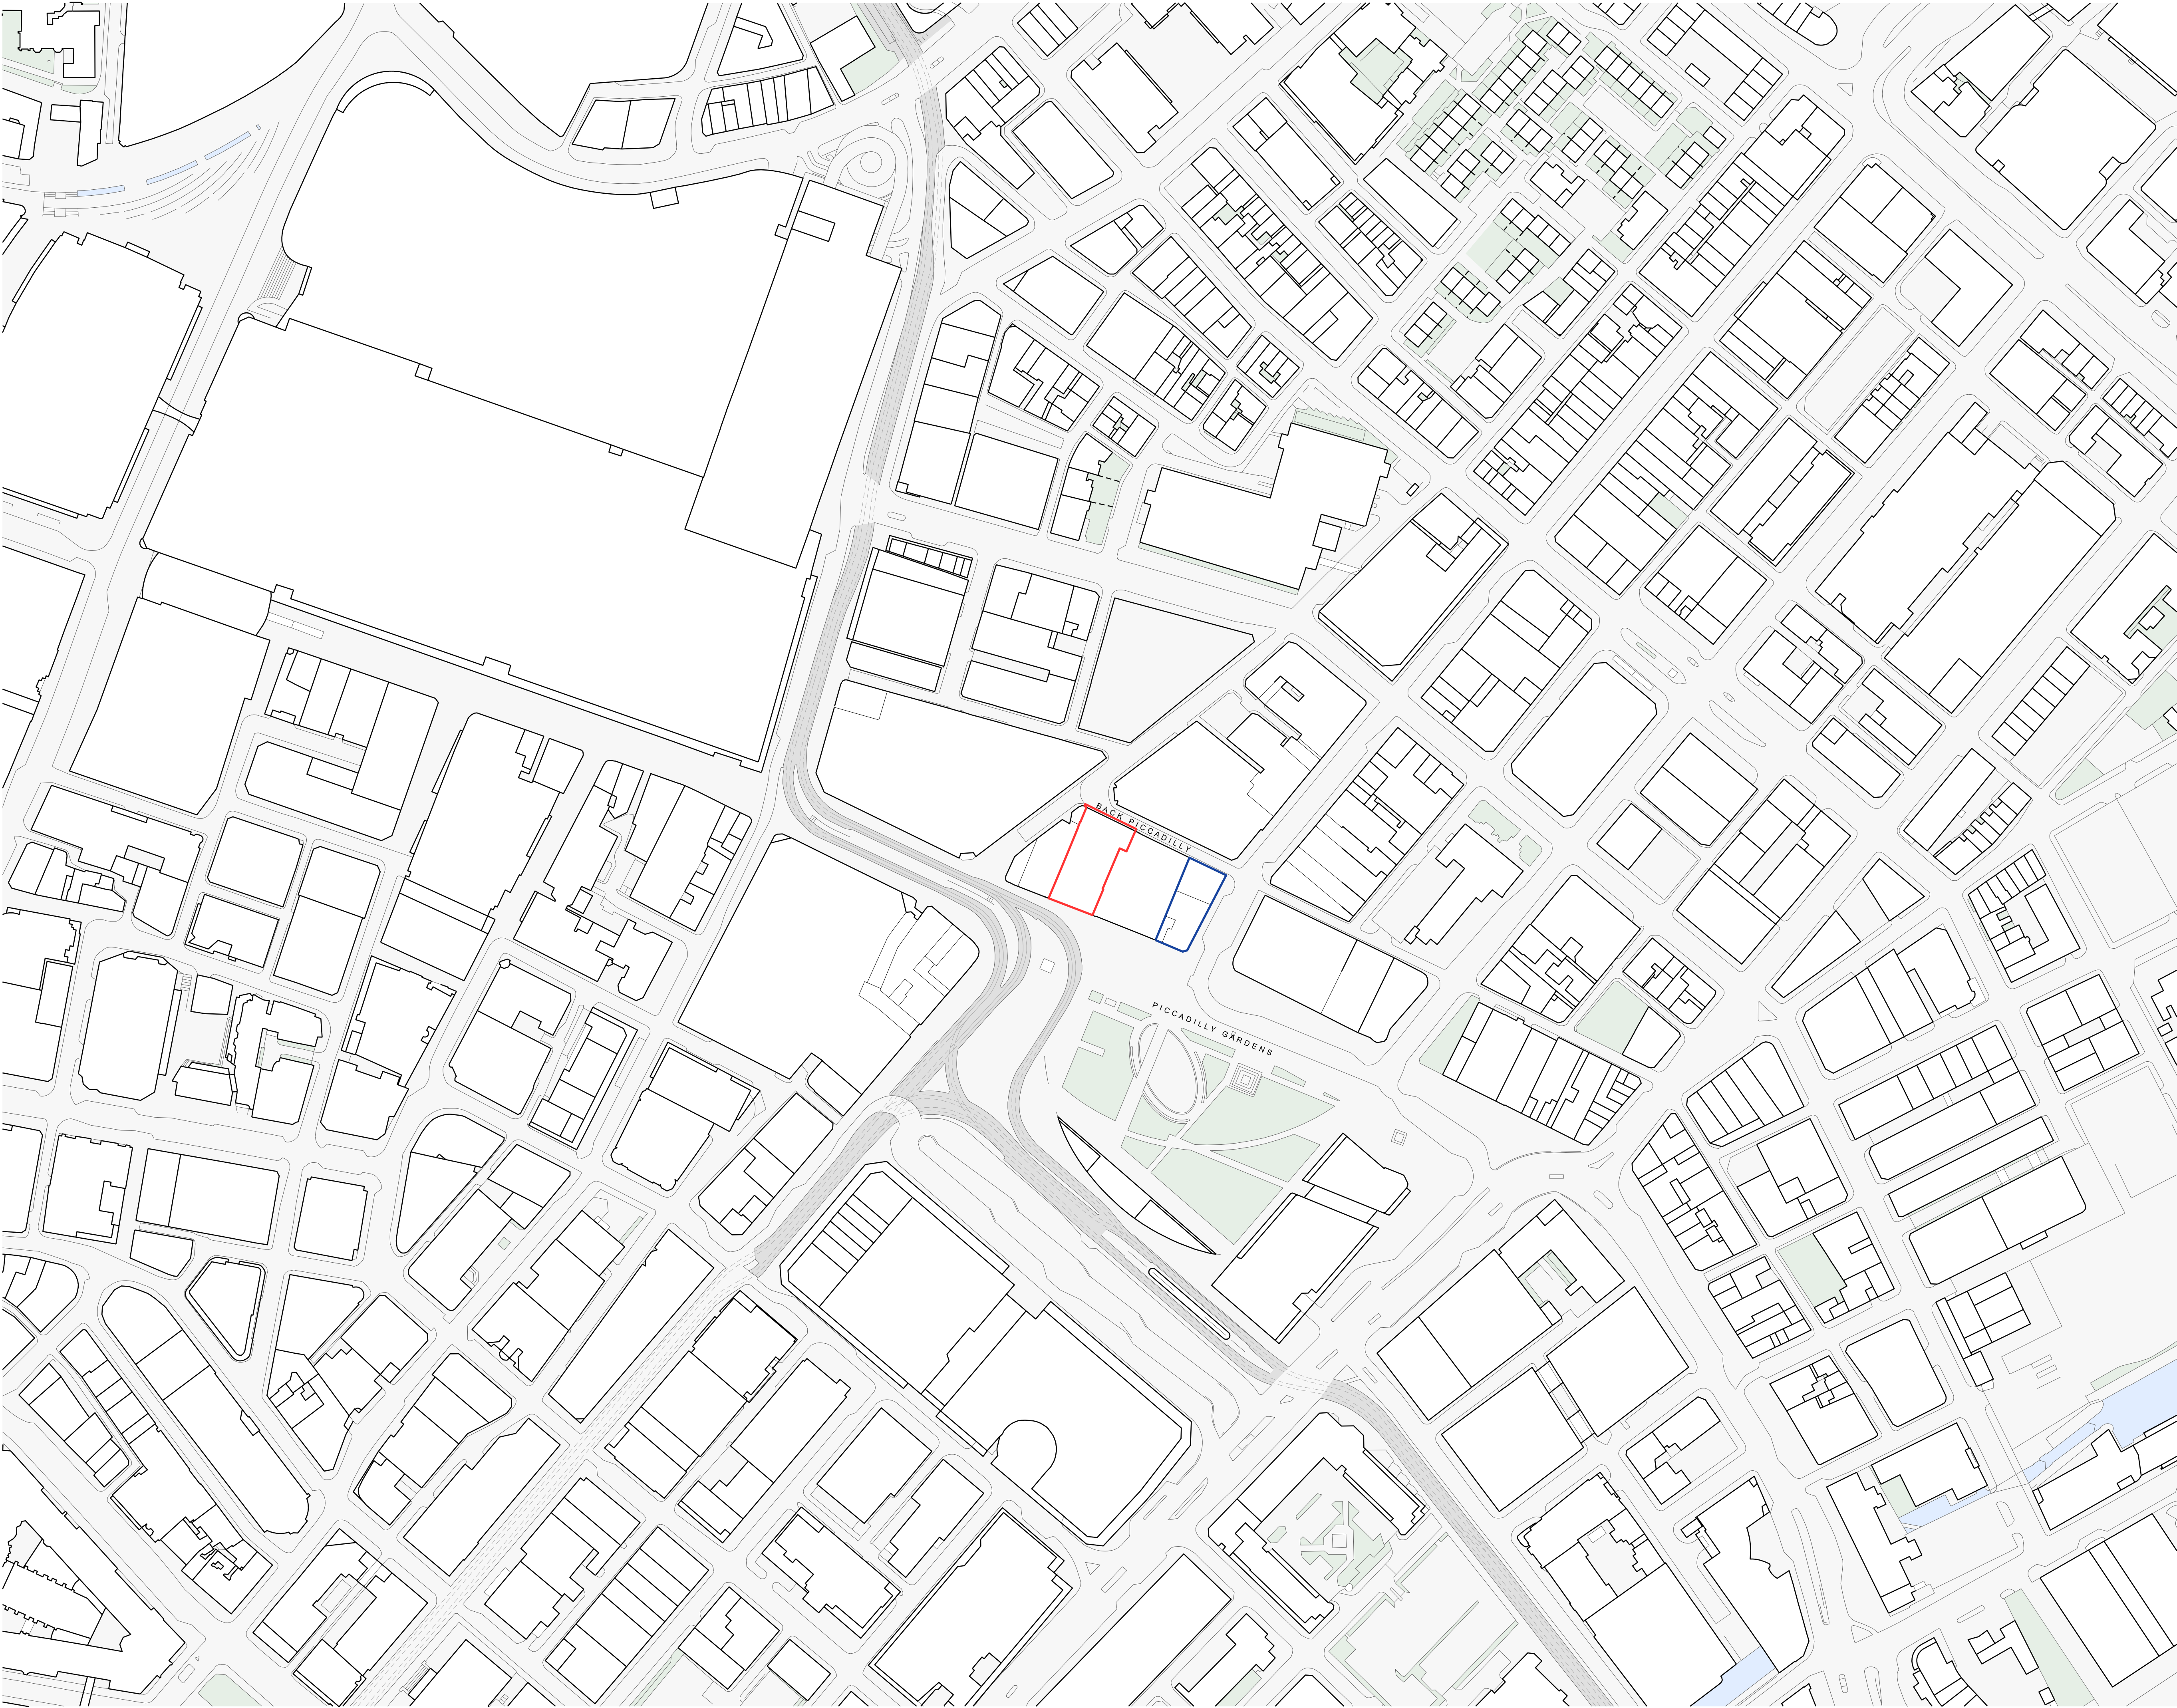

Copyright of this drawing is vested in 5plus Architects and it must not be copied or reproduced without written consent.
Figured annotations only are to be taken from this drawing. DO NOT SCALE OFF THIS DRAWING. P. IN COURT
A10
All contractors must take the site and be responsible for taking and drawing all dimensions relative to trade work.
Notes and details are to be taken from any relevant drawings and site conditions.
Electronic data drawings based on 'best only' and should not be interpreted for measurement.
All dimensions and levels should be 'best only' from those values stated & not on the drawings

- KEY PLAN:
- Application Boundary
 - Land within the applicant's ownership which is not included in this Planning Application

A 22/12/21 Boundaries updated. Issued for planning.
REV: DATE: DETAILS:

4th Floor
The Hive
47 Lever Street
Manchester
M1 1FN
+44 (0)161 228 0211
www.5plusarchitects.com

5plus architects
PROJECT:
7-9 Piccadilly
Manchester
TITLE:
Existing Site Plan
Red Line Boundary
SCALE: 1:1250@ A1 ORIGIN DATE: 06/07/21 DRAWN: MS CHECKED: EMcA
STATUS:
Planning
PROJECT DRAWING NO:
05936 _MP_00_0000 REV: A
Architecture | Masterplanning | Interiors | Graphics | Branding