




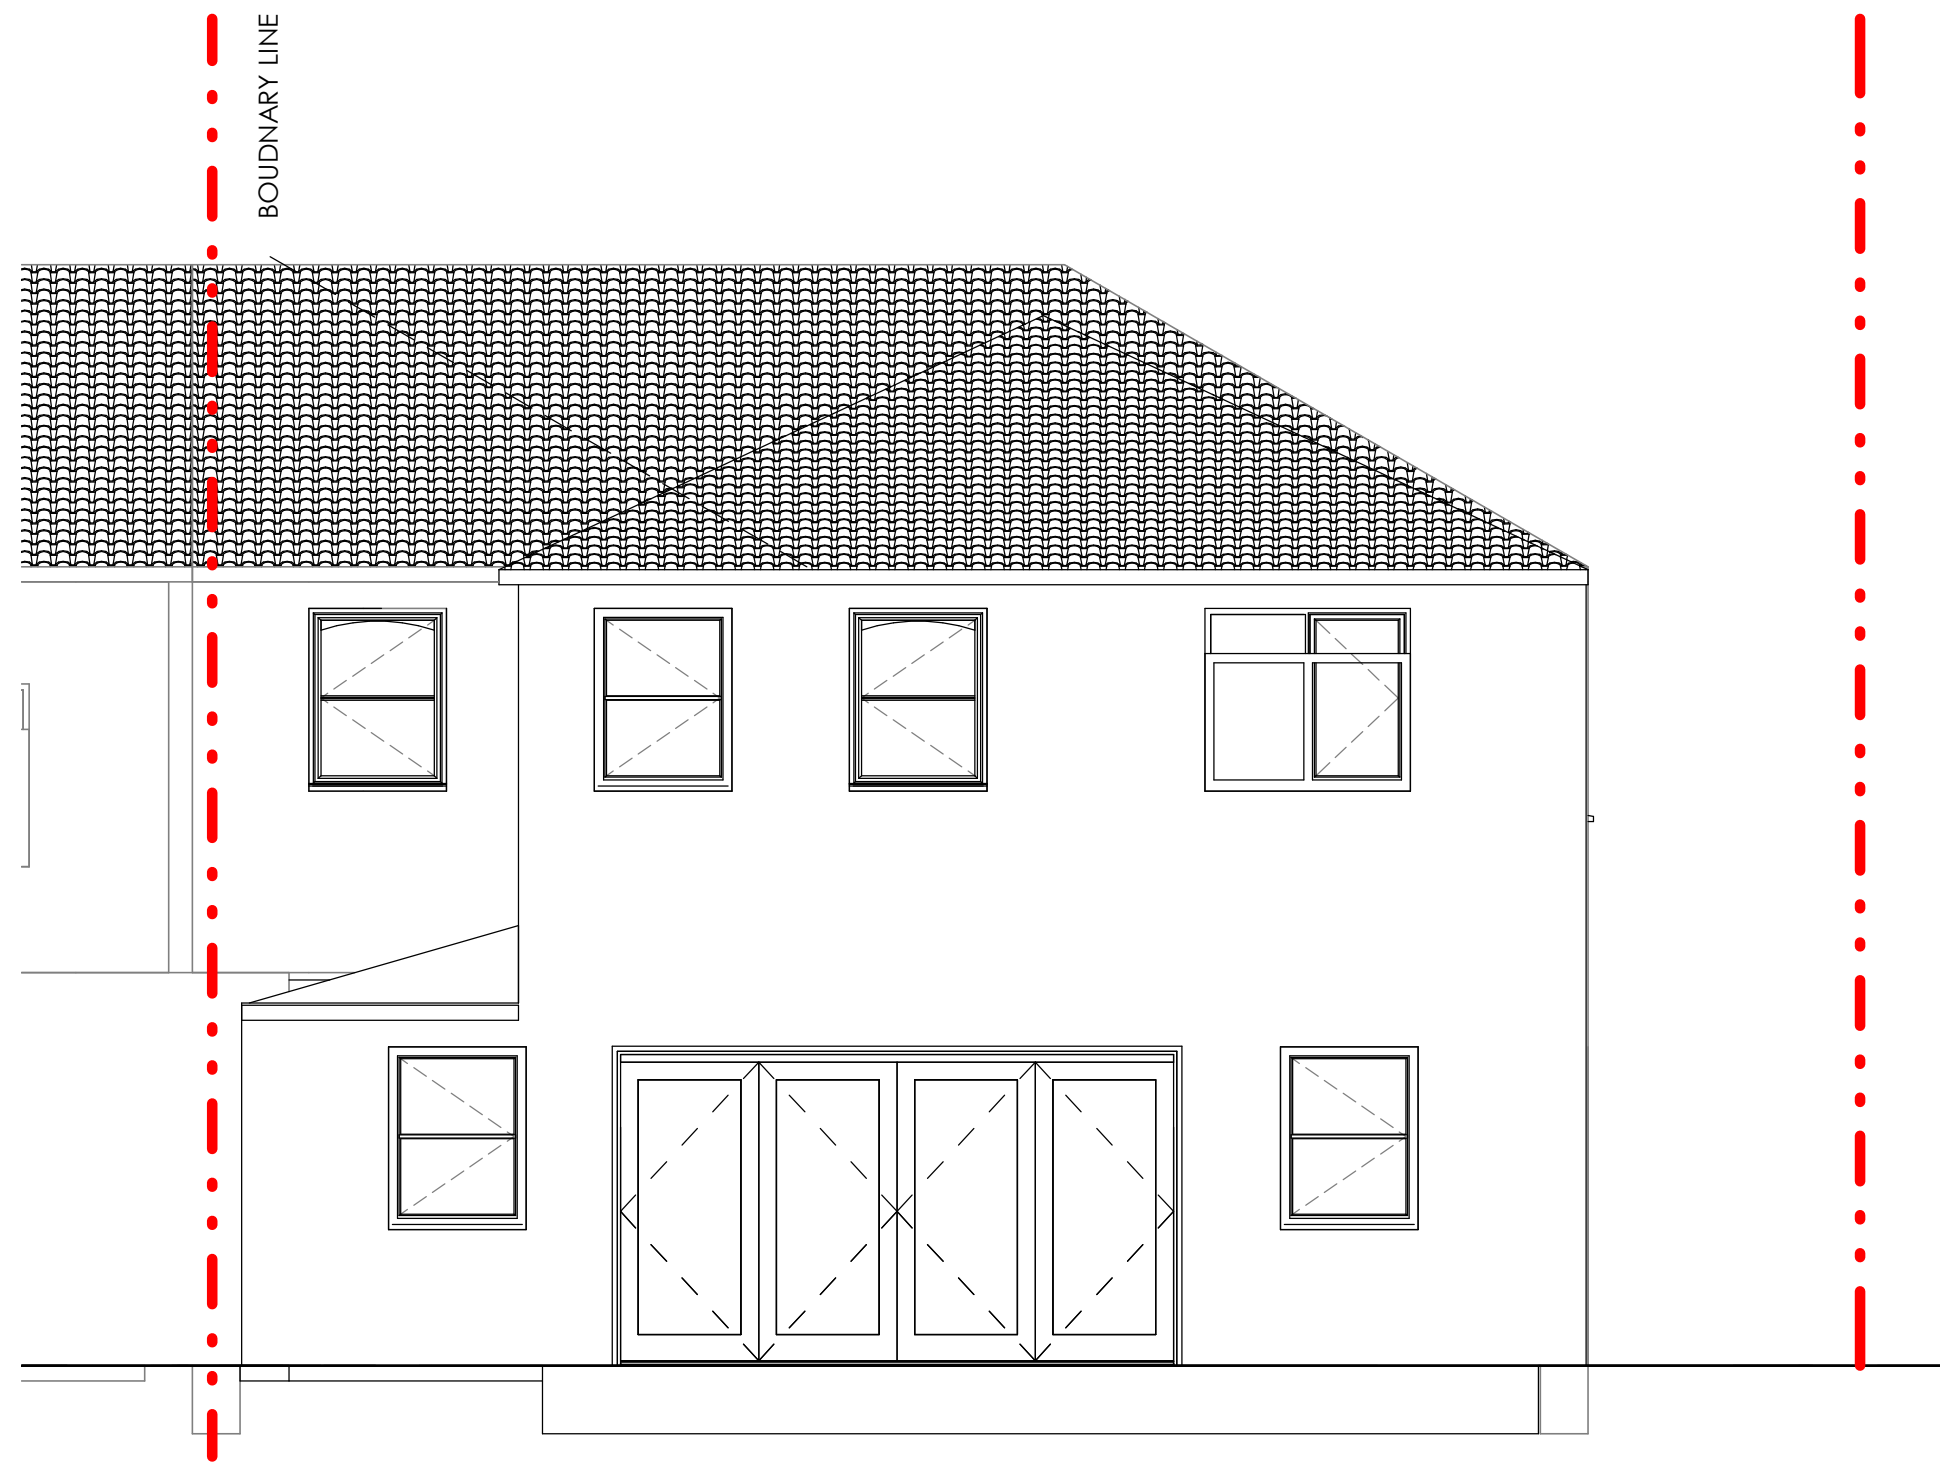


2 PROPOSED REAR ELEVATION
1 : 50

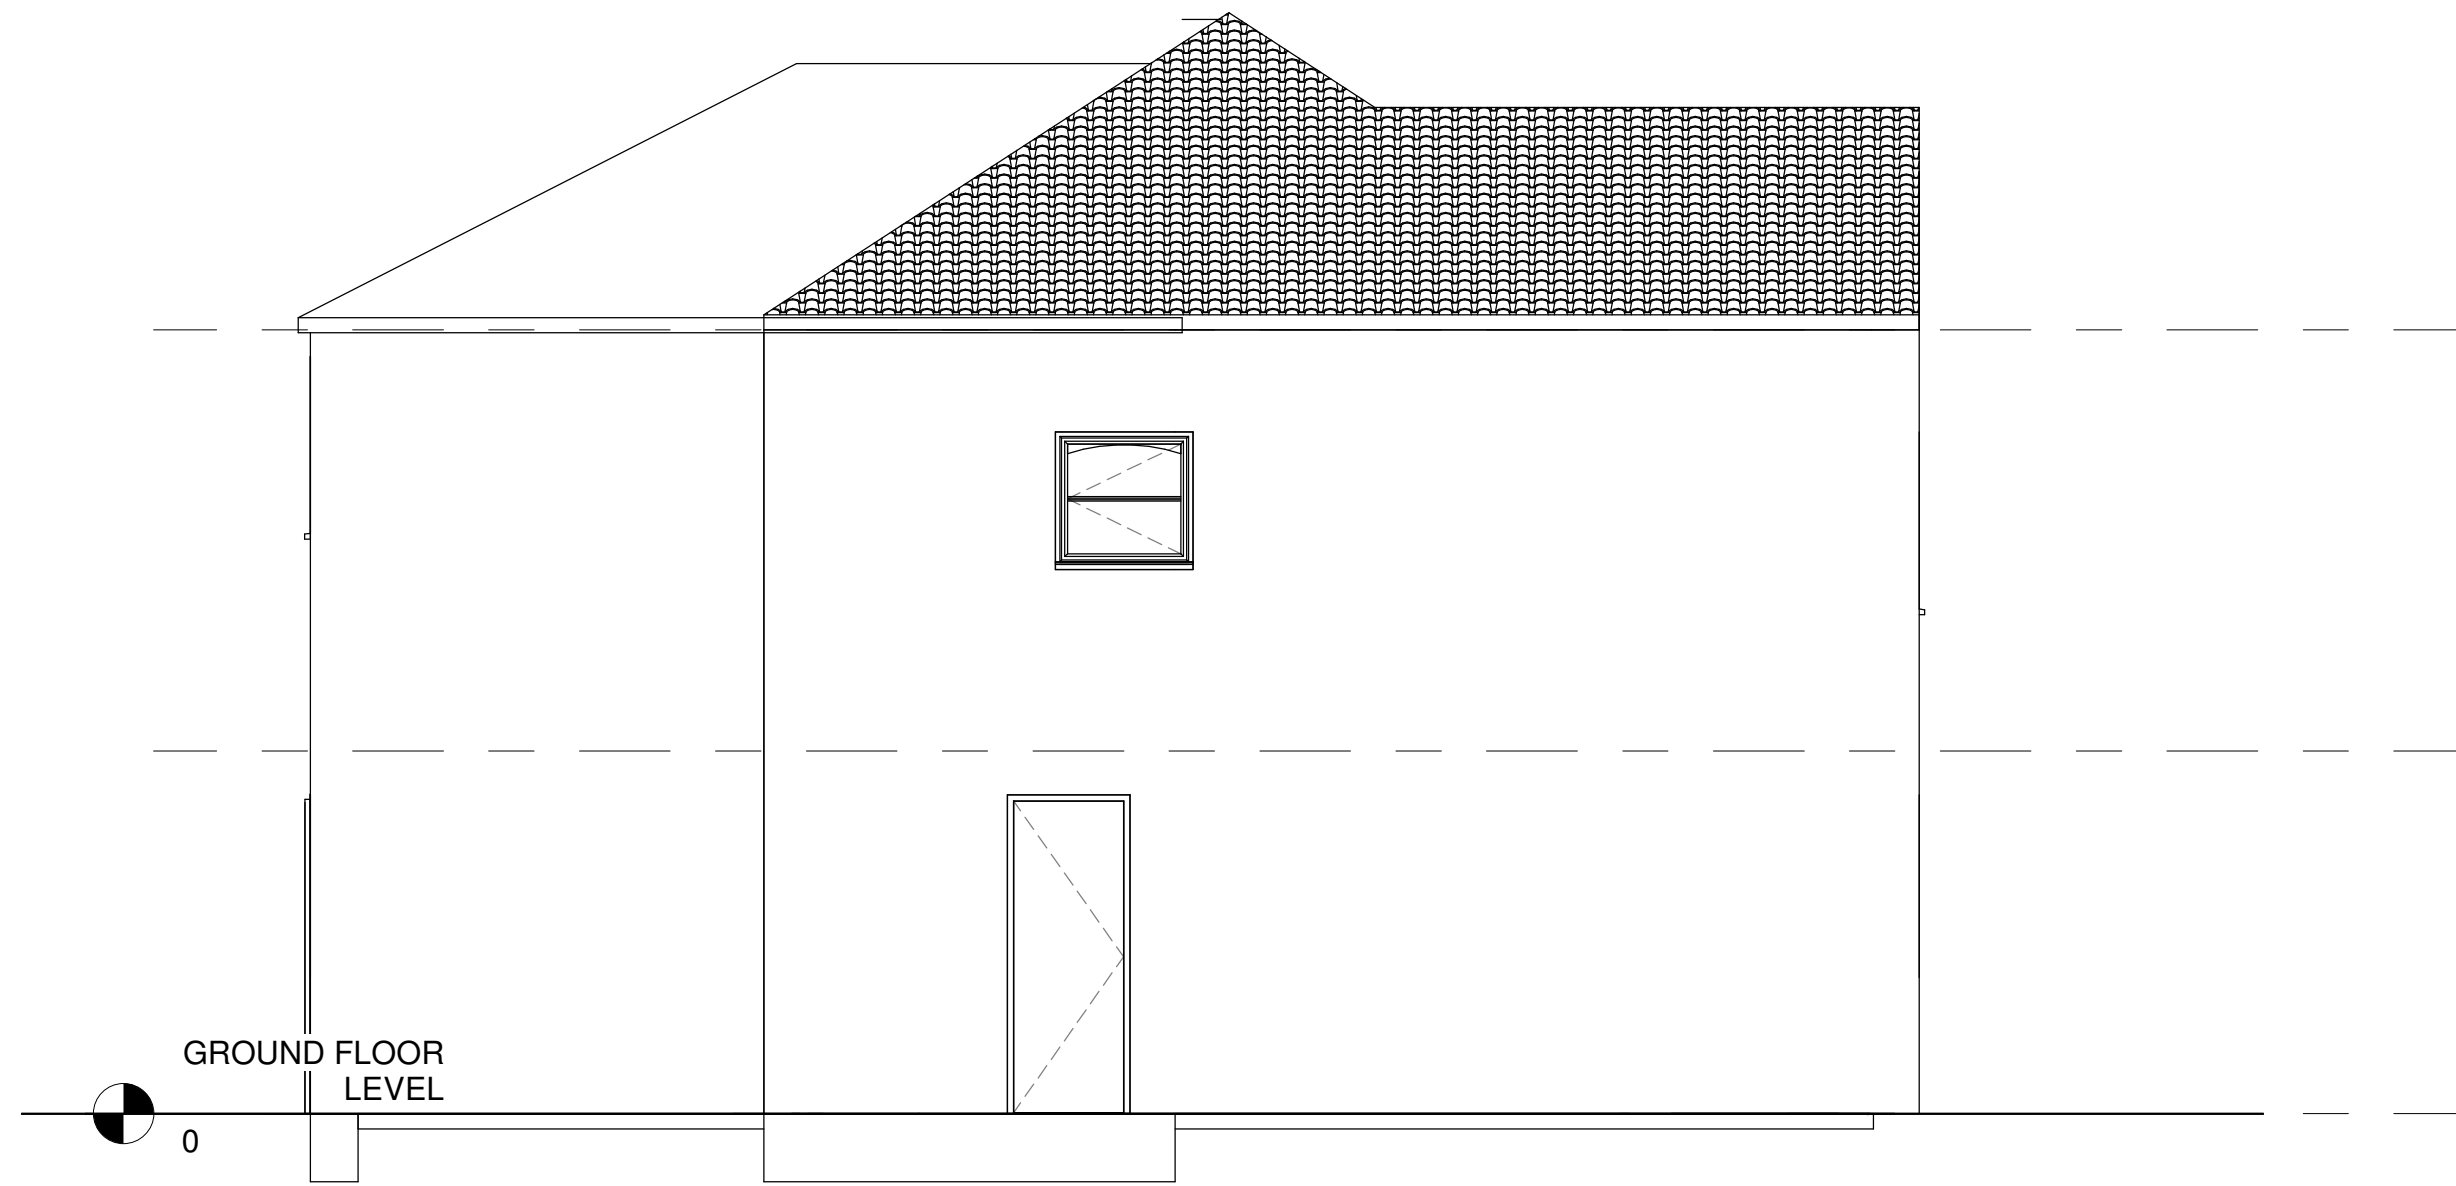

1 PROPOSED GABLE SIDE ELEVATION
1 : 50

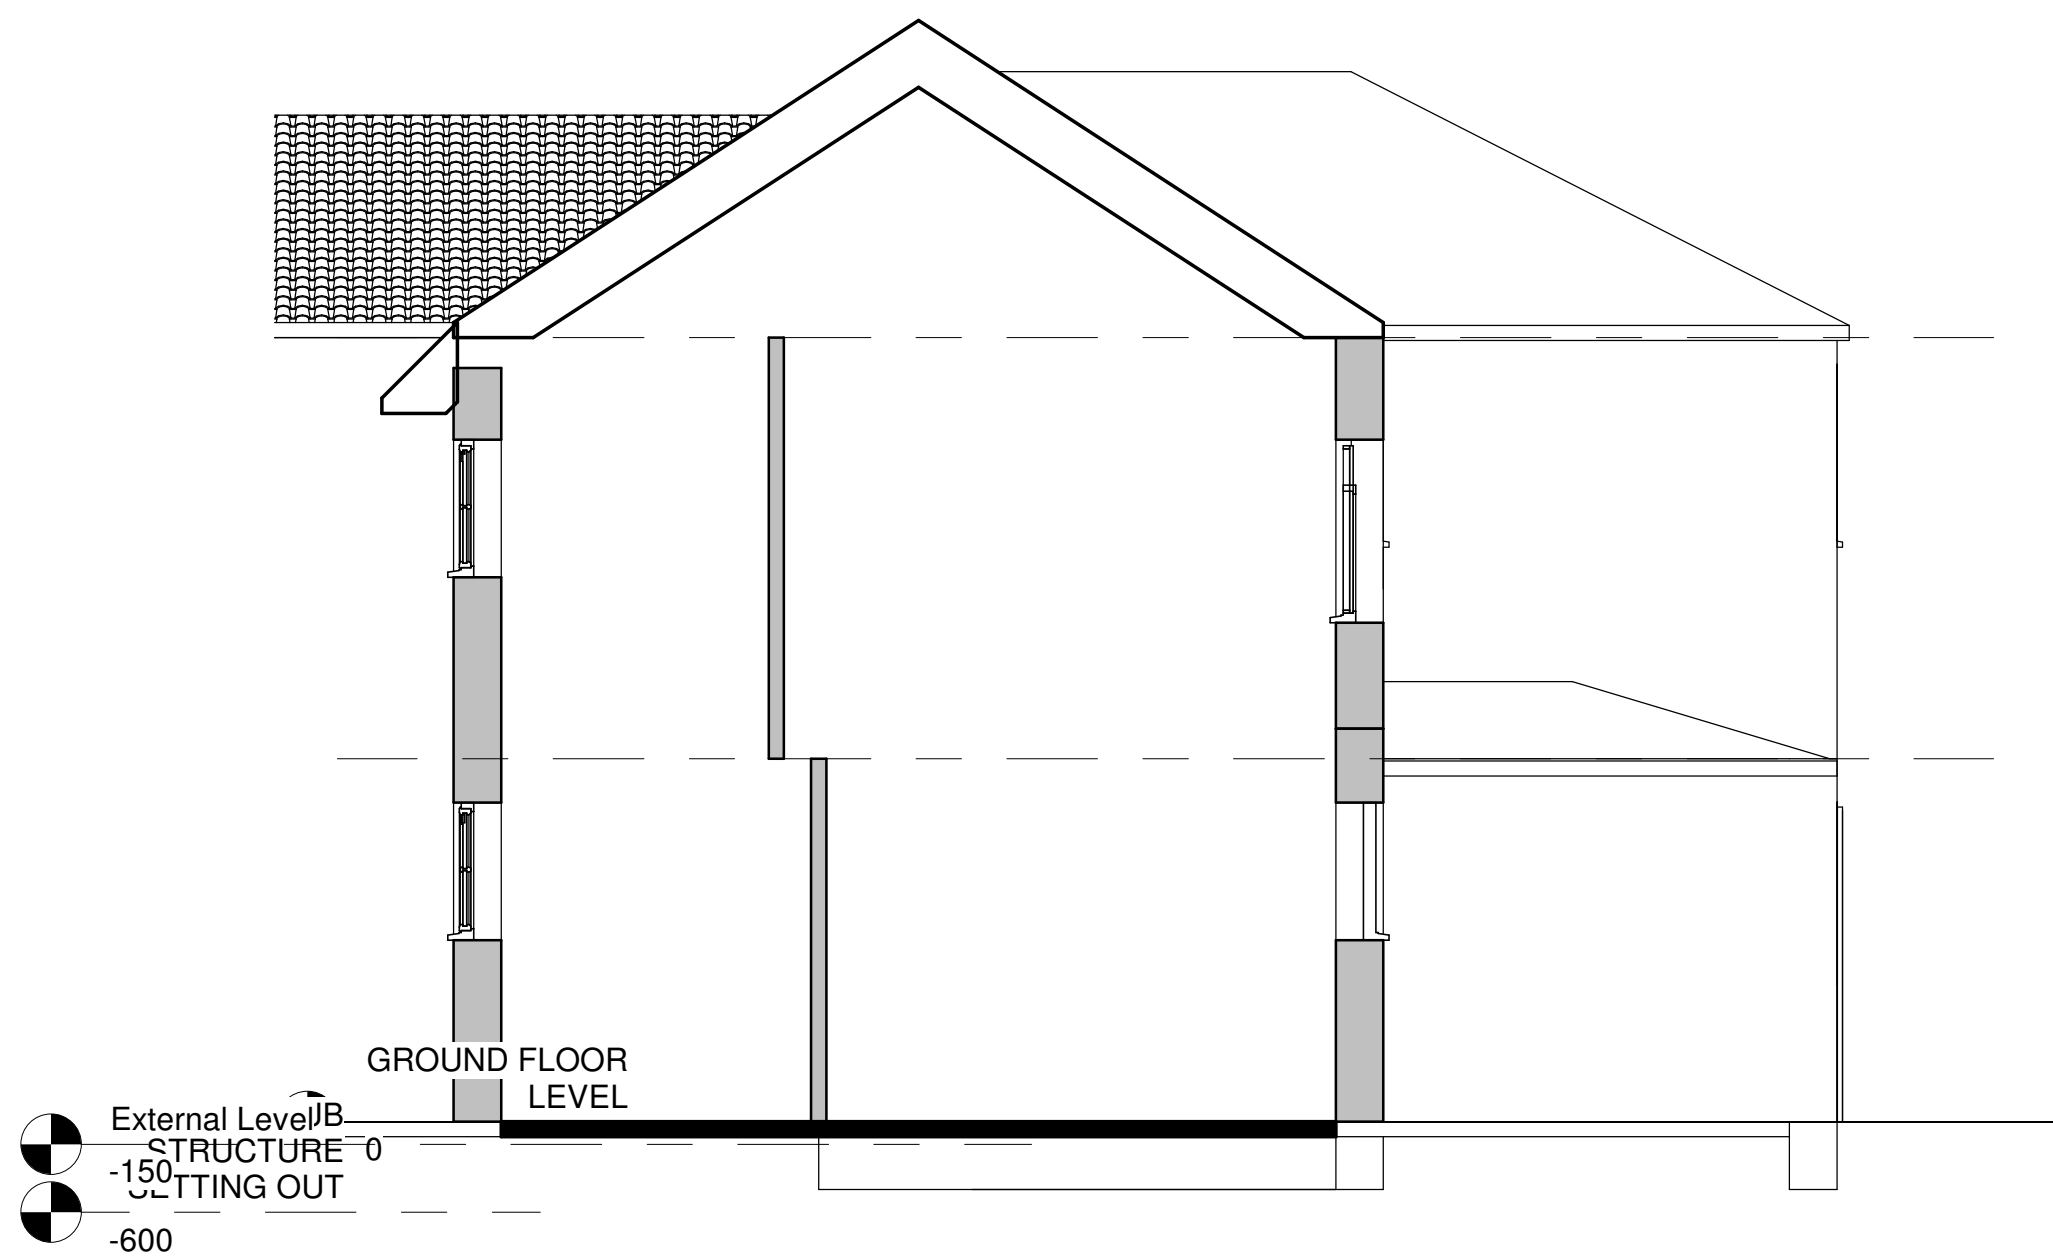

3 PROPOSED PARTY WALL ELEVATION
1 : 50

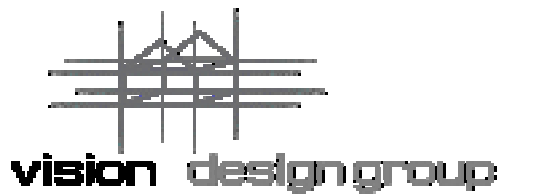

Rev	Description	Date
02	BUILDING REGULATIONS	02.09.21

CODE I	SUITABILITY DESCRIPTION INFORMATION
STATUS S2	PURPOSE OF ISSUE INFORMATION

PROJECT 301 PARRS WOOD M20, 6JZ
--

TITLE PROPOSED ELEVATIONS

CLIENT		
A.KHAN		
DRAWN BY MW	CHECKED BY MW	DATE 10/06/21
SCALE (@ A1) 1 : 50	PROJECT NUMBER MCS2185	
DRAWING NUMBER A114		REV 02