


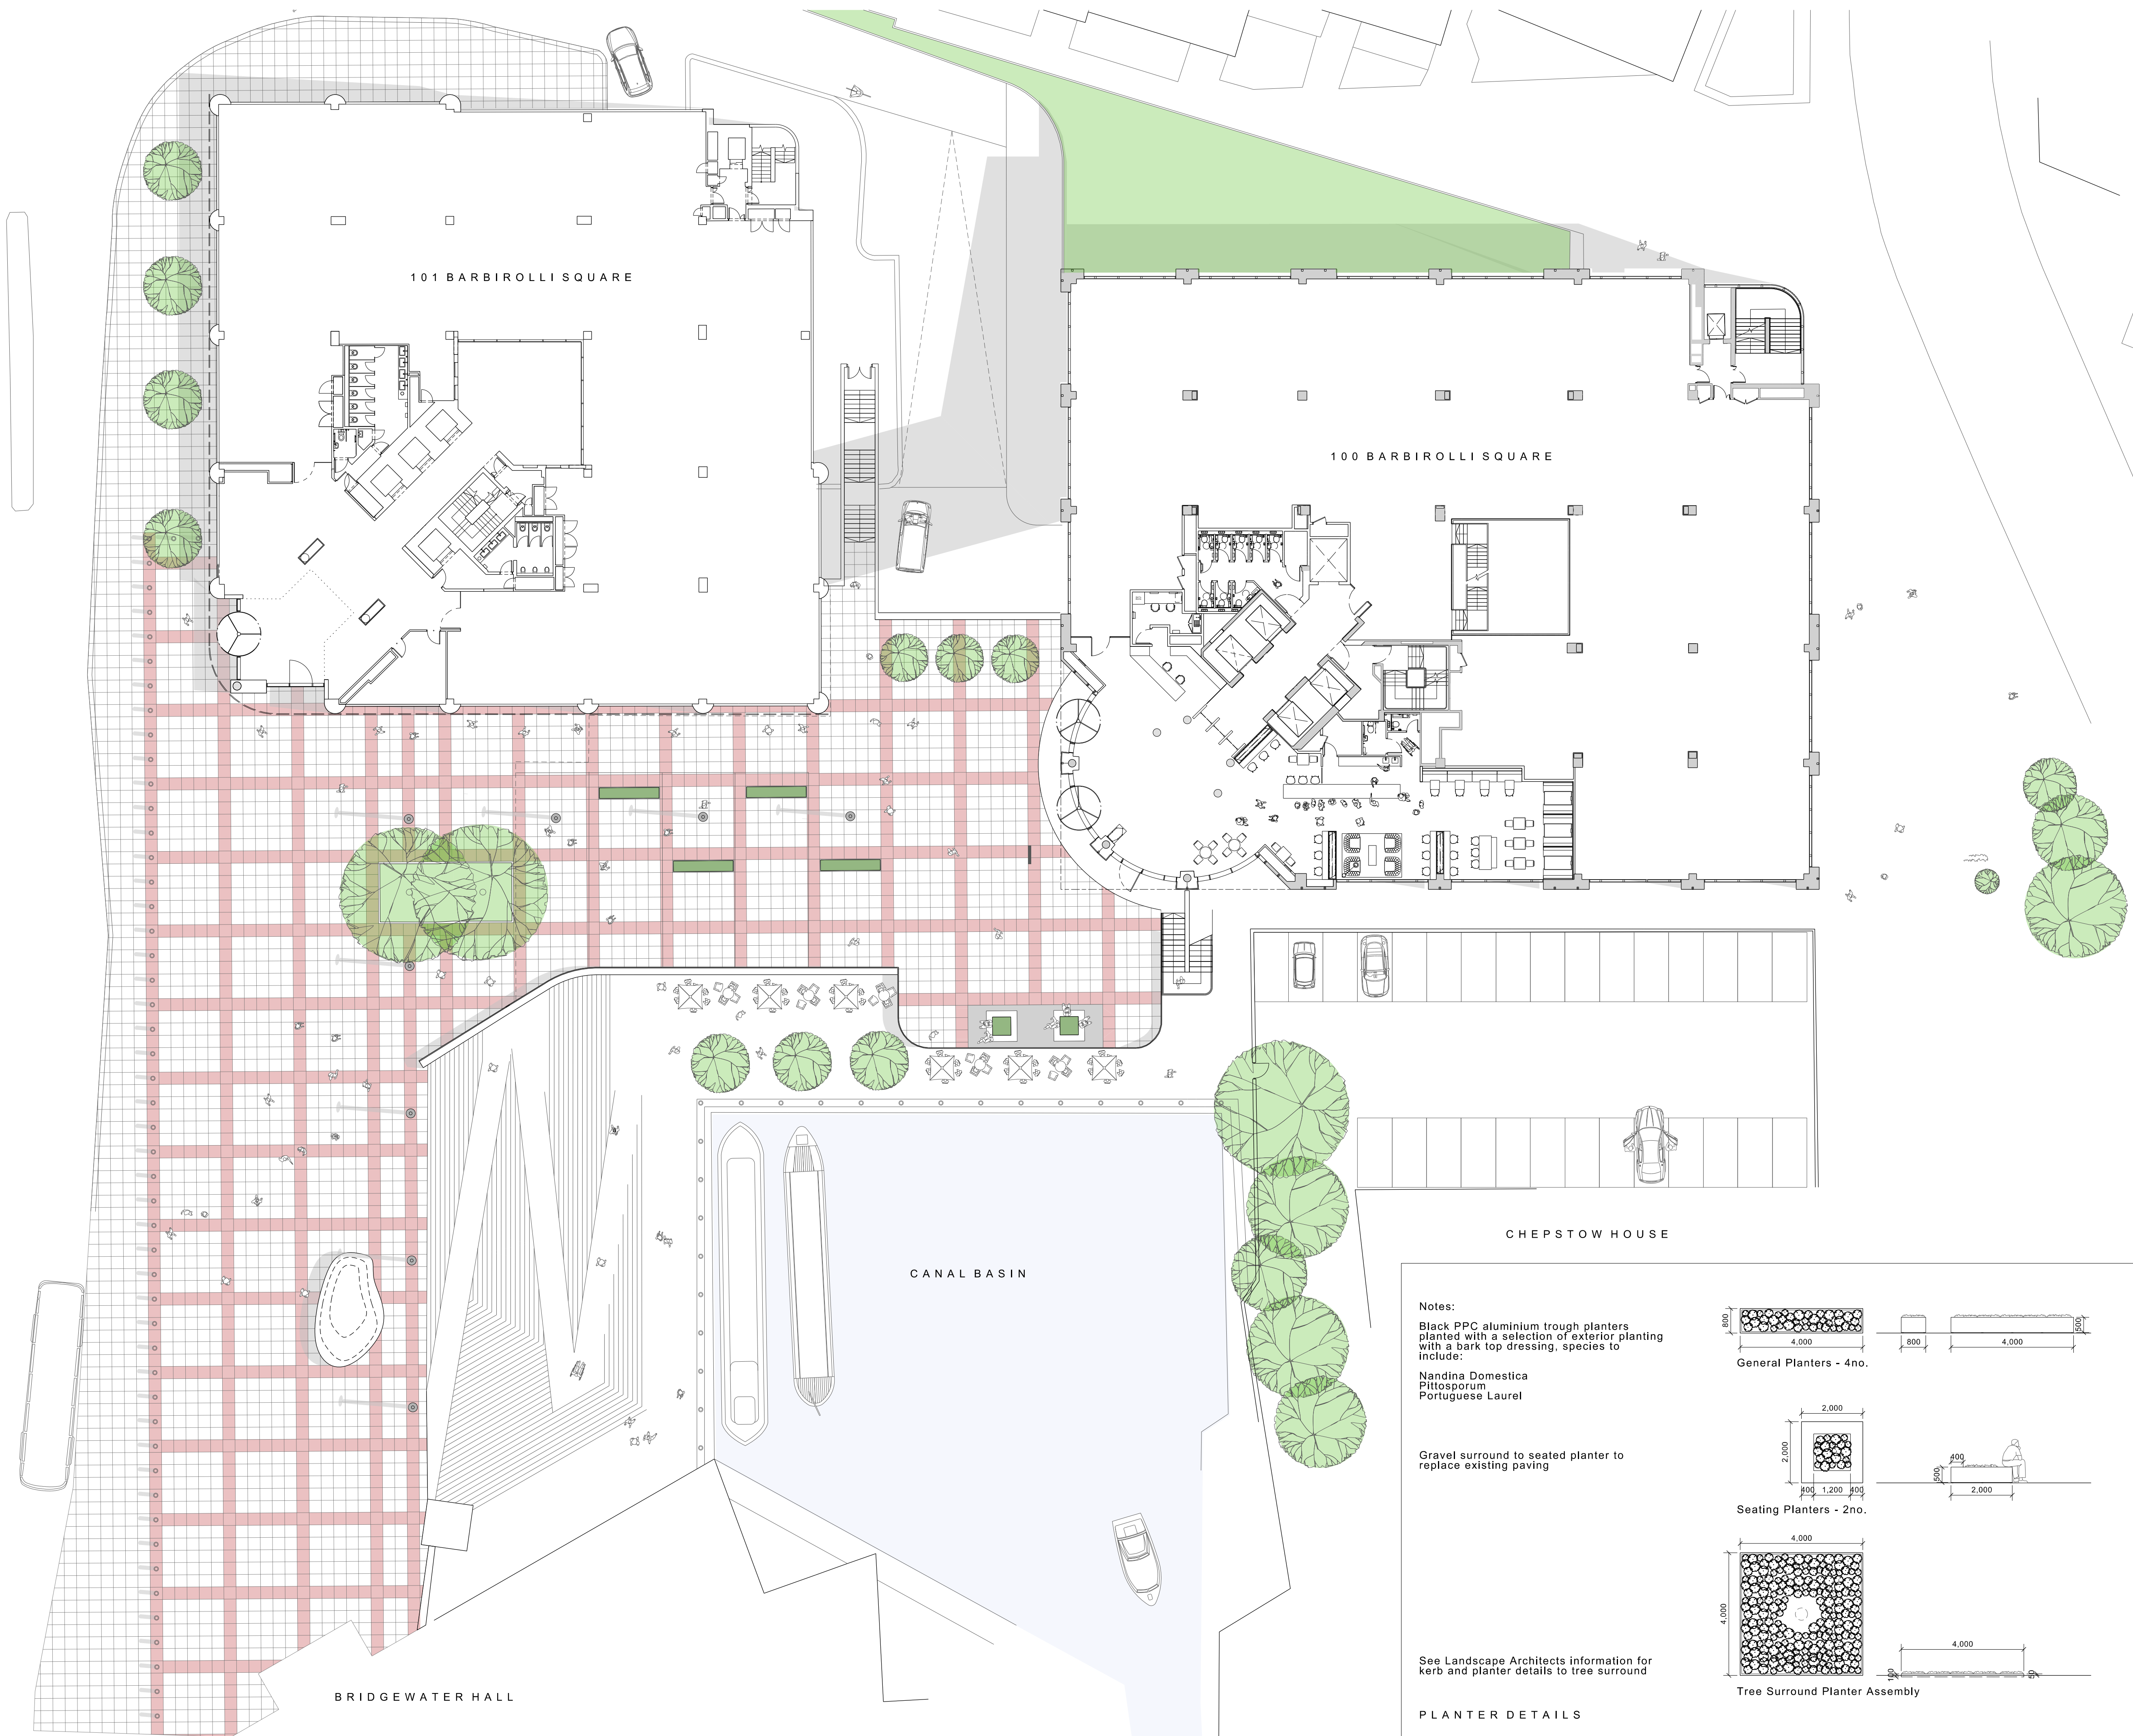


Notes:
Black PPC aluminium trough planters planted with a selection of exterior planting with a bark top dressing, species to include:
Nandina Domestica
Pittosporum
Portuguese Laurel


Gravel surround to seated planter to replace existing paving

See Landscape Architects information for kerb and planter details to tree surround


PLANTER DETAILS

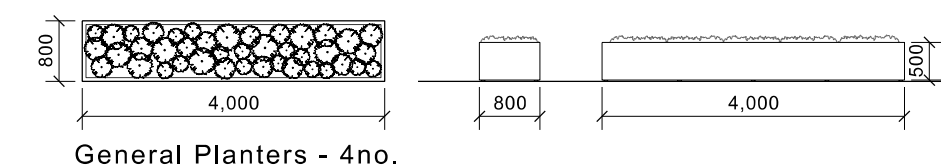

General Planters - 4no.

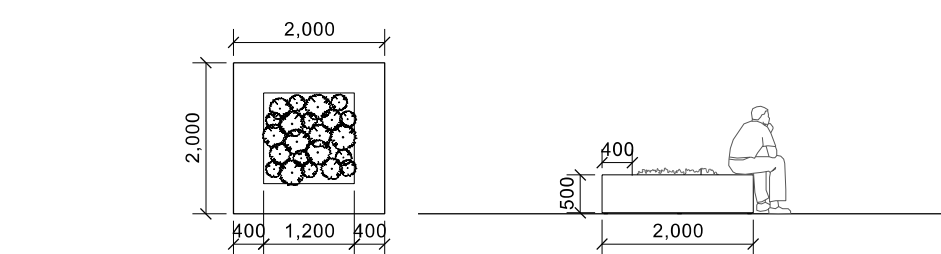

Seating Planters - 2no.

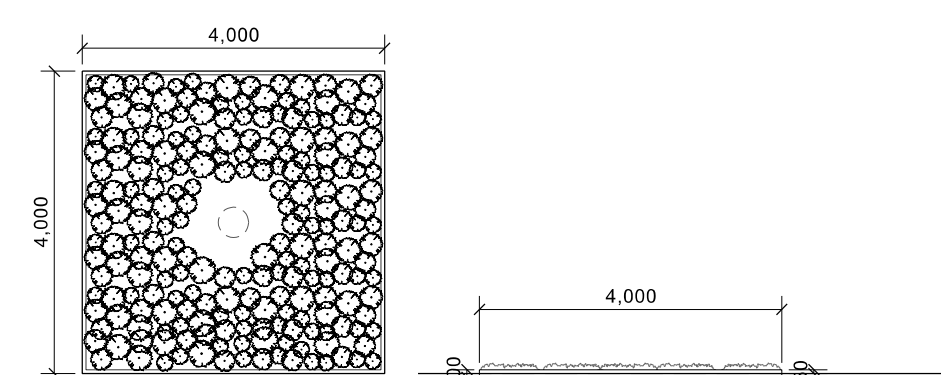

Tree Surround Planter Assembly

0 17/12/21 Issued for planning.

REV: DATE: DETAILS:

5plus architects

Manchester, 0161 228 0211
Fourth Floor, The Hive, 47 Lever Street,
Manchester M1 1FN
London, 0207 253 7644
The Leather Market, Weston Street,
London SE1 3ER
5plusarchitects.com

PROJECT:
100 Barbieroli Square
Manchester

TITLE:
Site Plan
Proposed Landscaping

SCALE: 1:200 @ A1
ORIGIN DATE: 17/12/20
DRAWN: EMcA
CHECKED: -

STATUS:
Planning

PROJECT: 05699
DRAWING NO: MP_00_2200

REV:
0