



© COPYRIGHT
The copyright in this drawing is vested in Sheppard Robson and no license or assignment of any kind has been, or is, granted to any third party whether by provision of copies or originals or otherwise unless agreed in writing.

DO NOT SCALE FROM THIS DRAWING
The contractor shall check and verify all dimensions on site and report any discrepancies in writing to Sheppard Robson before proceeding work

FOR ELECTRONIC DATA ISSUE
Electronic Data / drawings are issued as "read only" and should not be interrogated for measurement. All dimensions and levels should read, only from those values stated in text on the drawing.

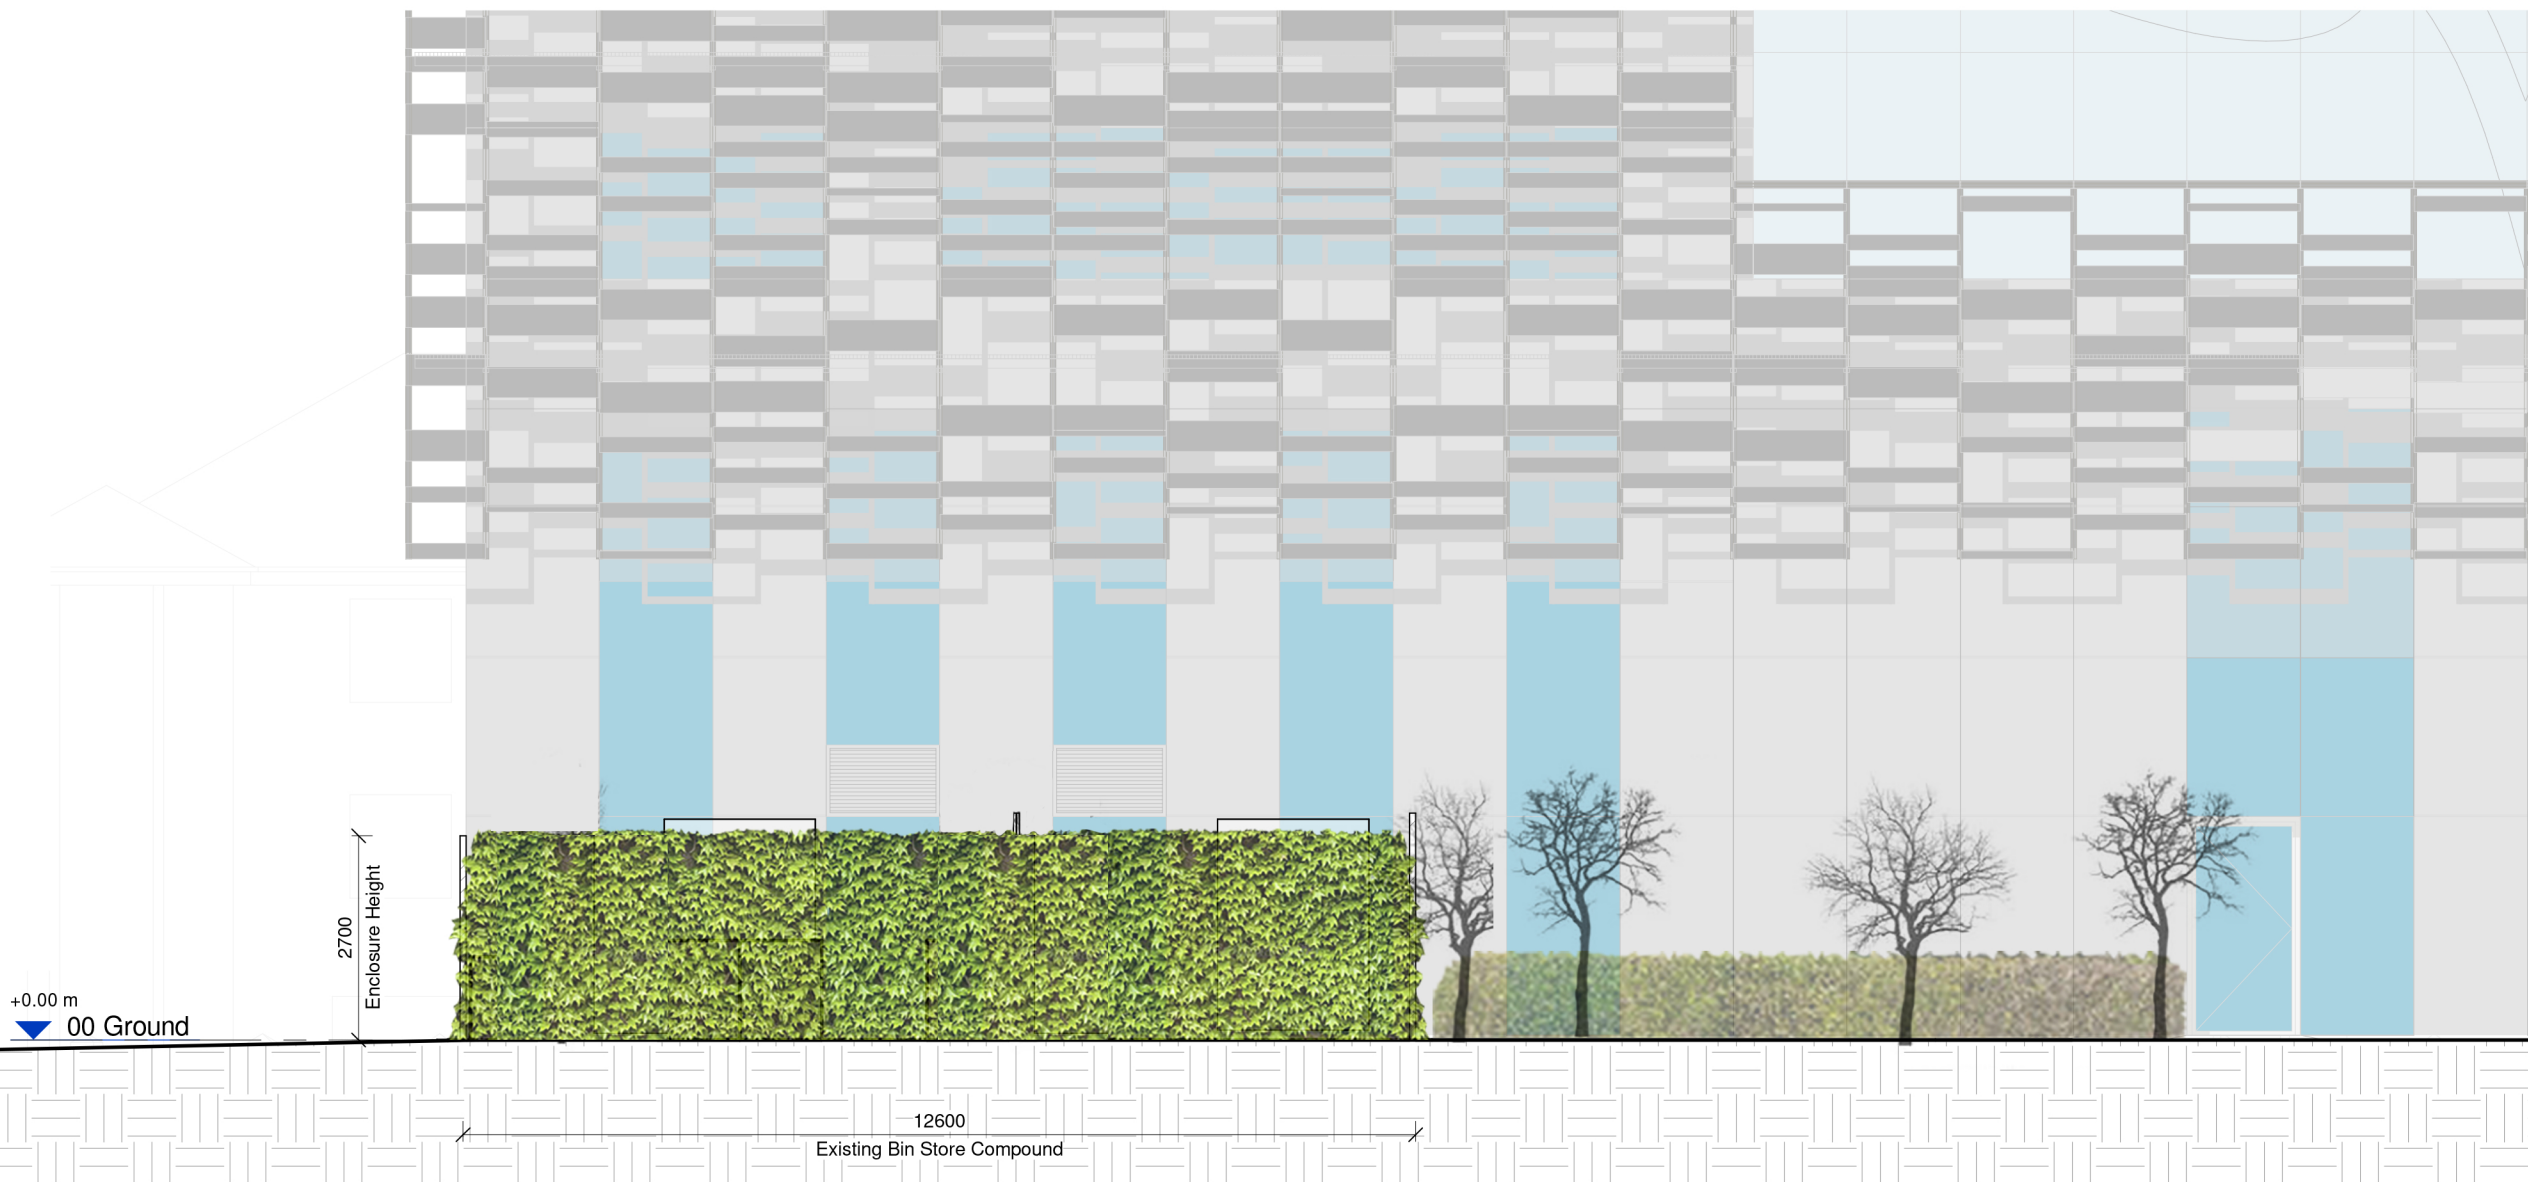


1 Brooks Bin Store Existing Elevation 1
1 : 100

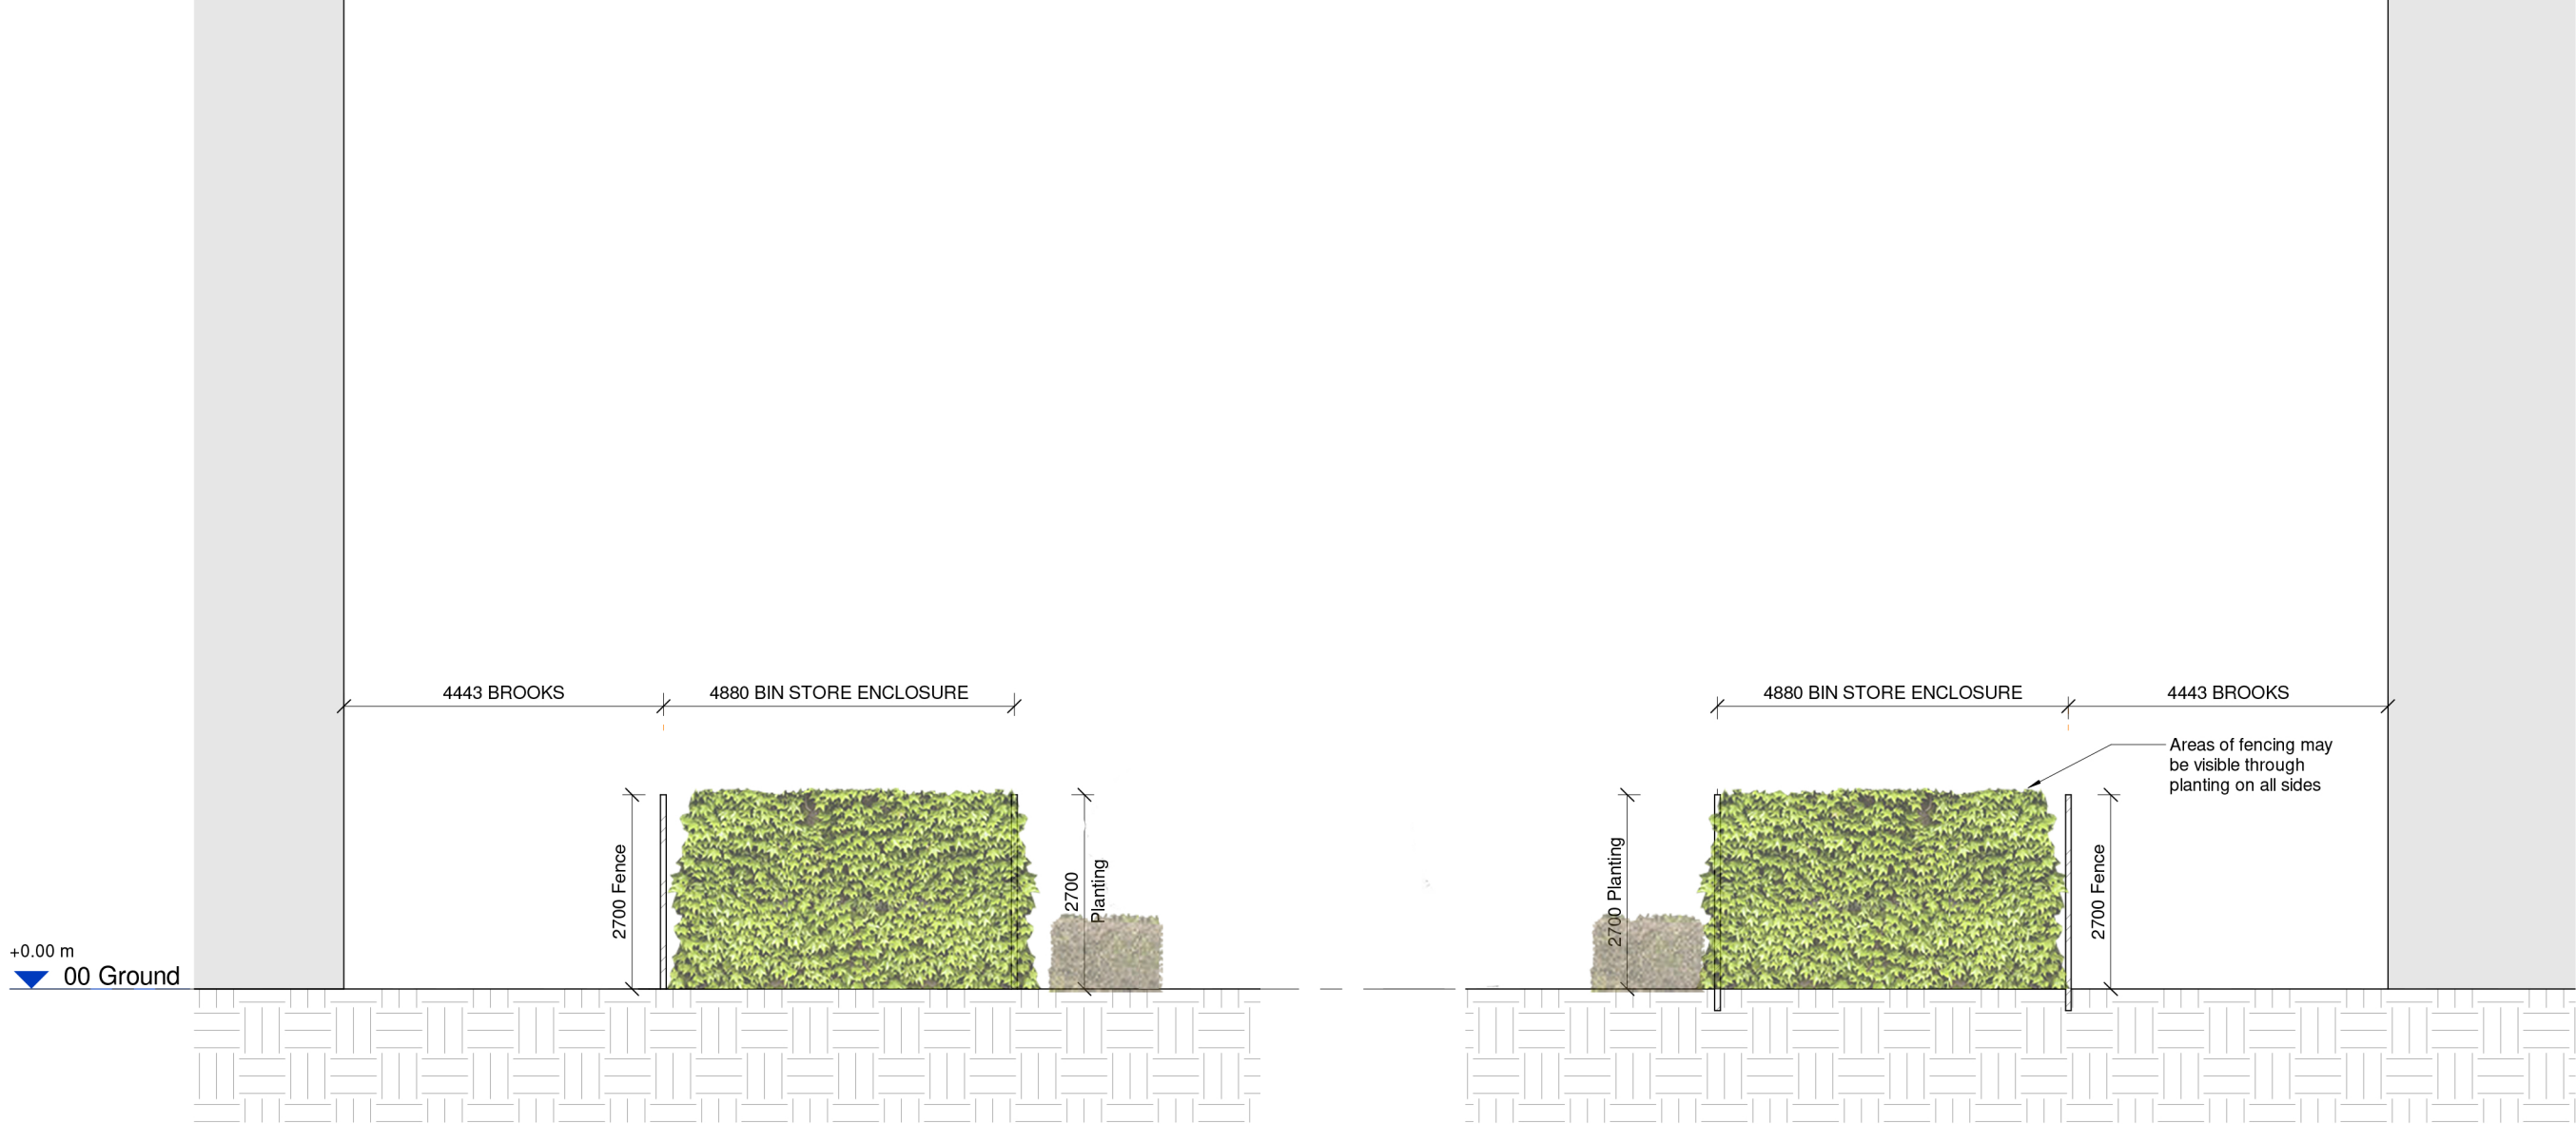


6 Brooks Bin Store Existing Elevation 2
1 : 100

7 Brooks Bin Store Existing Elevation 3
1 : 100

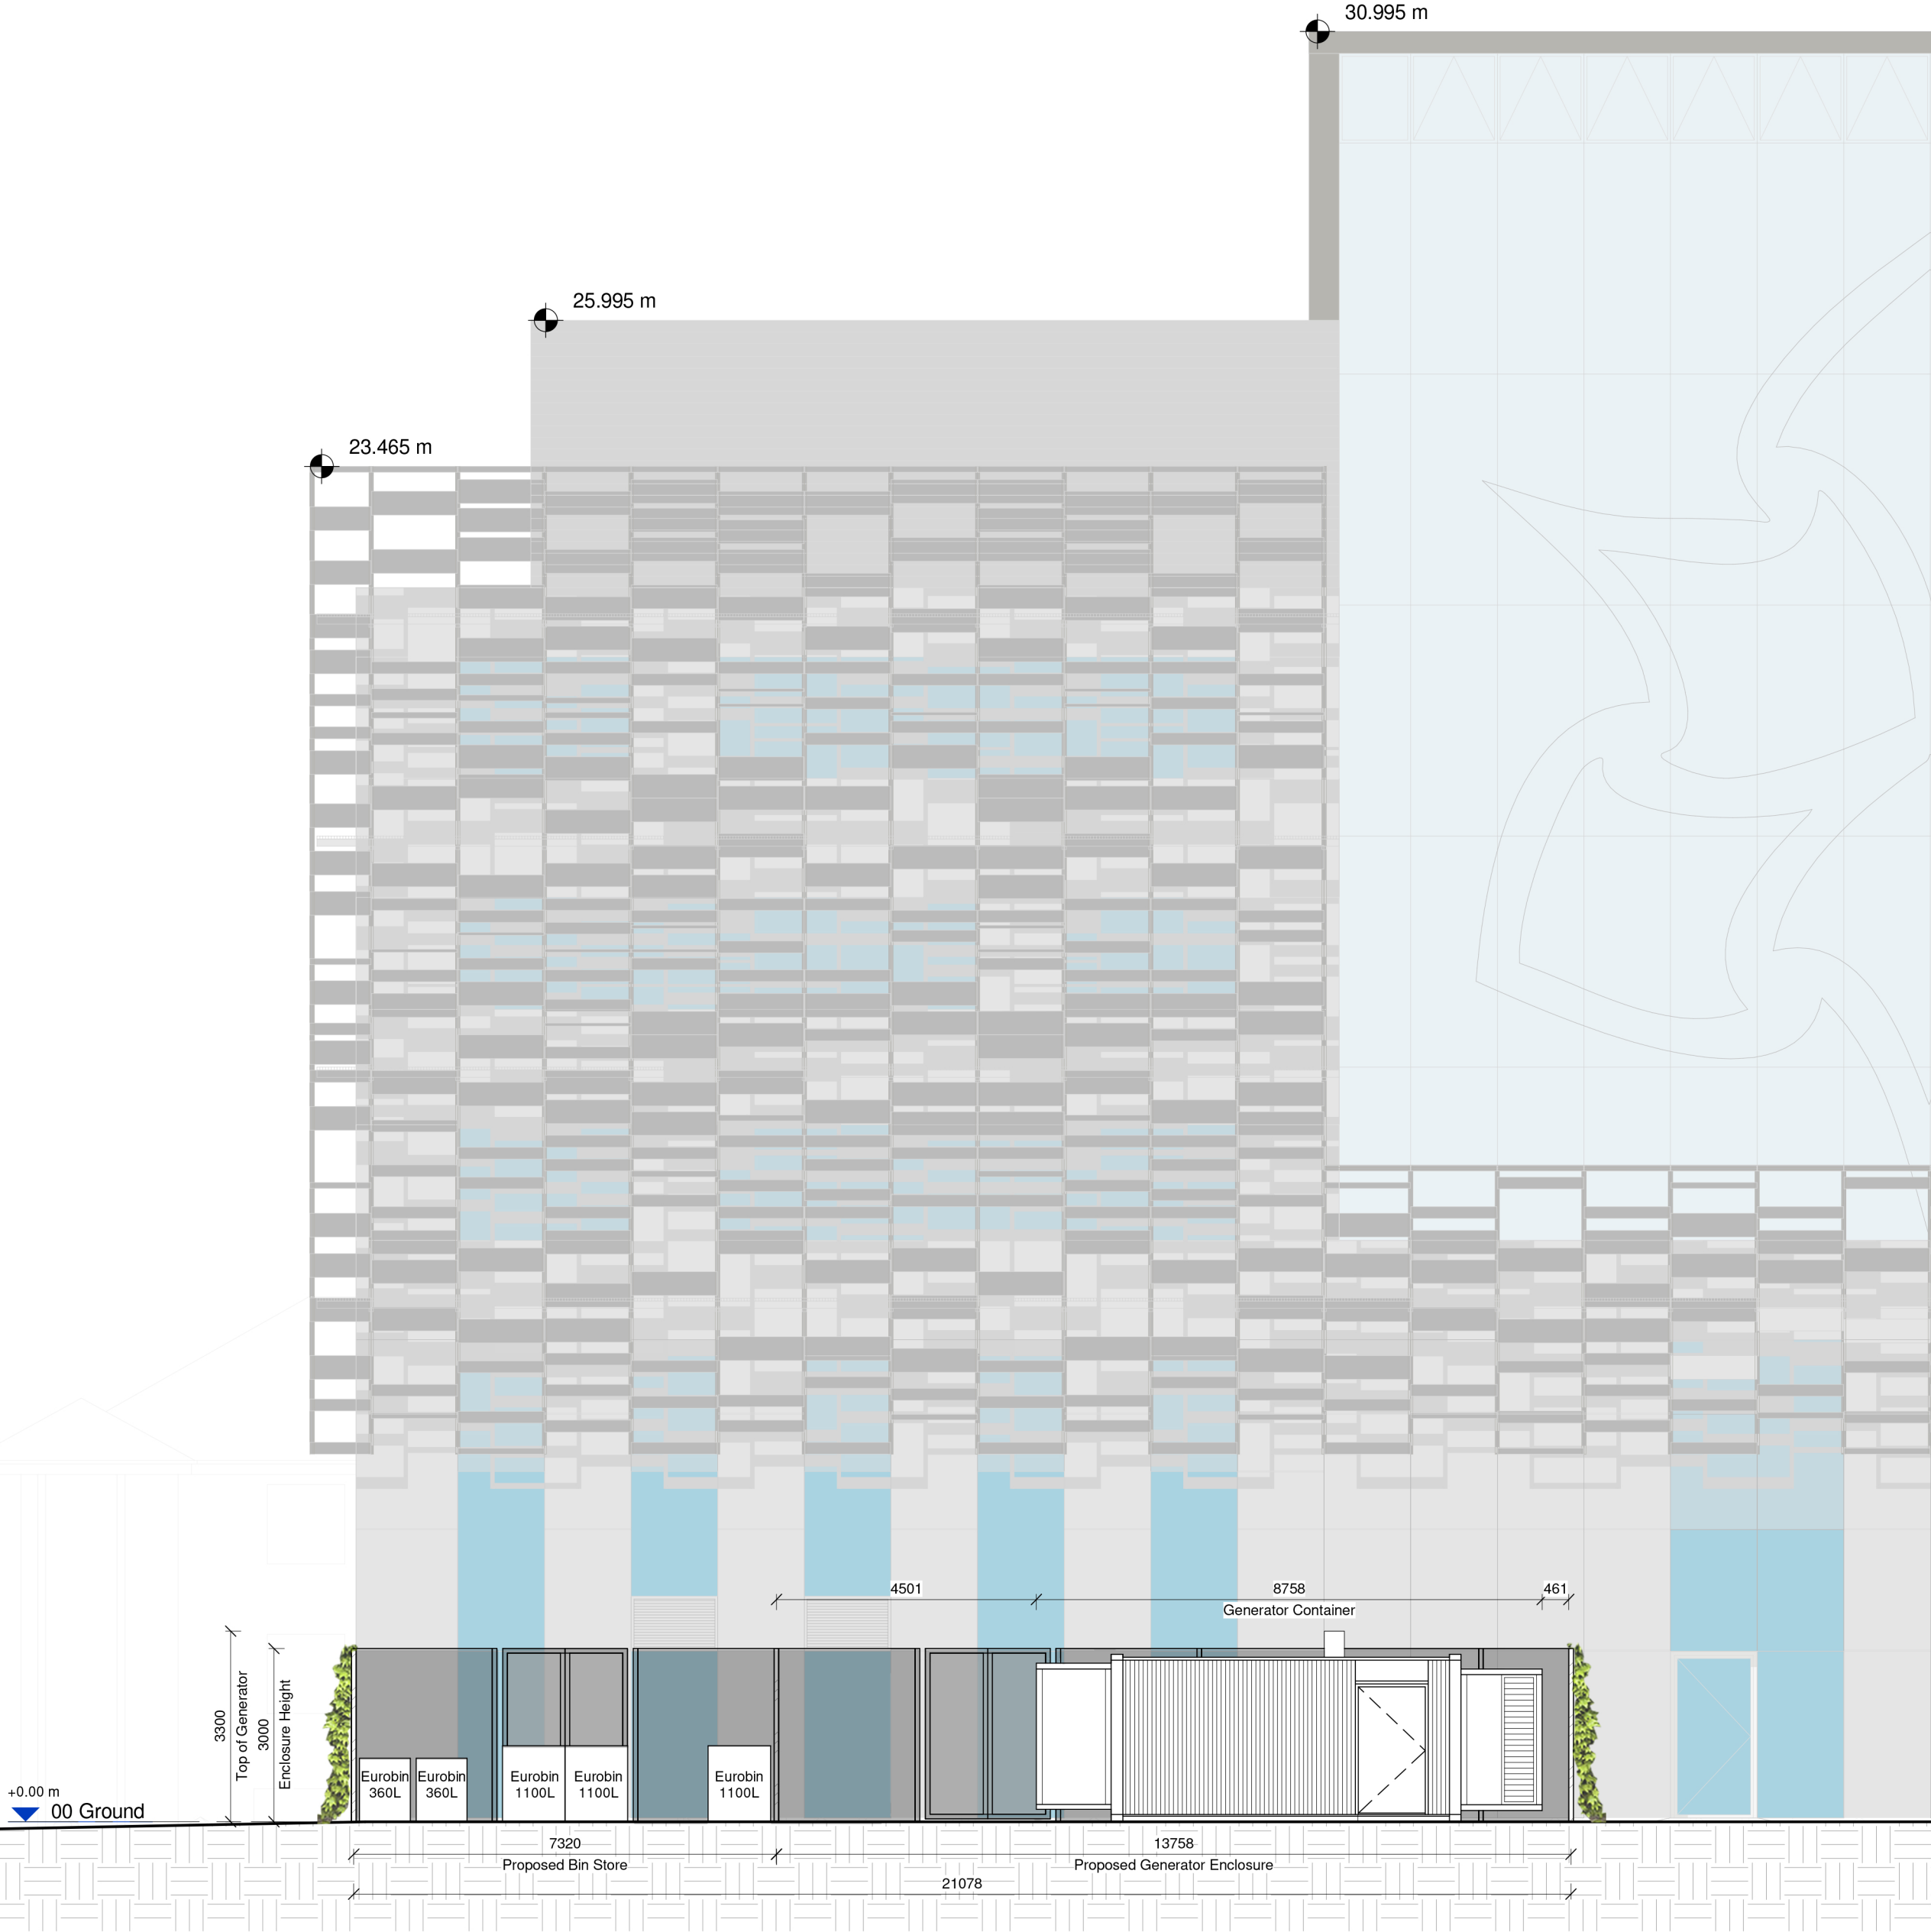

9 Brooks Enclosure - Proposed Section
1 : 100

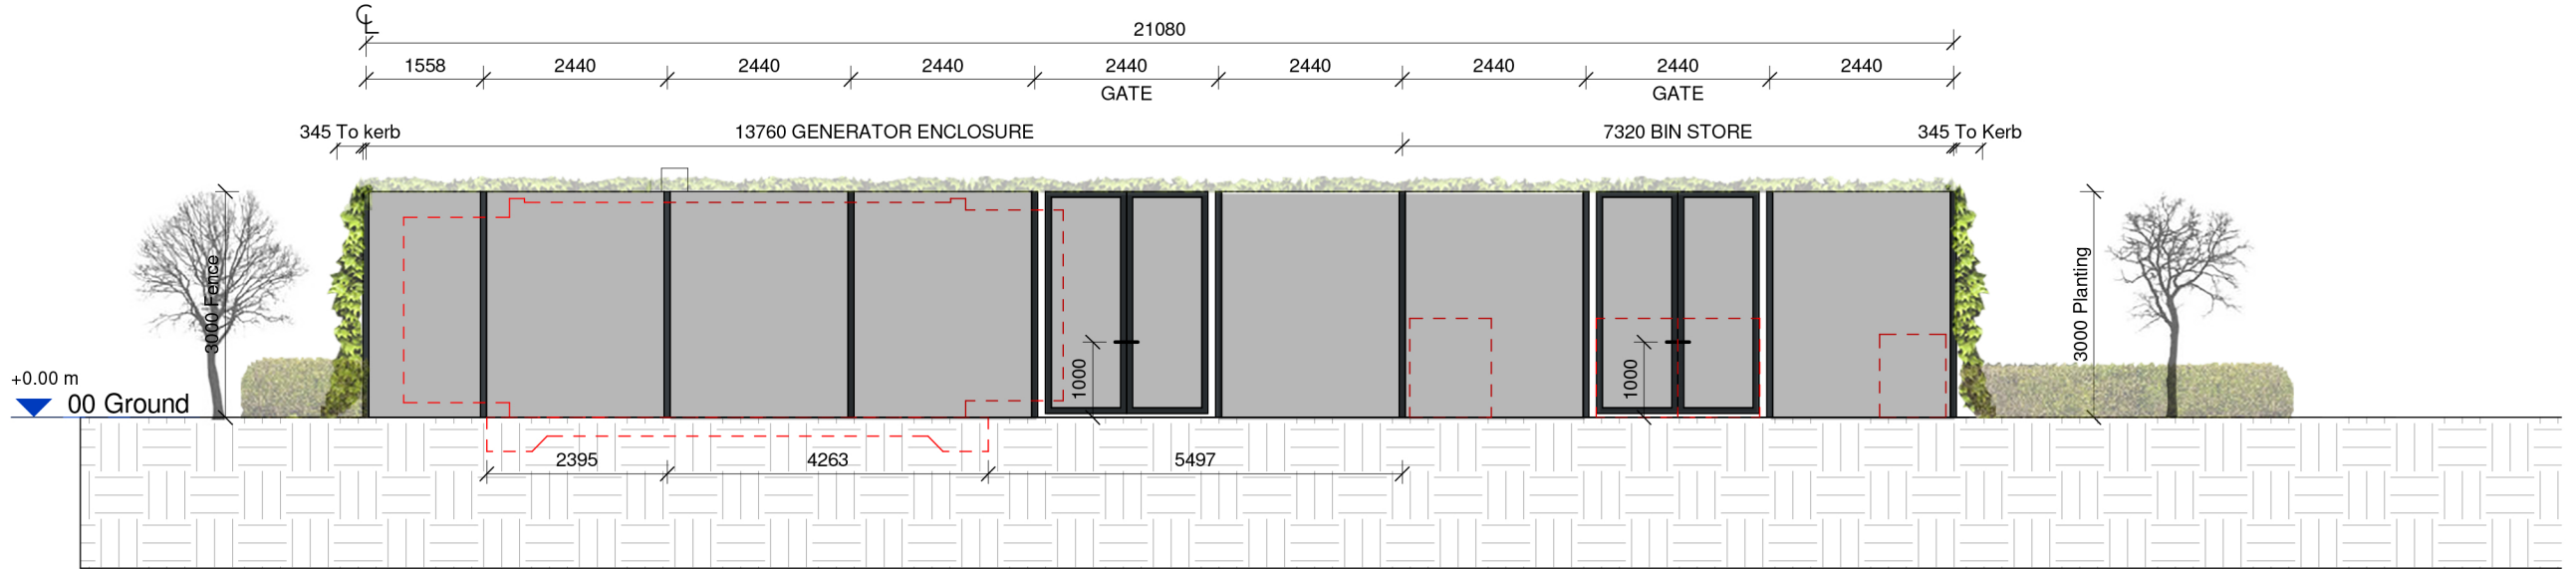


2 Brooks Enclosure - Proposed West Elevation
1 : 100



3 Brooks Enclosure - Proposed South Elevation
1 : 100


4 Brooks Enclosure - Proposed North Elevation
1 : 100

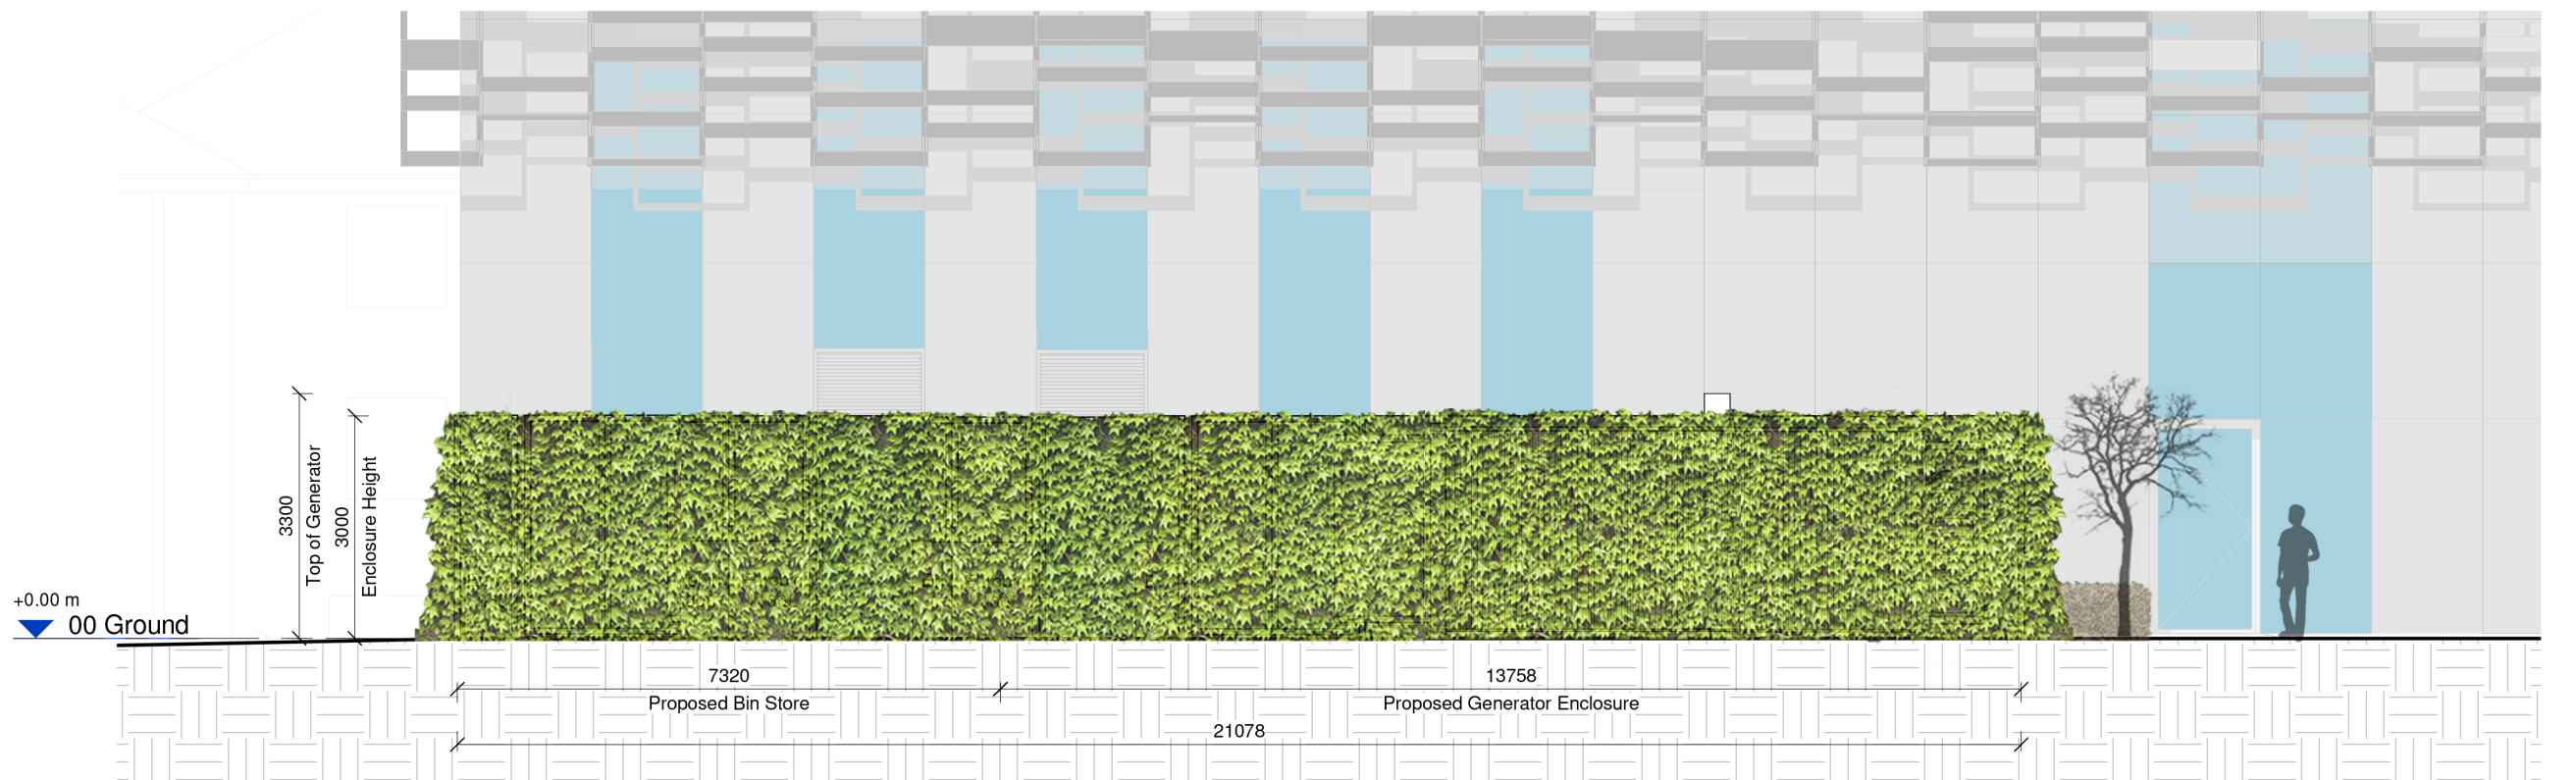

5 Brooks Enclosure - Proposed East Elevation
1 : 100

REV.	DATE	AMENDMENT
P01	07.08.20	Issued for Planning
P02	17.12.20	Existing Elevations - Revised as Clouded
P03	08.11.21	Issued for Planning
P04	25.11.21	Issued for Planning

KEYPLAN

 

CLIENT

Manchester Metropolitan University



SHEPPARD ROBSON

27th Floor City Tower Piccadilly Plaza Manchester M1 4BT
T: +44 (0)161 233 8900 E: enquiries@sheppardrobson.com

PROJECT
Site Wide Resilience Project 7 Birley Fields

SCALE@A1	DATE	ORIGINATOR	CHECKED	AUTHORISED
1 : 100	08.11.21	SD	NM	RG

Brooks Building - Proposed Elevations and Sections

Stage 2

STATUS	PURPOSE FOR ISSUE	SR NO.
S2	For Planning	6599
DRAWING NO.	REV.	
6599 - SRA - XX - XX - DR - A - 02202	P04	