



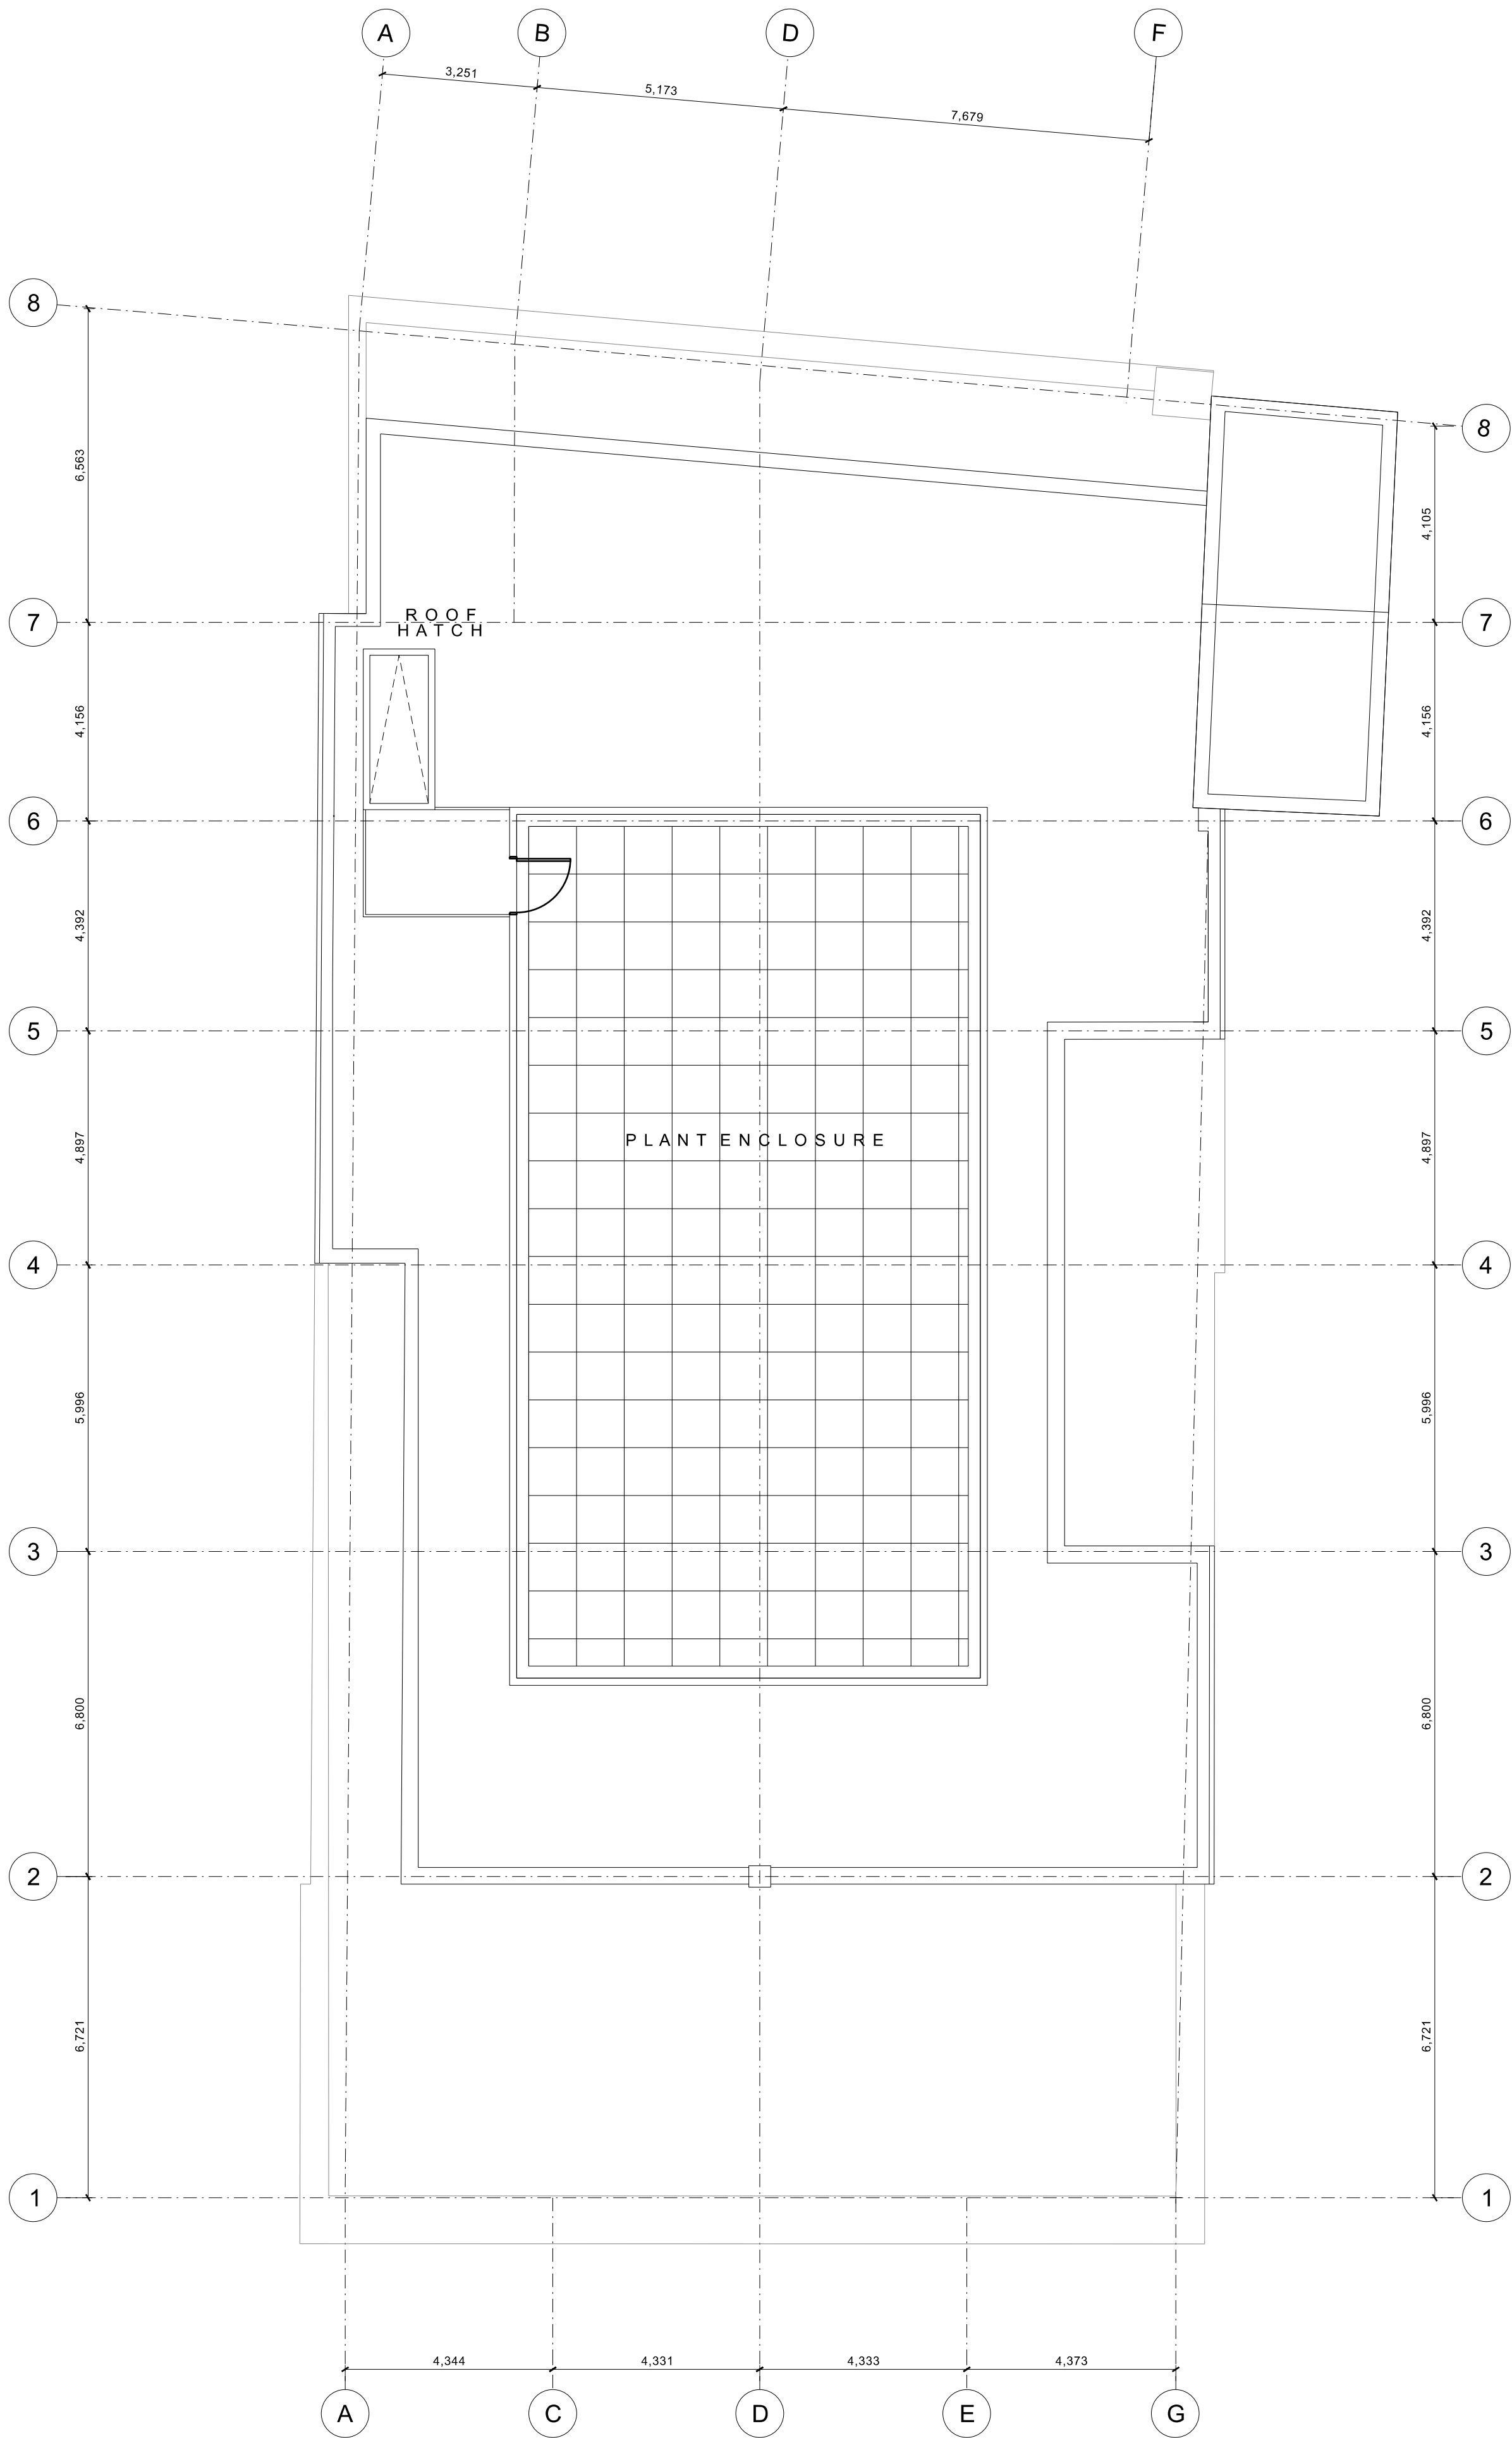

ROOF PLAN

REV: | DATE: | DETAILS:

 

4th Floor
The Hive
47 Lever Street
Manchester
M1 1FN
+44 (0)161 228 0211

5plus architects

PROJECT: 7-9 Piccadilly Manchester

TITLE: Level 07 Proposed Roof Plan

SCALE: 1:100@ A1 ORIGIN DATE: 13/10/2021 SS DRAWN: MS CHECKED: MS

STATUS: Planning

PROJECT: 05936 DRAWING NO: B1_02_2207 REV: 0

Architecture | Masterplanning | Interiors | Graphics | Branding