




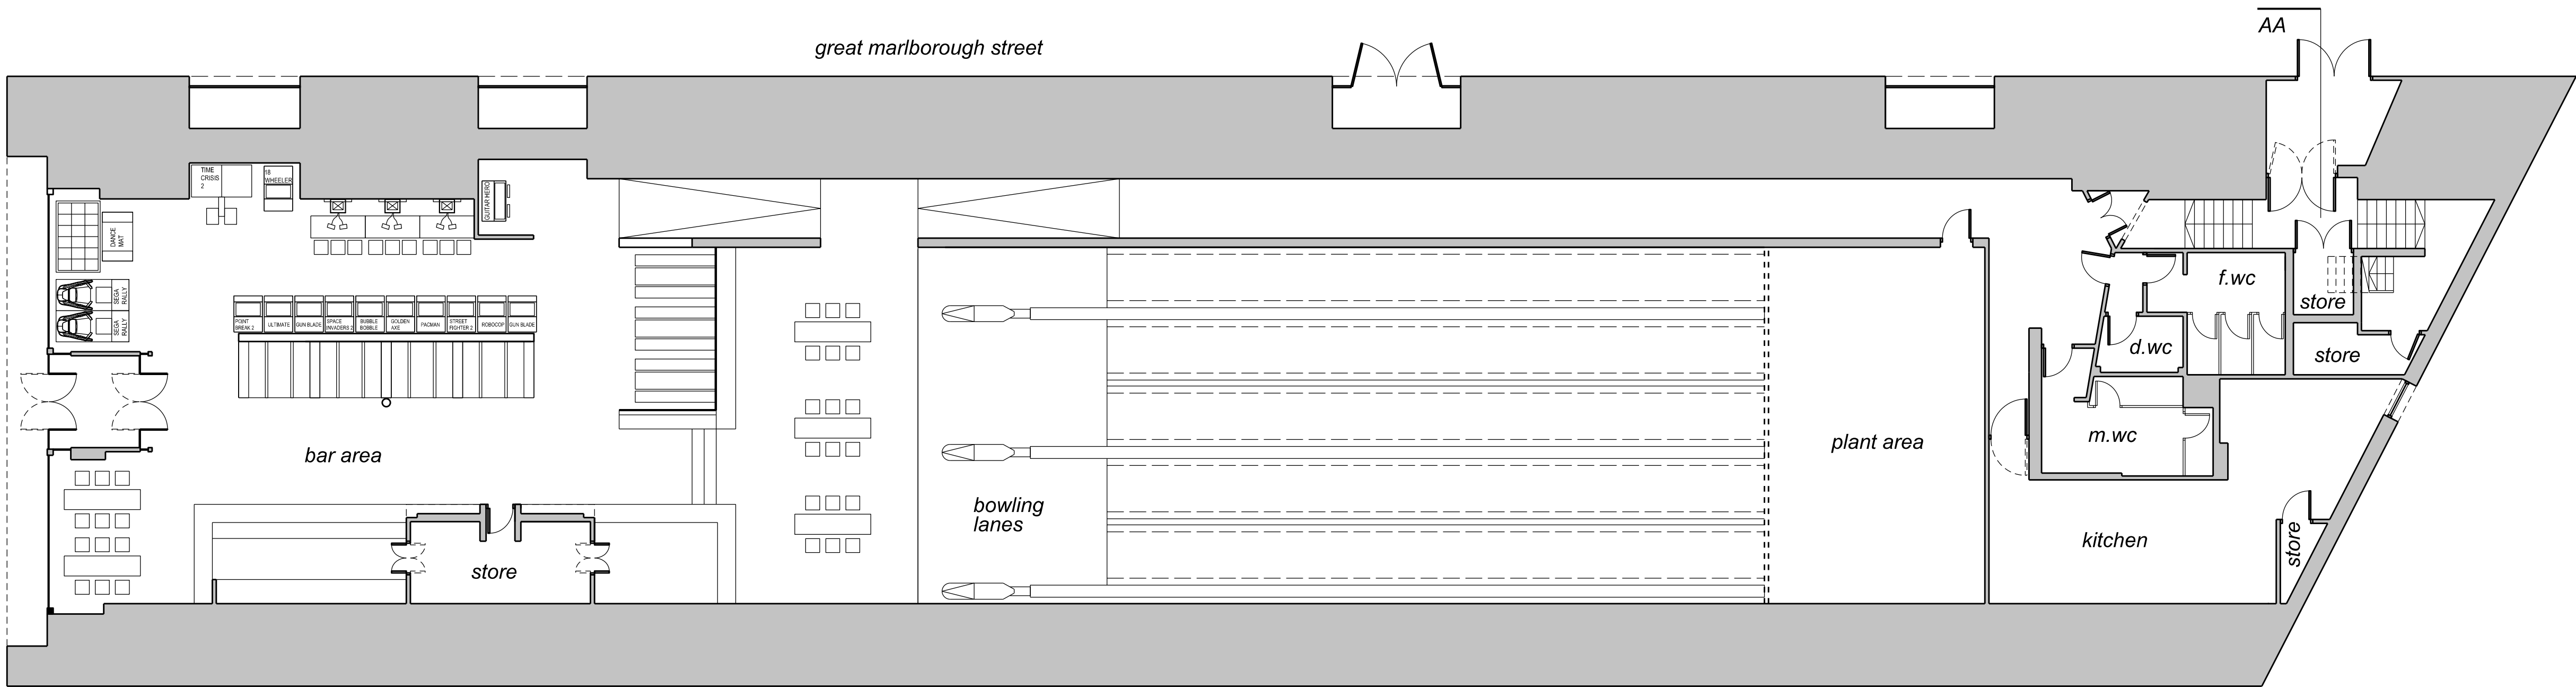


Proposed Ground Floor Plan
Scale 1:100

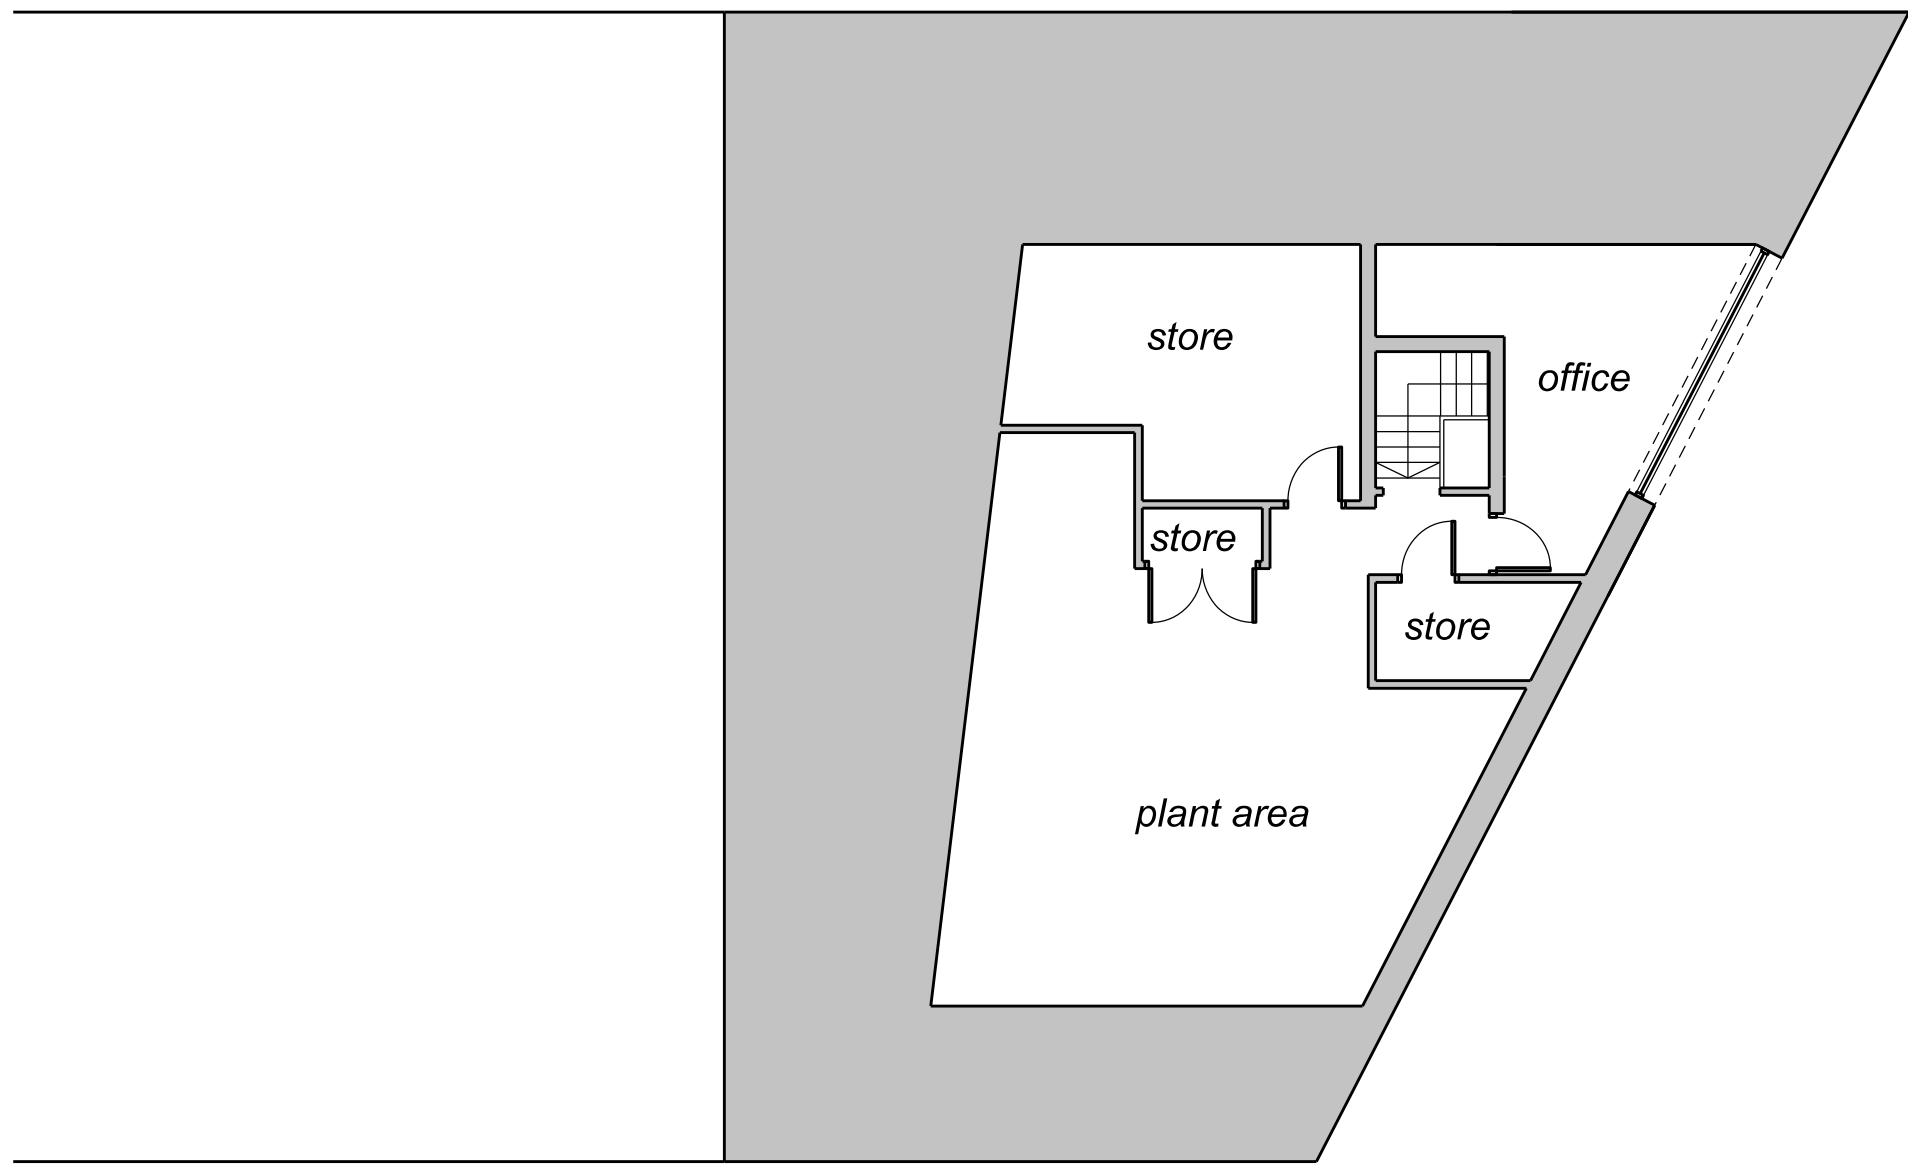

Proposed First Floor Plan
Scale 1:100

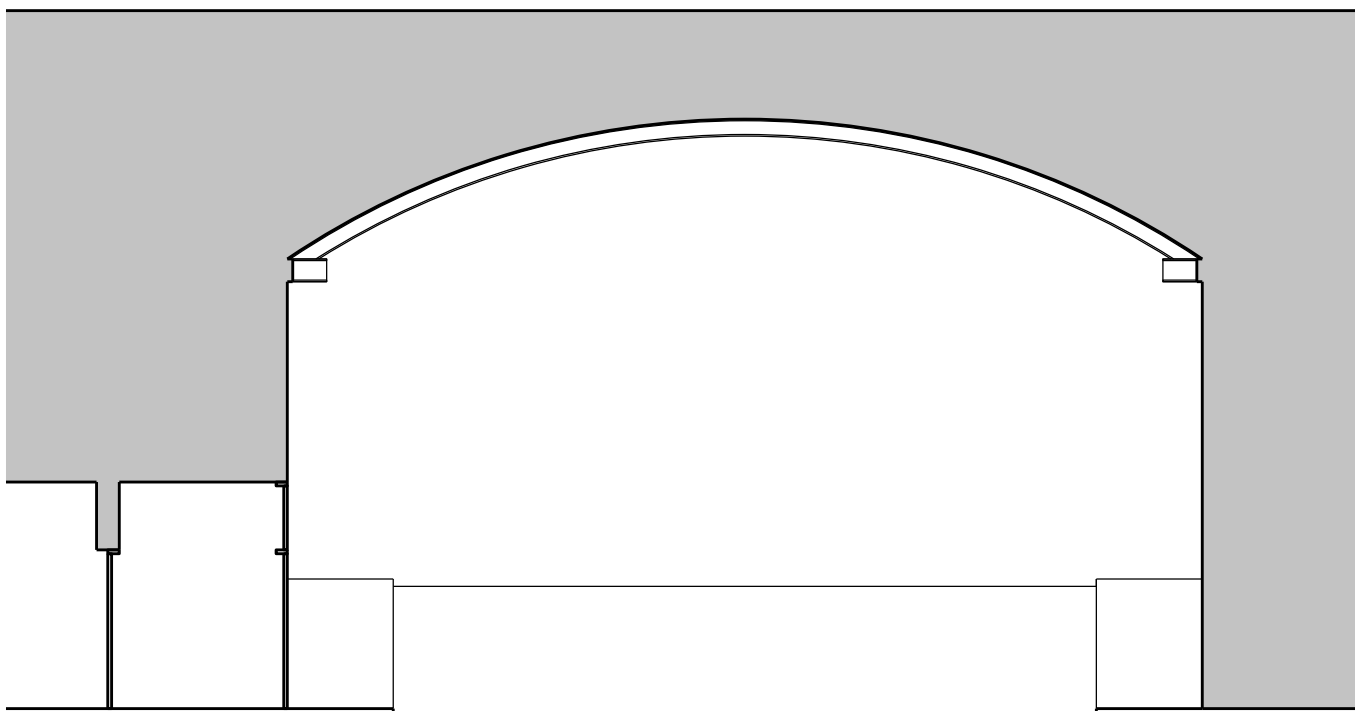


Proposed Section AA
Scale 1:100

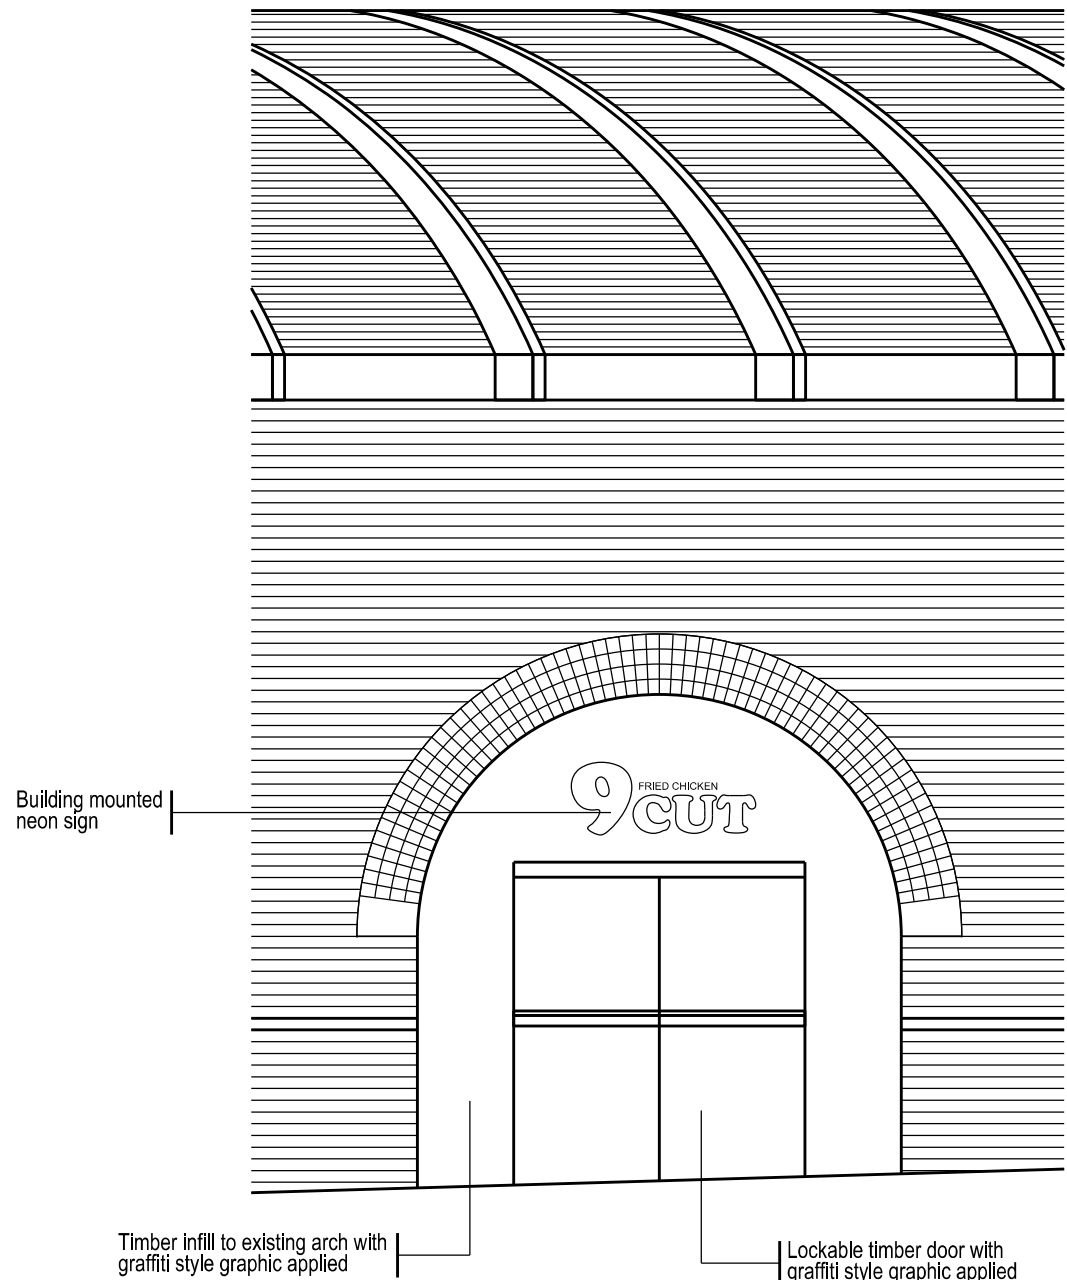


Proposed Door Detail Extract
Scale 1:50



Image of Proposed Door Detail

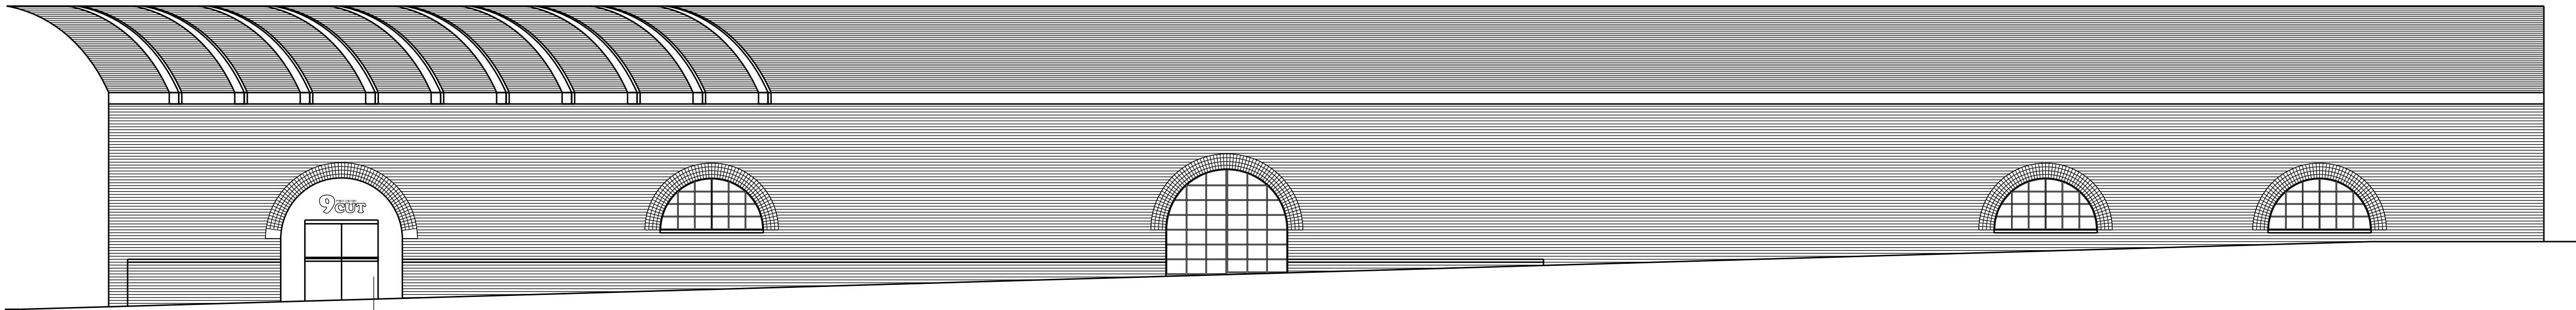

Proposed Great Marlborough Street Elevation
Scale 1:100

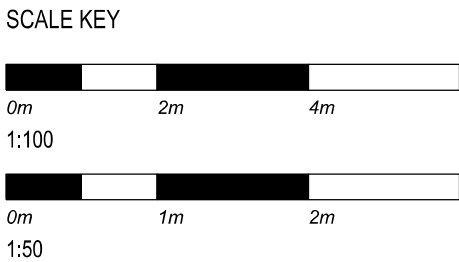

GENERAL

1. No dimensions to be scaled from this drawing. All given dimensions in millimetres. All dimensions to be checked by contractor prior to commencement of work on site.
2. All dimensions shown are from face of block to face of block or from face of partition to face of partition & NOT from plastered or dry lined finishes
3. All materials, goods and fittings to be used in strict accordance with the manufacturers instructions and recommendations.
4. All new structural steelwork & lintels to conform to Structural Engineers details and specification.
5. All new foundations and floor slab to be as St. Engineers specification and details.
6. All disturbed finishes to be made good to match, and line through with existing finishes.
7. This drawing to be read in conjunction with structural general arrangement details and all other consultants drawings.

1	General Amendments	02.12.21
No		Date
Amendments		
Do not scale this drawing All given dimensions are in millimetres Contractors must check all dimensions from site This drawing is copyright and is for use on this site only		
Project Dogbowl Manchester		
Title Proposed Floor Plans. Elevations and Sections		
Job No. 1089	Drawing No. L401	
Amendment: 1	Scale @A1. 1/100 1/50	
Status	INFORMATION	