


© COPYRIGHT
The copyright in this drawing is vested in Sheppard Robson and no license or assignment of any kind has been, or is, granted to any third party whether by provision of copies or originals or otherwise unless agreed in writing.

DO NOT SCALE FROM THIS DRAWING
The contractor shall check and verify all dimensions on site and report any discrepancies in writing to Sheppard Robson before proceeding work

FOR ELECTRONIC DATA ISSUE
Electronic Data / drawings are issued as "read only" and should not be interrogated for measurement. All dimensions and levels should read, only from those values stated in test, on the drawing.

- MATERIAL KEY**
- D Opaque glazed look-a-like panel
 - E Full height glazed utilised curtain wall - with opaque spandrel glazing in front of structure
 - F GRC panels and full height louvers to lower ground facade
 - G Opaque glazing to balcony / terrace areas
 - H Metal Fin Balustrades to balconies and terraces
 - I Glazed corridor ends - full height glazing with slot vents at each floor and opaque spandrel panel in front of structure
 - J Provision for glazed screen if required for wind mitigation

REV.	DATE	AMENDMENT
P01	30.10.2020	Issued for Planning
P02	11.11.2020	Updated following PIC comments
P03	25.02.2021	Balustrade updated
P04	09.09.2021	NMA Changes

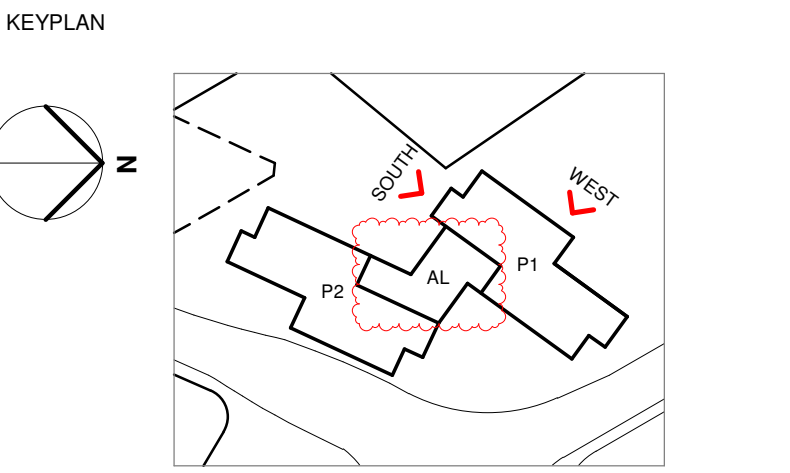

This drawing supersedes drawing
5219-P1-12-20-912 rev A
CLIENT



SHEPPARD ROBSON

27th Floor City Tower Piccadilly Plaza Manchester M1 4BT
T: +44 (0)161 233 8900 E: manchester@sheppardrobson.com

PROJECT
New Victoria


SCALE@A1	DATE	ORIGINATOR	CHECKED	AUTHORISED
As indicated	26/10/20	RUD	MBA	NAB

RESIDENTIAL 1
Elevations
Sheet 2

STATUS	PURPOSE FOR ISSUE	SR NO.
S2	PLANNING	6621
DRAWING NO.	REV.	
VIC - SRA - 01 - XX - DR - A - 20912	P04	



South Elevation

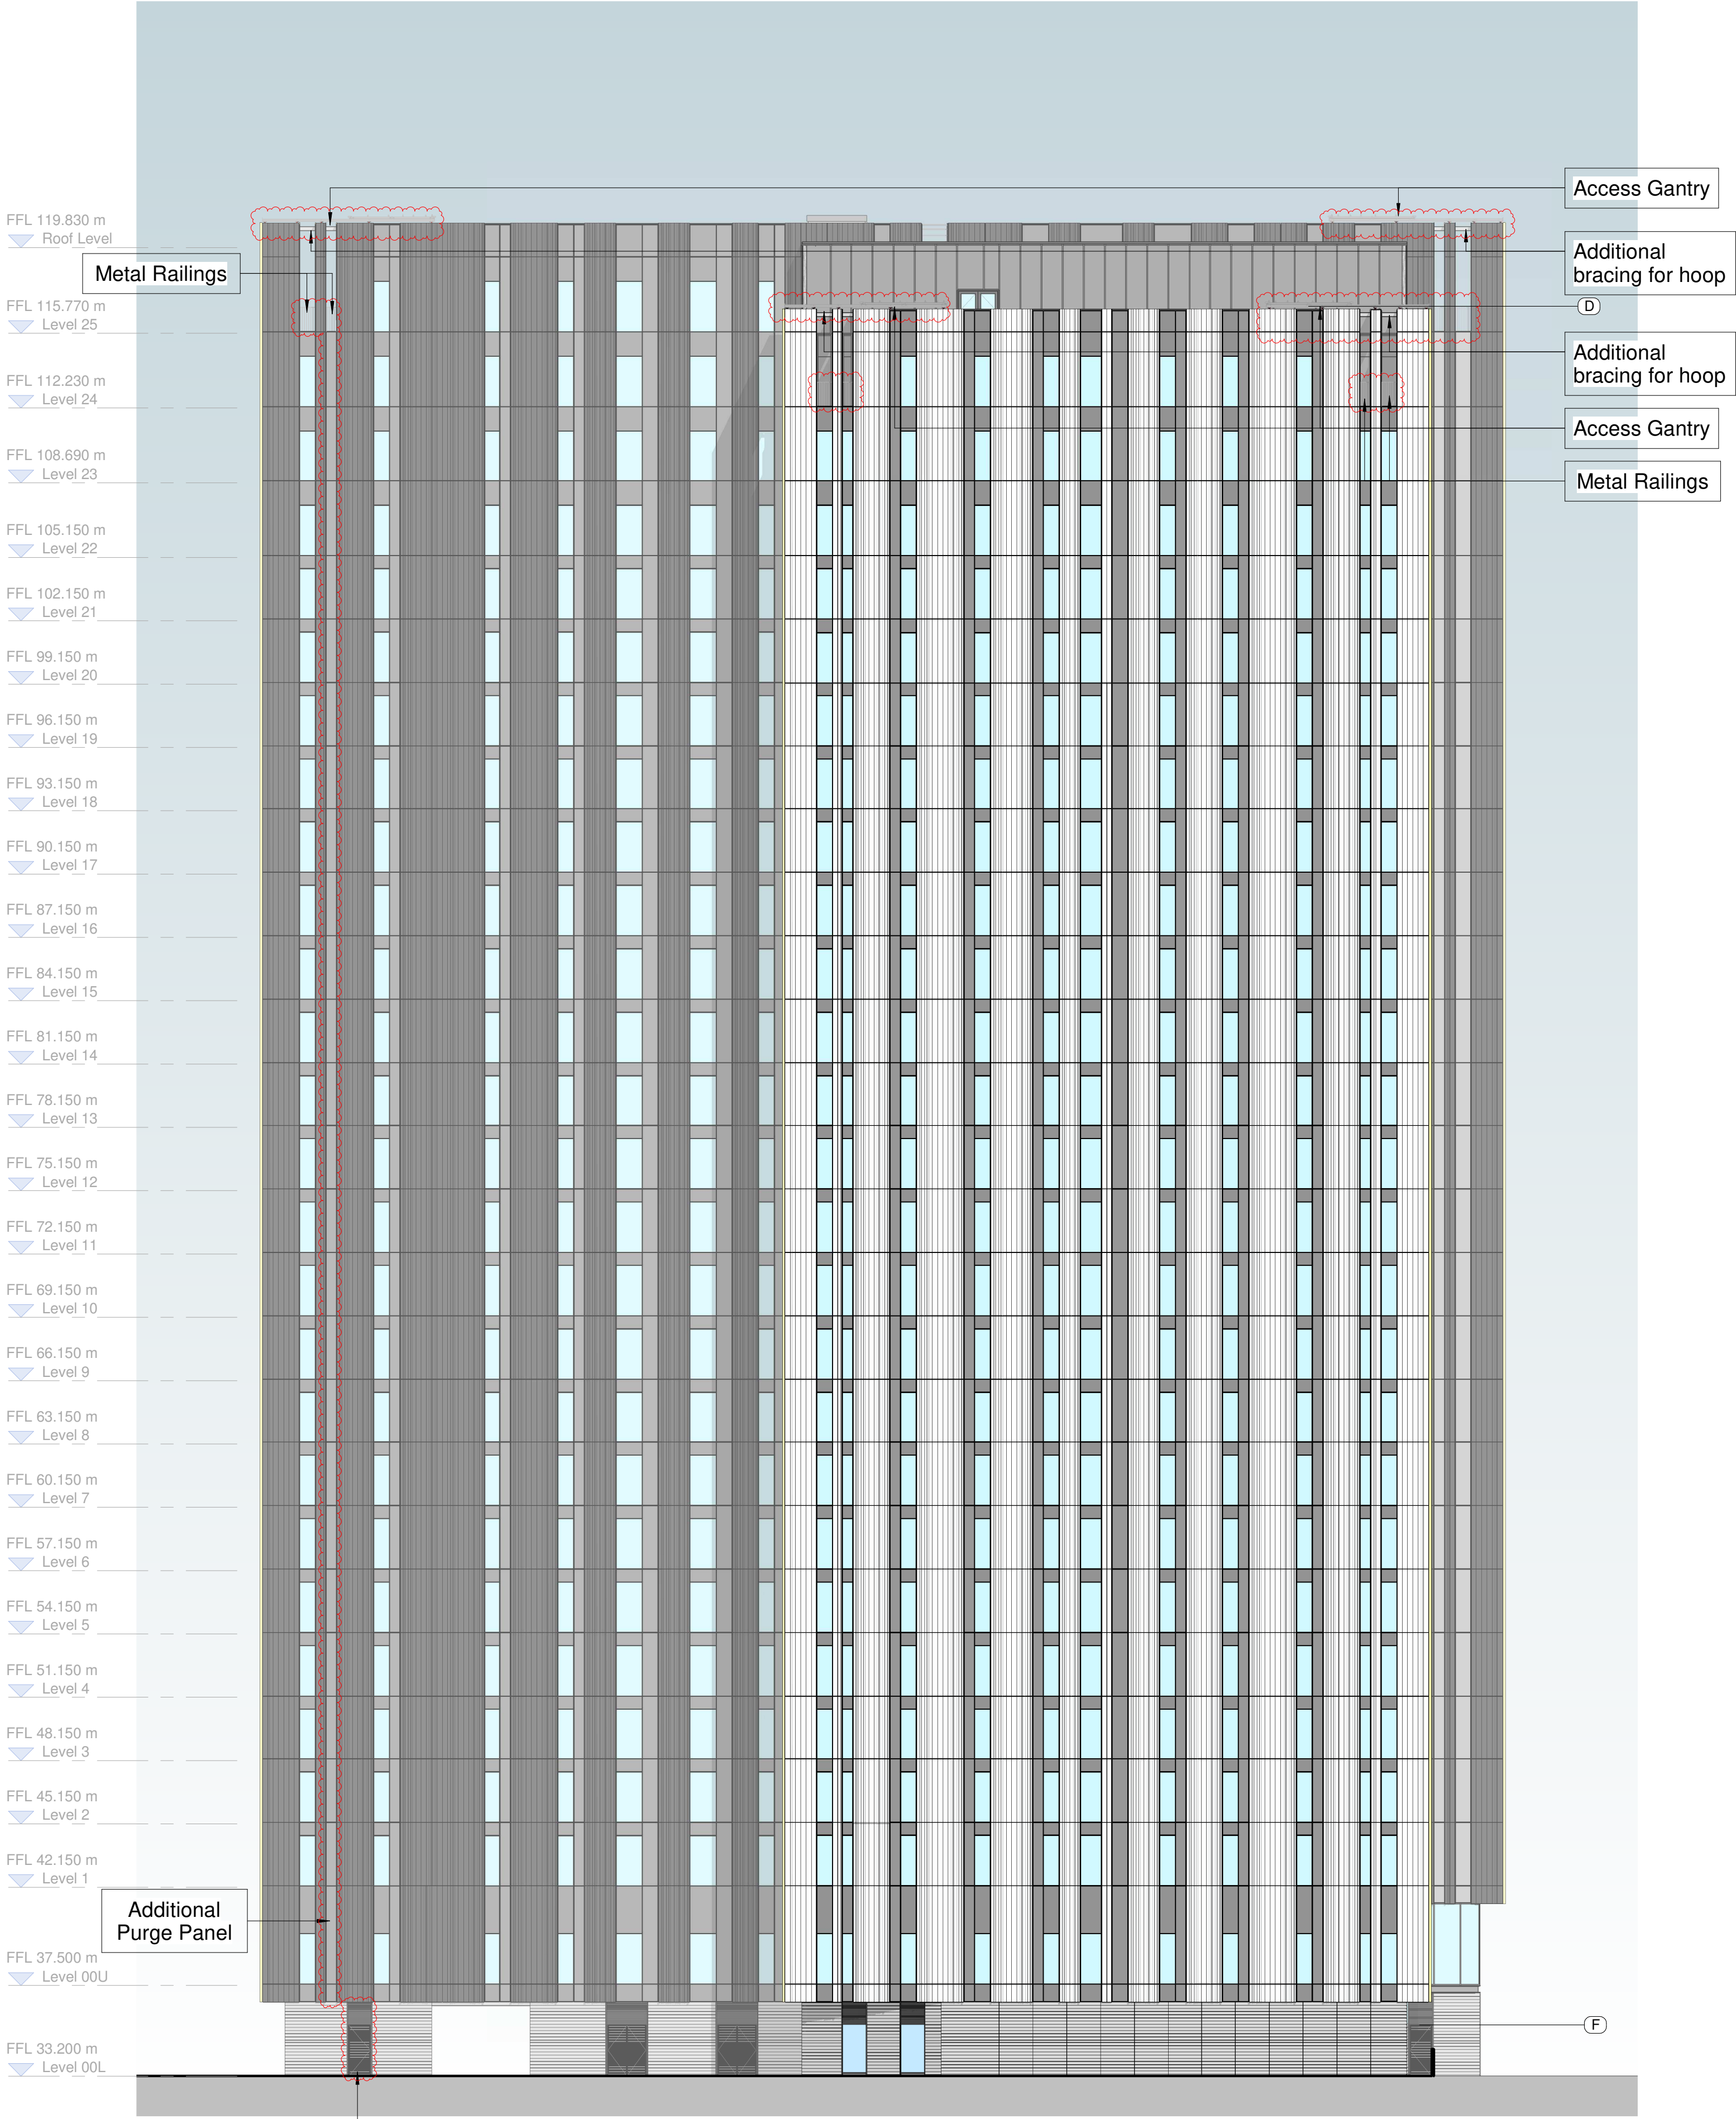

West Elevation