


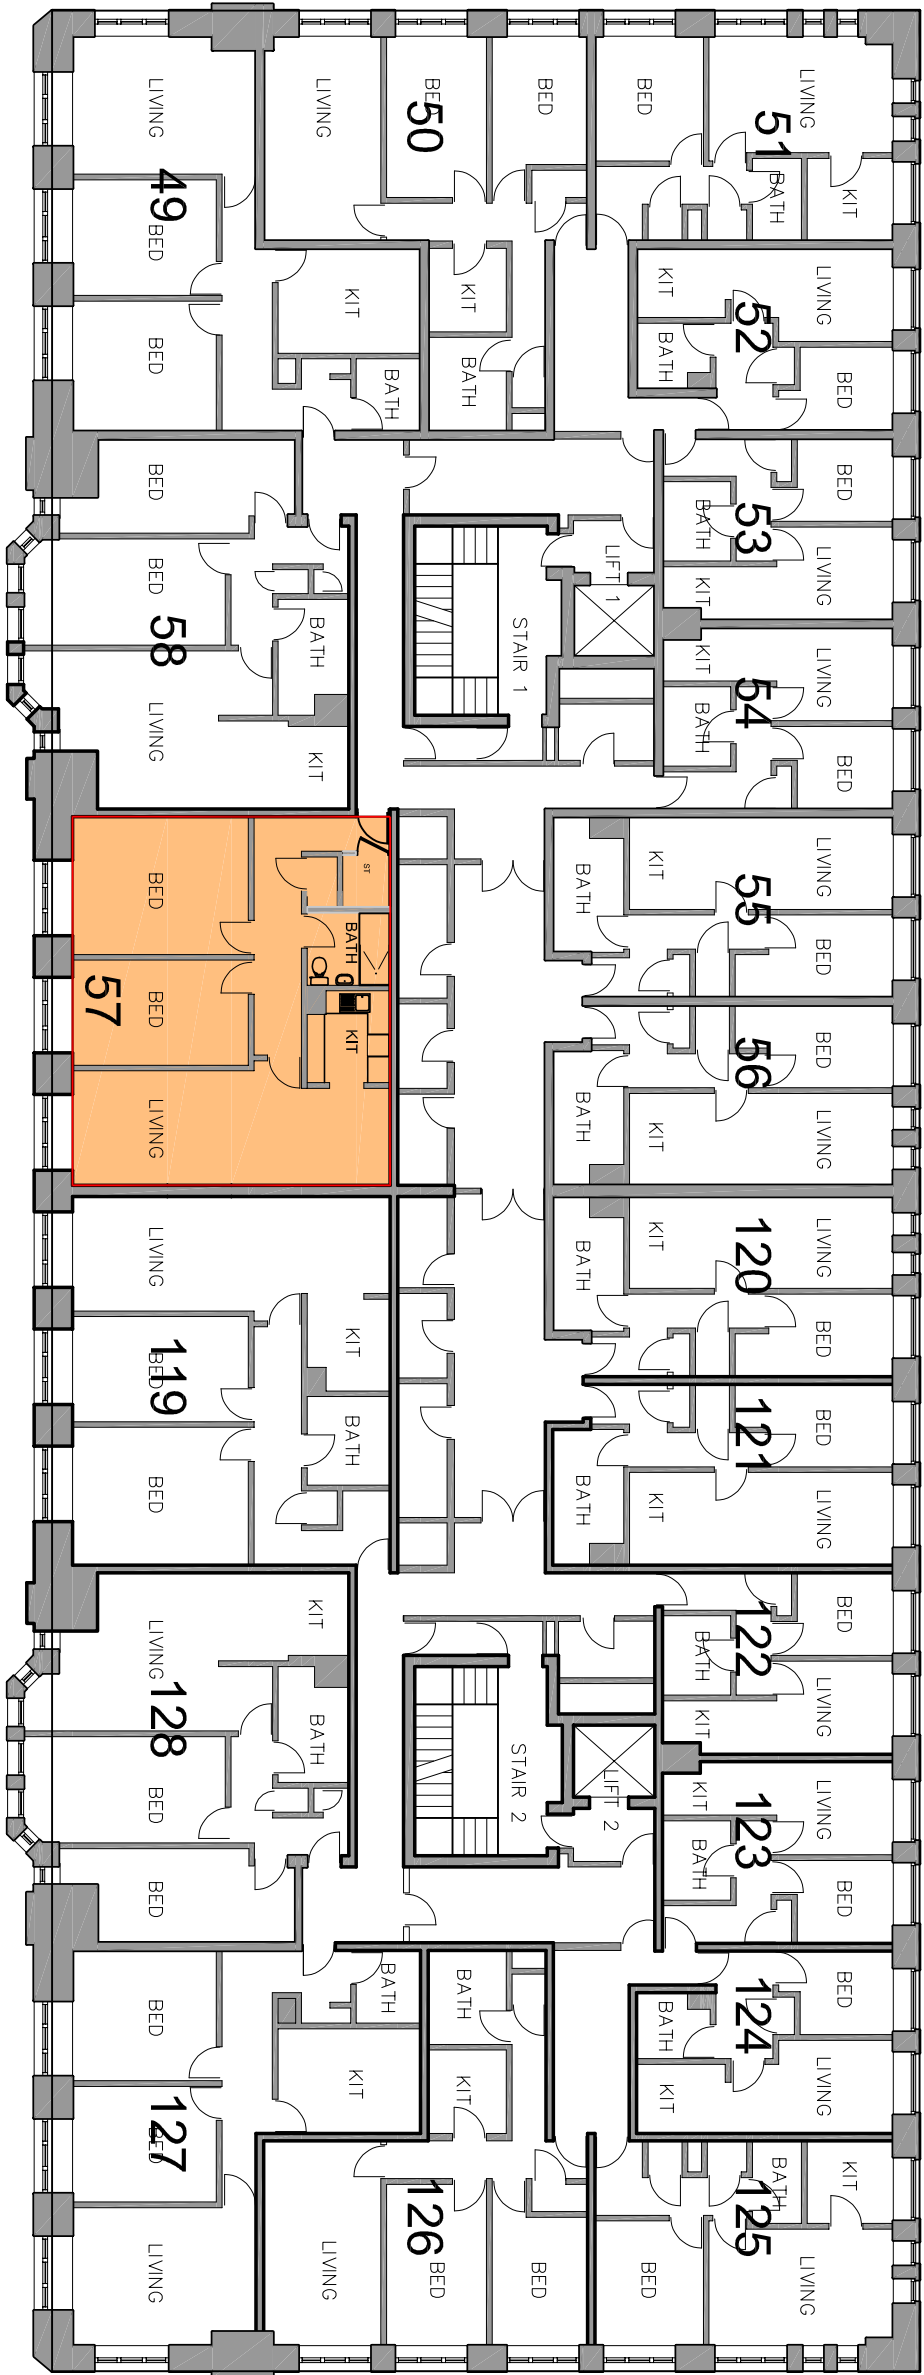

# 5th FLOOR

NOTES

A3

|  |  |  |
|--|--|--|
|  |  |  |
|--|--|--|

| rev | date | by | description |
|-----|------|----|-------------|
|-----|------|----|-------------|

contract

FLAT 57  
INDIA HOUSE  
WHITWORTH STREET  
MANCHESTER

client

THE GUINNESS PARTNERSHIP

dwg no.

rev.

date

5194/ 501

NOVE 21

scales

1/ 200 @ A3

drawn

RW

checked

subject

EXISTING 5TH FLOOR PLAN

**Warburton**  
a s s o c i a t e s



Chartered Architects

The Old Police Station, 62 Chapel Street, MANCHESTER M3 7AA  
Tel: 0161 833 9345 Fax: 0161 831 7564 mail@warburtonassociates.com