



"Copyright in this drawing remains with the architect.
Responsibility is not accepted for errors made by others in scaling from this drawing.
All construction information should be taken from figured dimensions only.
Check all dimensions on site. In case of any discrepancy, refer query to the architect."

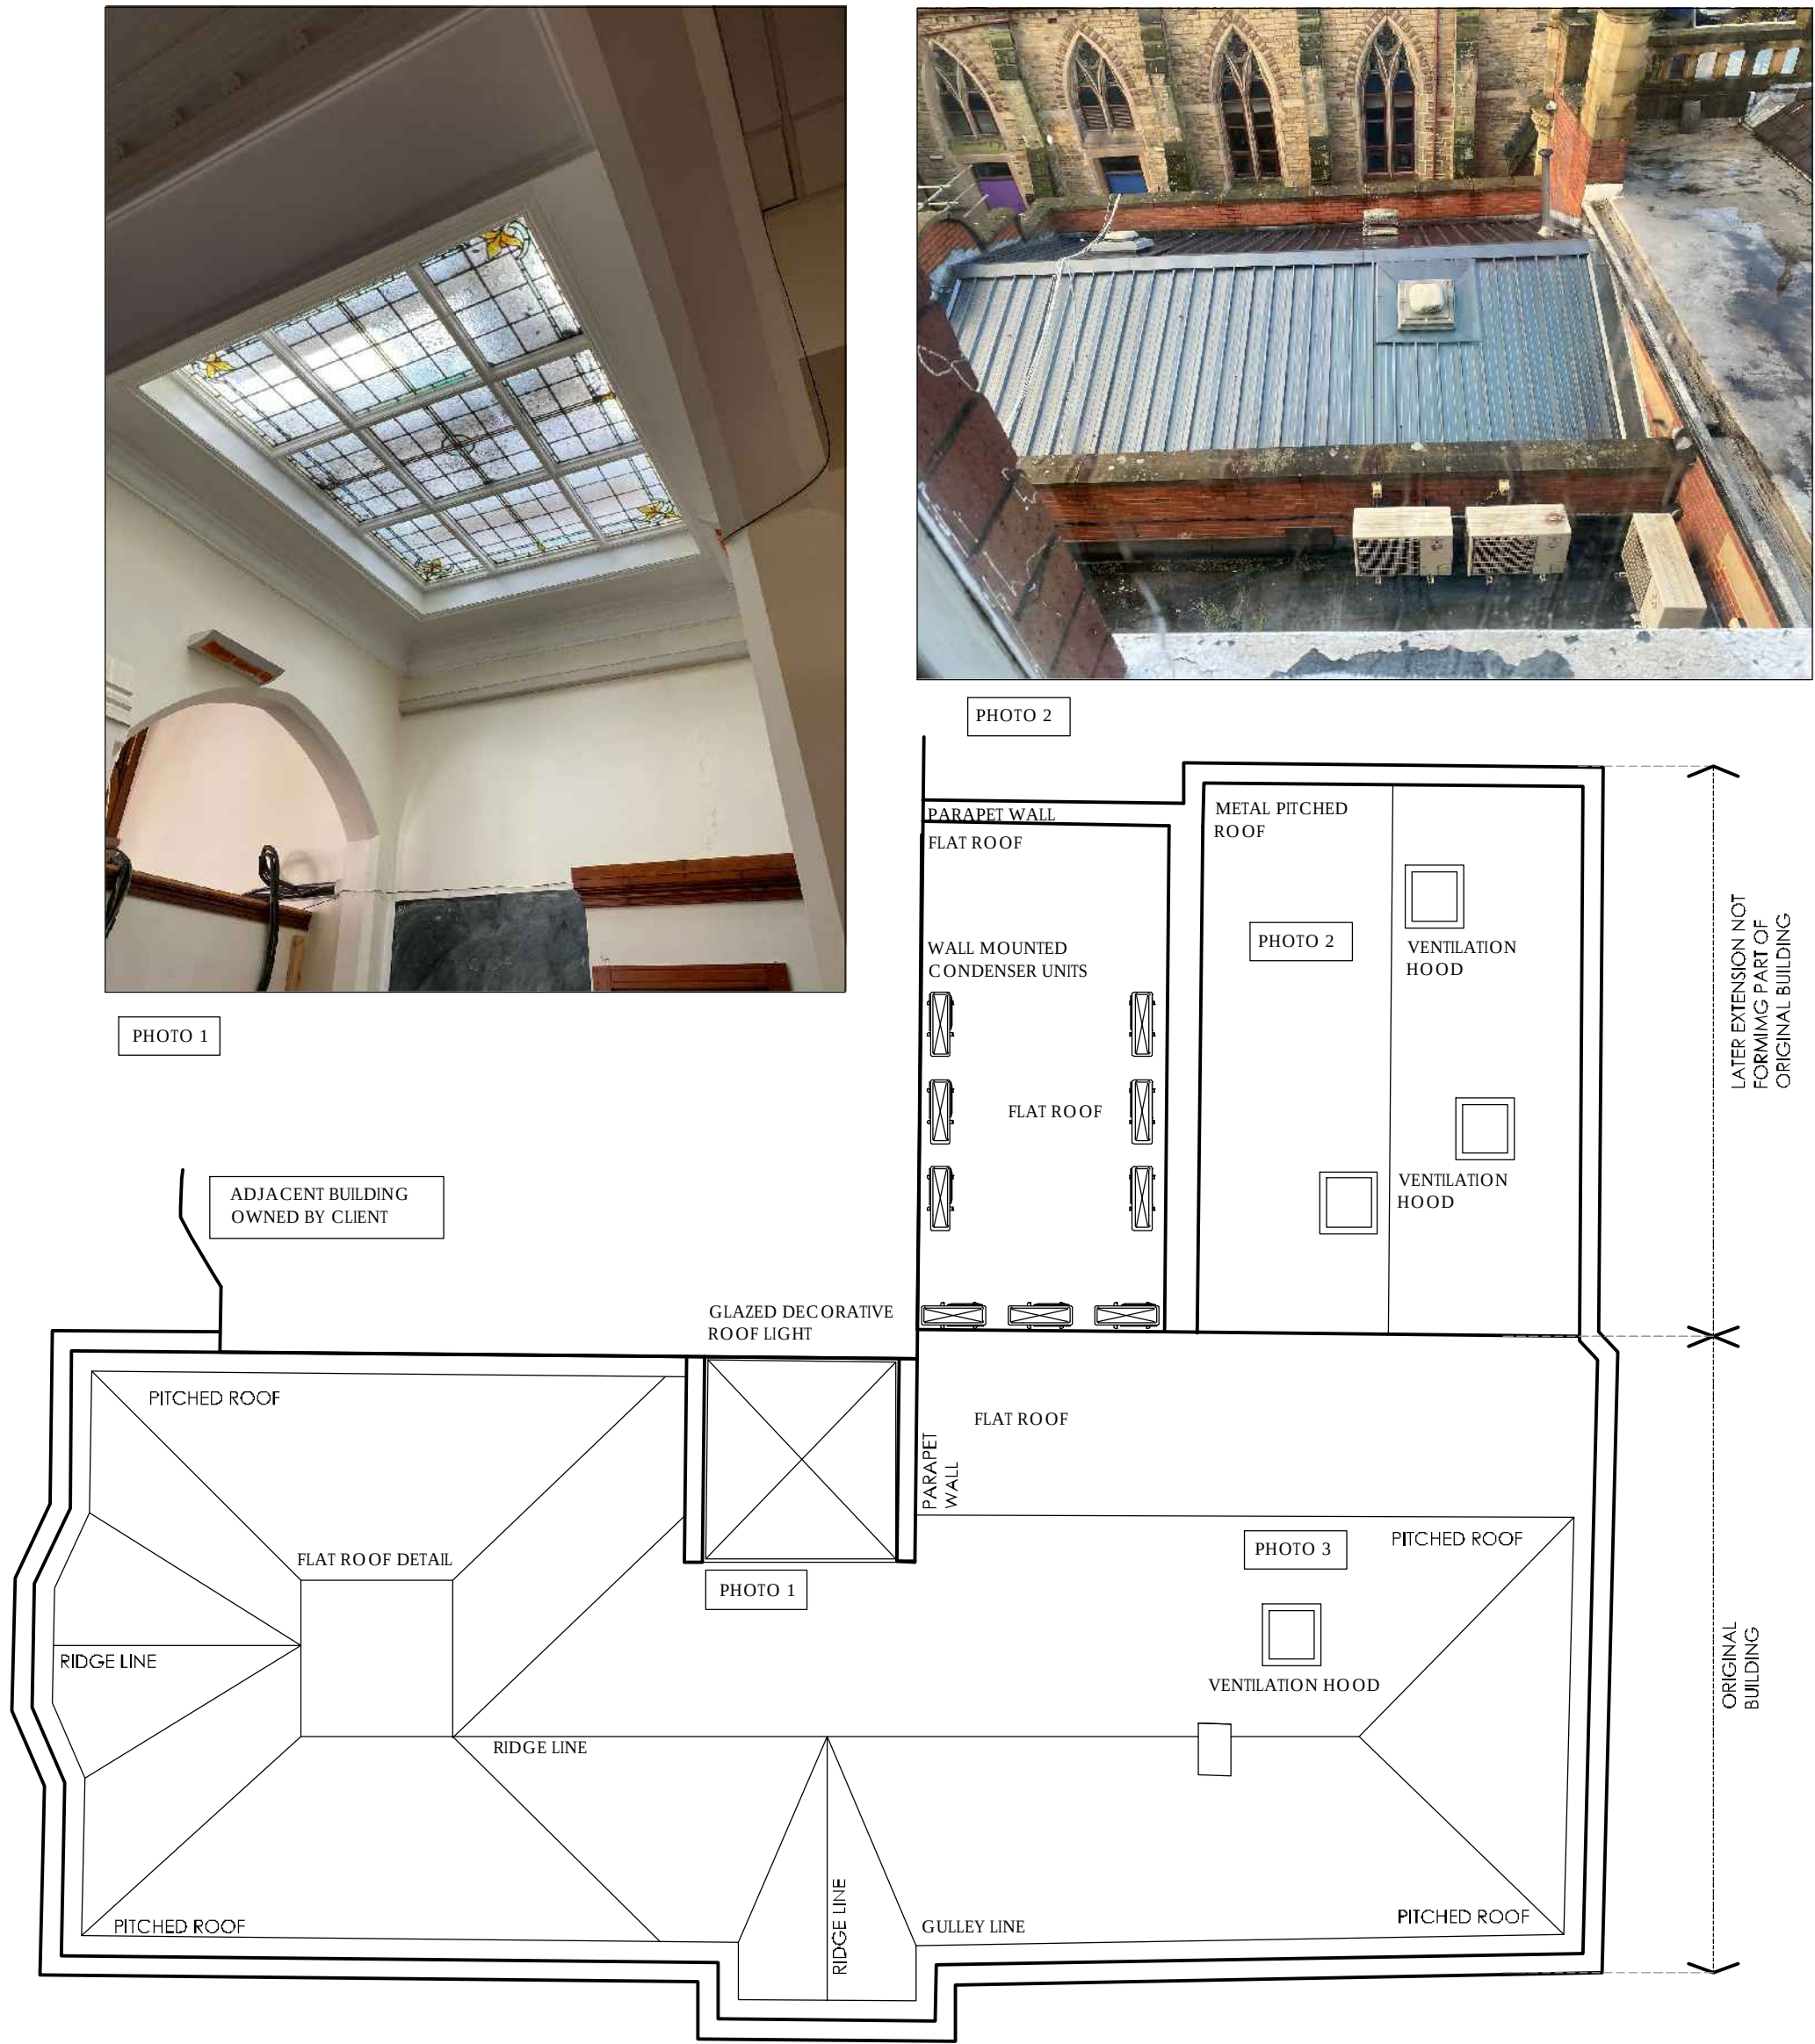

ROOF PLAN AS EXISTING (1:100)

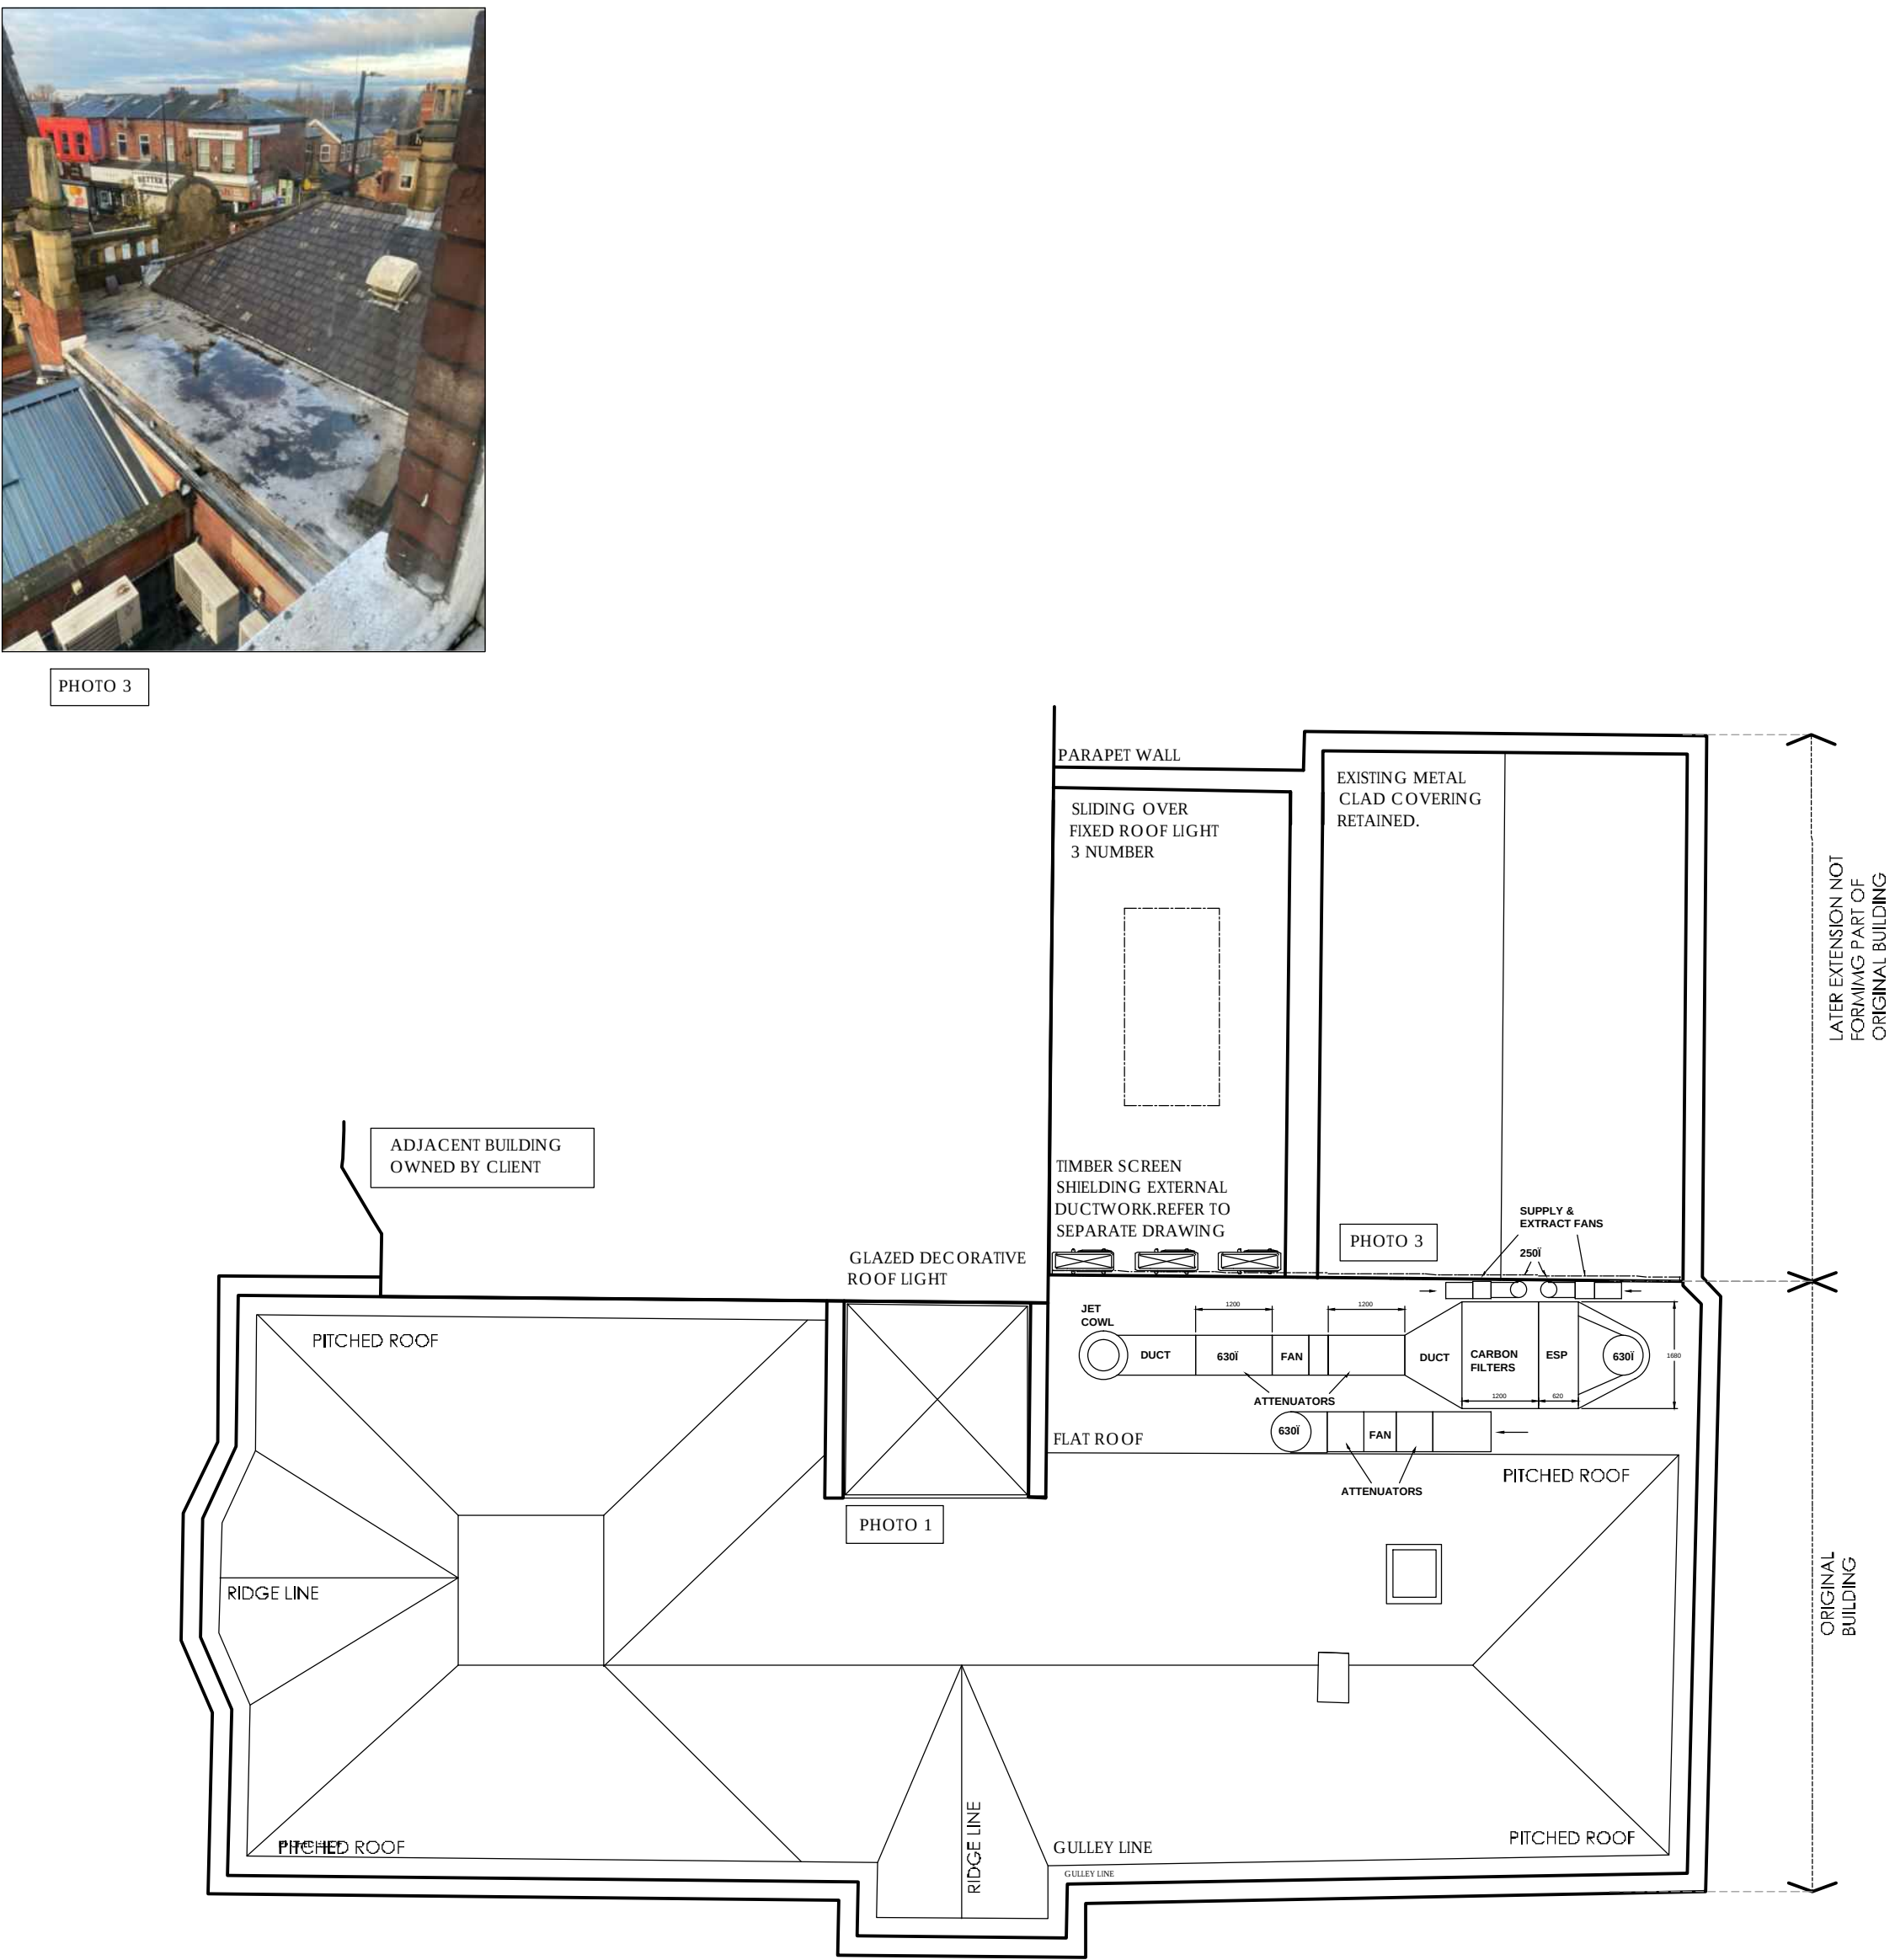

ROOF PLAN AS PROPOSED (1:100)

A	ROOF PLAN UPDATED.	NM	12.11.21
Rev	Description	By	Date

FORMER NATWEST BANK, WILMSLOW ROAD, MANCHESTER FOR CRITERION LEISURE

ROOF PLAN AS EXISTING AND PROPOSED			
DRAWN	NM	DATE	05-03-21
SCALE	1.100 @ A1	REV.	A
		DRAWING NO. 2101-06	