





BASEMENT FLOOR PLAN
1:50 @ A1

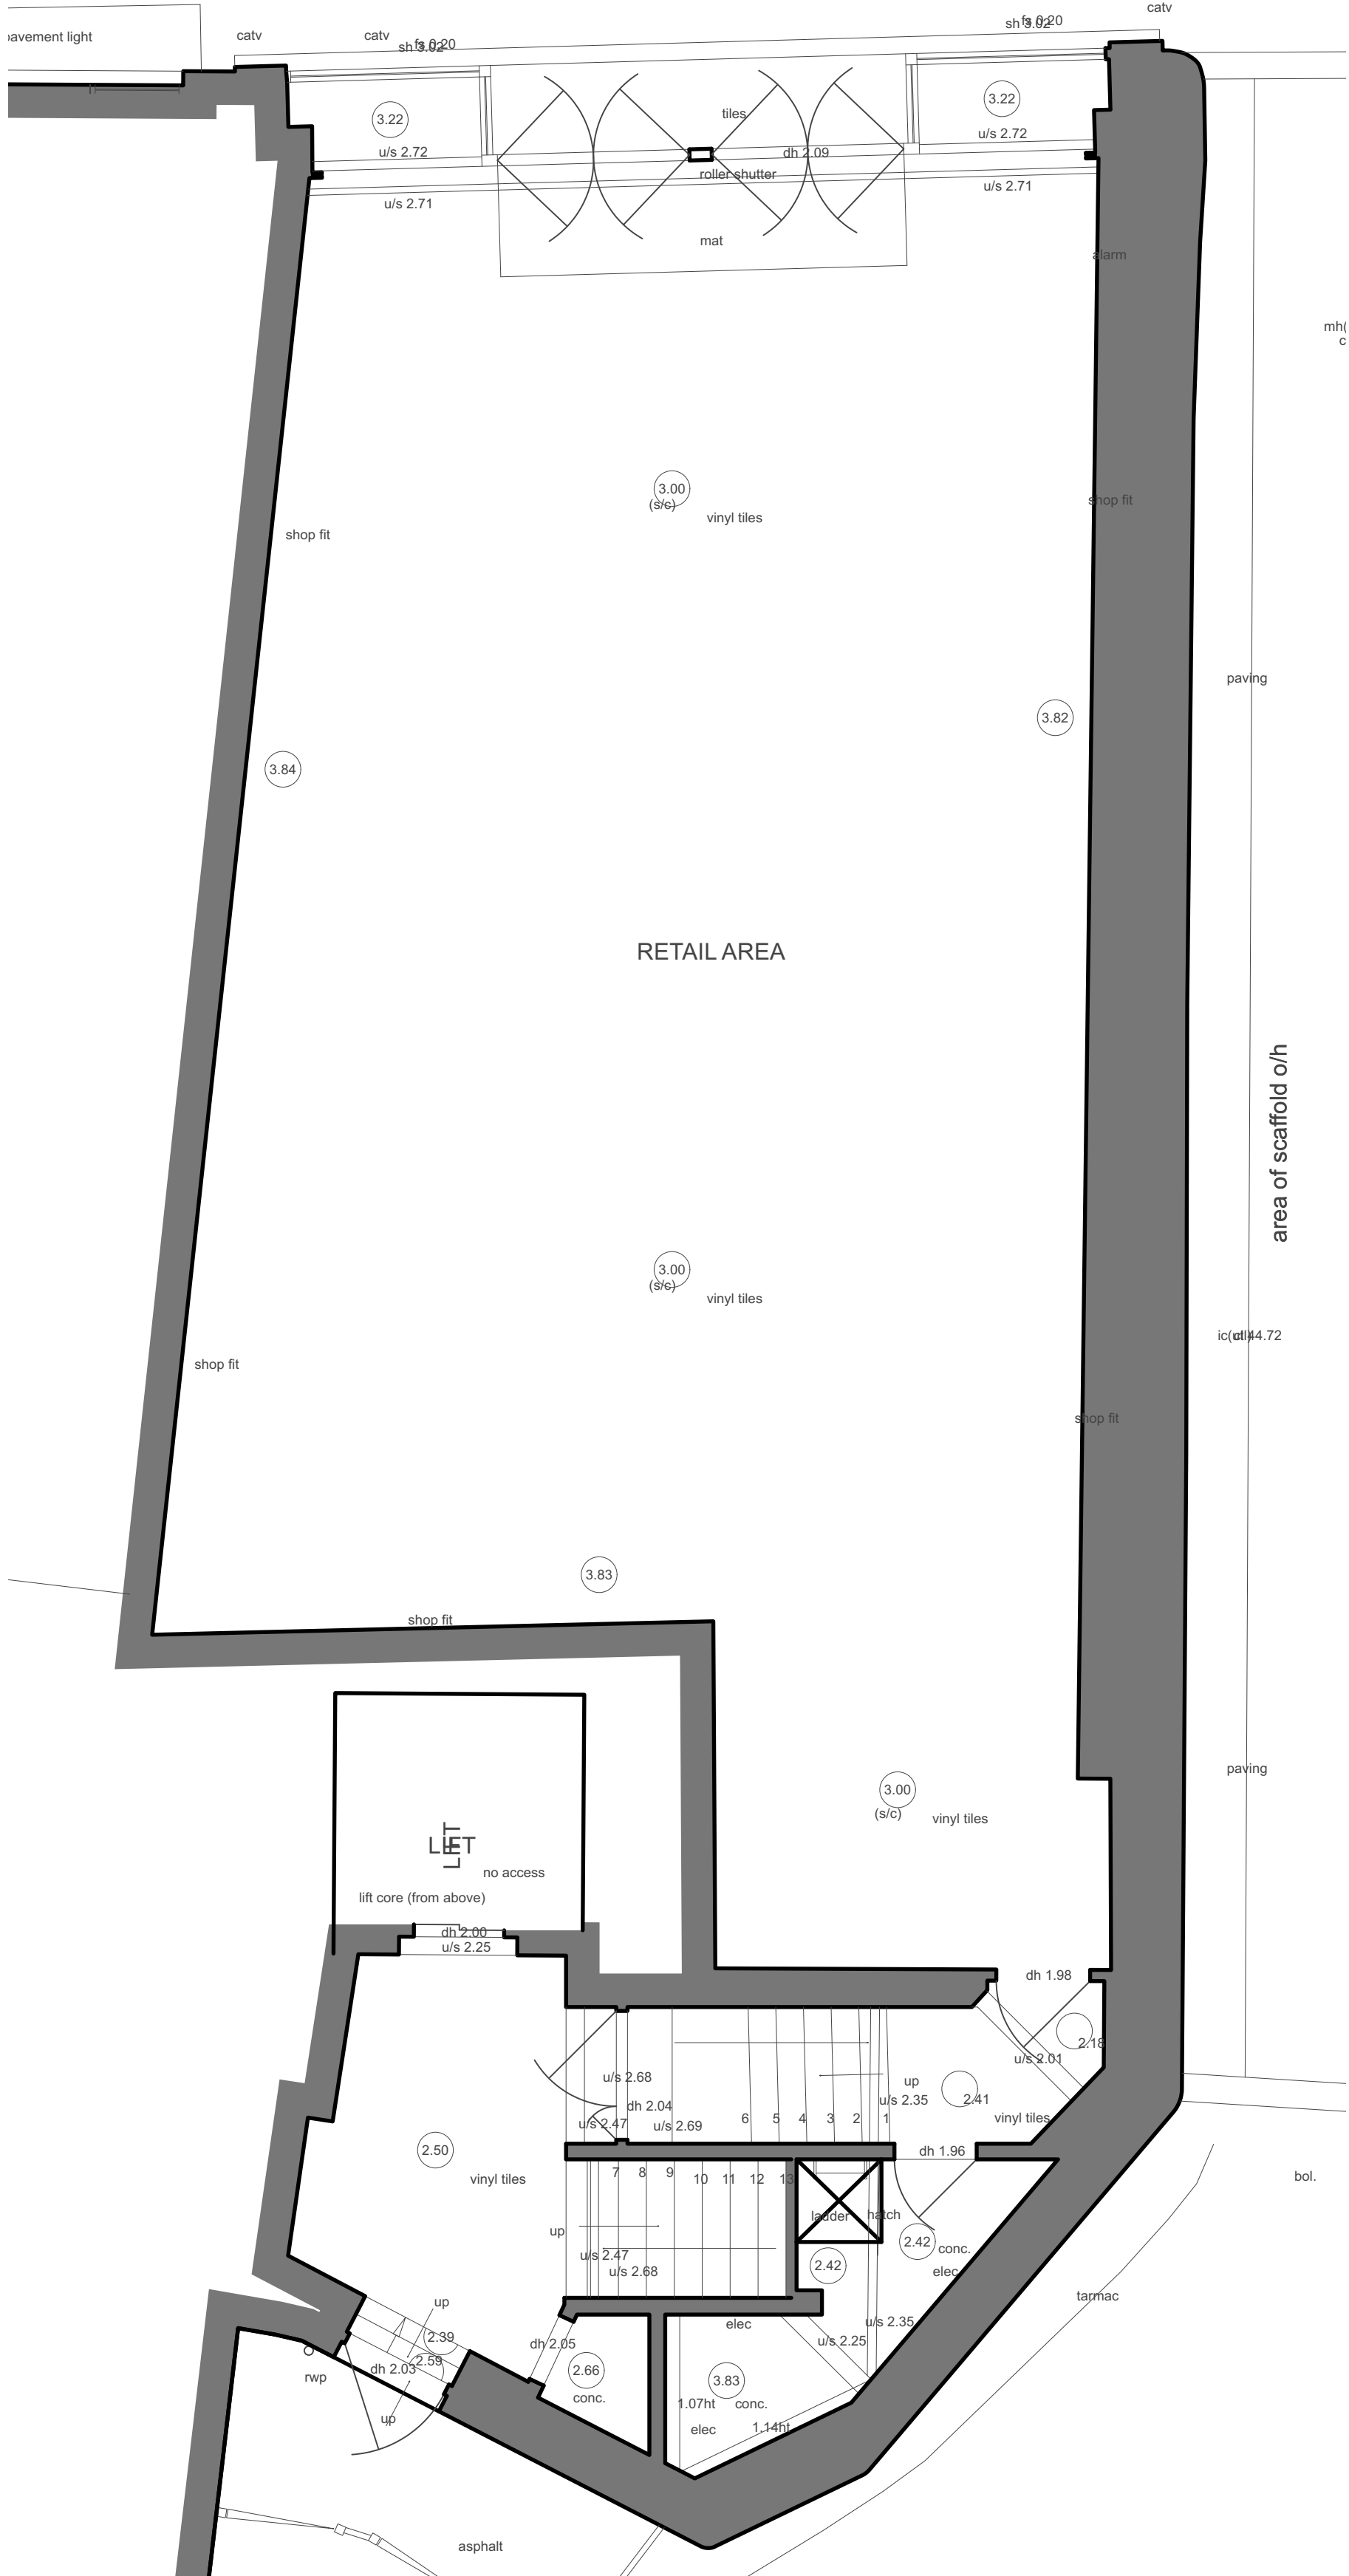

GROUND FLOOR PLAN
1:50 @ A1

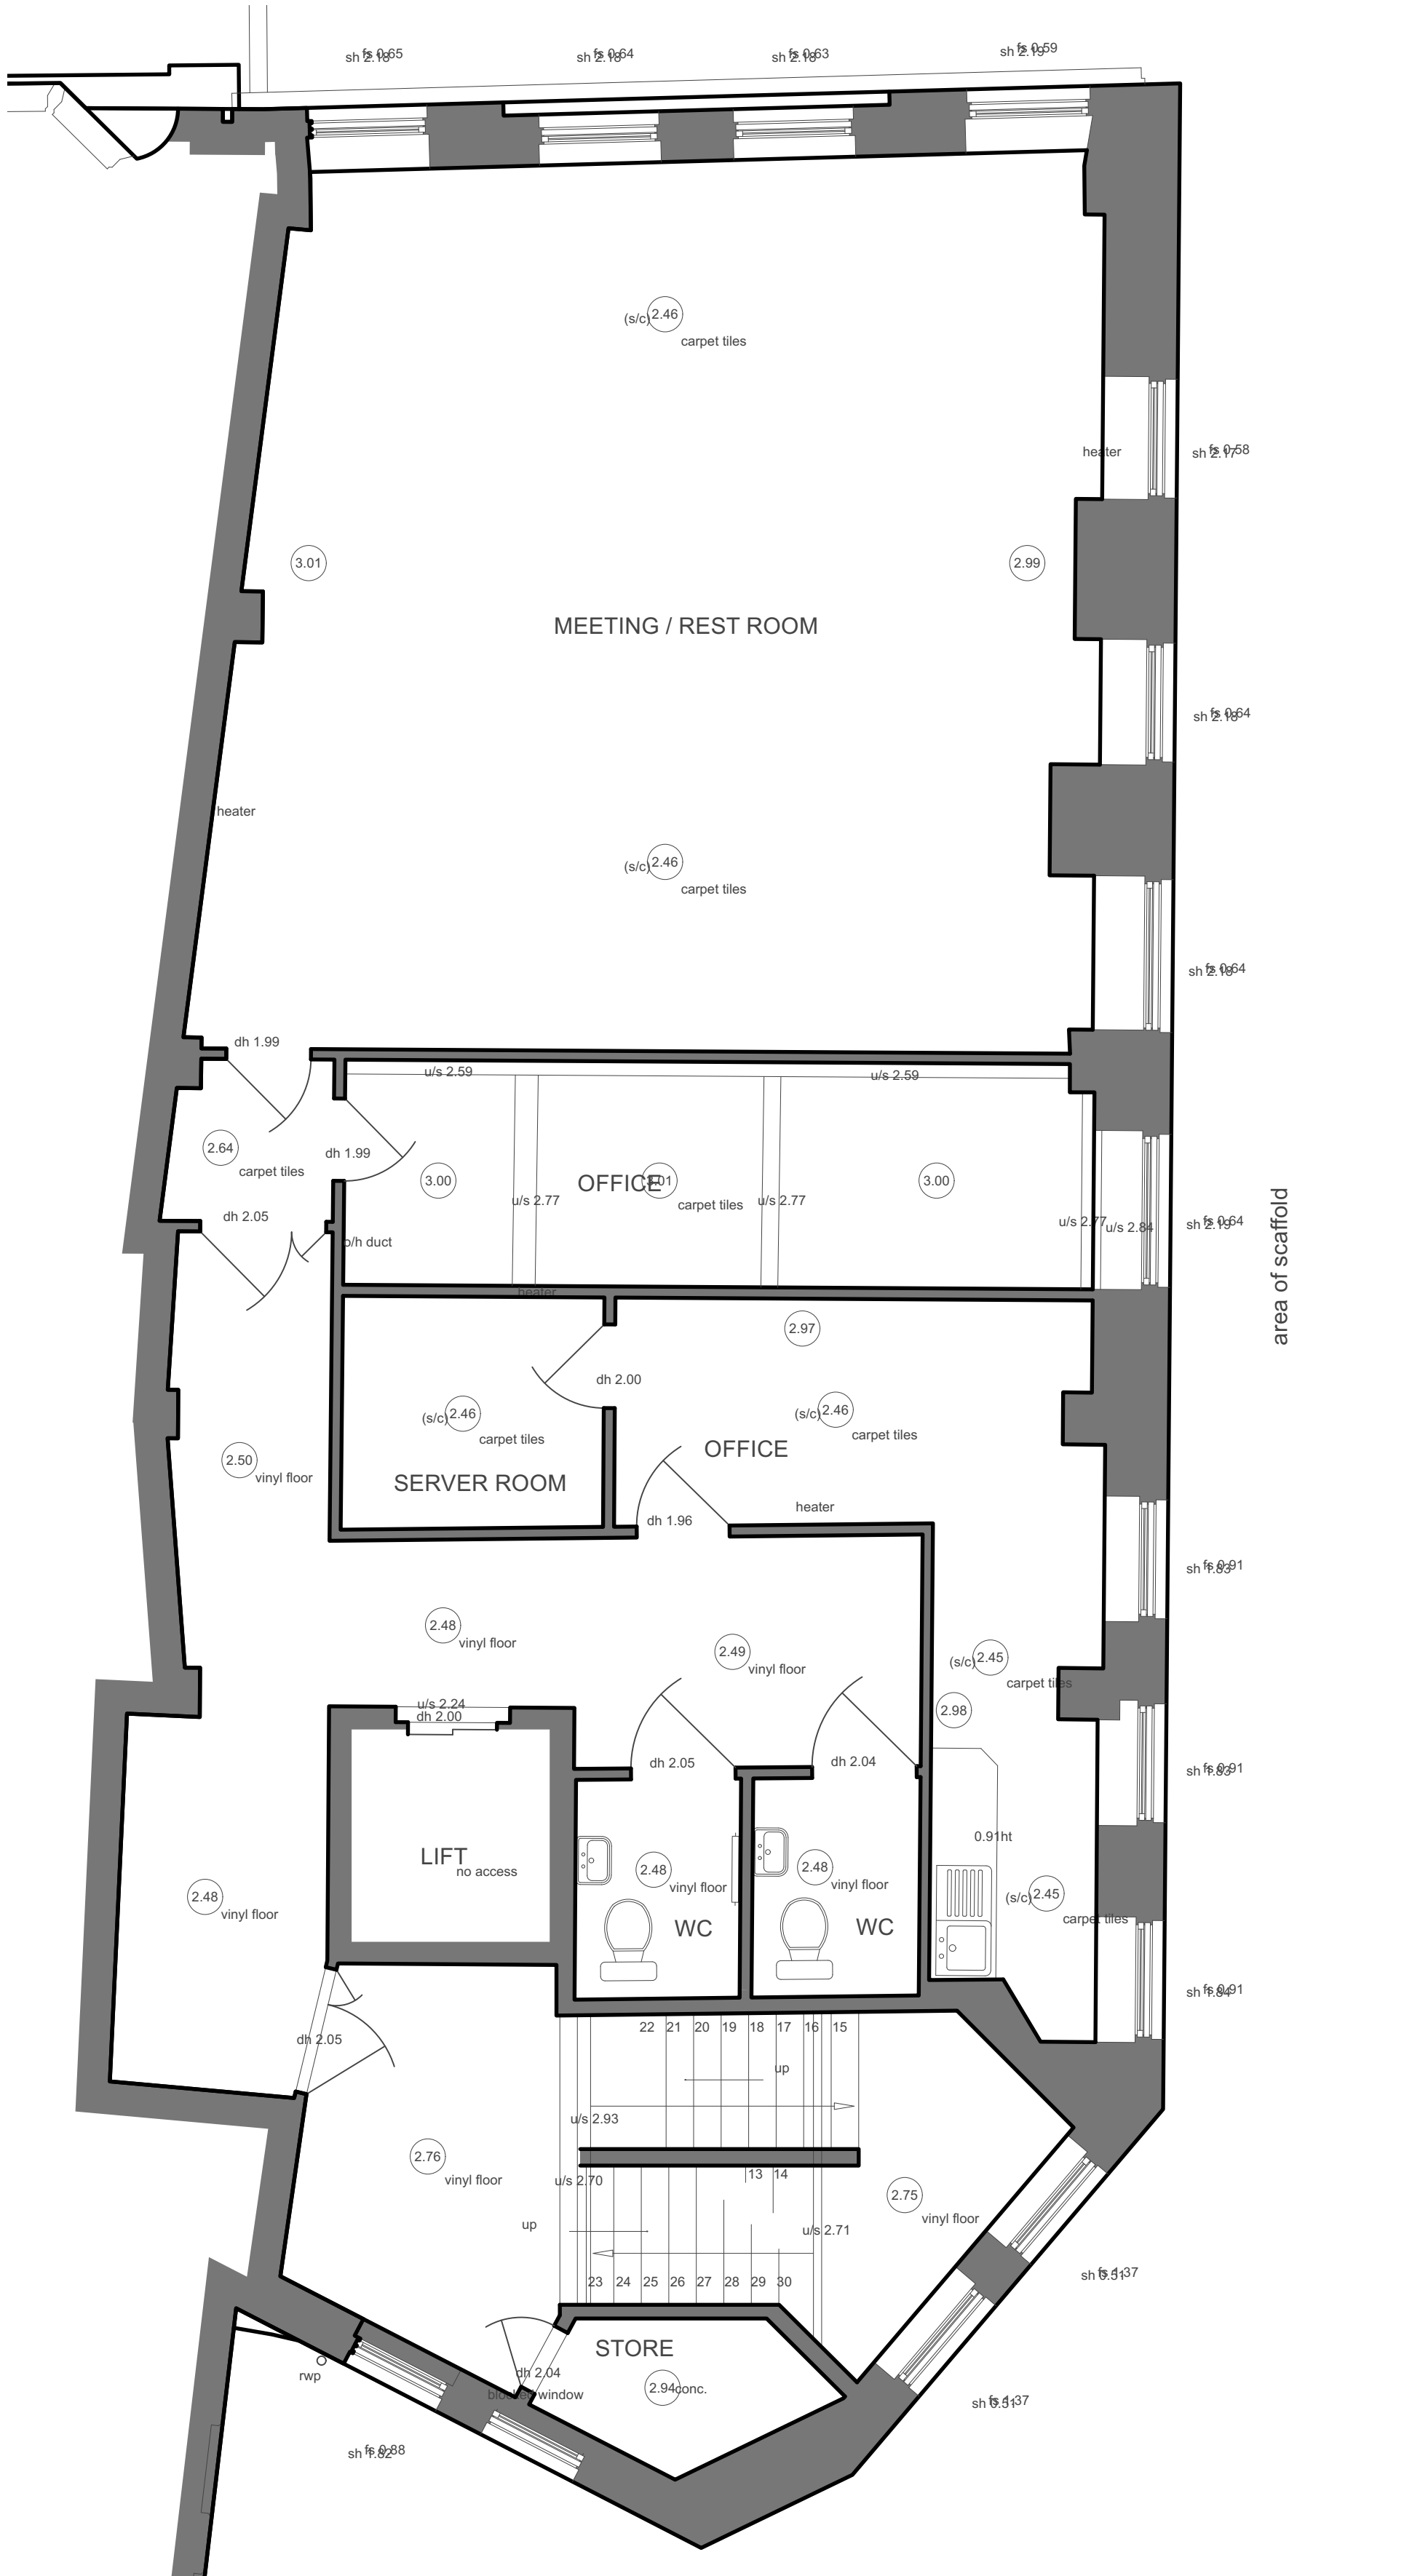

FIRST FLOOR PLAN
1:50 @ A1



P1 01/11/2021 PLANNING

Do not scale from
drawing, all dimensions
to be checked on site.
Report omissions and
discrepancies to the
architect immediately

Project	Jollibee
Client	Manchester
Drawing	Planning Existing Plans: B-L01

Scale	1:50	Date	27/10/2021
Drawing Number	20028-001		
Drawn By	JG	Checked By	PA

e. hello@applied.studio w. applied.studio t. +44 (0) 20 8150 6616

