

General Notes

The Architect shall have no responsibility for any use made of this document other than for that which it was prepared and issued.
All dimensions should be checked on site. Do not scale from this drawing. To be read in conjunction with all other Consultant's drawings. The Architect to be immediately notified of any discrepancies.

Copyright on this drawing retained by the Architect.

LEGEND

Site Boundary

J	25/10/21	SA	SH	Amended Residential Entrance	
I	11/10/21	HG	SH	Amended to Shed Dormer	
H	04/10/21	SH	SH	Amended Dormer Width	
G	22/09/21	HG	SH	Dormas & Bin Store Amended	
F	02/09/21	SA	SH	Amended Bin Store	
E	24/08/21	SA	SH	Amended Bin Store	
D	08/06/21	SA	SH	Amended Proposed	
C	18/05/21	SA	SH	Amended Proposed	
B	12/05/21	SA	SH	Amended Proposed	
A	22/04/21	SA	SH	Amended Proposed	
-	14/04/21	SA	SH	Initial Issue	
No.	Date	Dwn	Chk	App	Revision or reason for issue

Client

Dhd & Co

createitstudios
Architects & Designers

Create It Studios (NW) Ltd
Universal Square
Devonshire Street North
Manchester M12 6JH

0161 974 6165
www.createitstudios.co.uk
info@createitstudios.co.uk

Project Title

296-298 Barlow Moor Road,
651 Mauldeth Road West

Scale / North Point

1 : 200

Drawing Title

Proposed Site Plan

Drawing Number
A1341(02)001

Drawing Status
Preliminary


Revision
J



2 Proposed Front View



3 Proposed Rear View

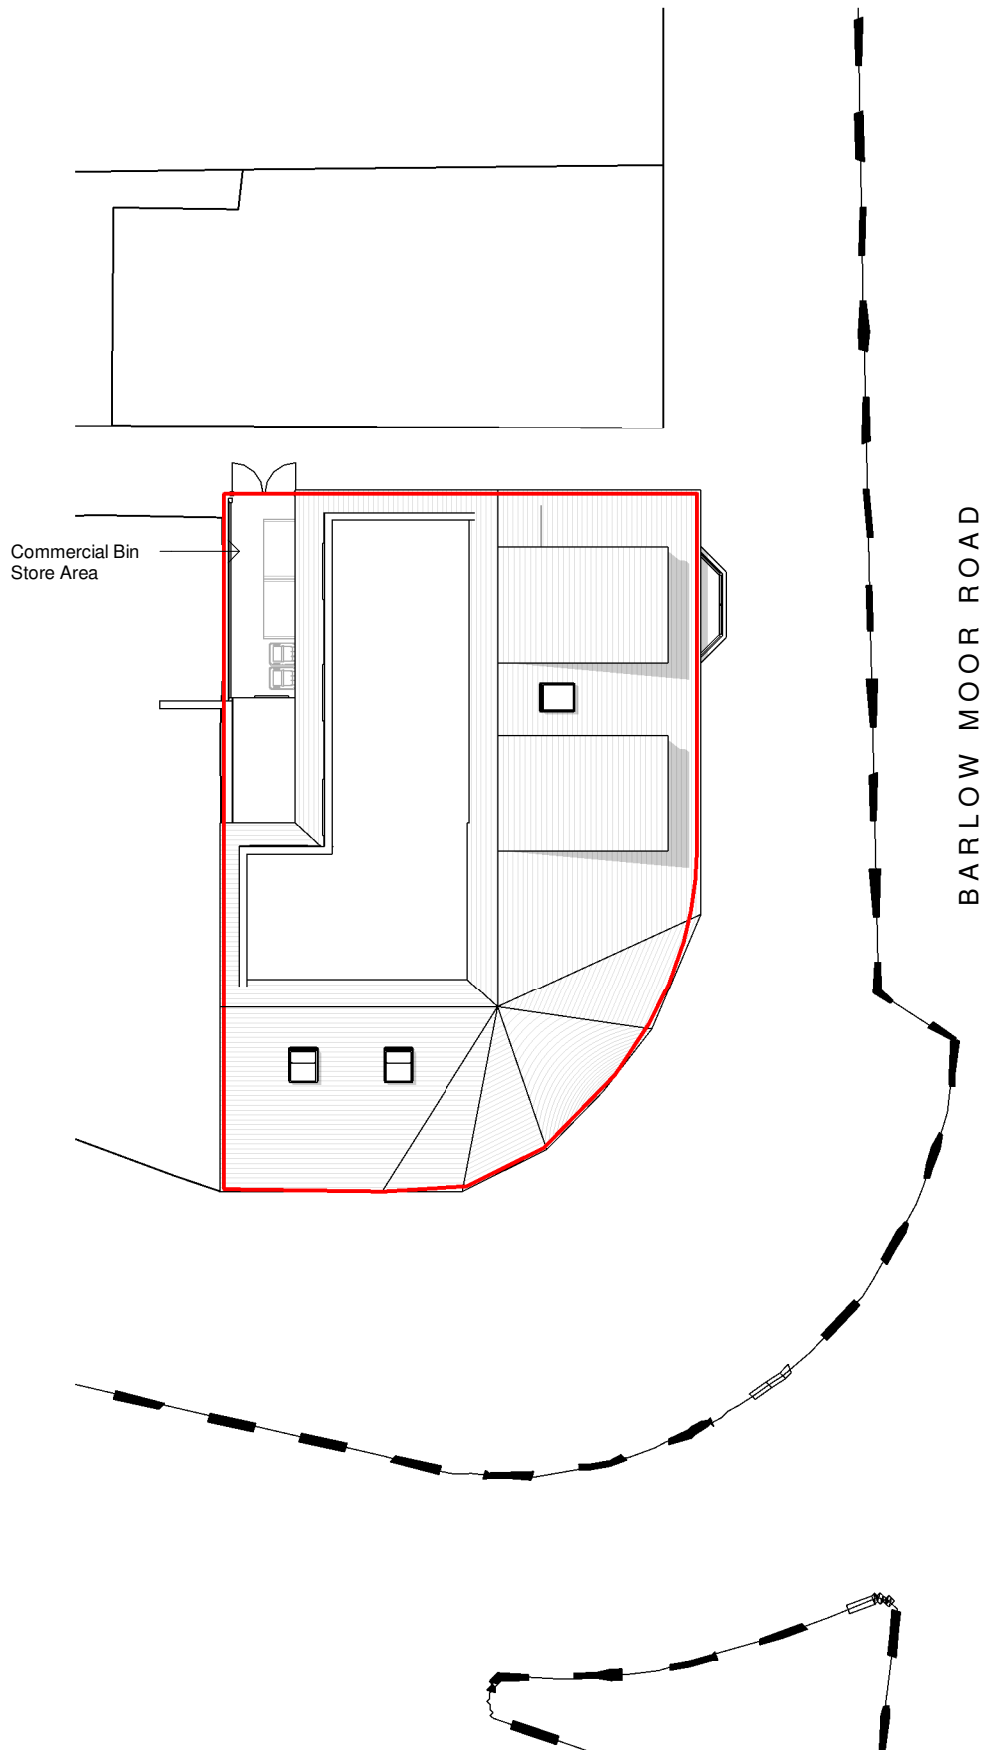

1 Proposed Site Plan
1 : 200

0 2 4 6 8m
1:200