





Scale 1:50@ A1



Scale 1:100@ A1

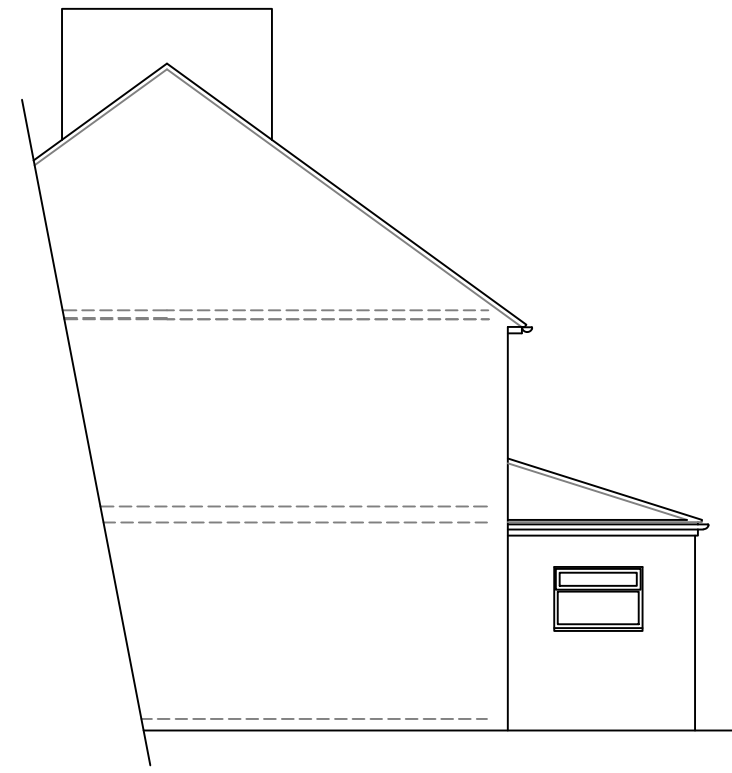

Existing Side Elevation

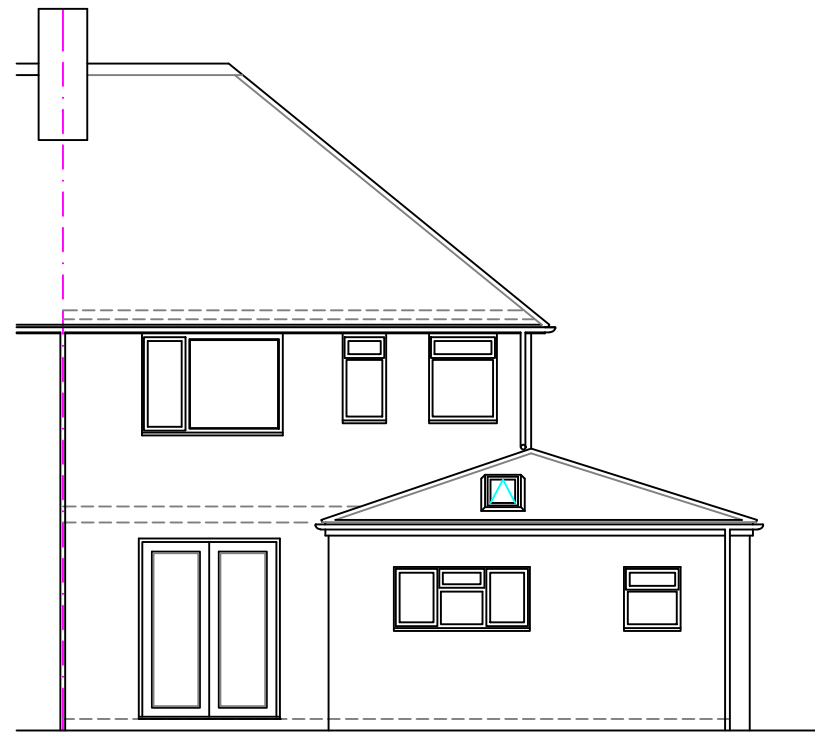

Existing Rear Elevation




Existing Side Elevation



Existing Front Elevation

1:100

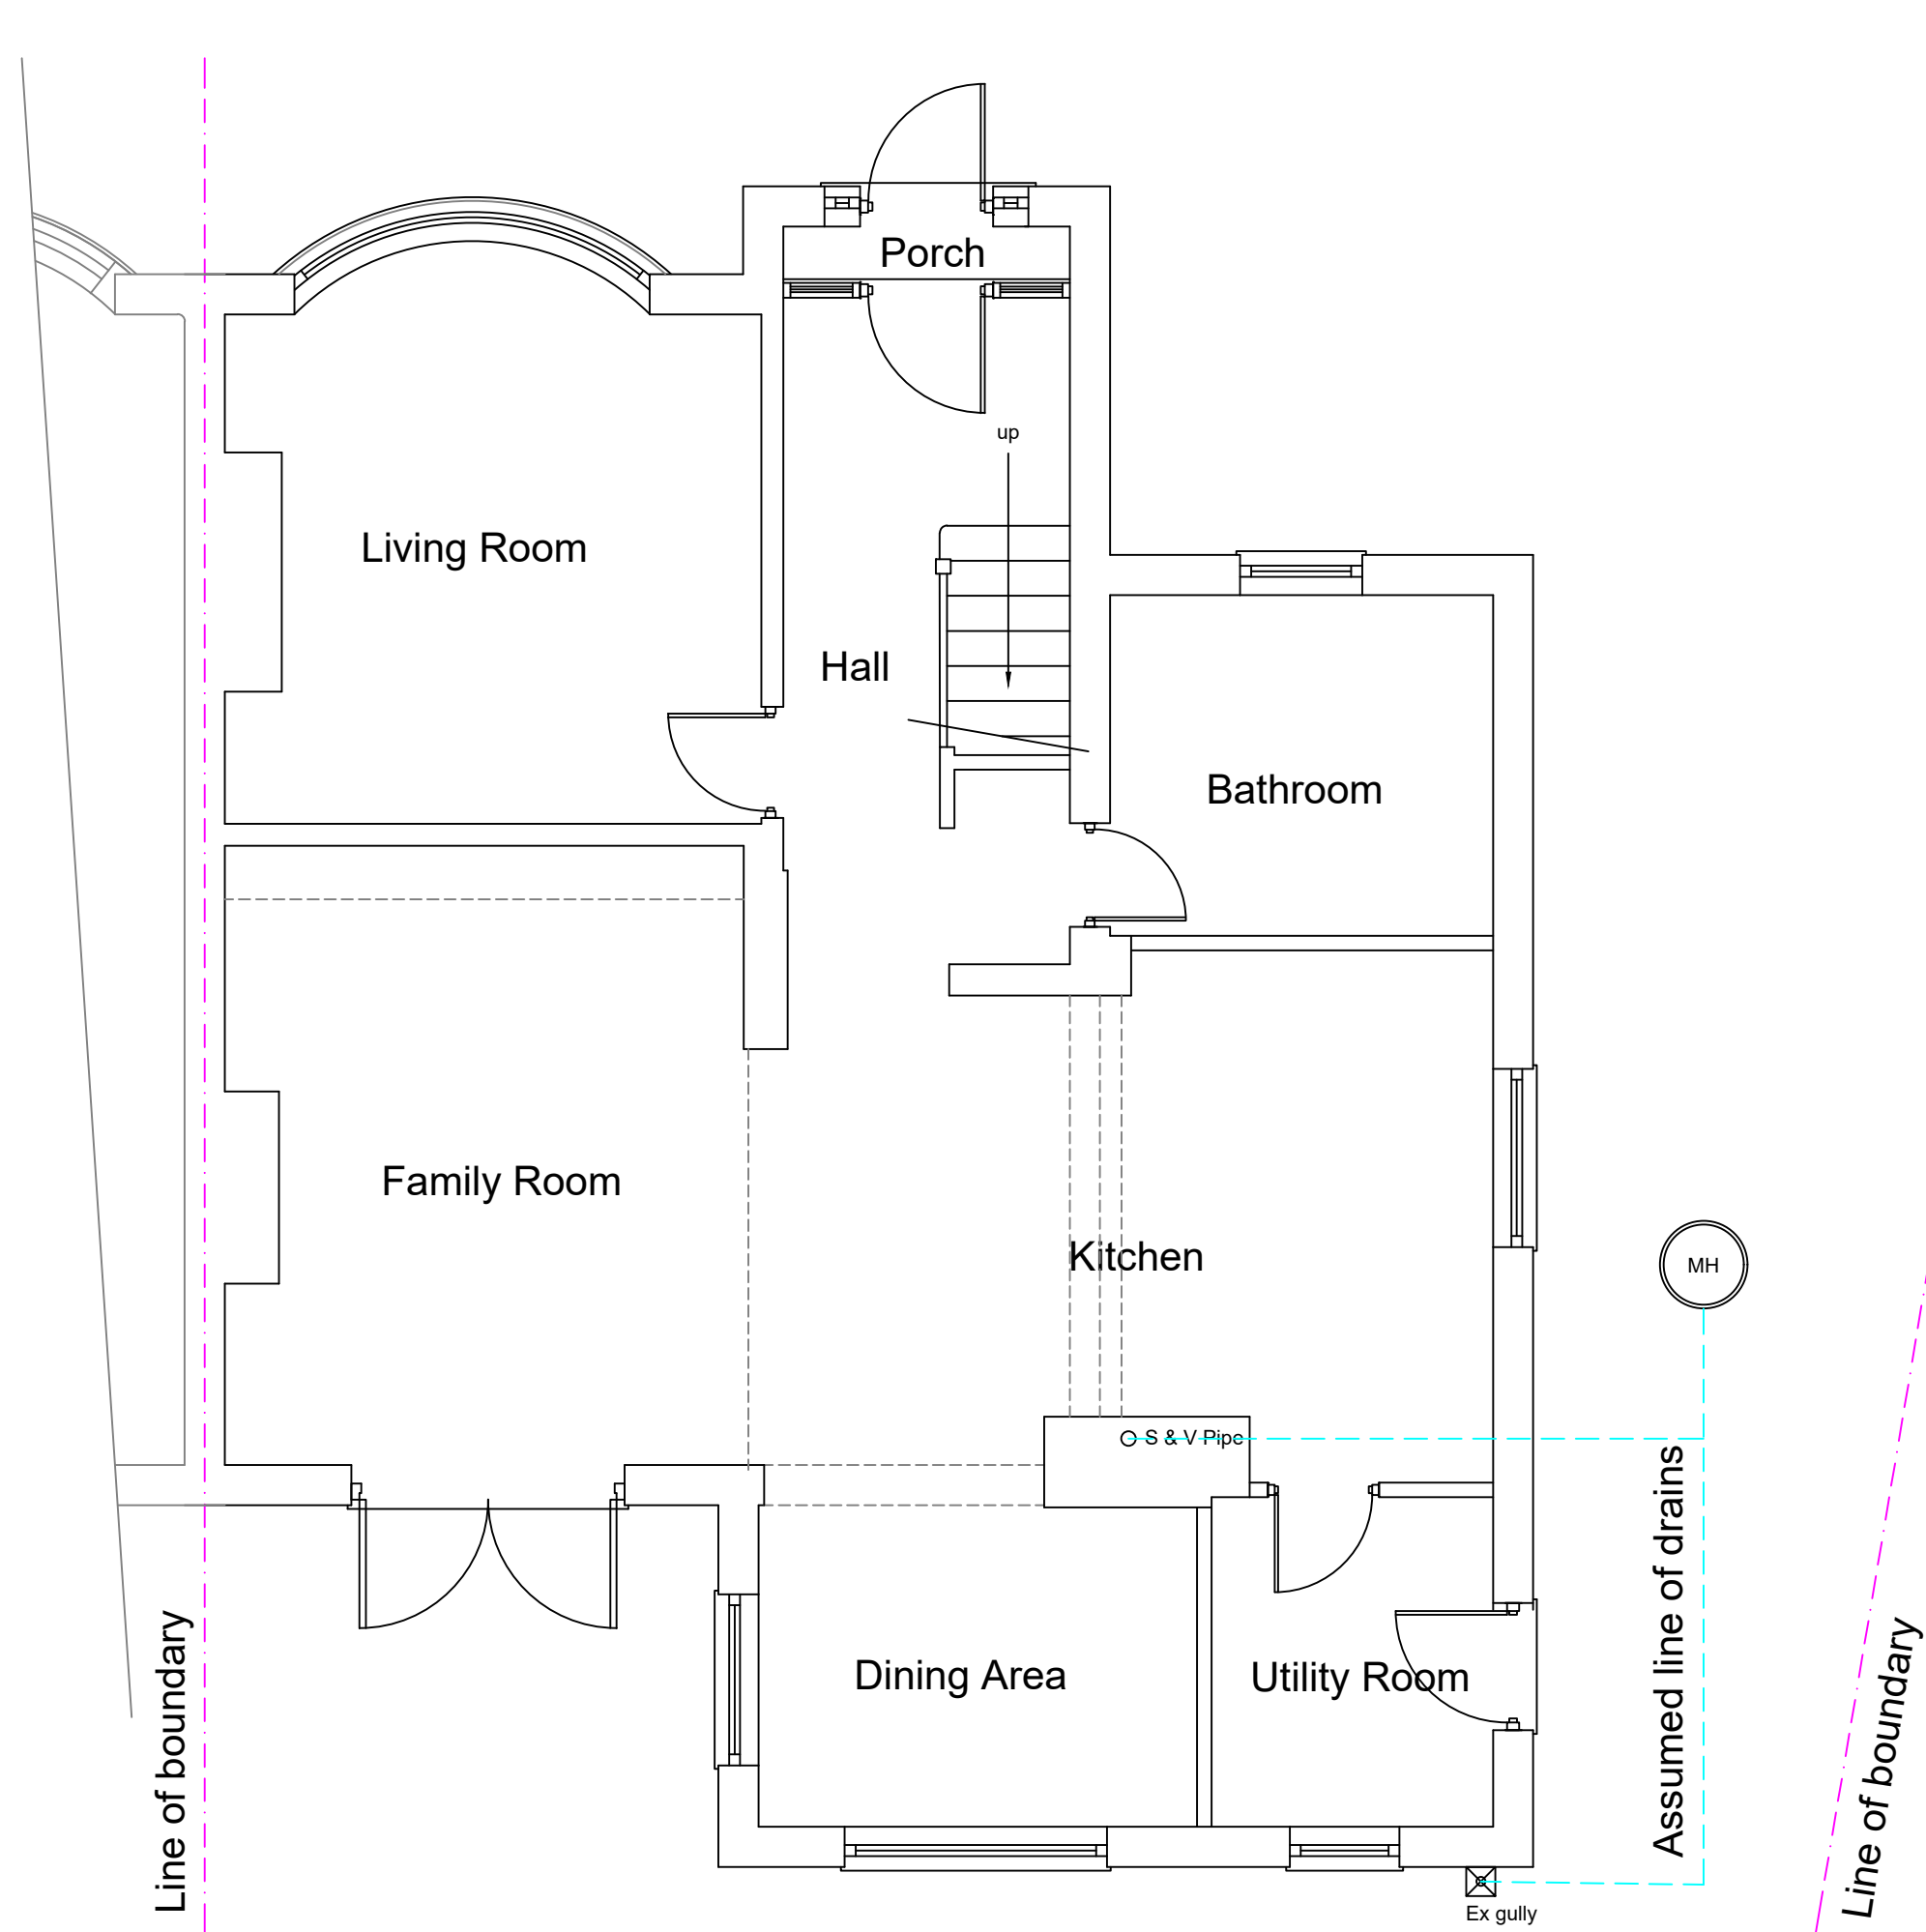


Existing Ground Floor Plan



Existing First Floor Plan

1:50

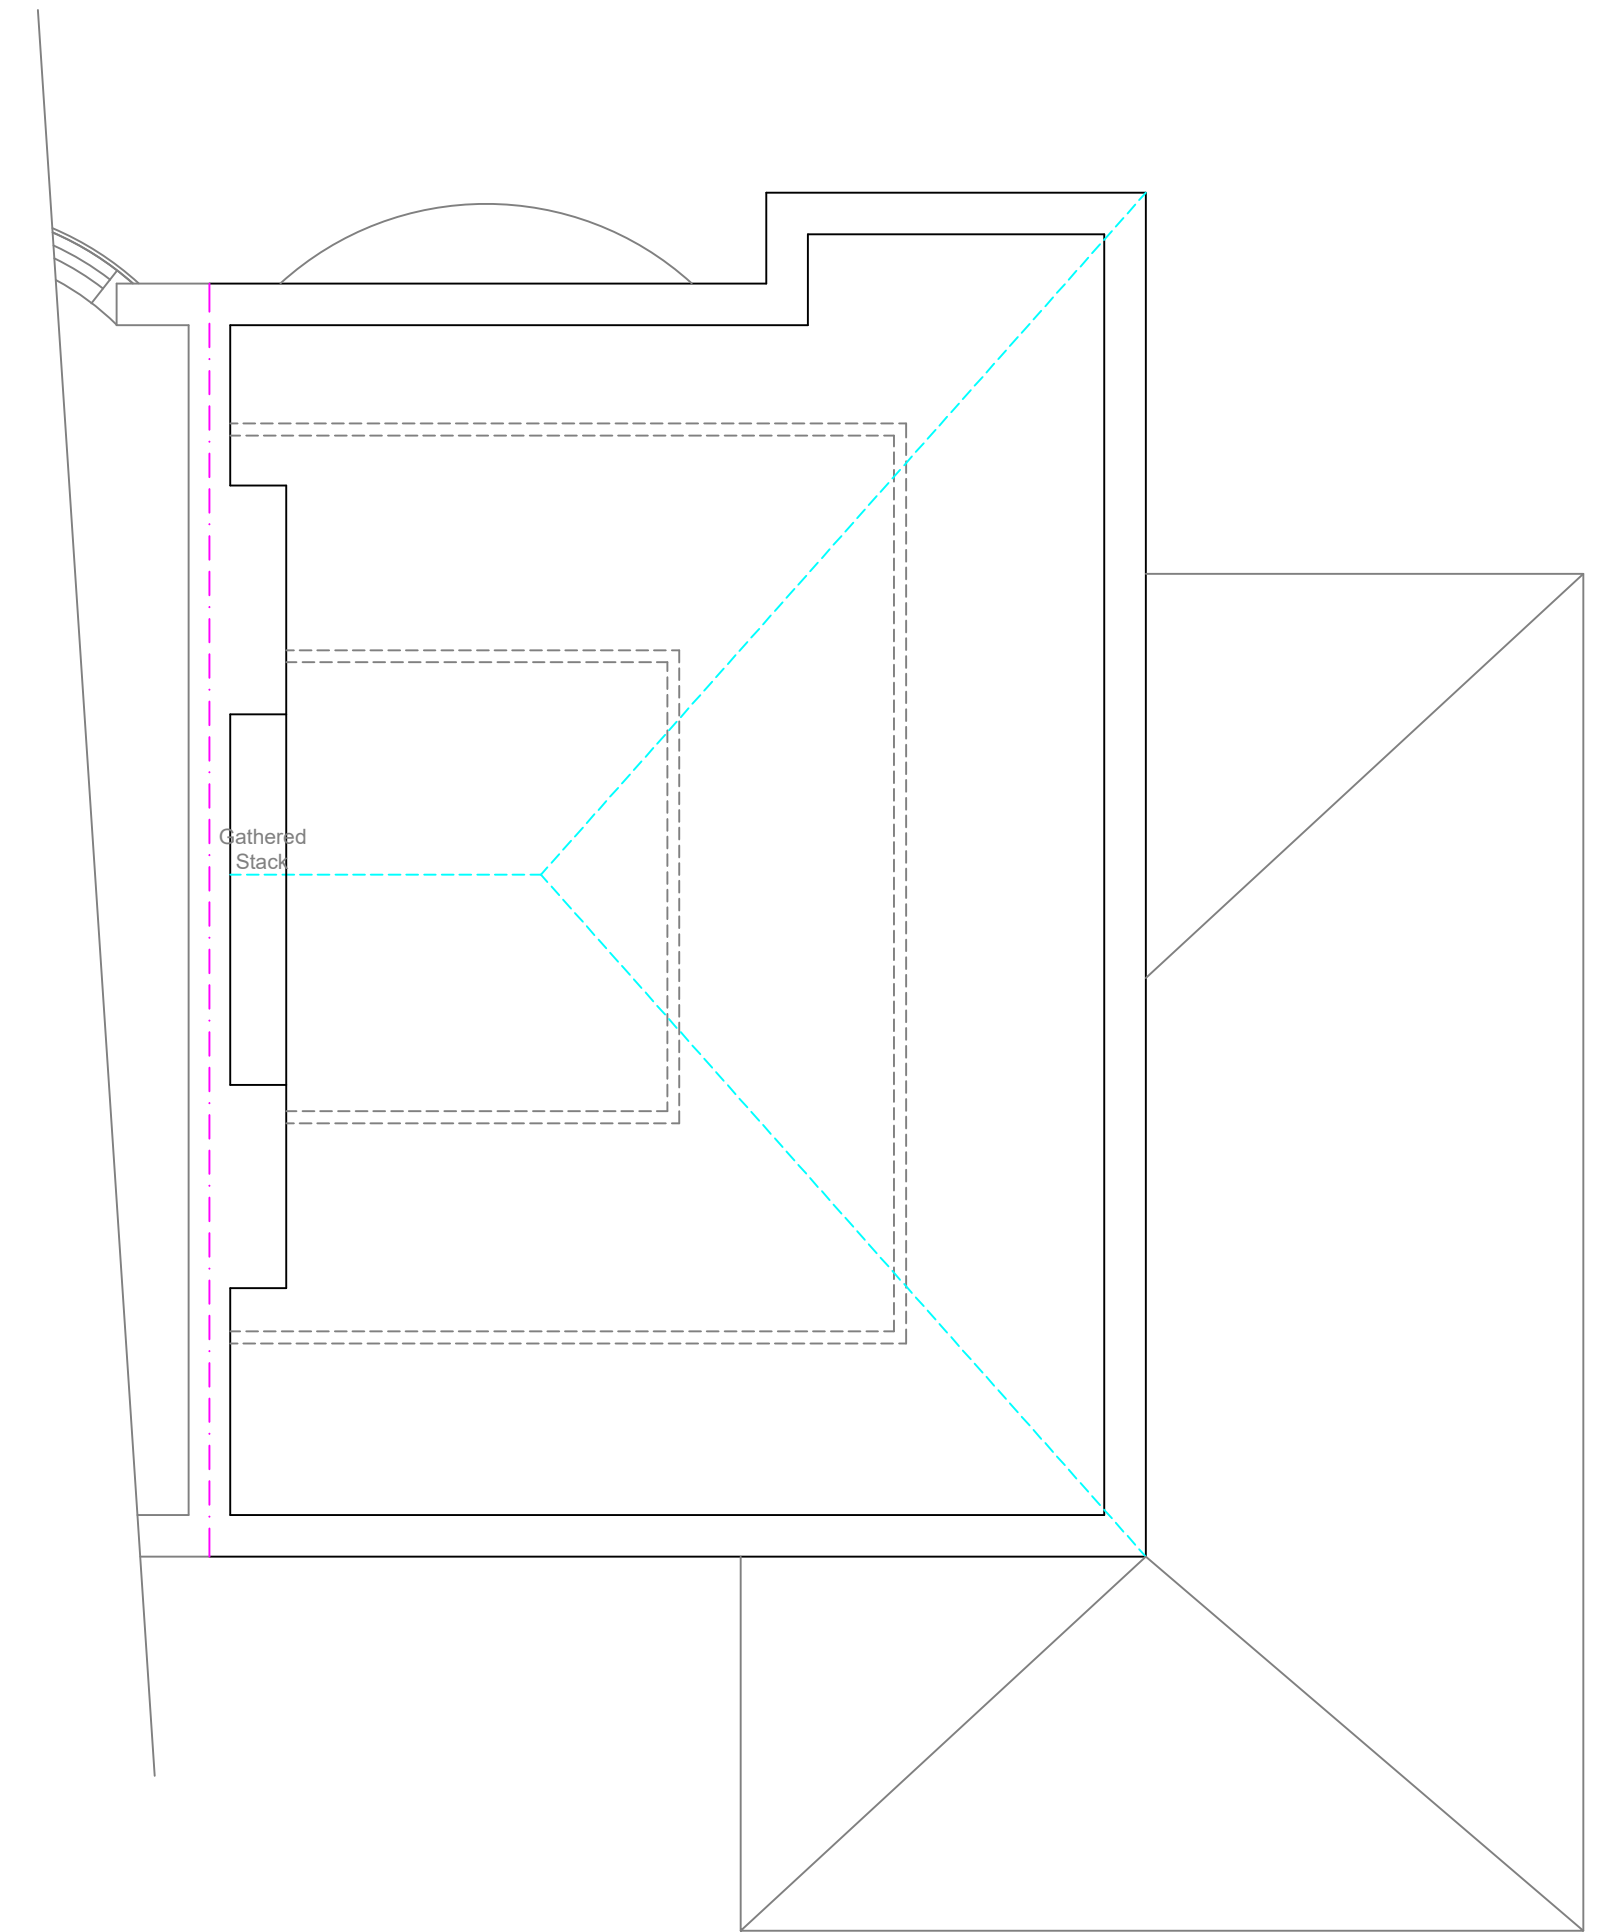

Existing Attic Floor Plan

Stage :- Householder Planning				
Project Title :- Proposed Dormer Loft Conversion				
Drawing Title :- Existing Plans & Elevations				
Client :- Mr & Mrs Siddall				
Drwg No :- 04/21/70B		1 of 3	Date :- April '21	Rev :-
Scale :- 1:100 & 1:50@A1		Drawn:- SCM		Checked :-
Site Address :- 15 Brooklawn Drive, Didsbury, Manchester, M20 3GY				