


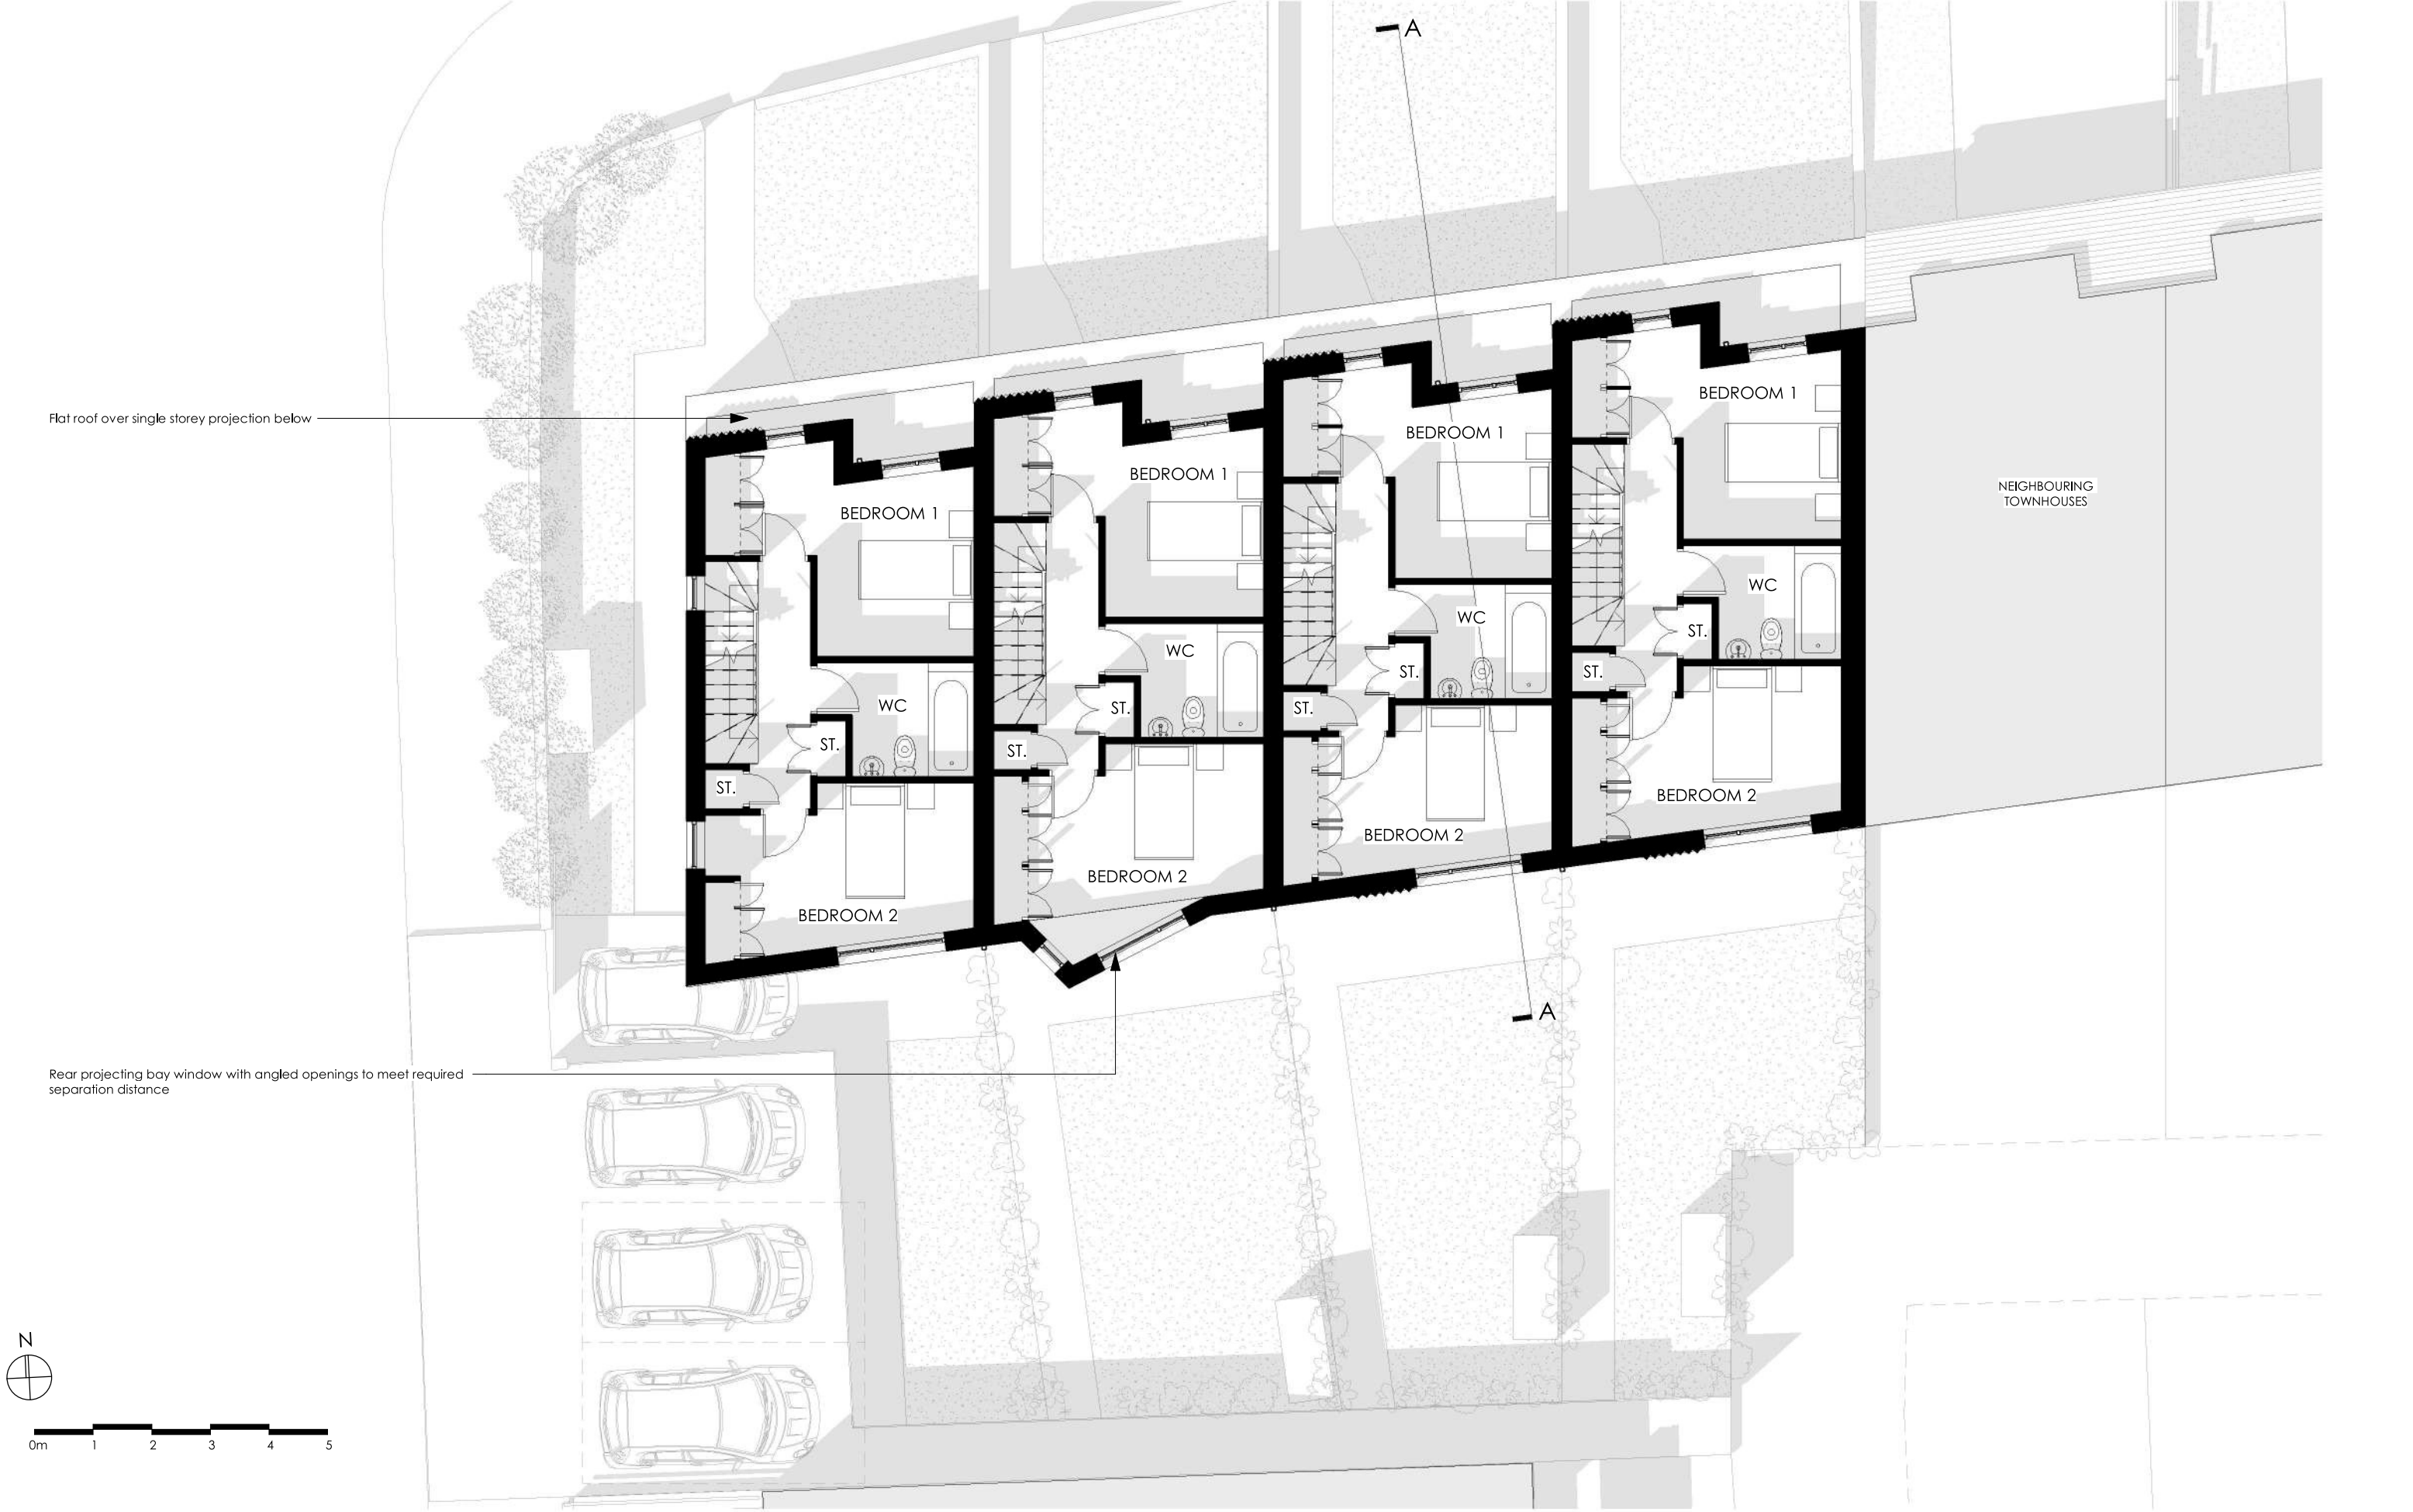

DO NOT SCALE FROM THIS DRAWING.
All drawings and visuals are provided for illustrative purposes only and are indicative proposals subject to detailed design and structural coordination. AA advises all measurements to be checked on site.
Specific details and materials/colours are subject to further design development.

COPYRIGHT: Artform Architects.

Rev	Description	Date	By						

SCALE 1 : 100 @A3	STATUS PLANNING	DATE Sep 2021	MOSS LANE EAST Proposed First Floor Plan
DWG No MLE/PL/103	DRAWN JB	REV	
WEB: www.artformarchitects.com EMAIL: info@artformarchitects.com XYZ Building 1st Floor 2 Hardman Blvd Manchester TEL 0161 6600377			

ARTFORM
ARCHITECTS