

SHEET ID: 90BRAN
DATE: 02/07/2021

SITE ADDRESS
90 Brantingham Road
Whalley Range
Lancashire
M16 8LZ

ARCHITECT
Nasar Ishfaq
JAAN Architects Ltd
www.JAANarchitects.co.uk
07817 086 944



CLIENT
Mr Pervaze

DRAWINGS LIST


Existing:
Roof Plan
Site Plan
Ground Floor
First Floor
South Elevation
North Elevation
West Elevation

Proposed:
Roof Plan
Site Plan
Ground Floor
First Floor
South Elevation
North Elevation
West Elevation


Note: Materials to match existing where possible

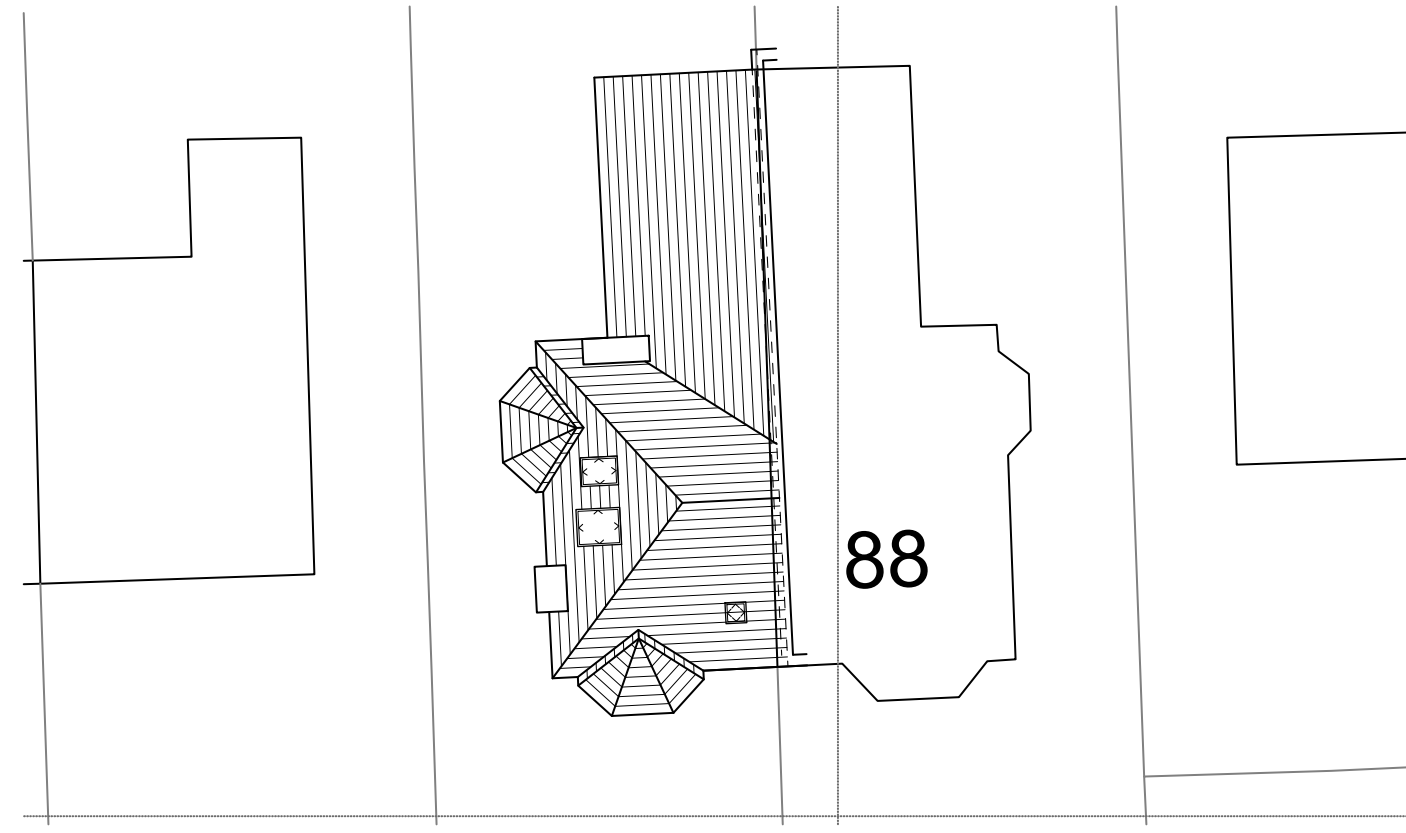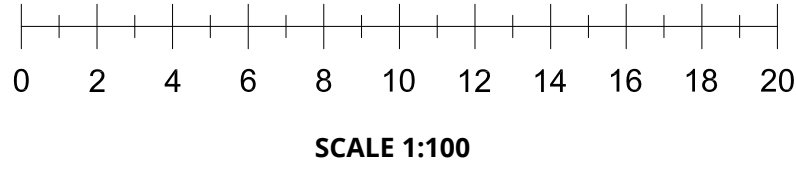


ROOF PLAN
SCALE 1:200
UID - E001

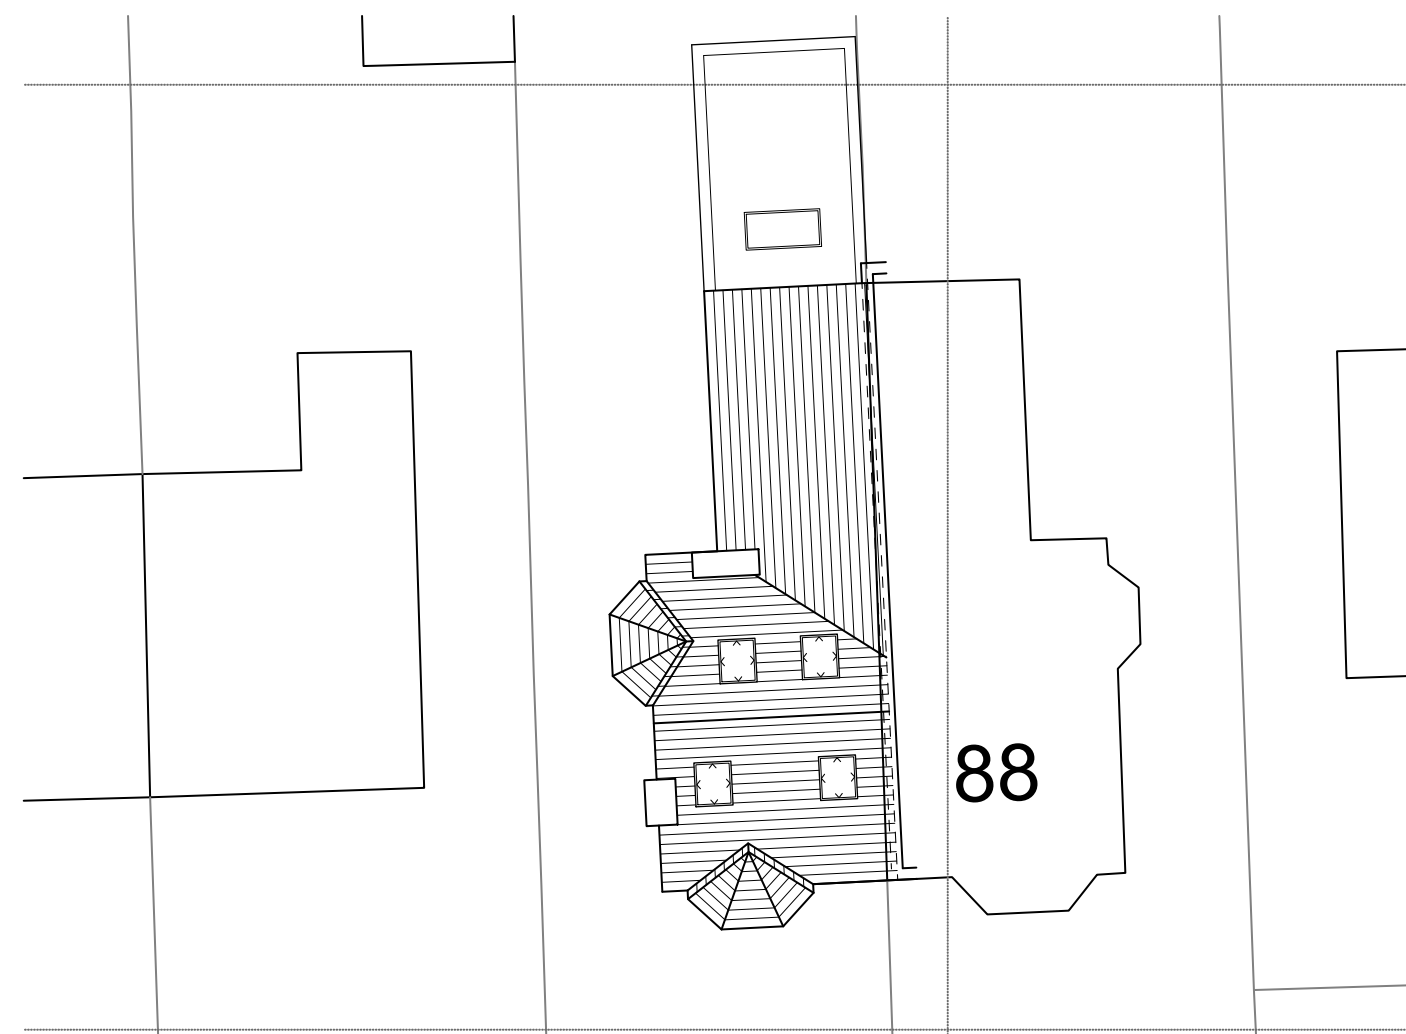


ROOF PLAN
SCALE 1:200
UID - P001

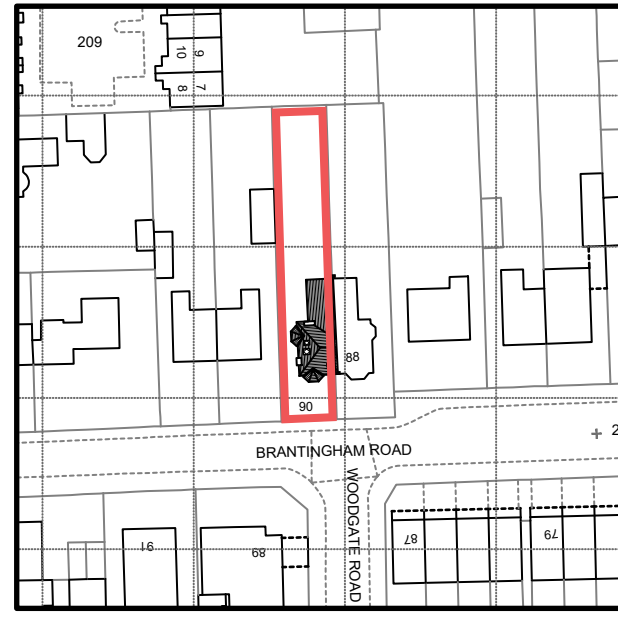


SITE PLAN
SCALE 1:1250
UID - E002

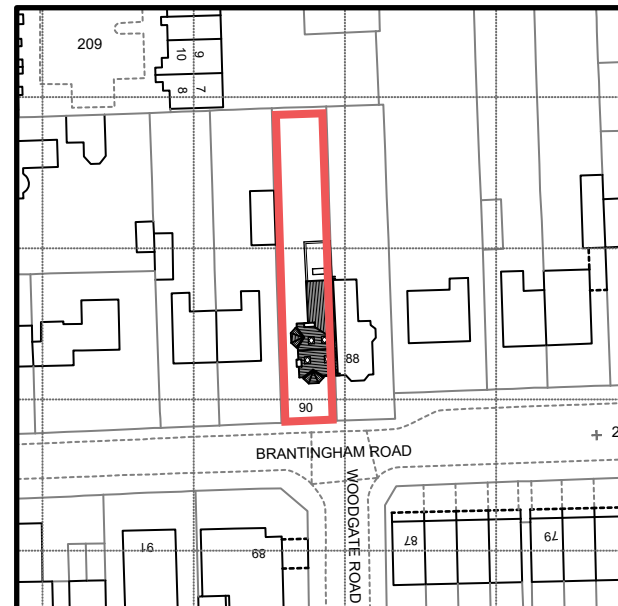


SITE PLAN
SCALE 1:1250
UID - P002

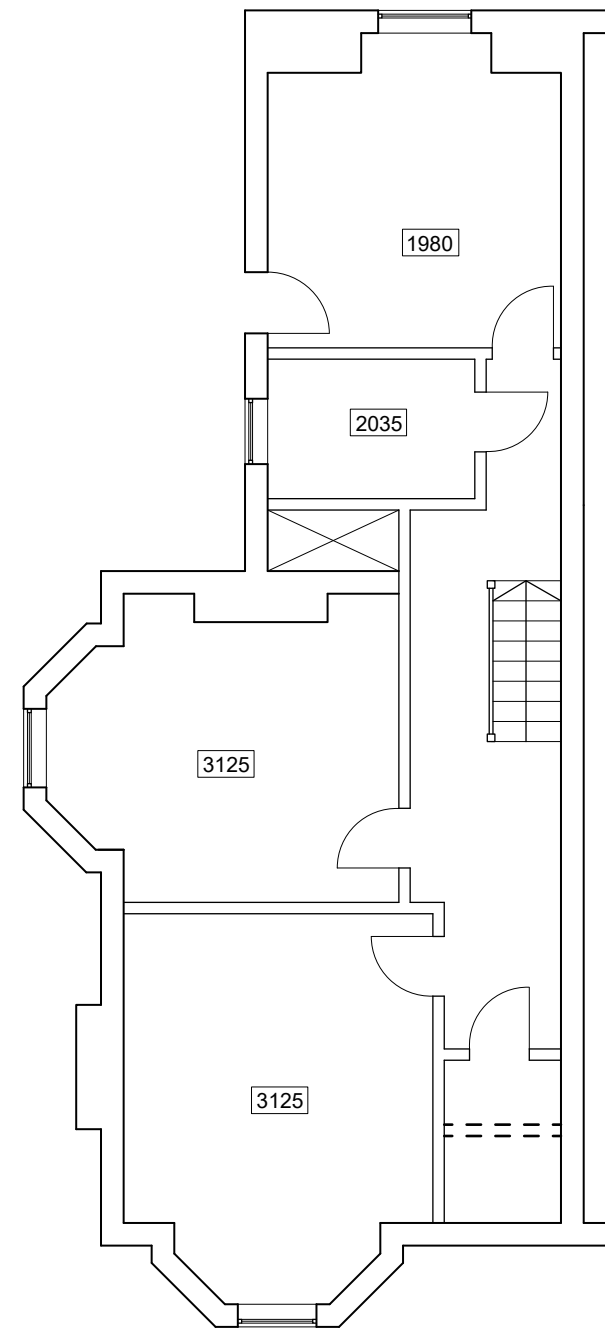


BASEMENT
SCALE 1:100
UID - E003

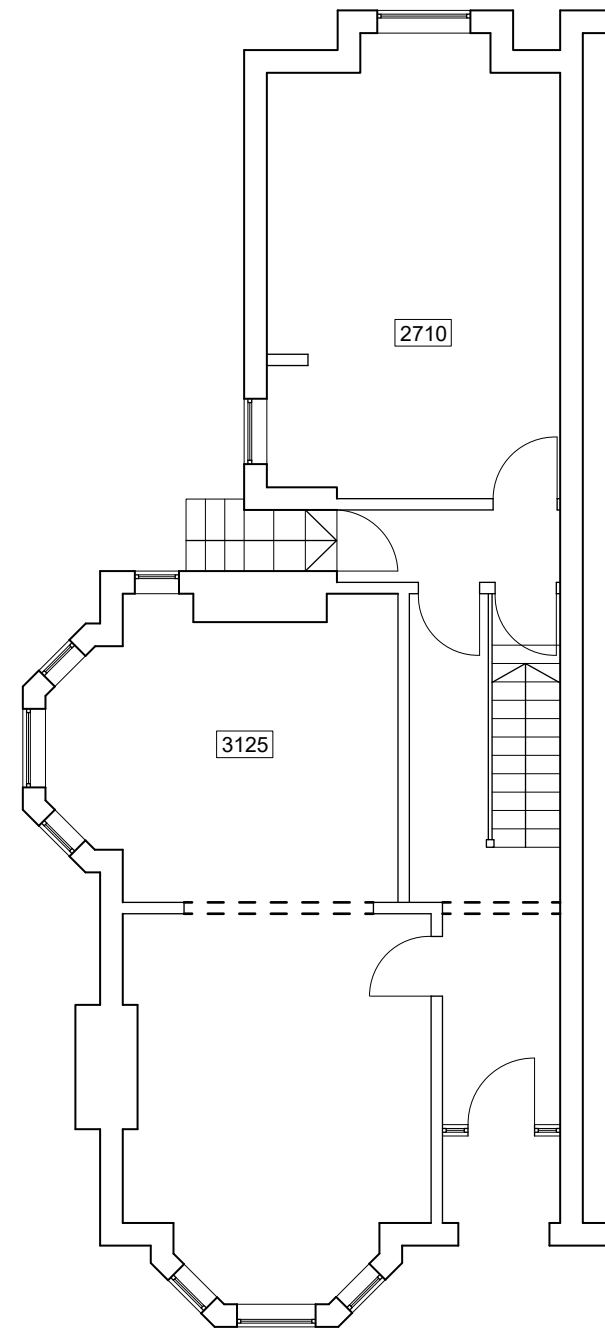


GROUND FLOOR
SCALE 1:100
UID - E004

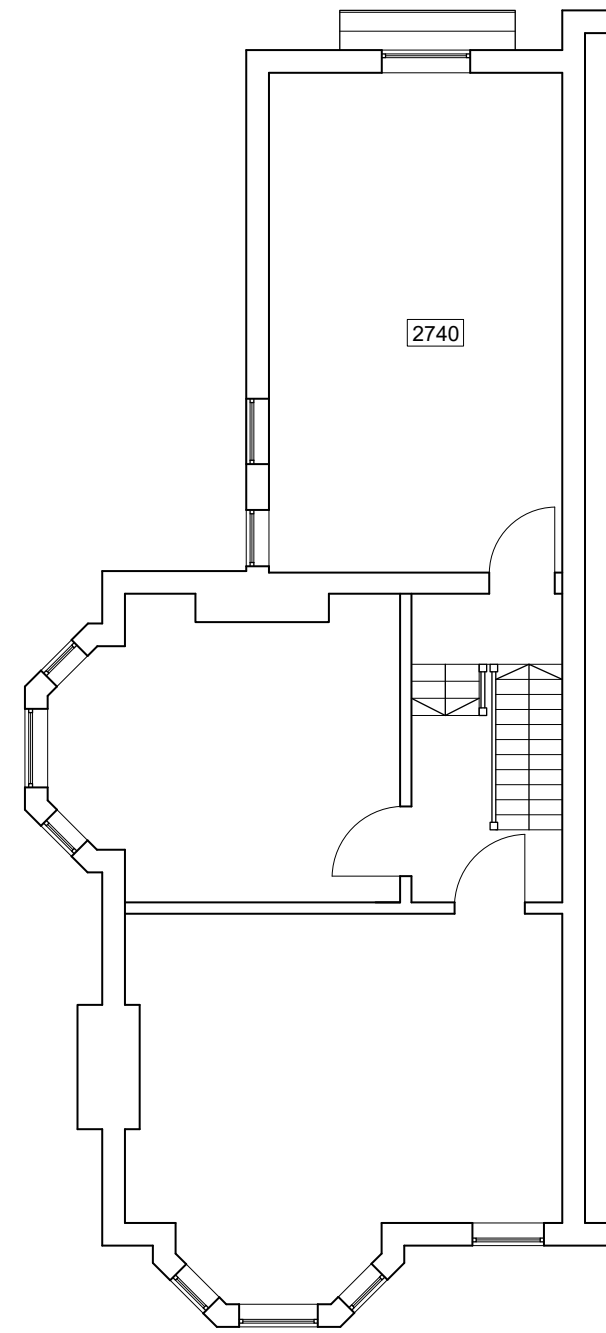

FIRST FLOOR
SCALE 1:100
UID - E005

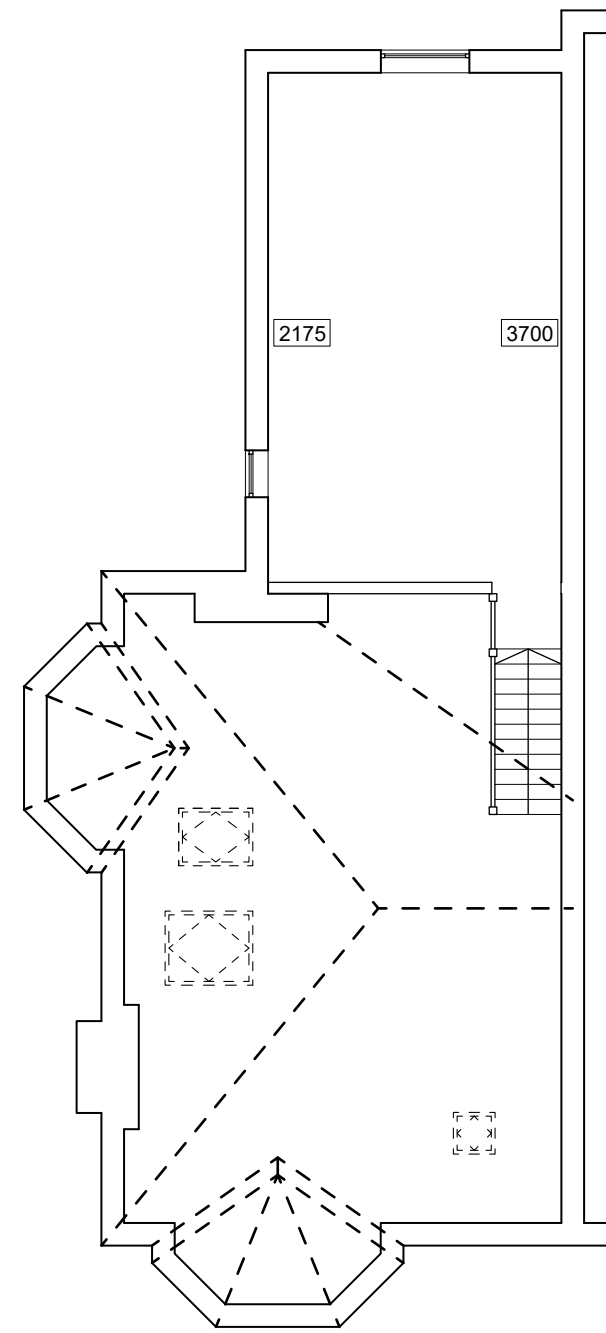


SECOND FLOOR
SCALE 1:100
UID - E006

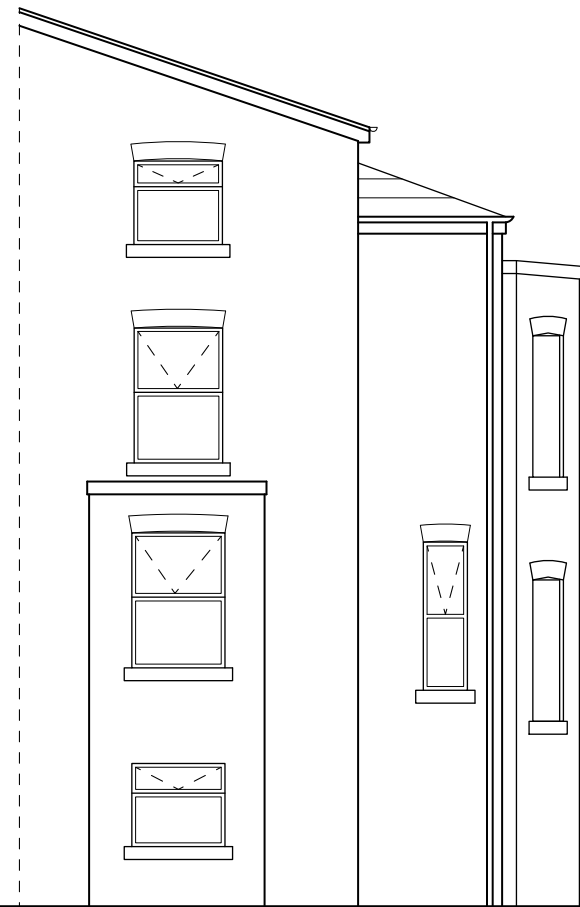


NORTH ELEVATION
SCALE 1:100
UID - E007



WEST ELEVATION
SCALE 1:100
UID - E008

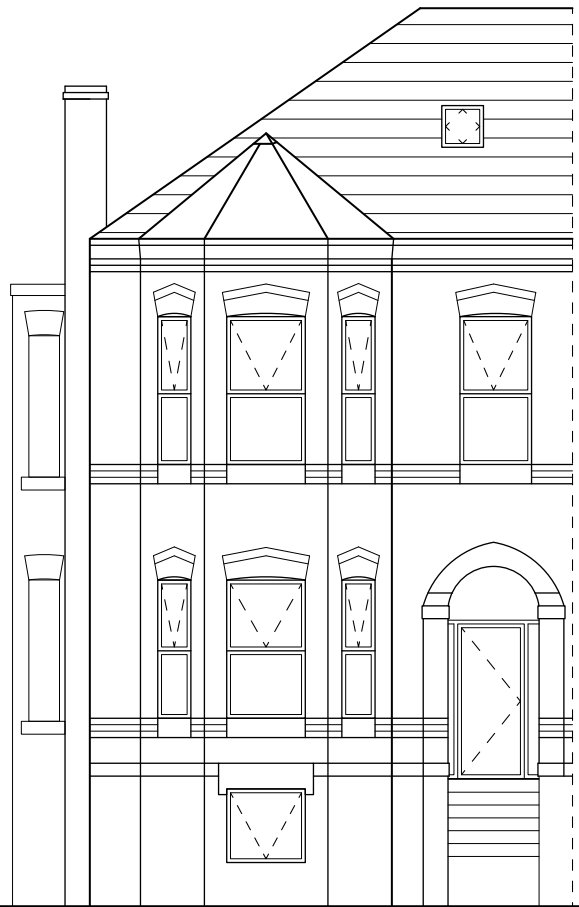

SOUTH ELEVATION
SCALE 1:100
UID - E009

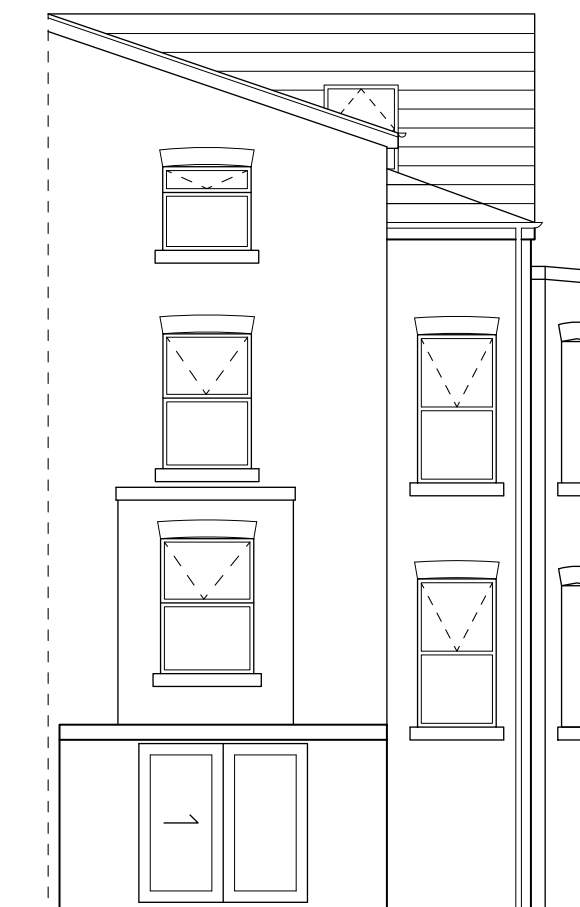


NORTH ELEVATION
SCALE 1:100
UID - P007




WEST ELEVATION
SCALE 1:100
UID - P008




SOUTH ELEVATION
SCALE 1:100
UID - P009

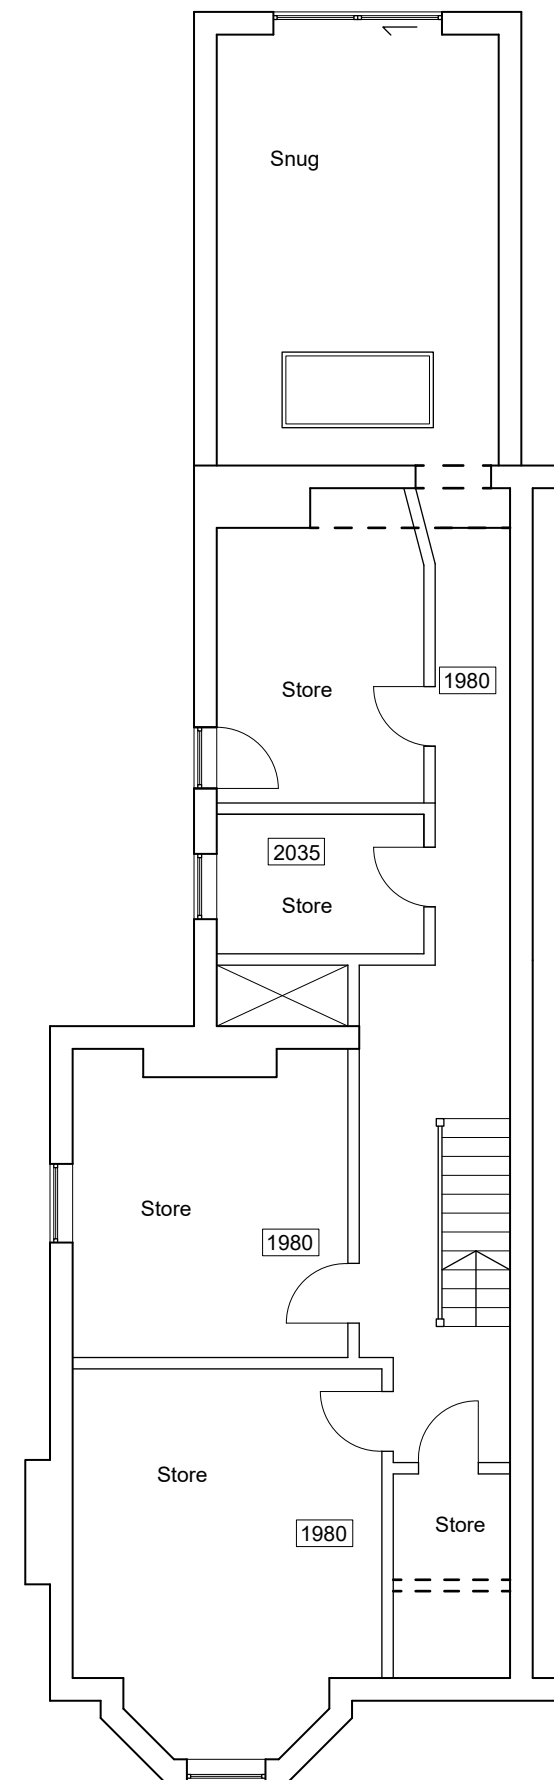


BASEMENT
SCALE 1:100
UID - P003

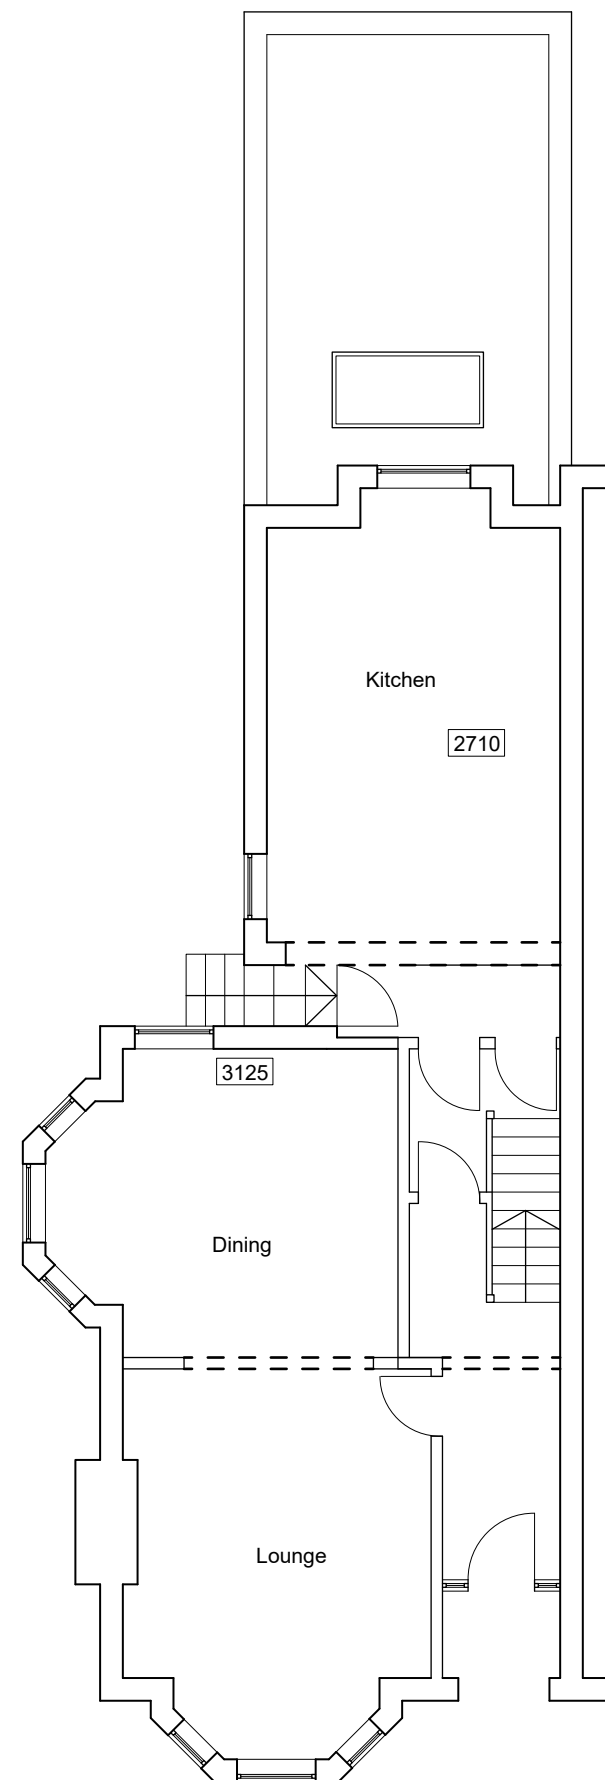

GROUND FLOOR
SCALE 1:100
UID - P004

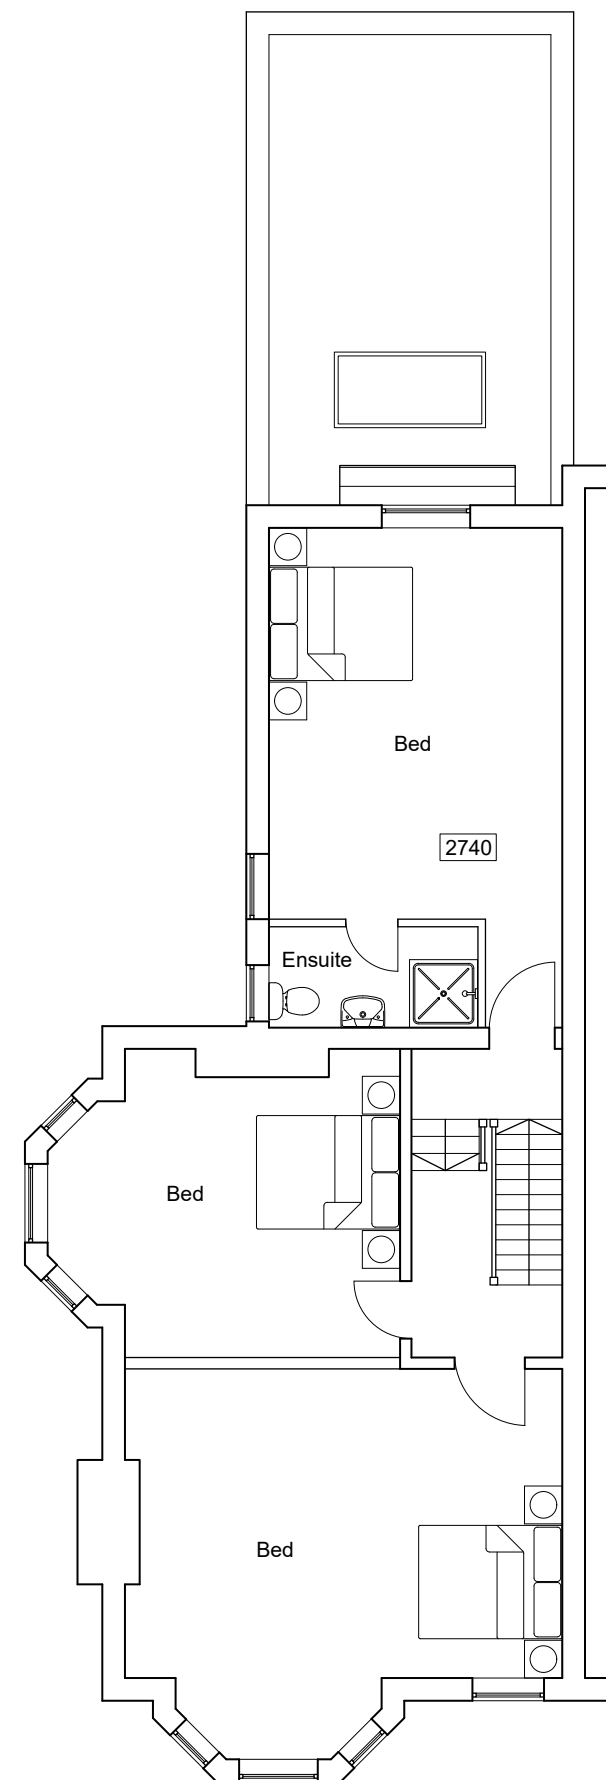

FIRST FLOOR
SCALE 1:100
UID - P005

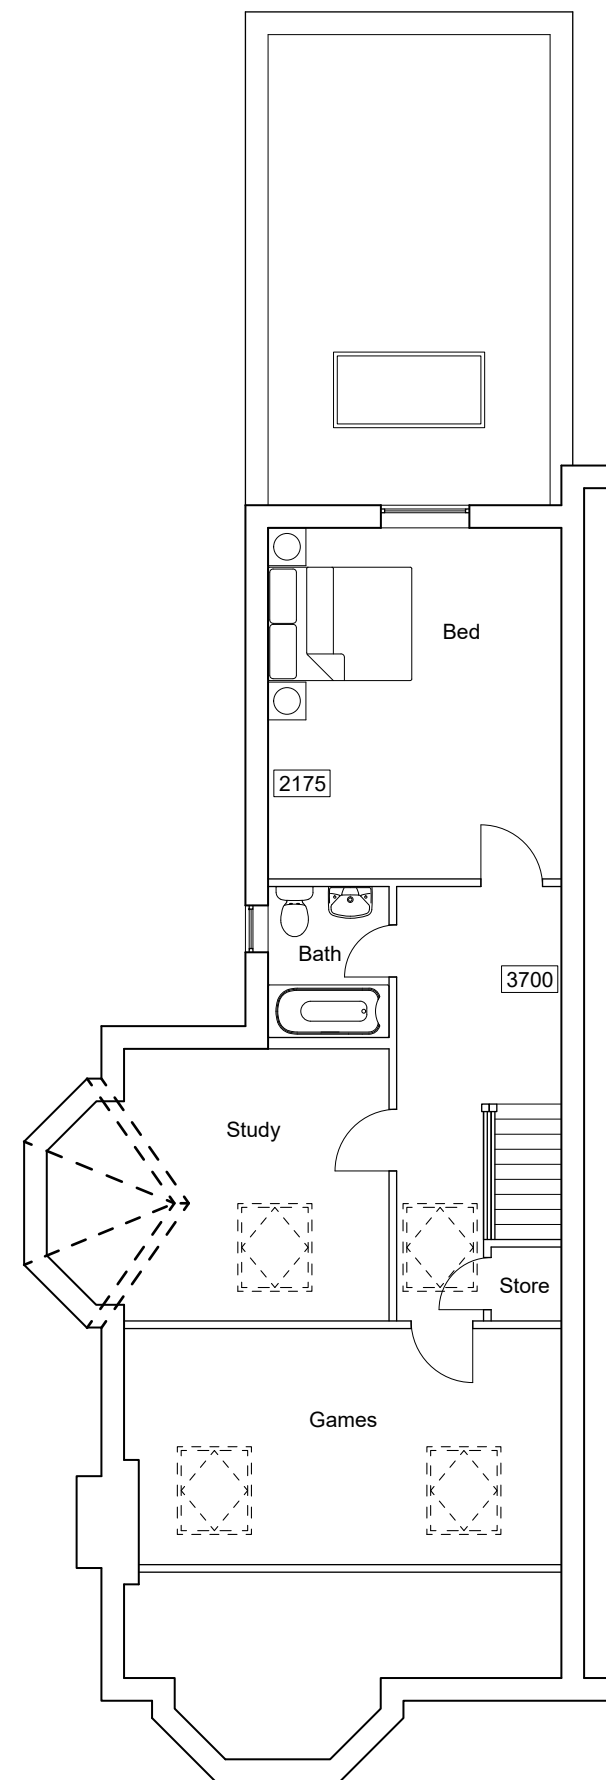

SECOND FLOOR
SCALE 1:100
UID - P006