

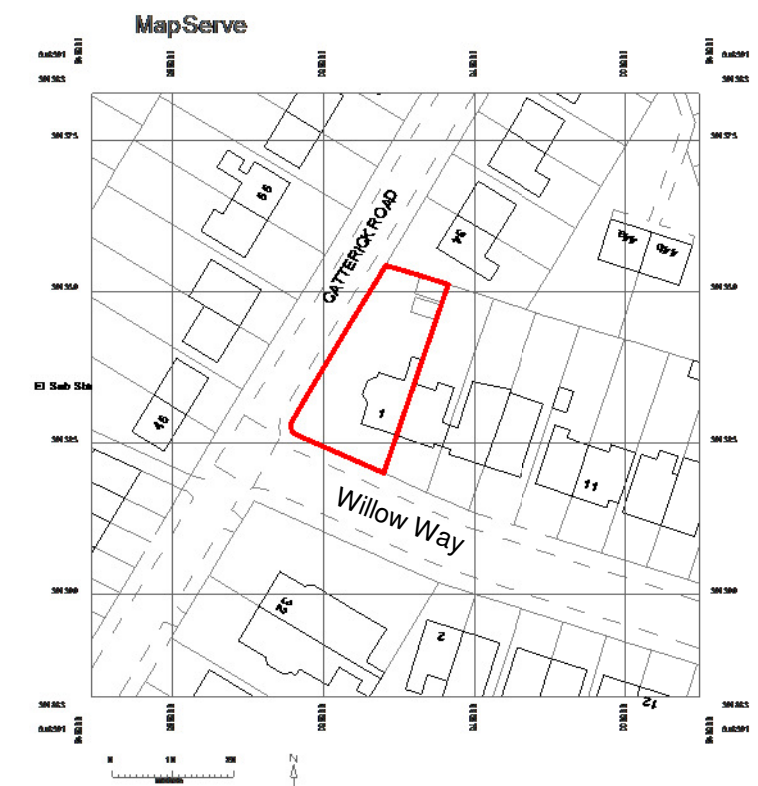


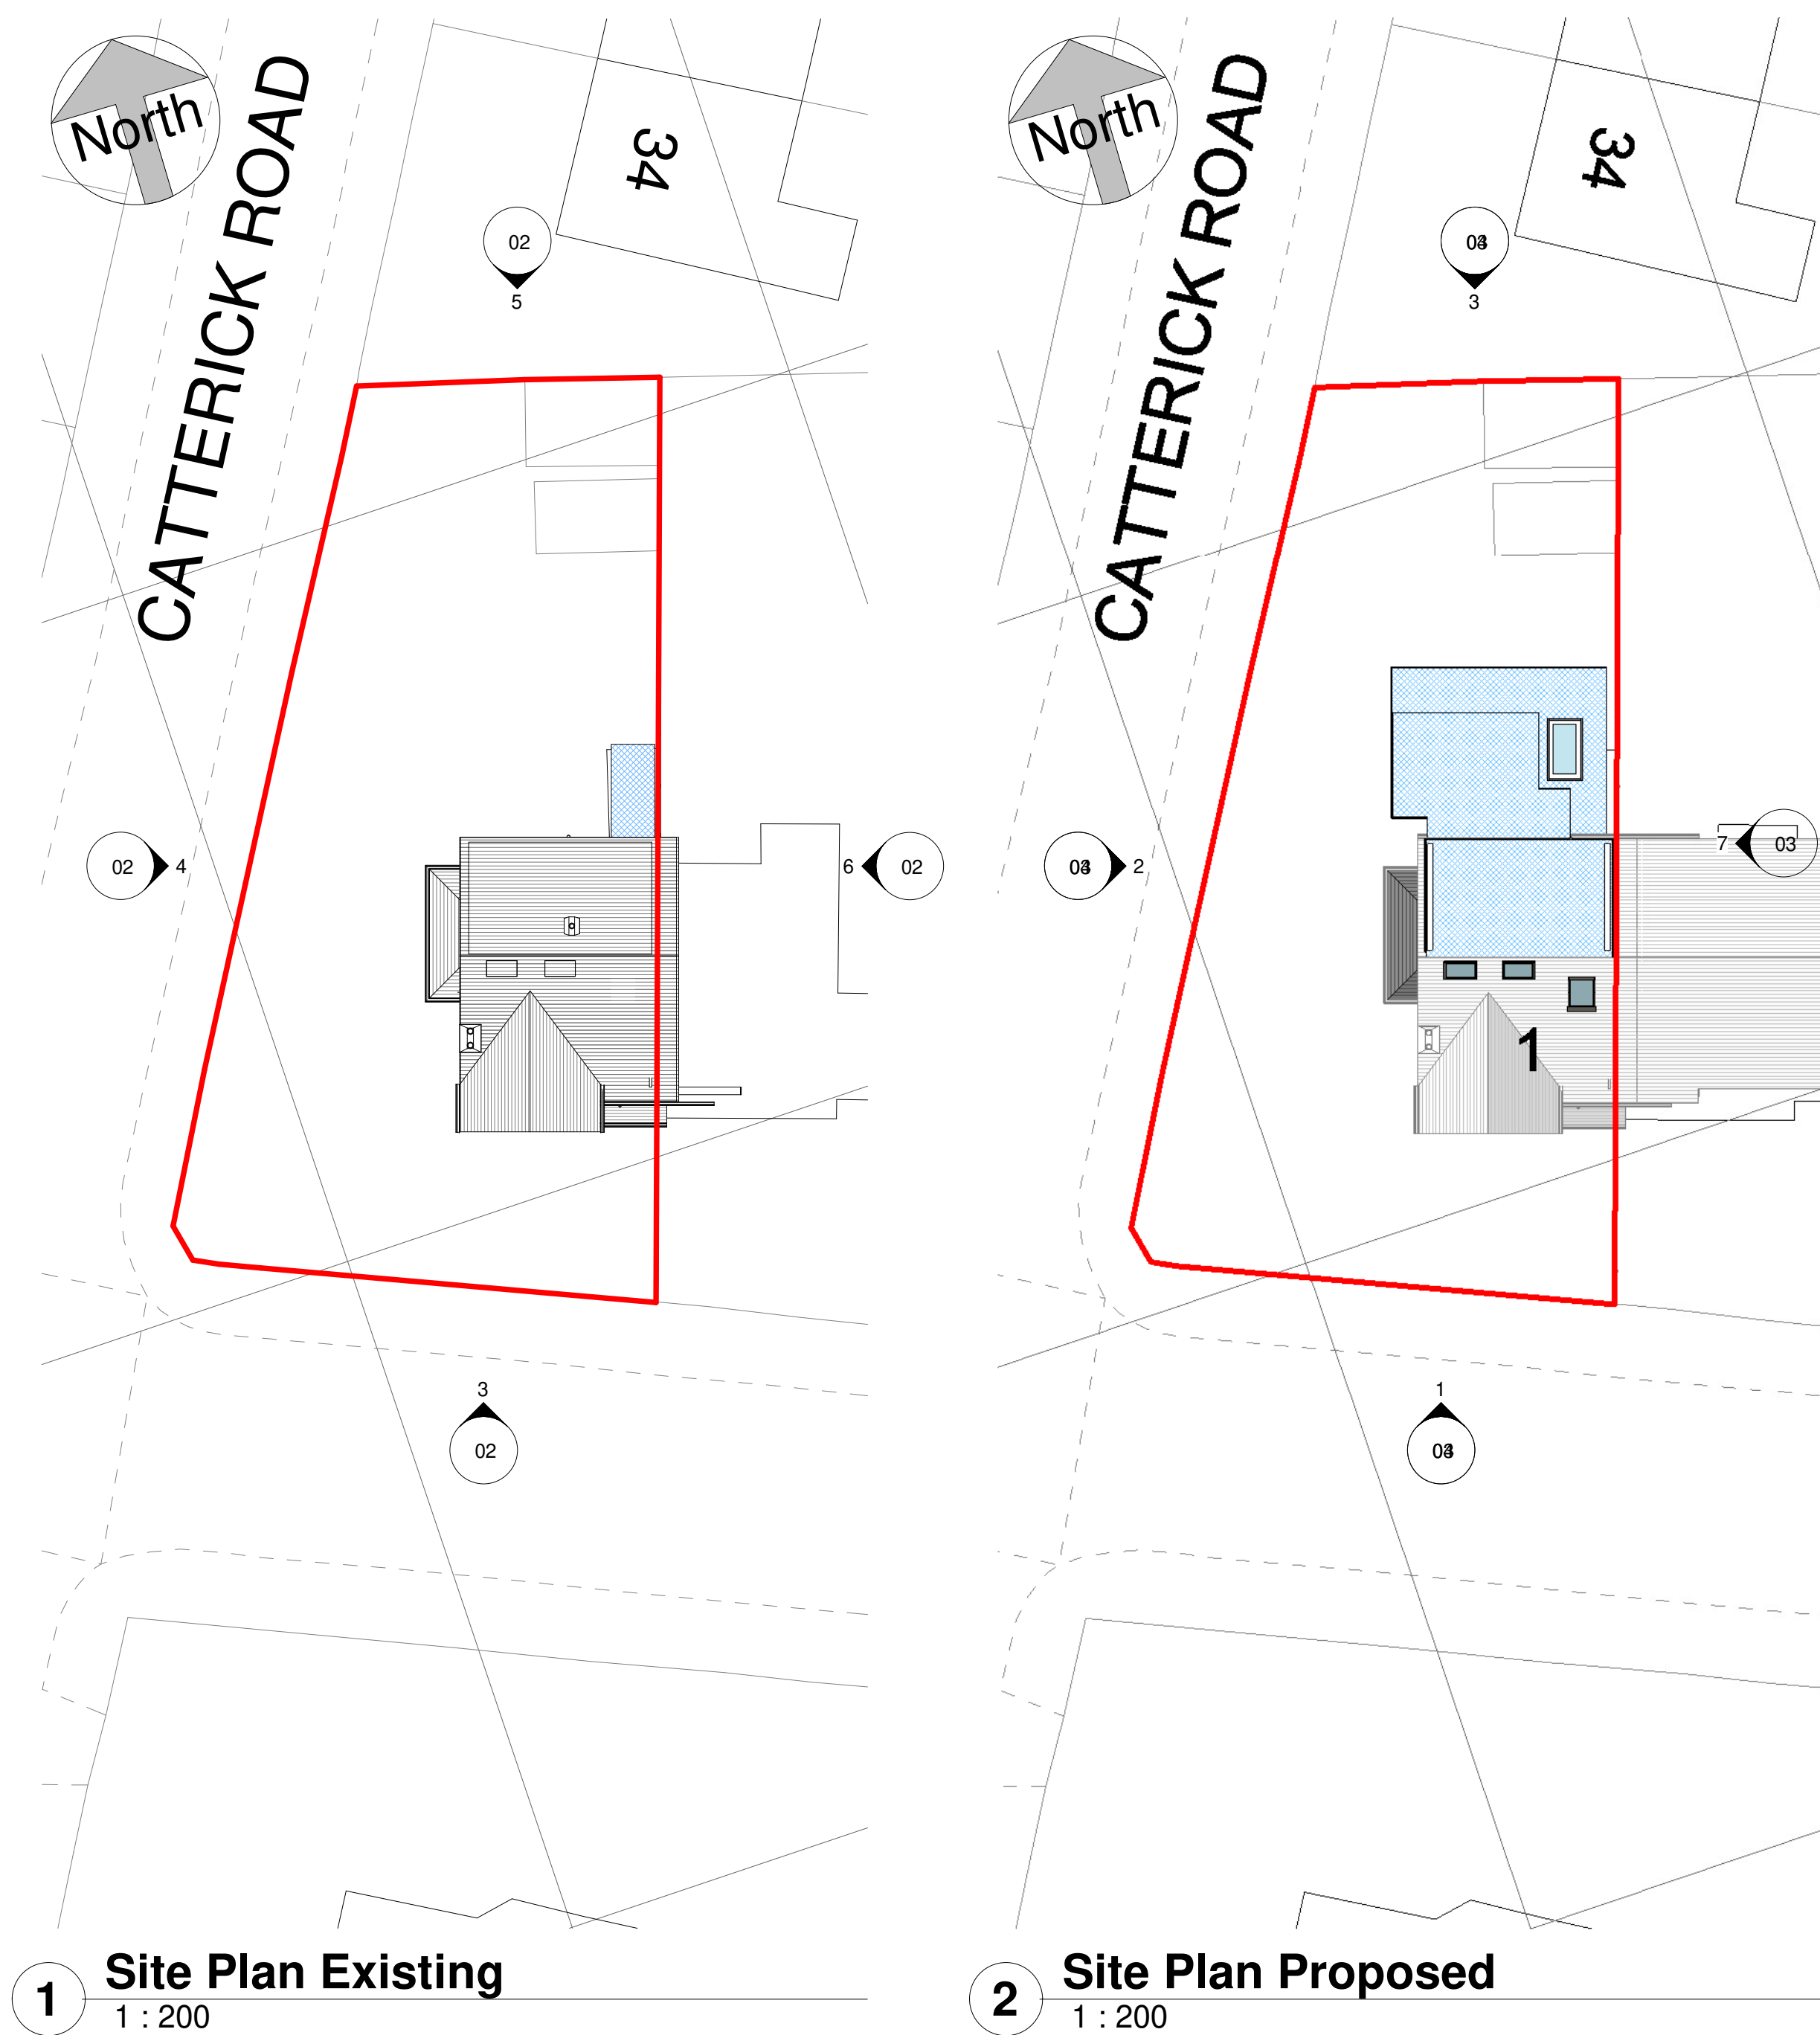

3 Location Plan
1 : 1250

 




All Dimensions to be checked on site
Work must not be commenced until planning permission (where applicable) and building regulations approval is received. Any works carried out before receipt of the permissions is "entirely at clients' own risk"
It is the responsibility of the client to verify the accuracy of the boundry shown on the Site plan.

Rev	Description	Date
A	Design Revisions	05/10/21
B	Design Revisions	08/10/21
C	Design Revisions	19/10/21
D	Annotation Revisions	08/11/21

Architectural SOLUTIONS

Architectural Solutions Limited
Maxron House - Green Lane - Romiley - SK6 3JQ
0161 494 9646 - 07823 322338
email - asmarple@gmail.com
www.architecturalsolutionsltd.co.uk

PROJECT ADDRESS		1 Willow Way, Didsbury, Manchester, M20 6JT	
PROJECT			
House Extension			
TITLE			
Site Plan & 3d Views			
CLIENT			
G. Kuester & M. Rieper			
DRAWN BY MJH	CHECKED BY AS	DATE 30/09/21	
SCALE (@ A1) As indicated		PROJECT NUMBER 2809	
DRAWING NUMBER 01			REV D

 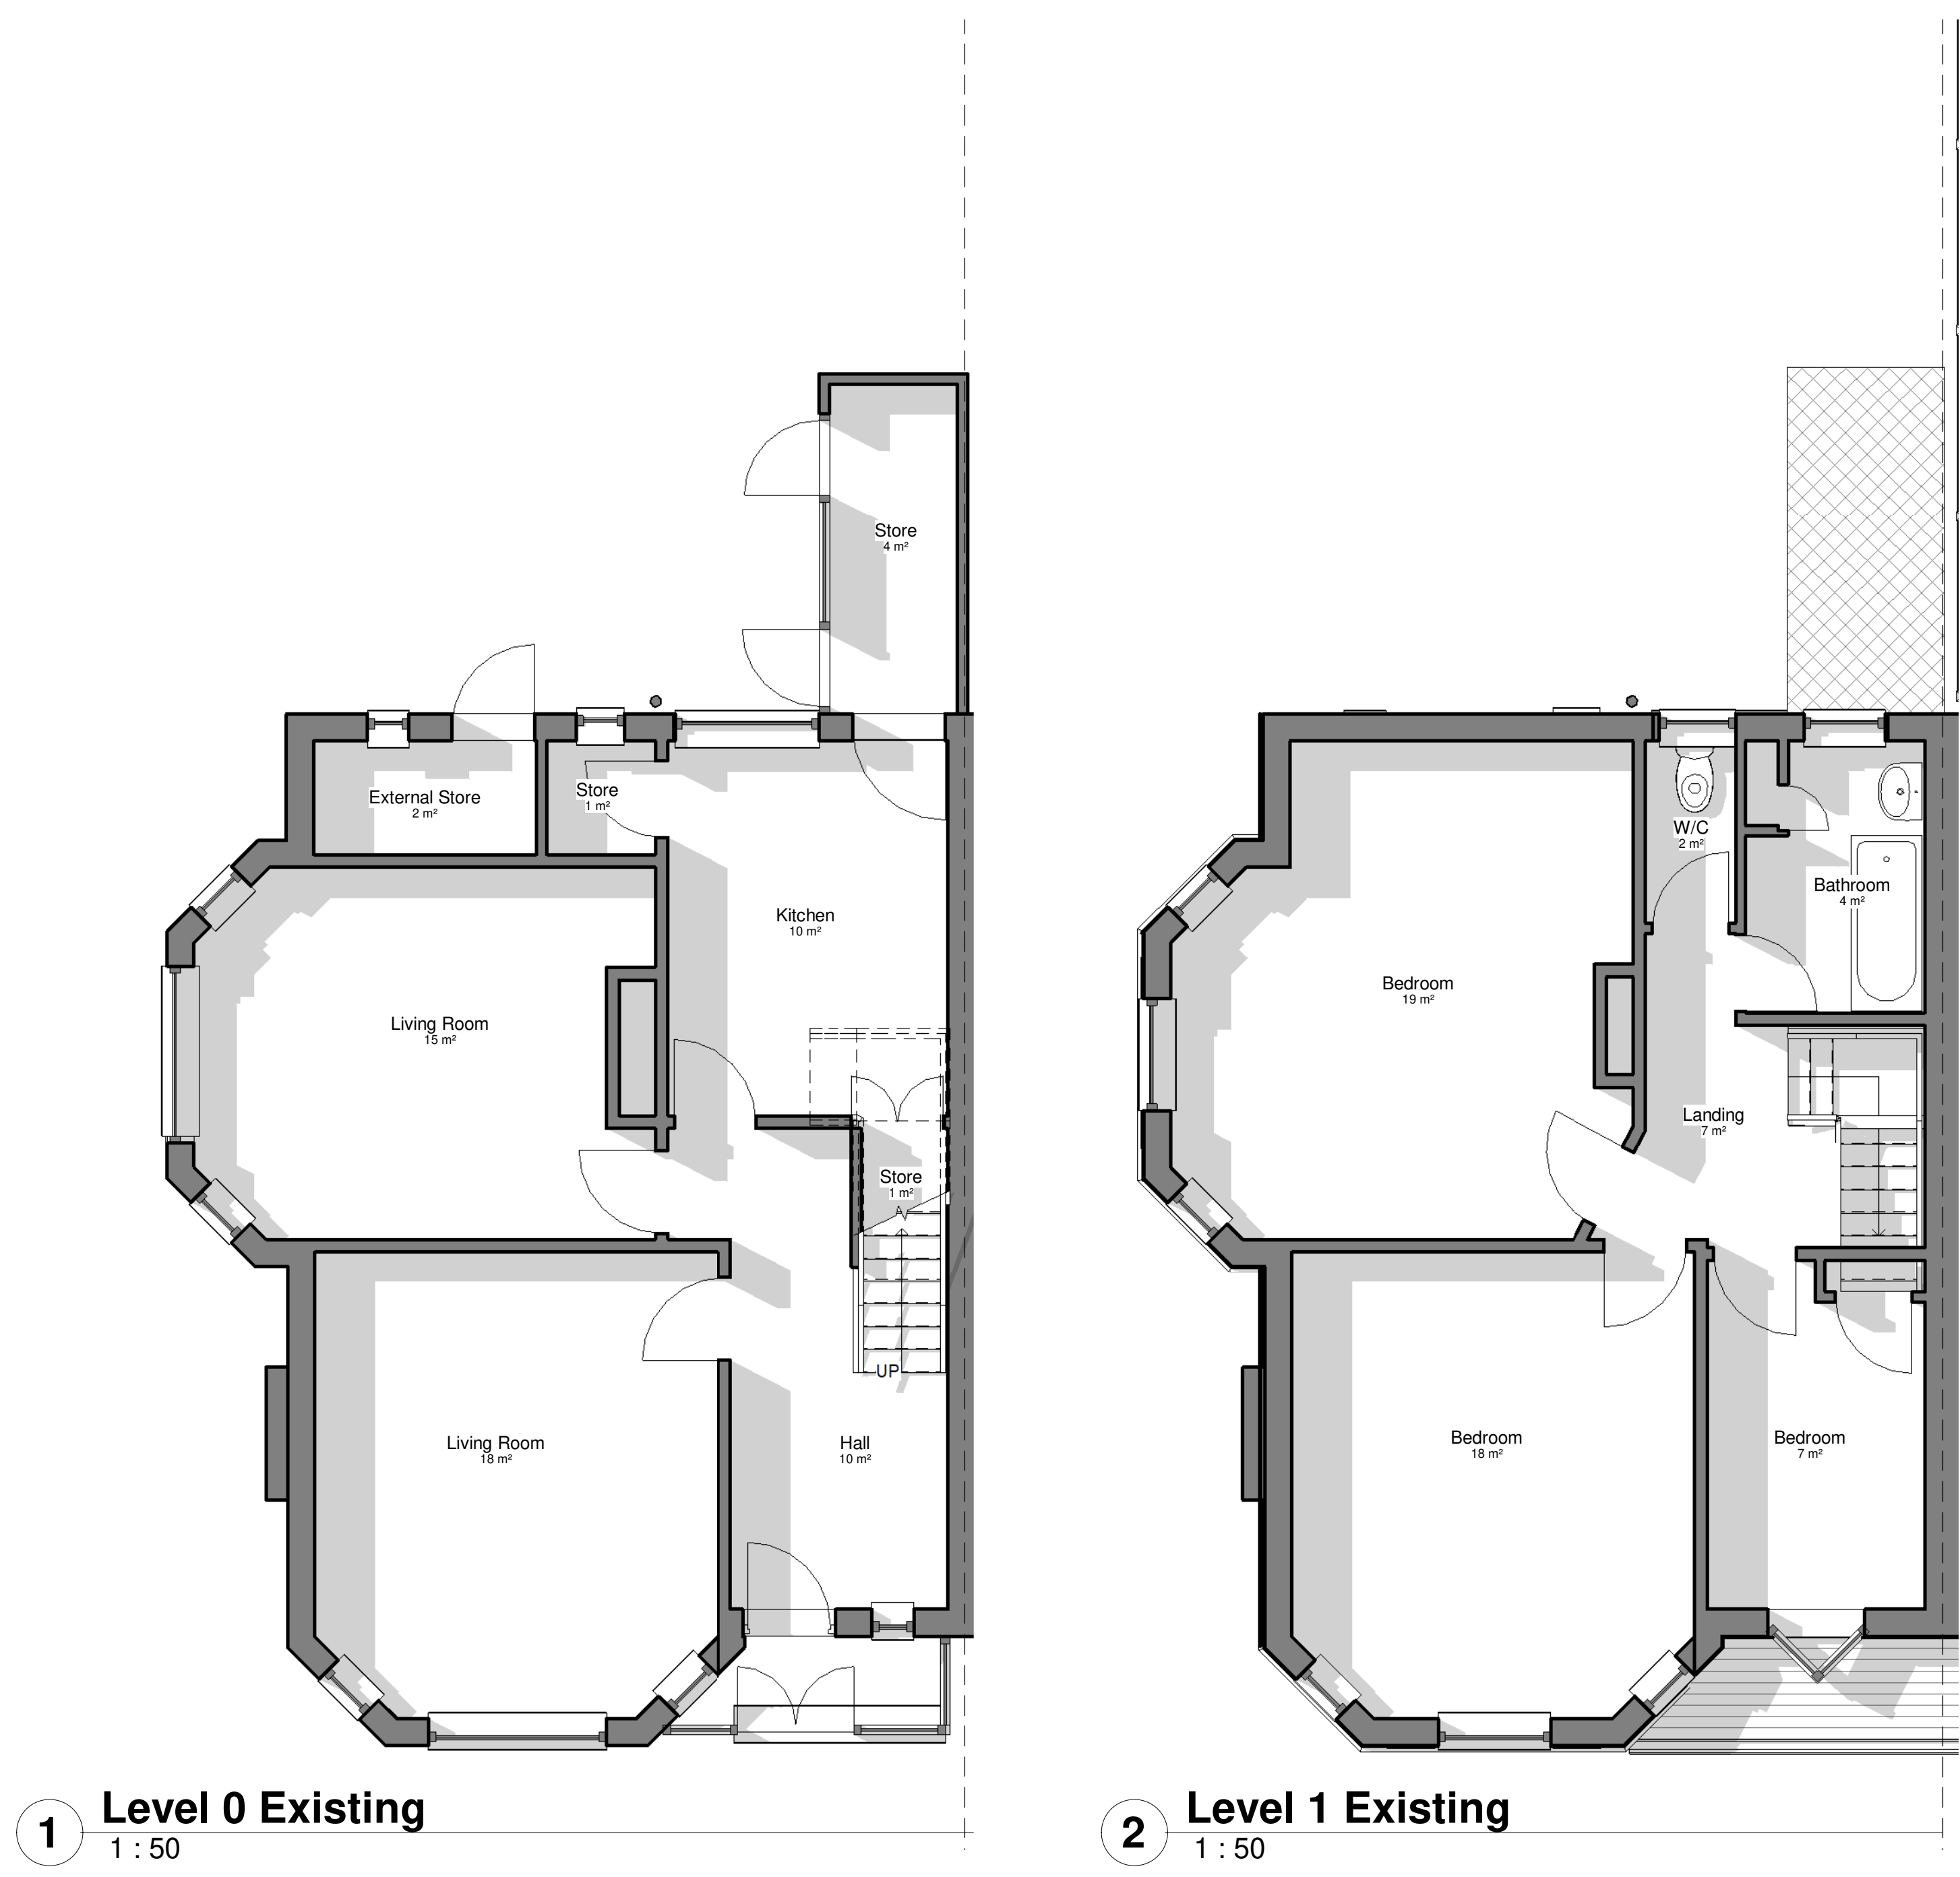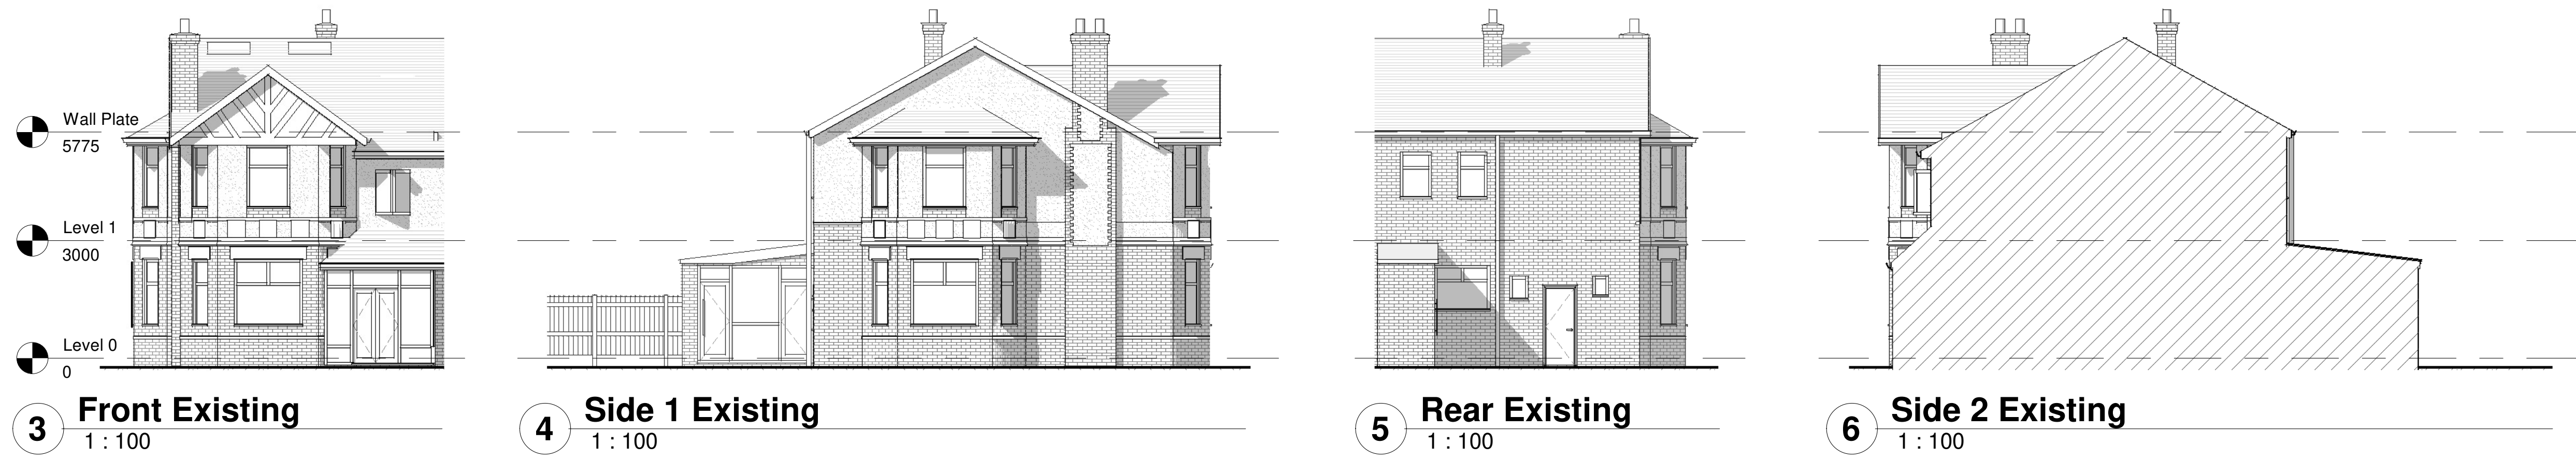

All Dimensions to be checked on site
Work must not be commenced until planning permission (where applicable) and building regulations approval is received. Any works carried out before receipt of the permissions is "entirely at clients' own risk"
It is the responsibility of the client to verify the accuracy of the boundry shown on the Site plan.

Rev	Description	Date
A	Annotation Revisions	08/11/21

Architectural SOLUTIONS

Architectural Solutions Limited
Maxron House - Green Lane - Romiley - SK6 3JQ
0161 494 9646 - 07823 322338
email - asmarple@gmail.com
www.architecturalsolutionsltd.co.uk

PROJECT ADDRESS

1 Willow Way,
Didsbury,
Manchester,
M20 6JT

PROJECT

House Extension






TITLE

Plans as Existing

CLIENT


G. Kuester & M. Rieper

DRAWN BY MJH	CHECKED BY AS	DATE 30/09/21
SCALE (@ A1) As indicated		PROJECT NUMBER 2809
DRAWING NUMBER 02		REV A

 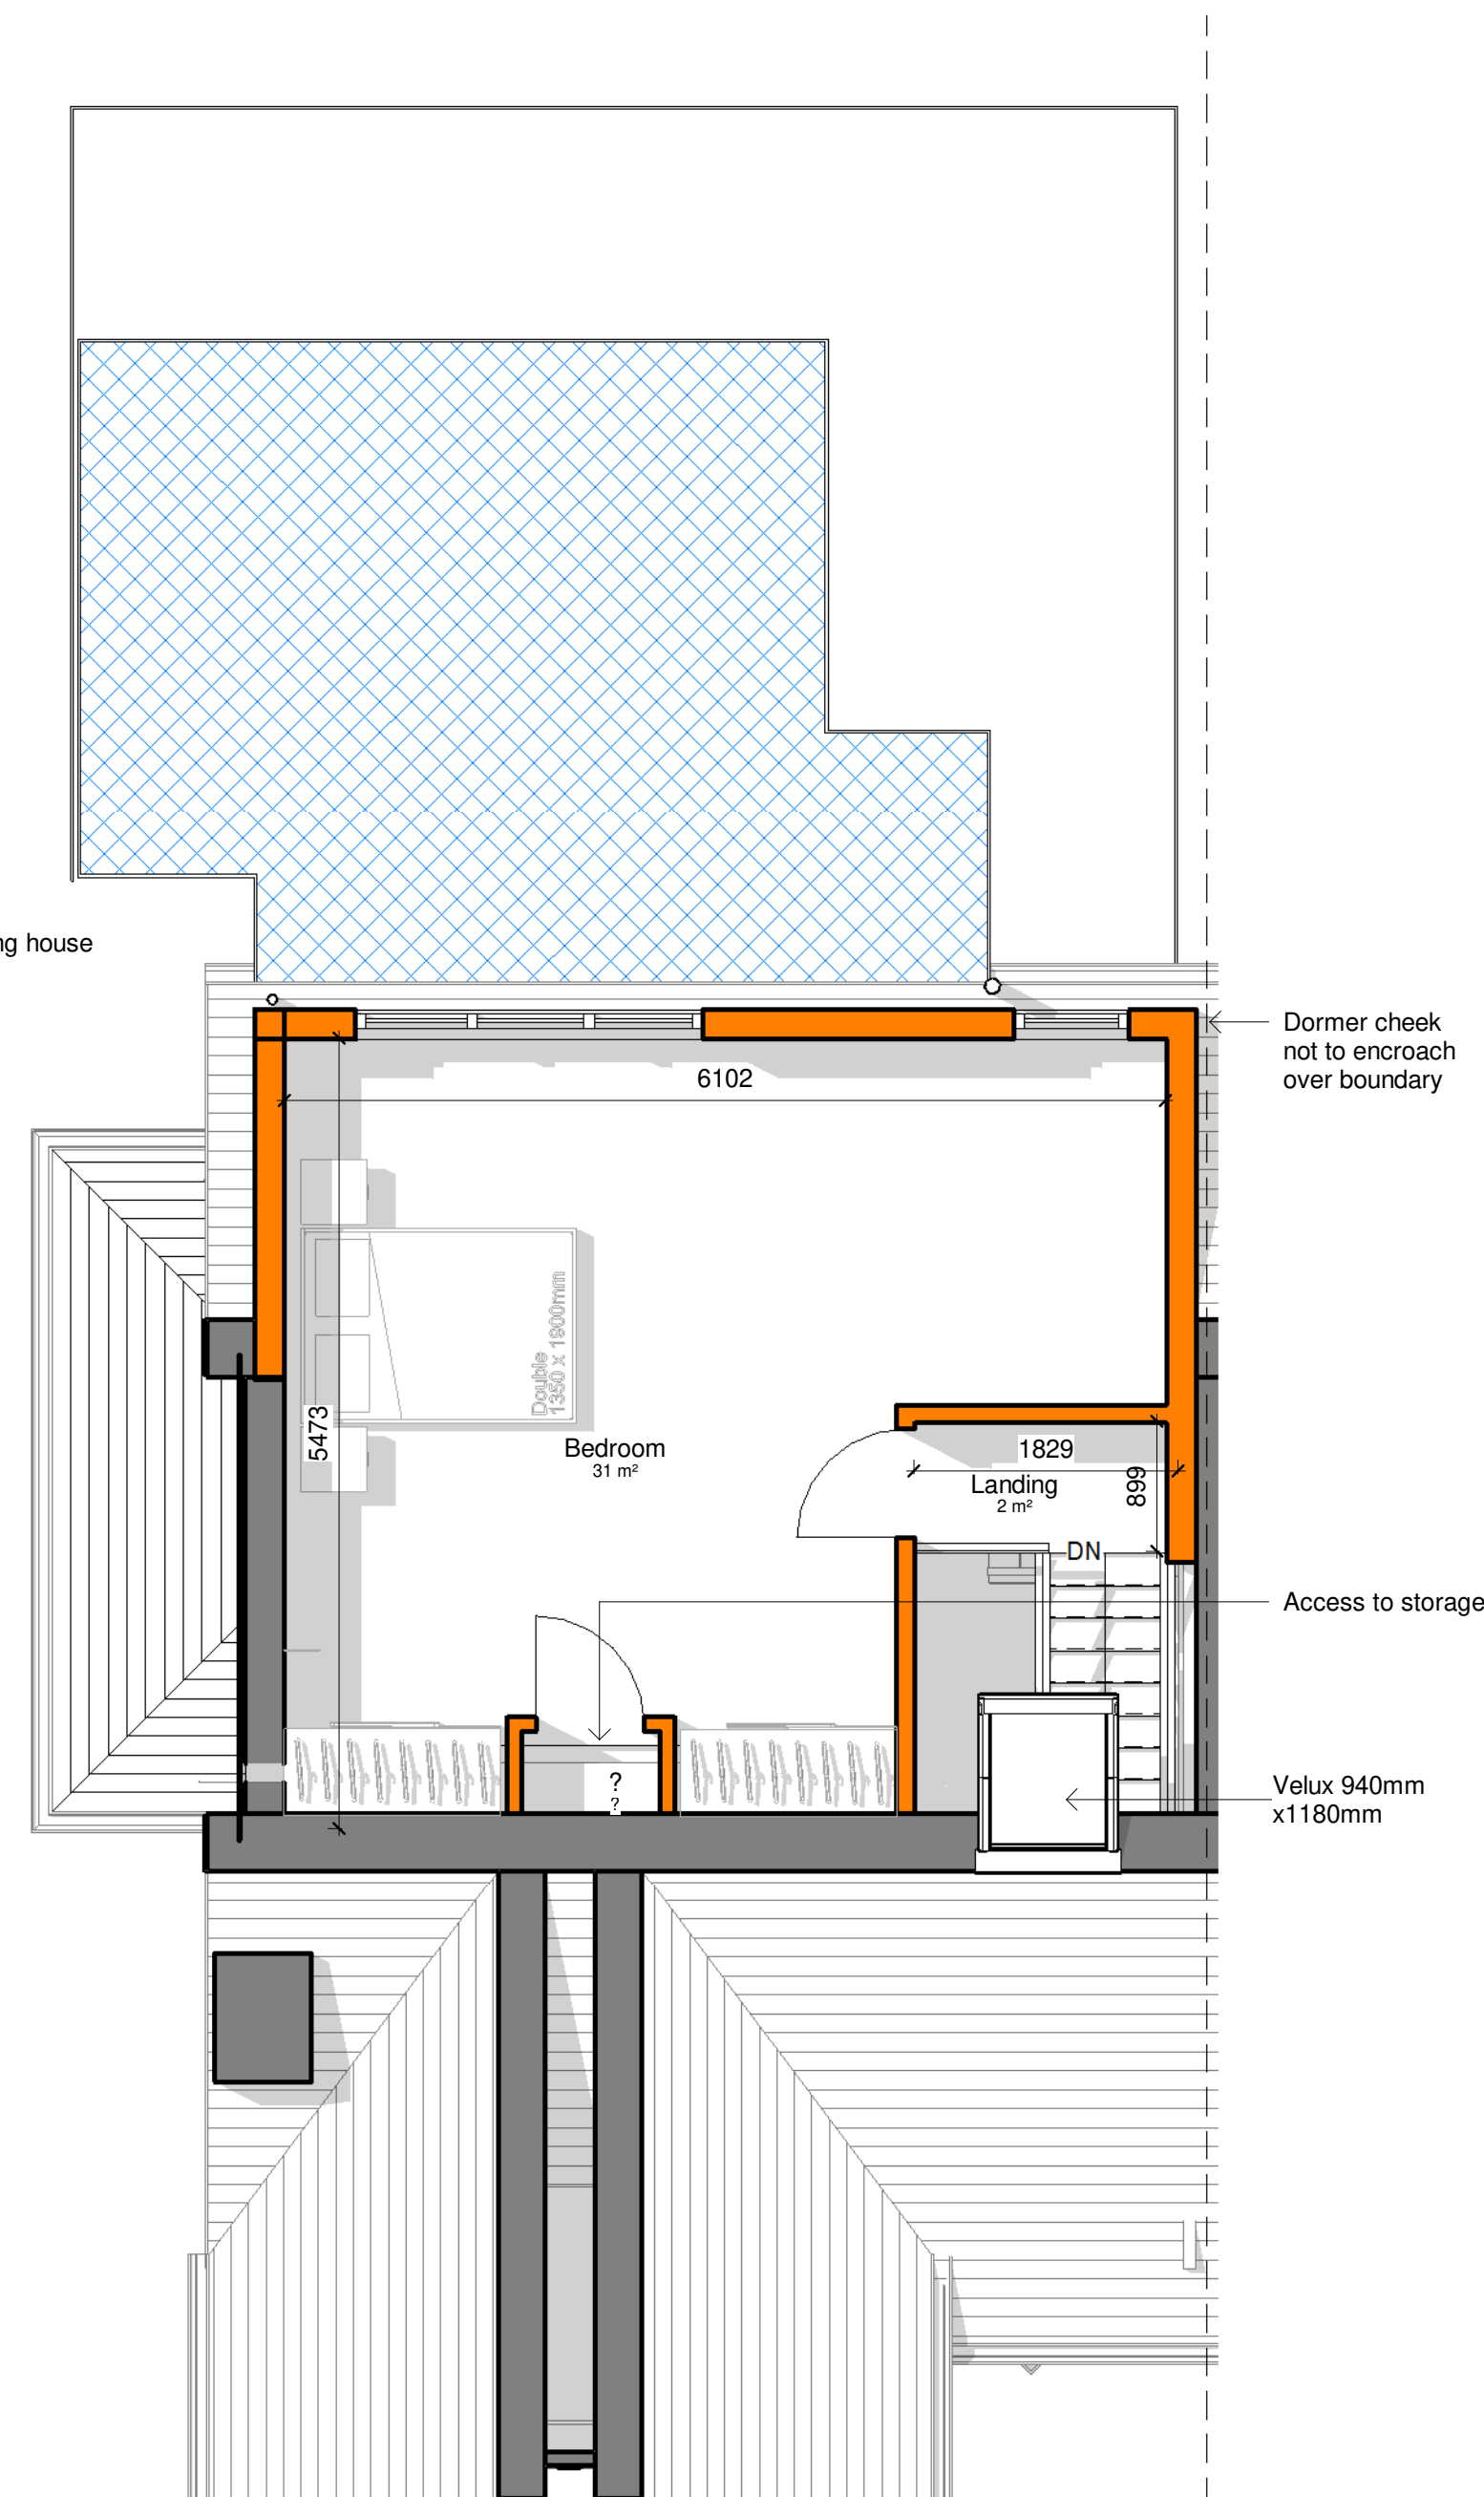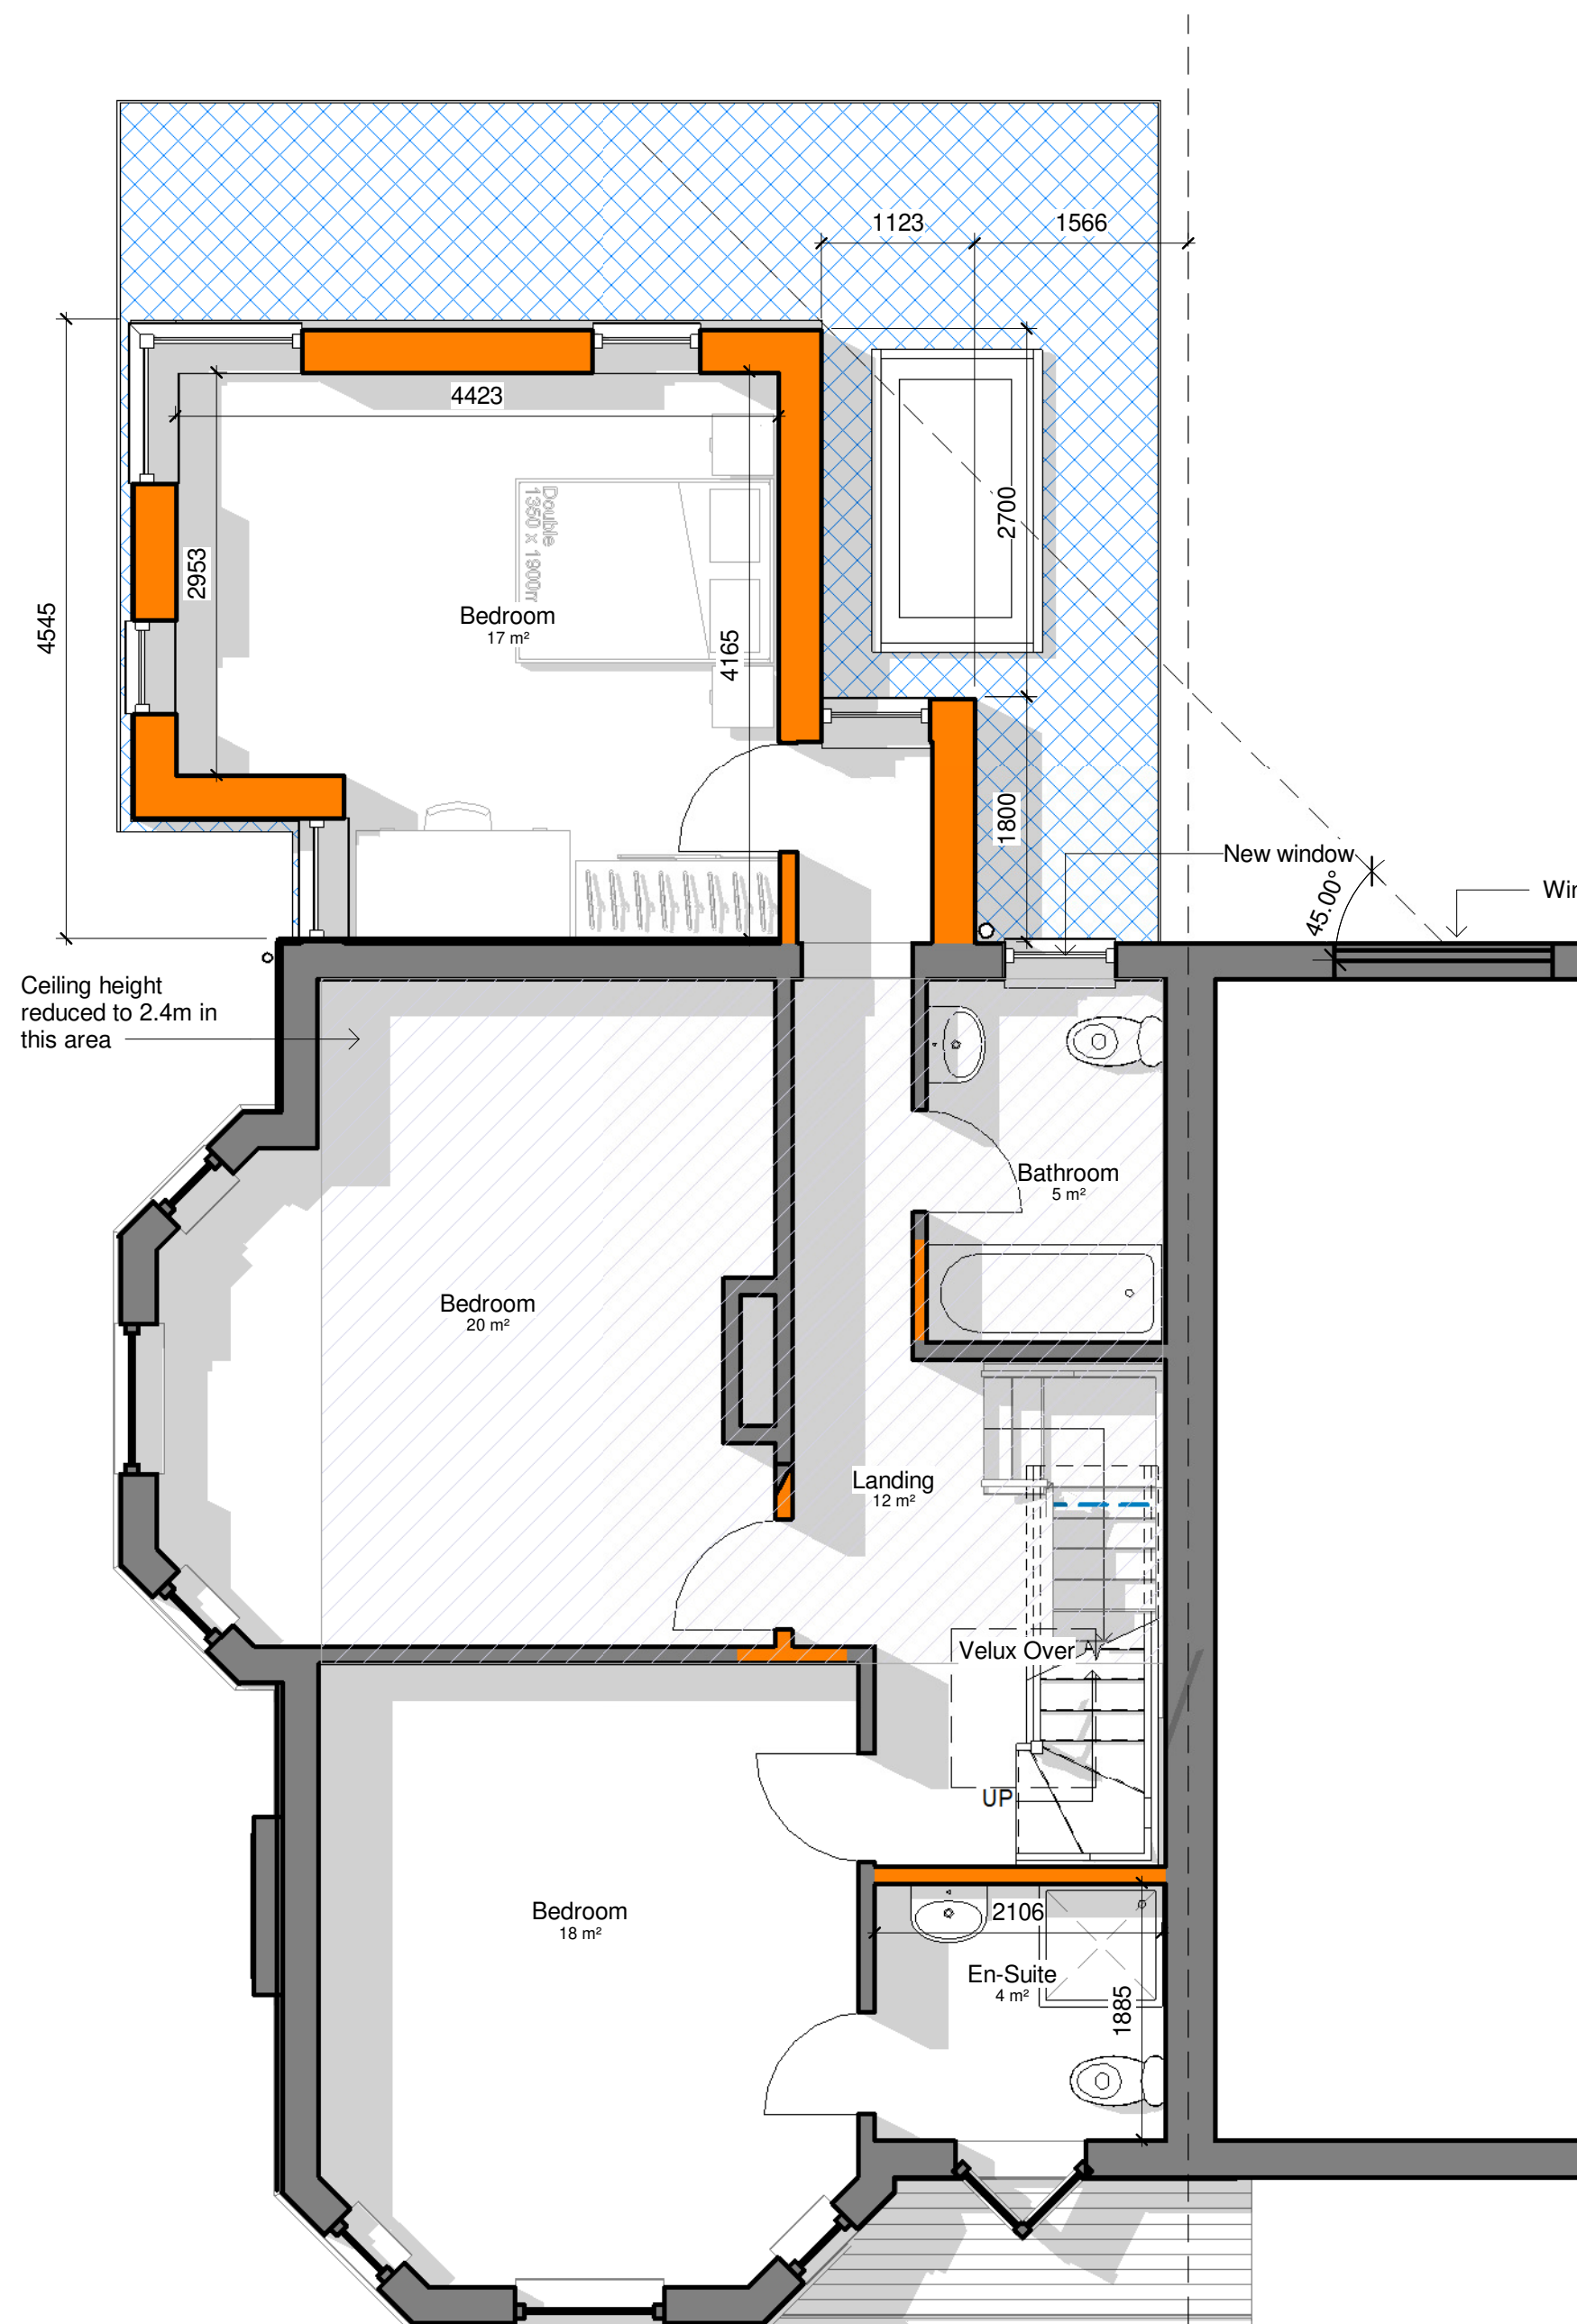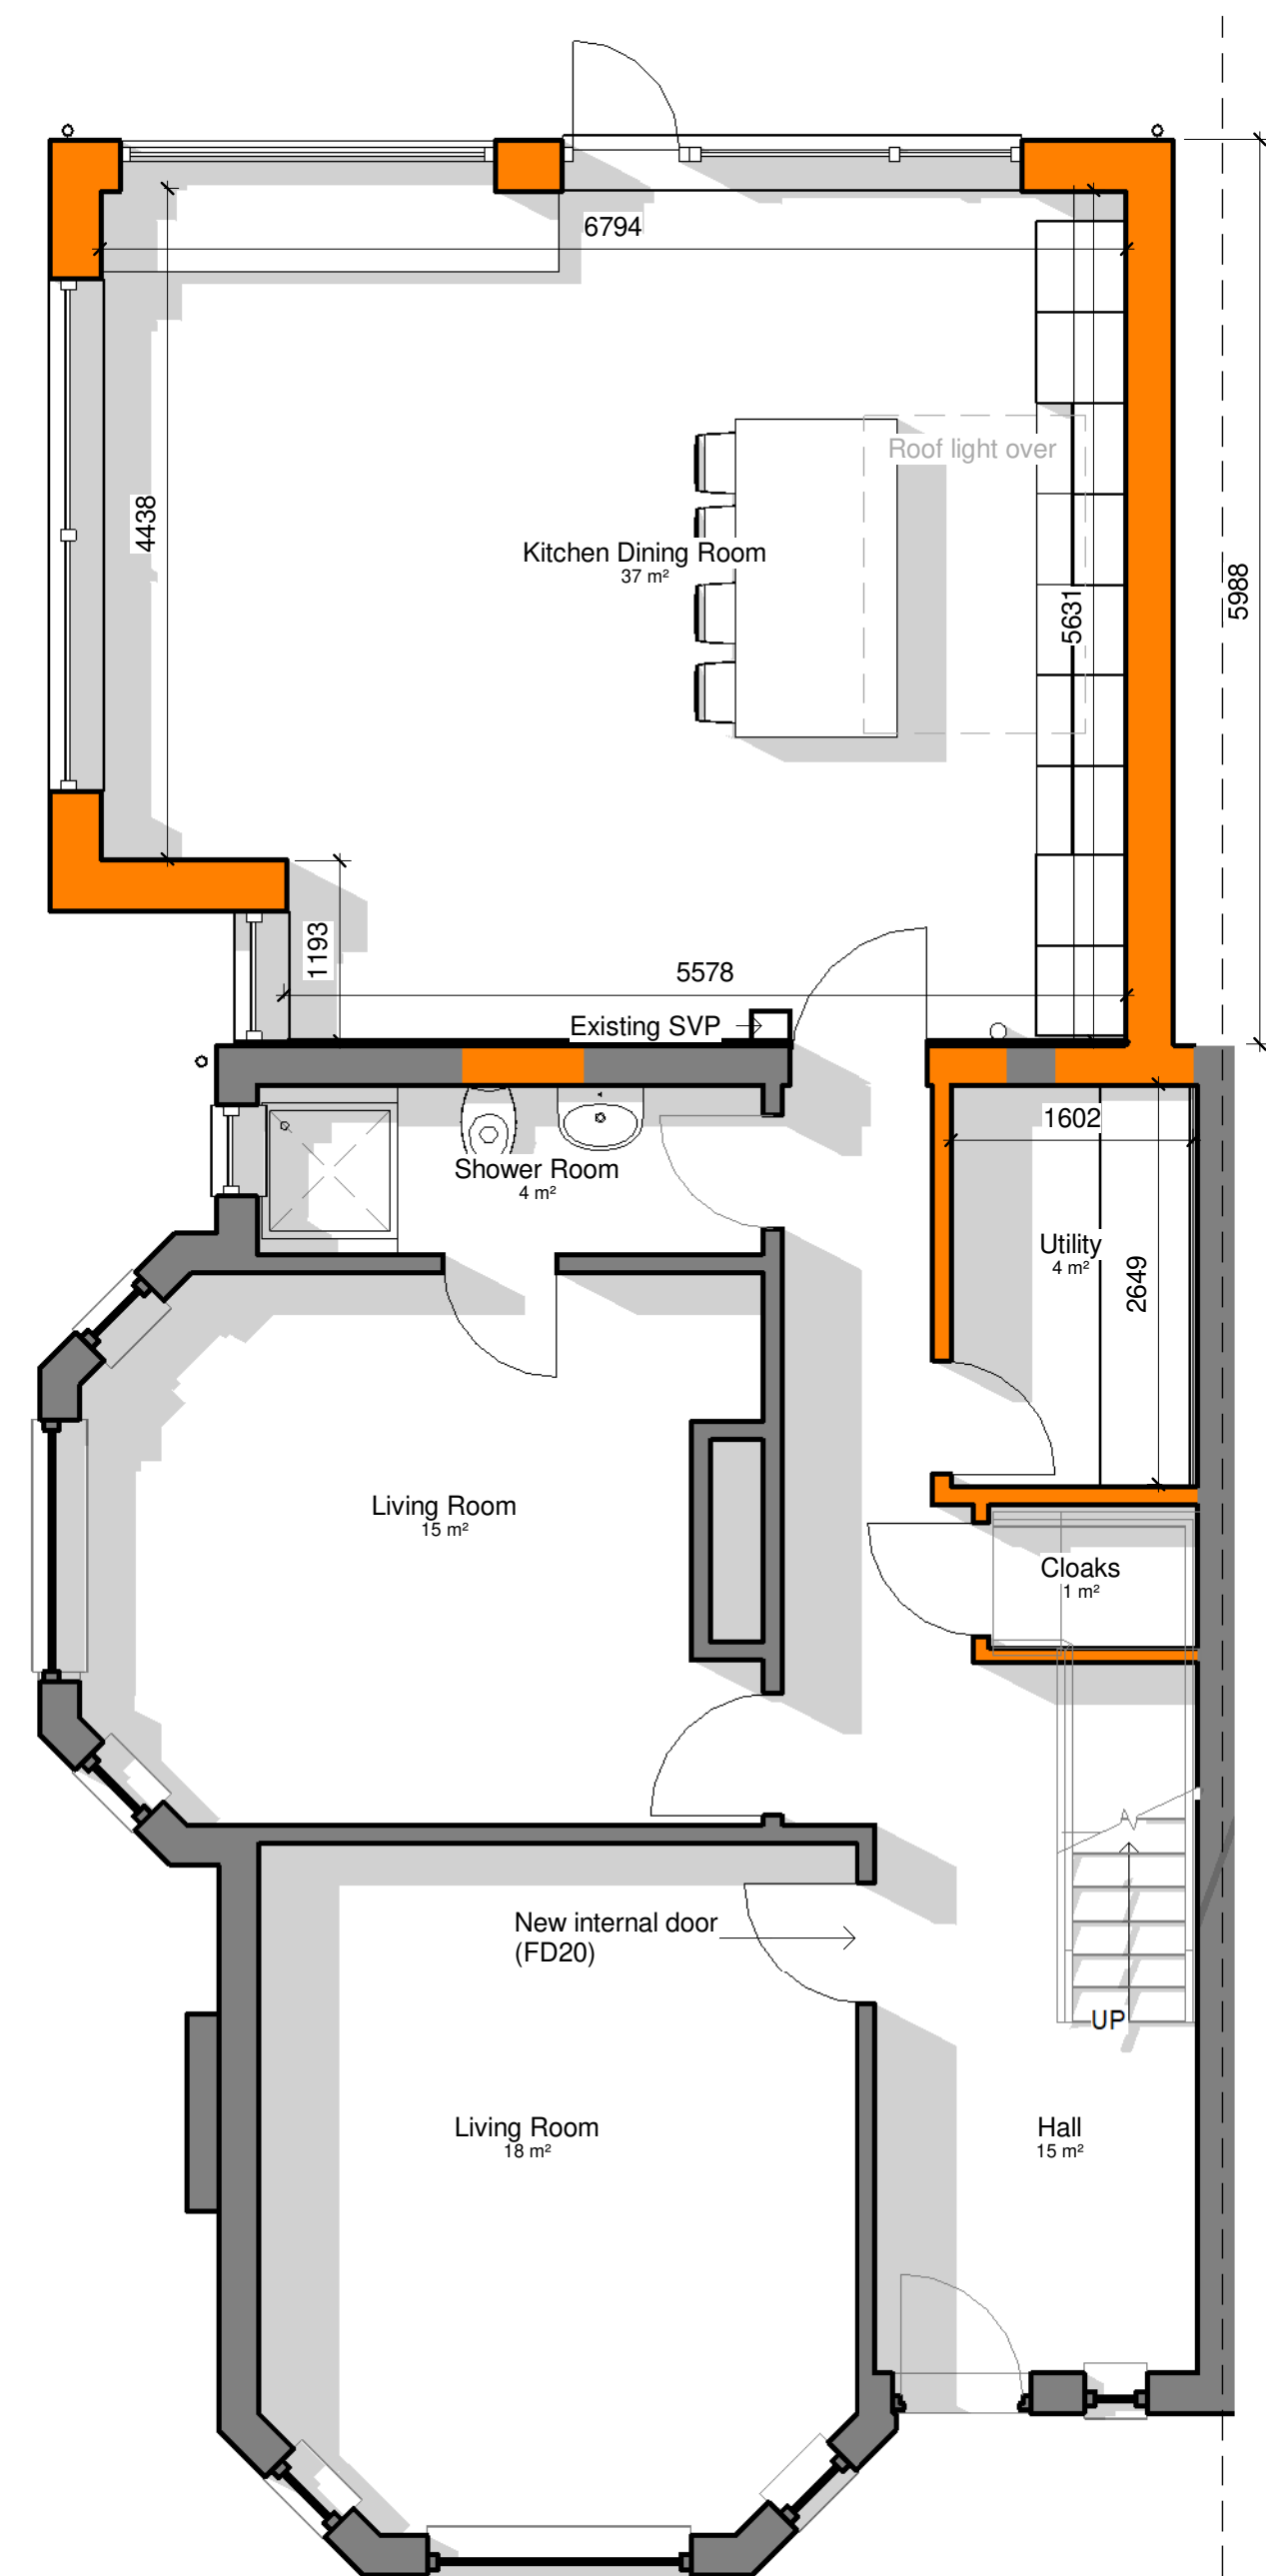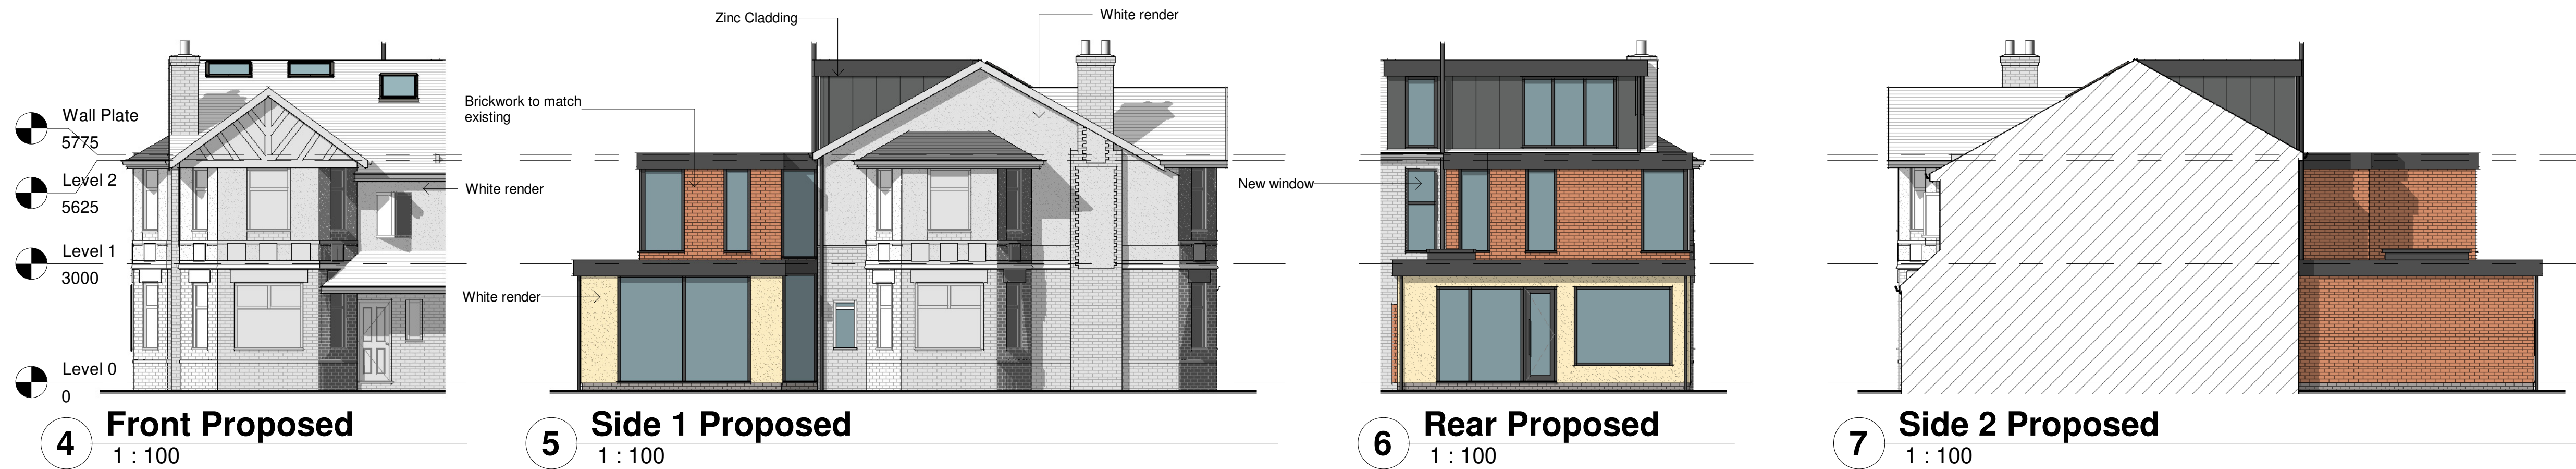

All Dimensions to be checked on site
Work must not be commenced until planning permission (where applicable) and building regulations approval is received. Any works carried out before receipt of the permissions is "entirely at clients' own risk"
It is the responsibility of the client to verify the accuracy of the boundry shown on the Site plan.


Rev	Description	Date
B	Design Revisions	08/10/21
C	Design Revisions	19/10/21
D	Annotation Revisions	08/11/21
E	PLanning notes added	07/12/21

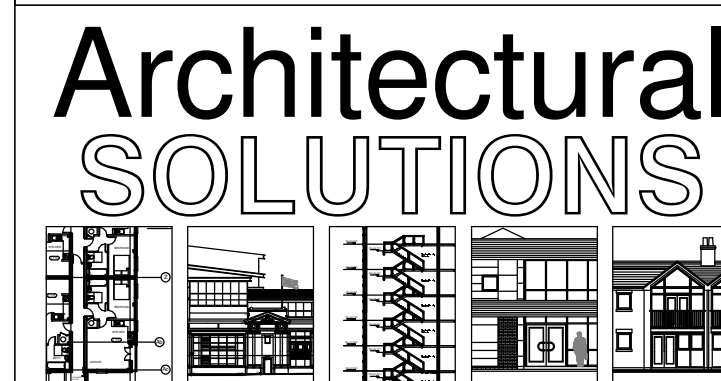


PROJECT ADDRESS
1 Willow Way,
Didsbury,
Manchester,
M20 6JT

PROJECT
House Extension
TITLE
Plans as Proposed
CLIENT
G. Kuester & M. Rieper


DRAWN BY MJH	CHECKED BY AS	DATE 30/09/21
SCALE (@ A1) As indicated	PROJECT NUMBER 2809	
DRAWING NUMBER 03		REV E

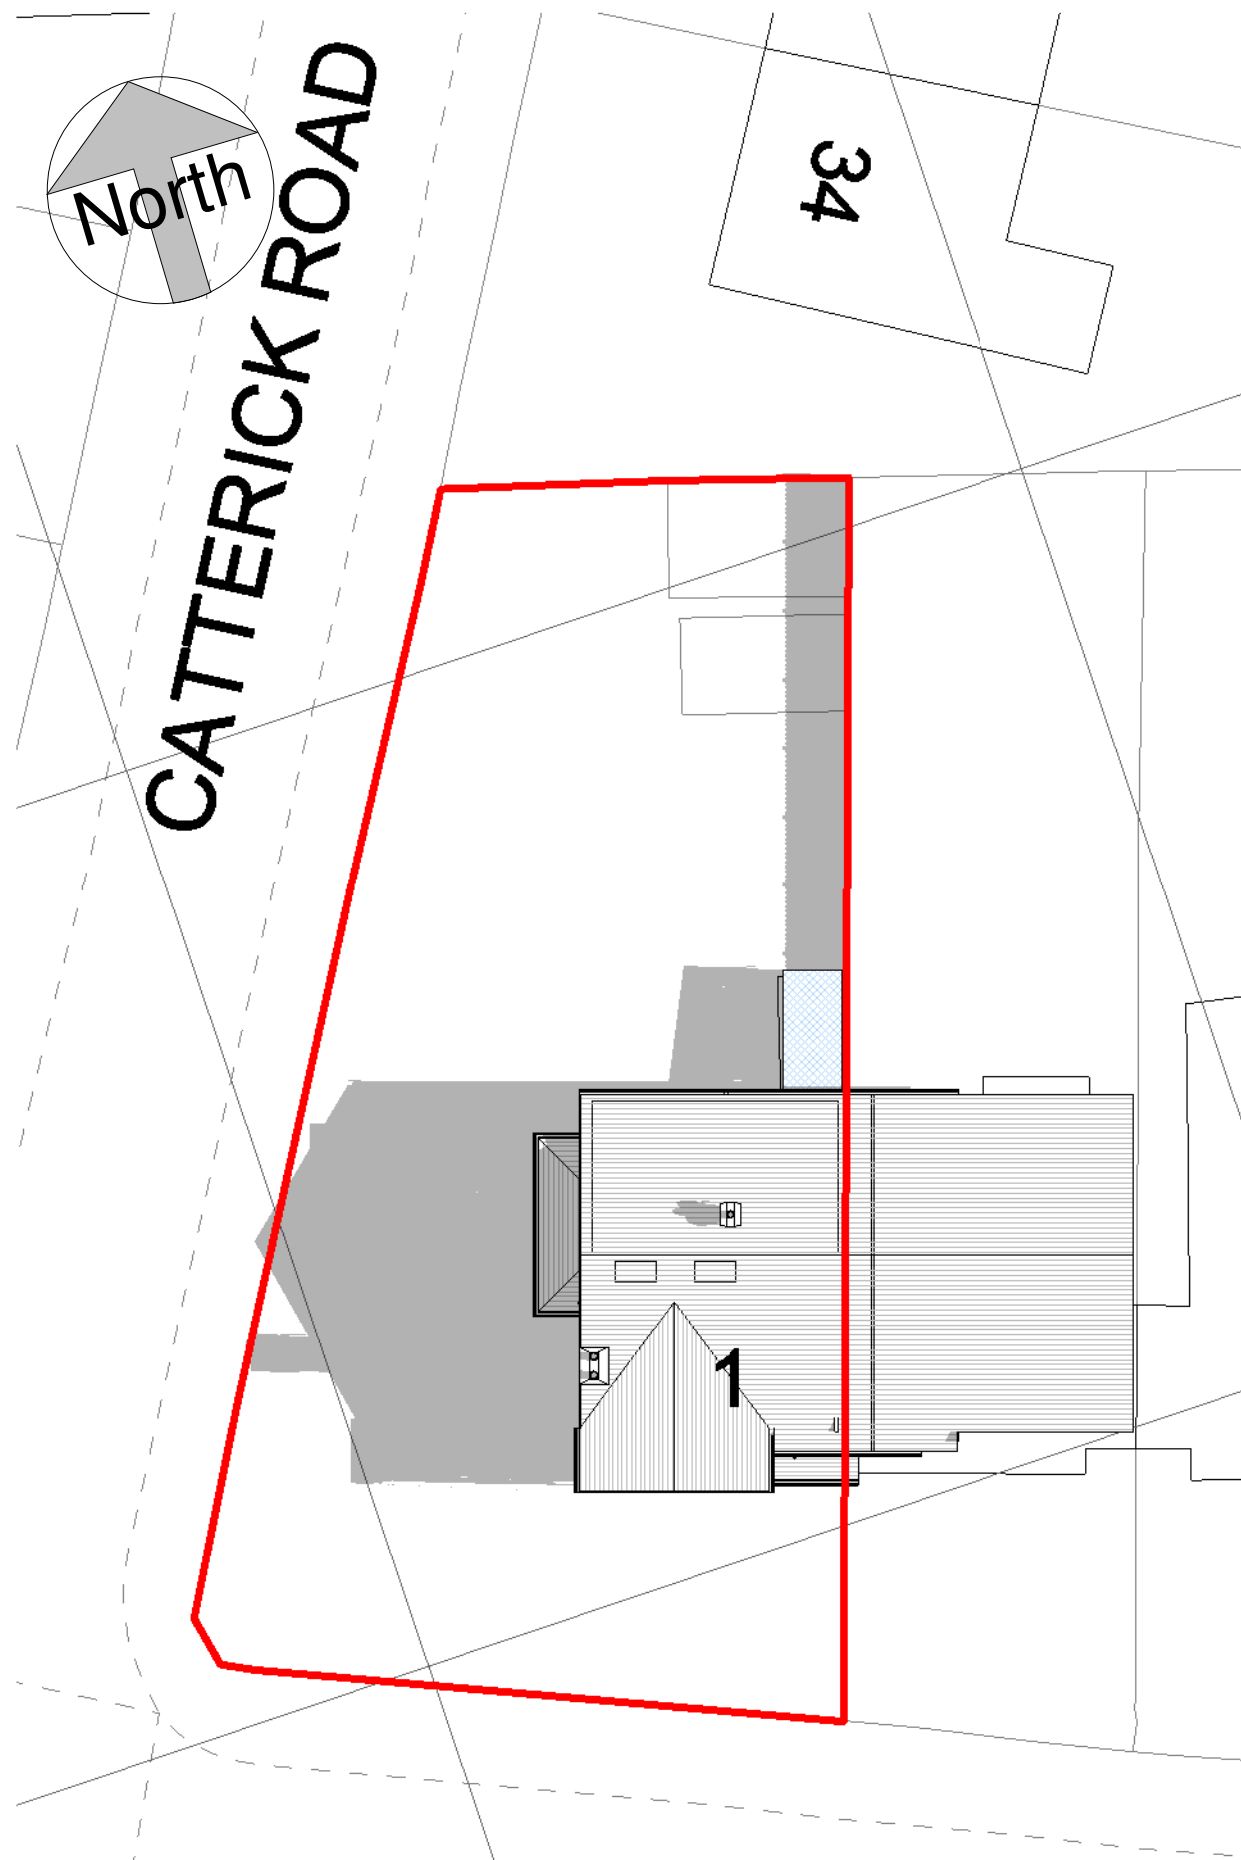


1 Existing - Summer Solstice 10.00
1 : 200

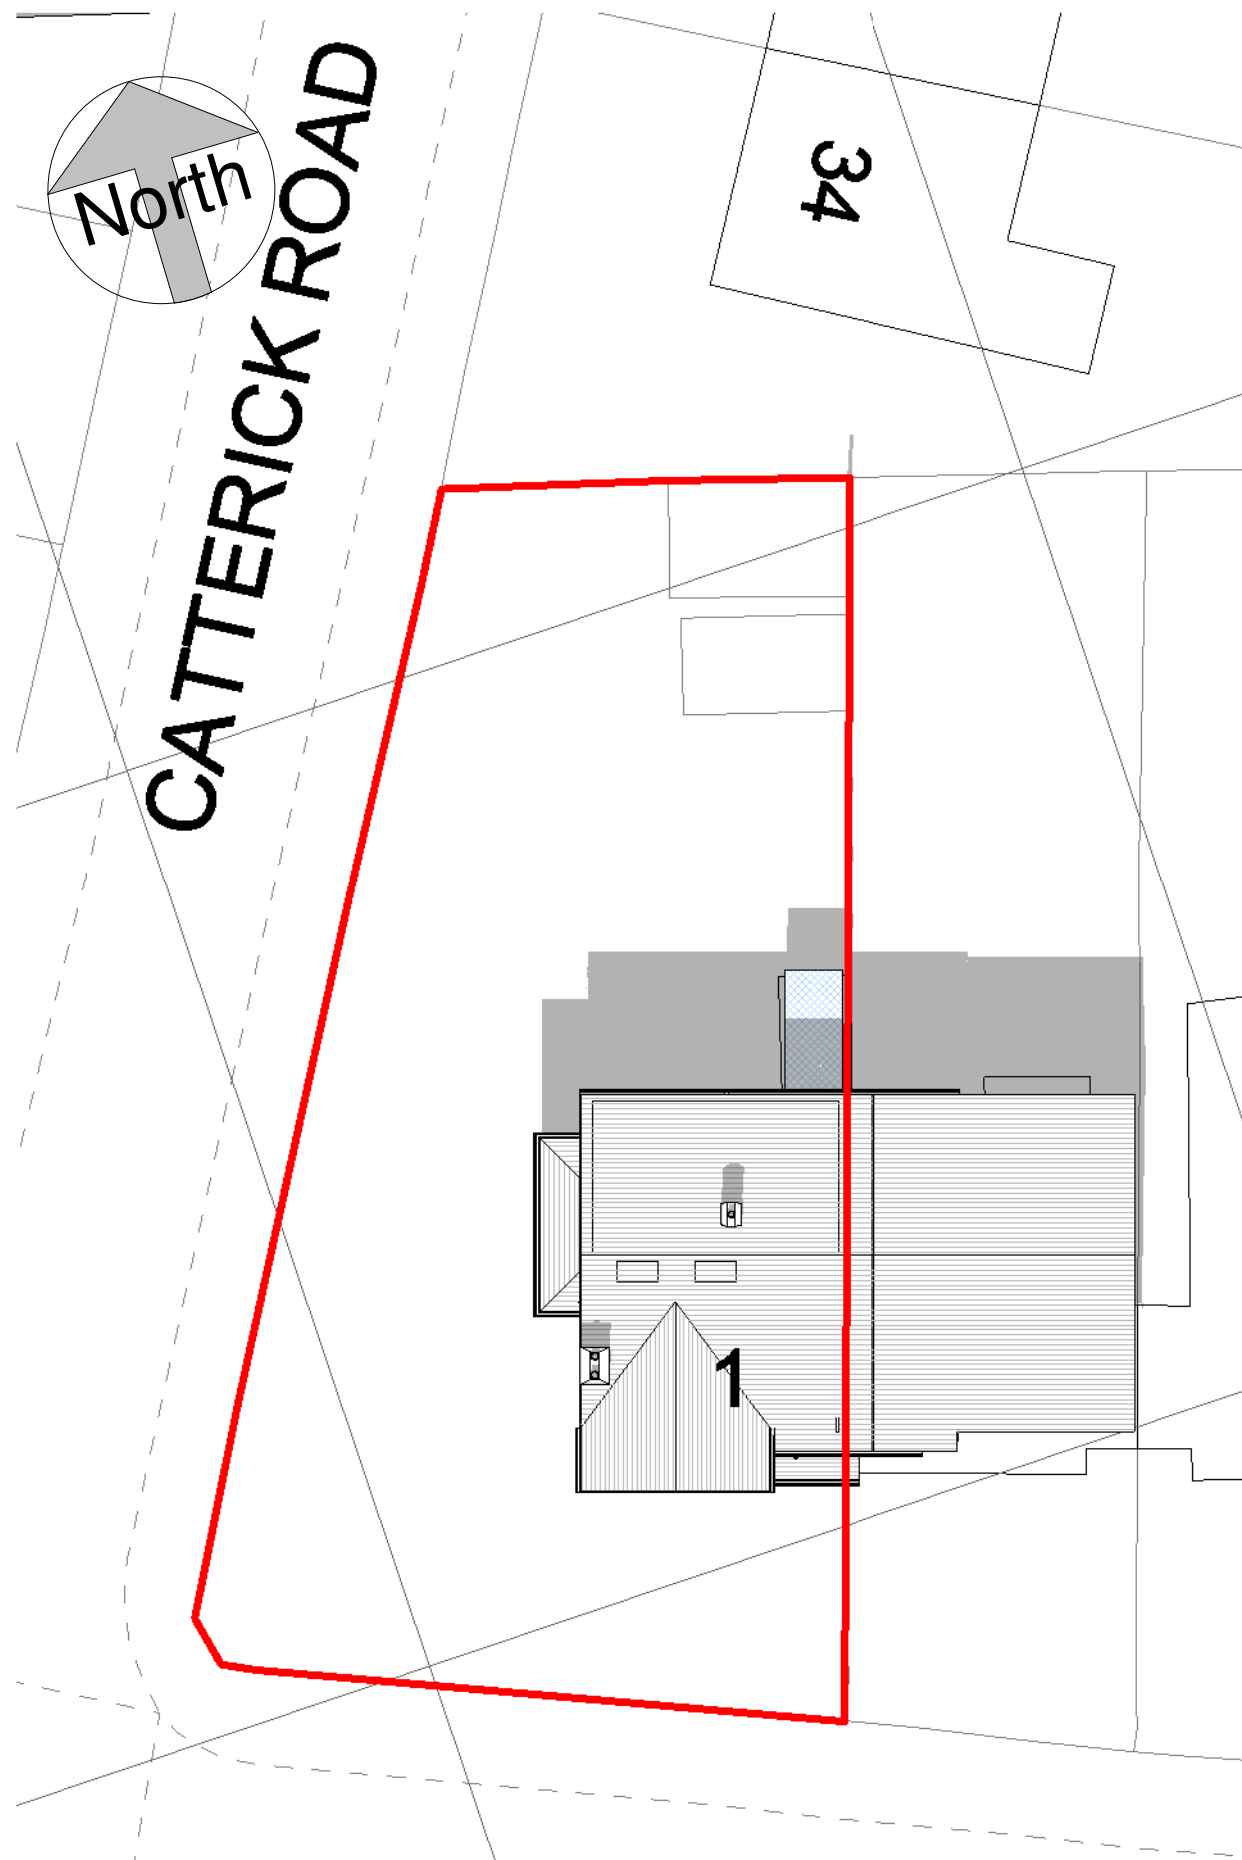


2 Existing - Summer Solstice 14.00
1 : 200

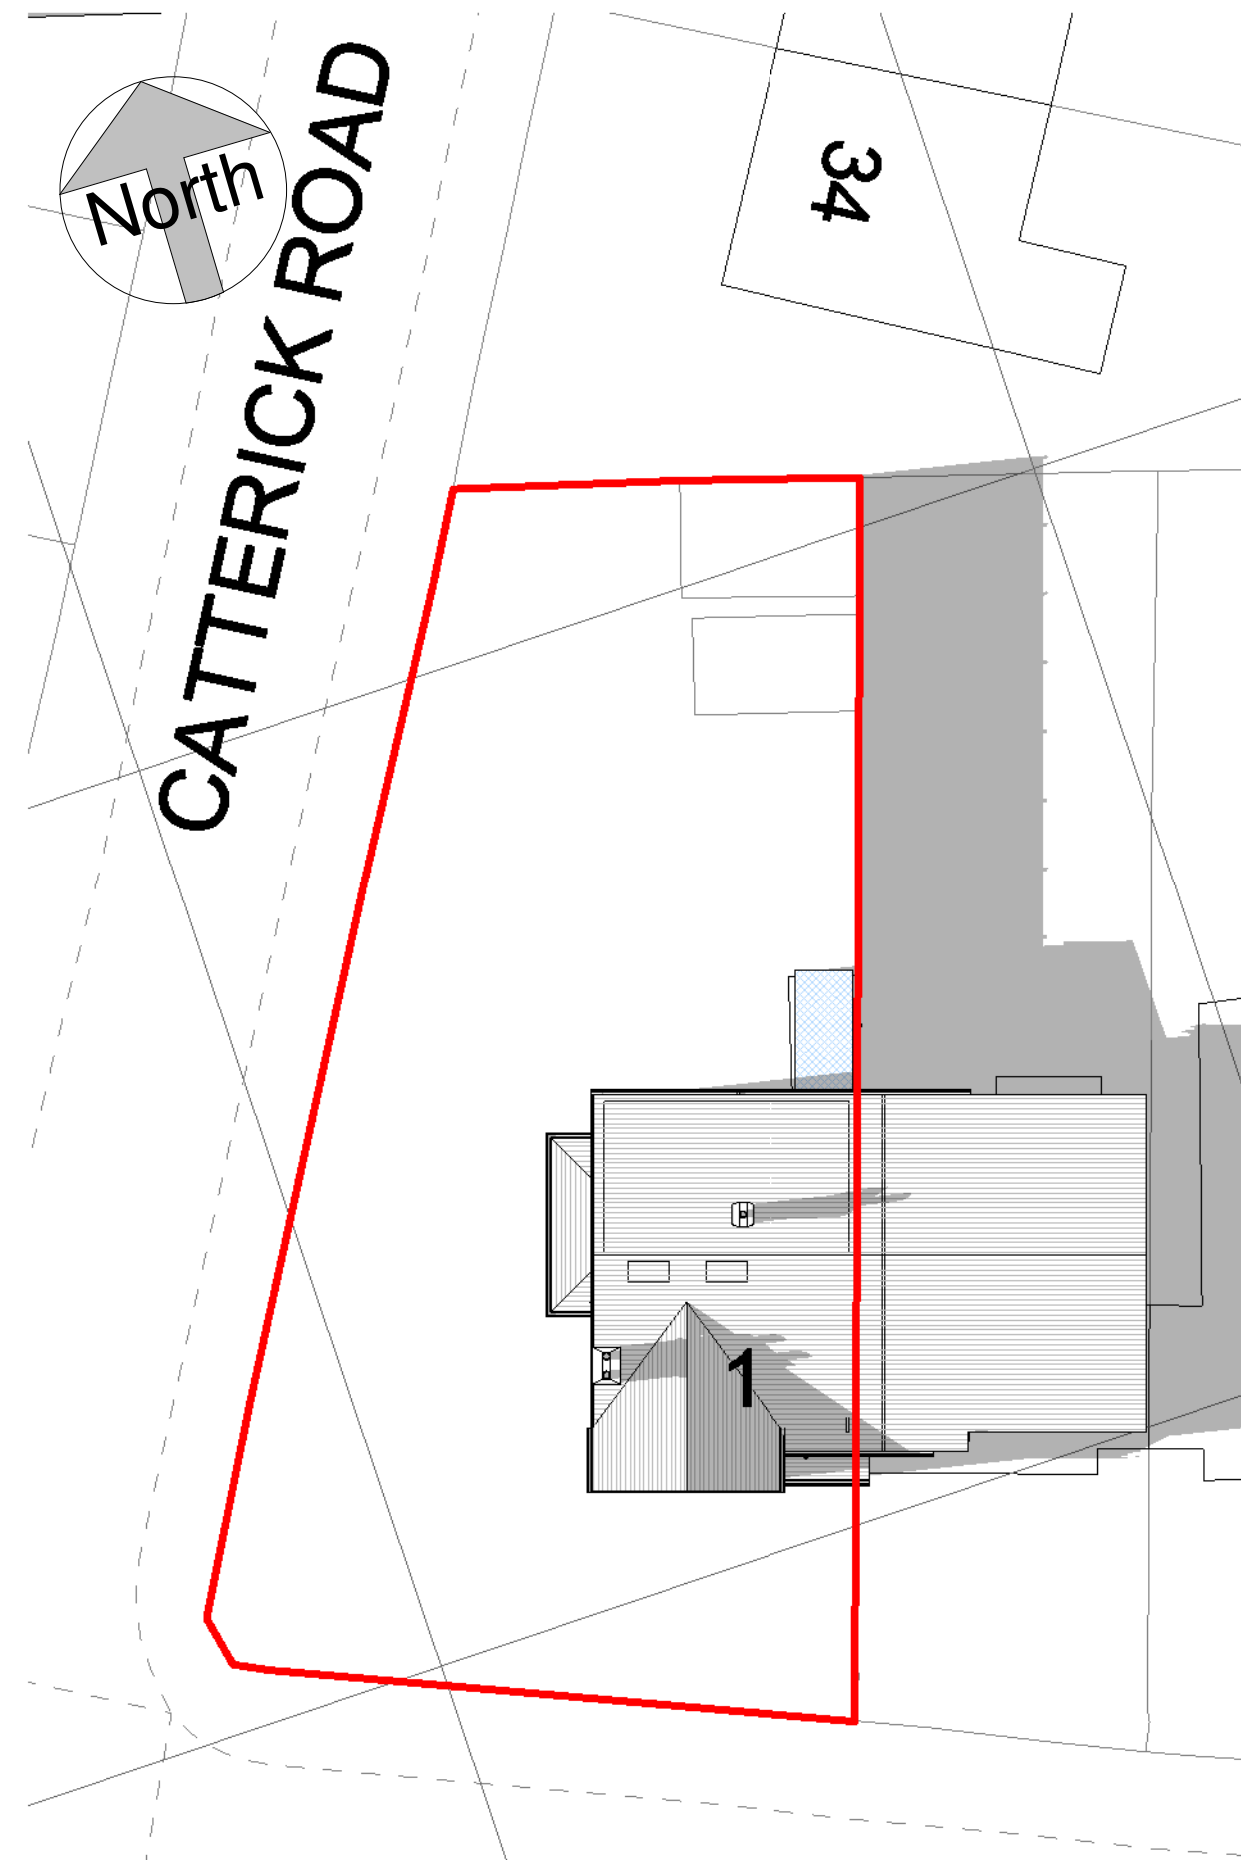


3 Existing - Summer Solstice 19.00
1 : 200

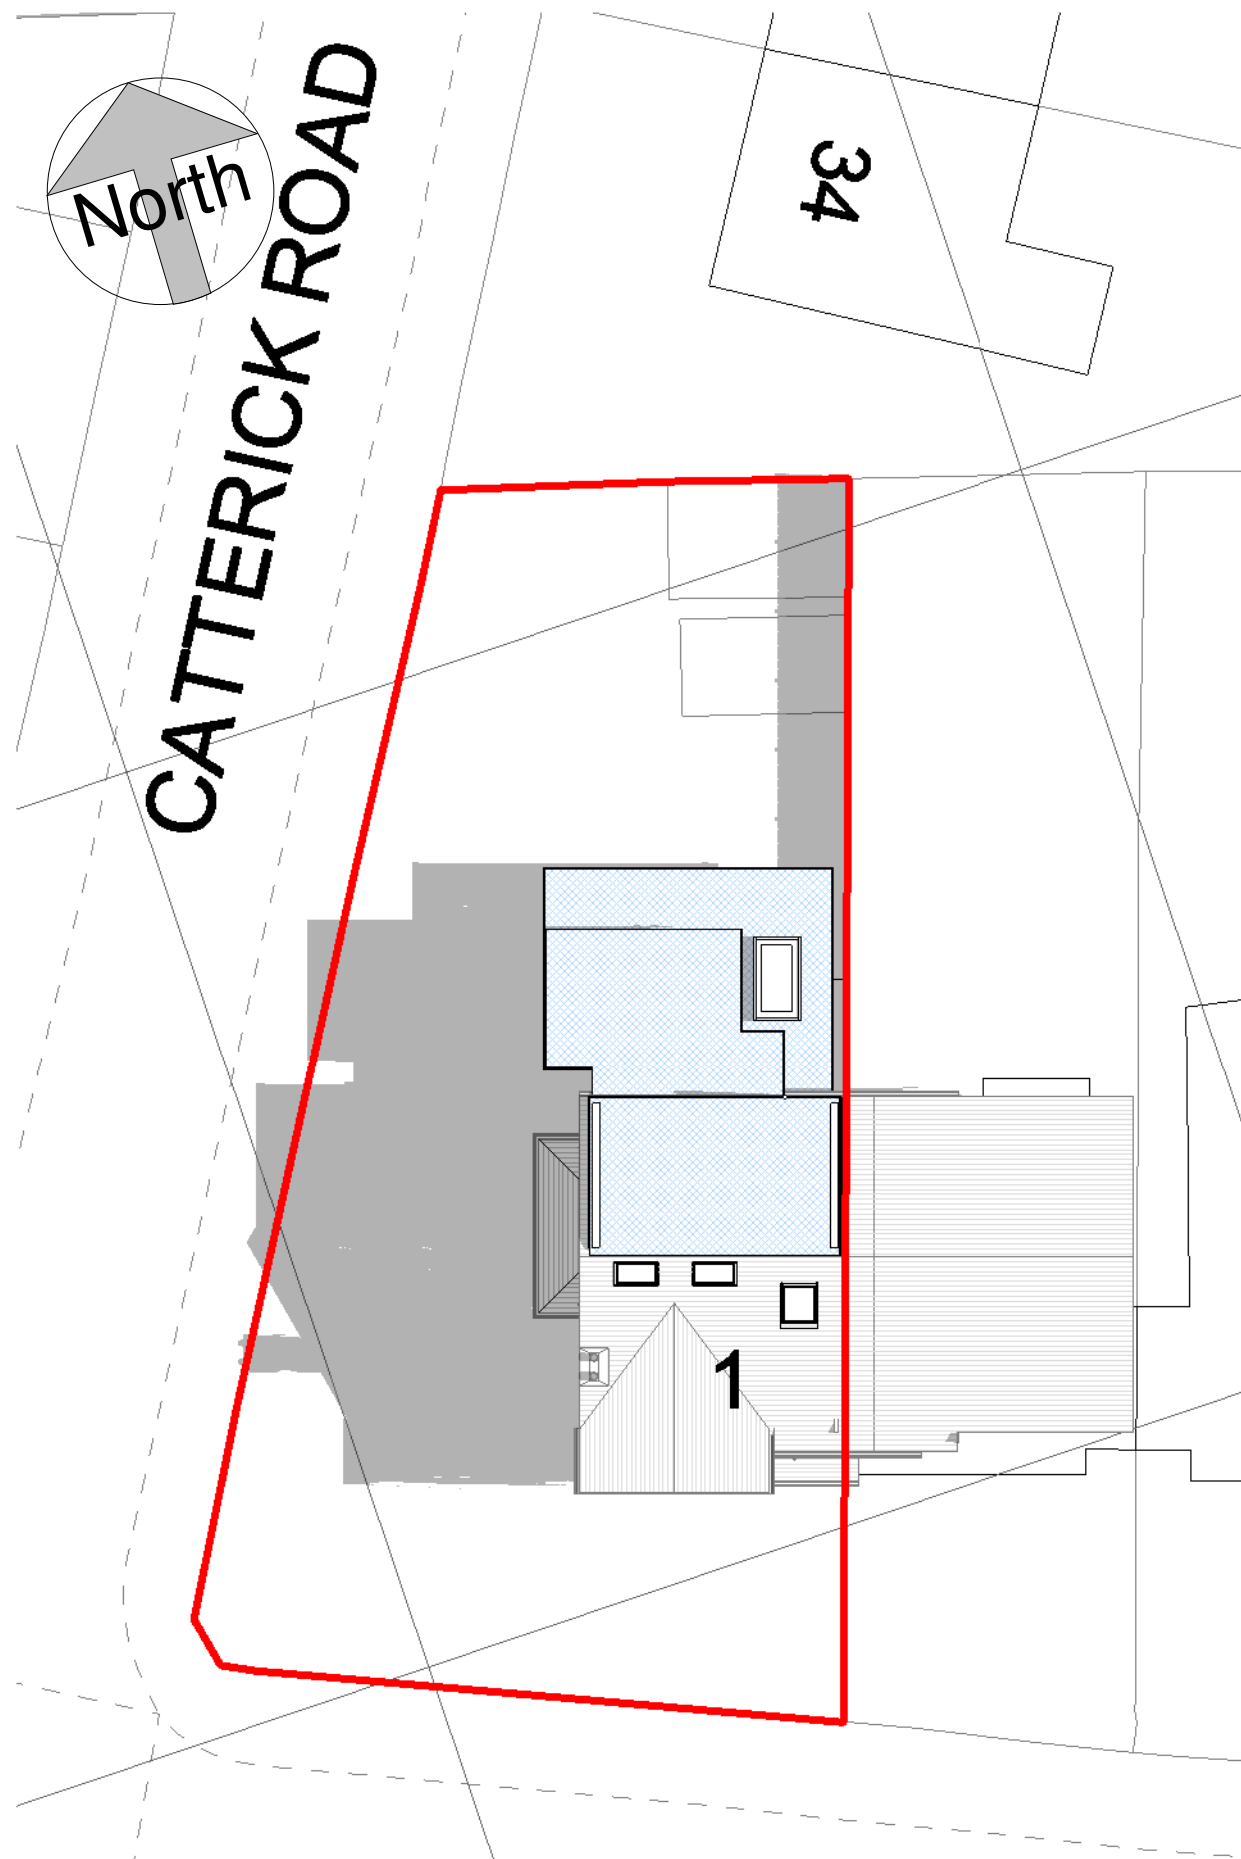

4 Proposed - Summer Solstice 10.00
1 : 200

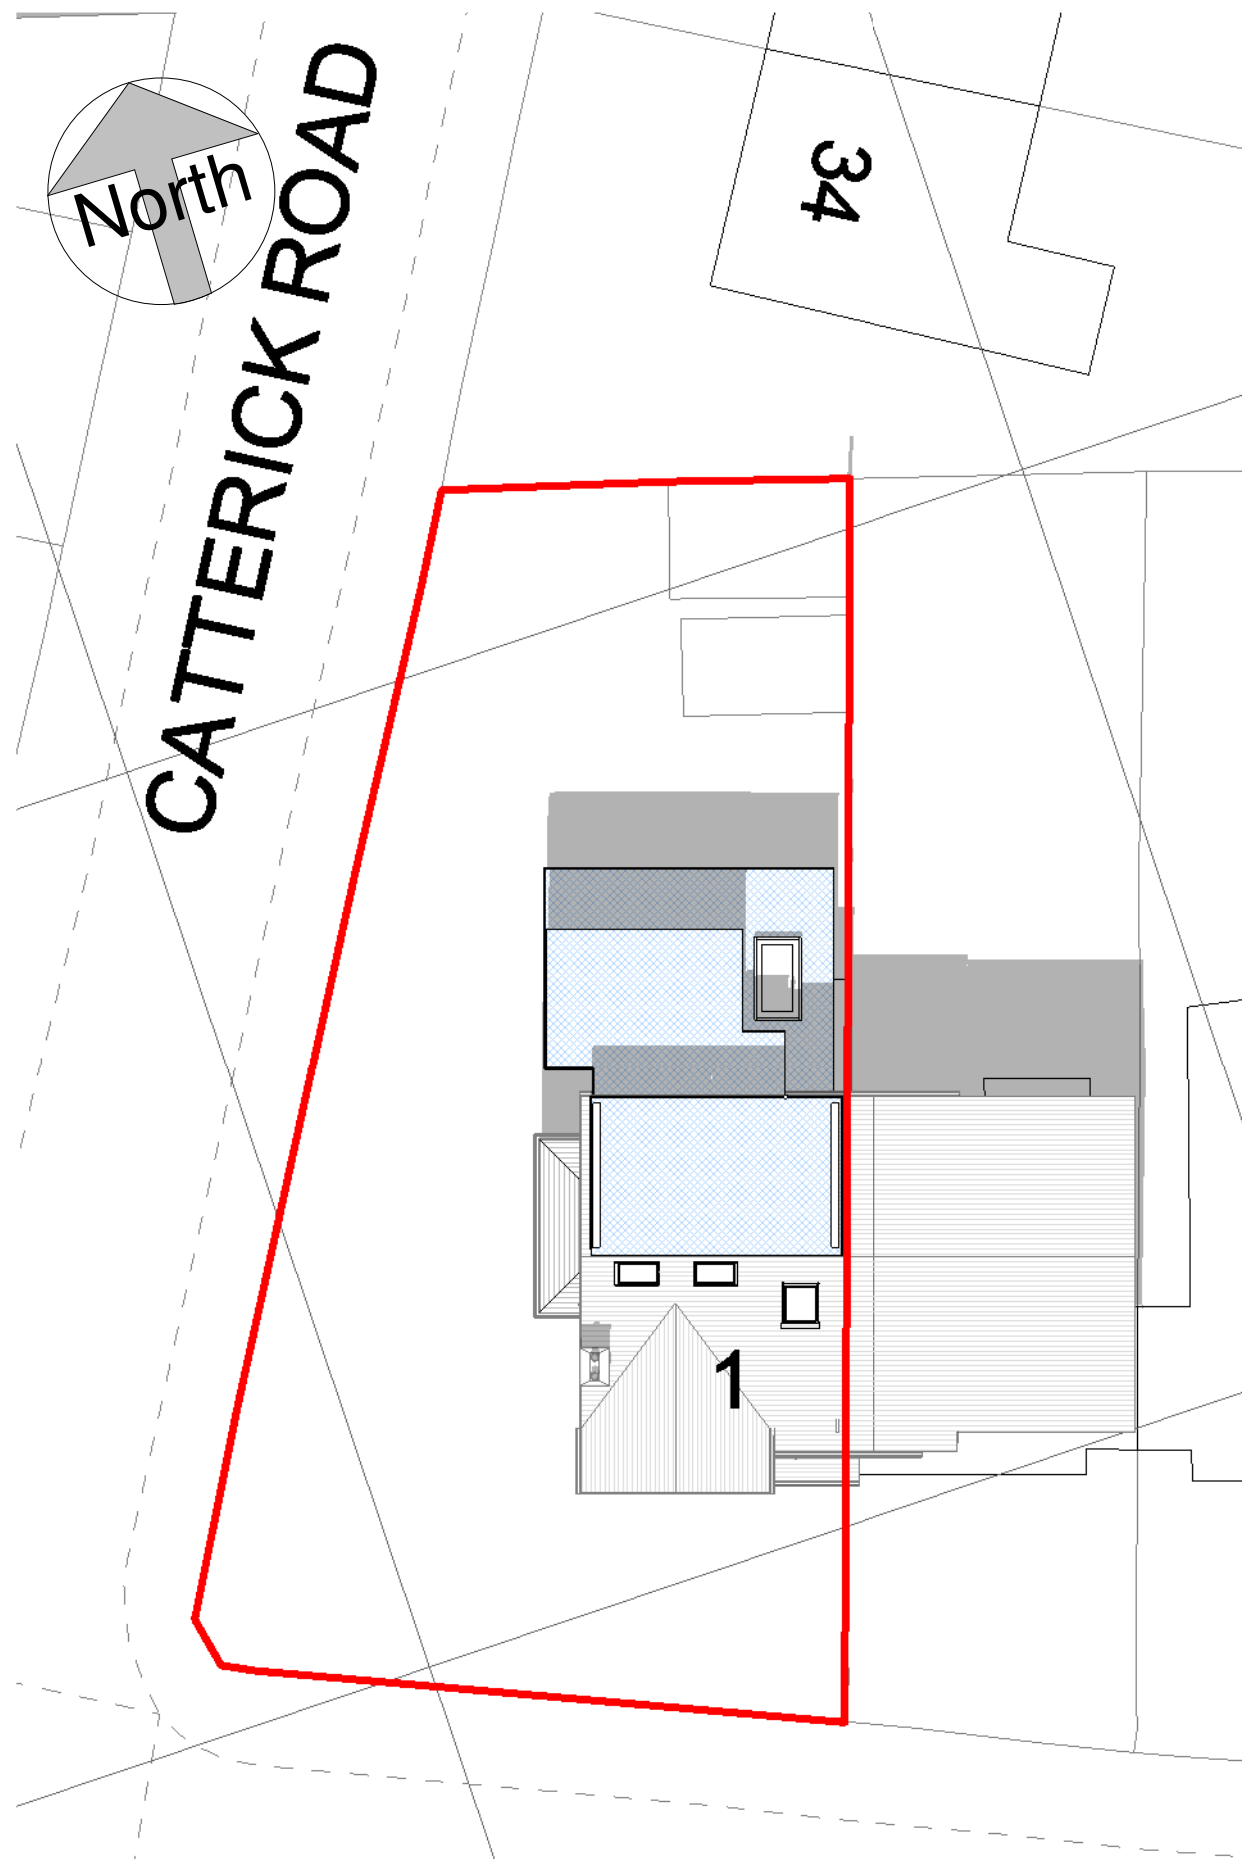

5 Proposed - Summer Solstice 14.00
1 : 200

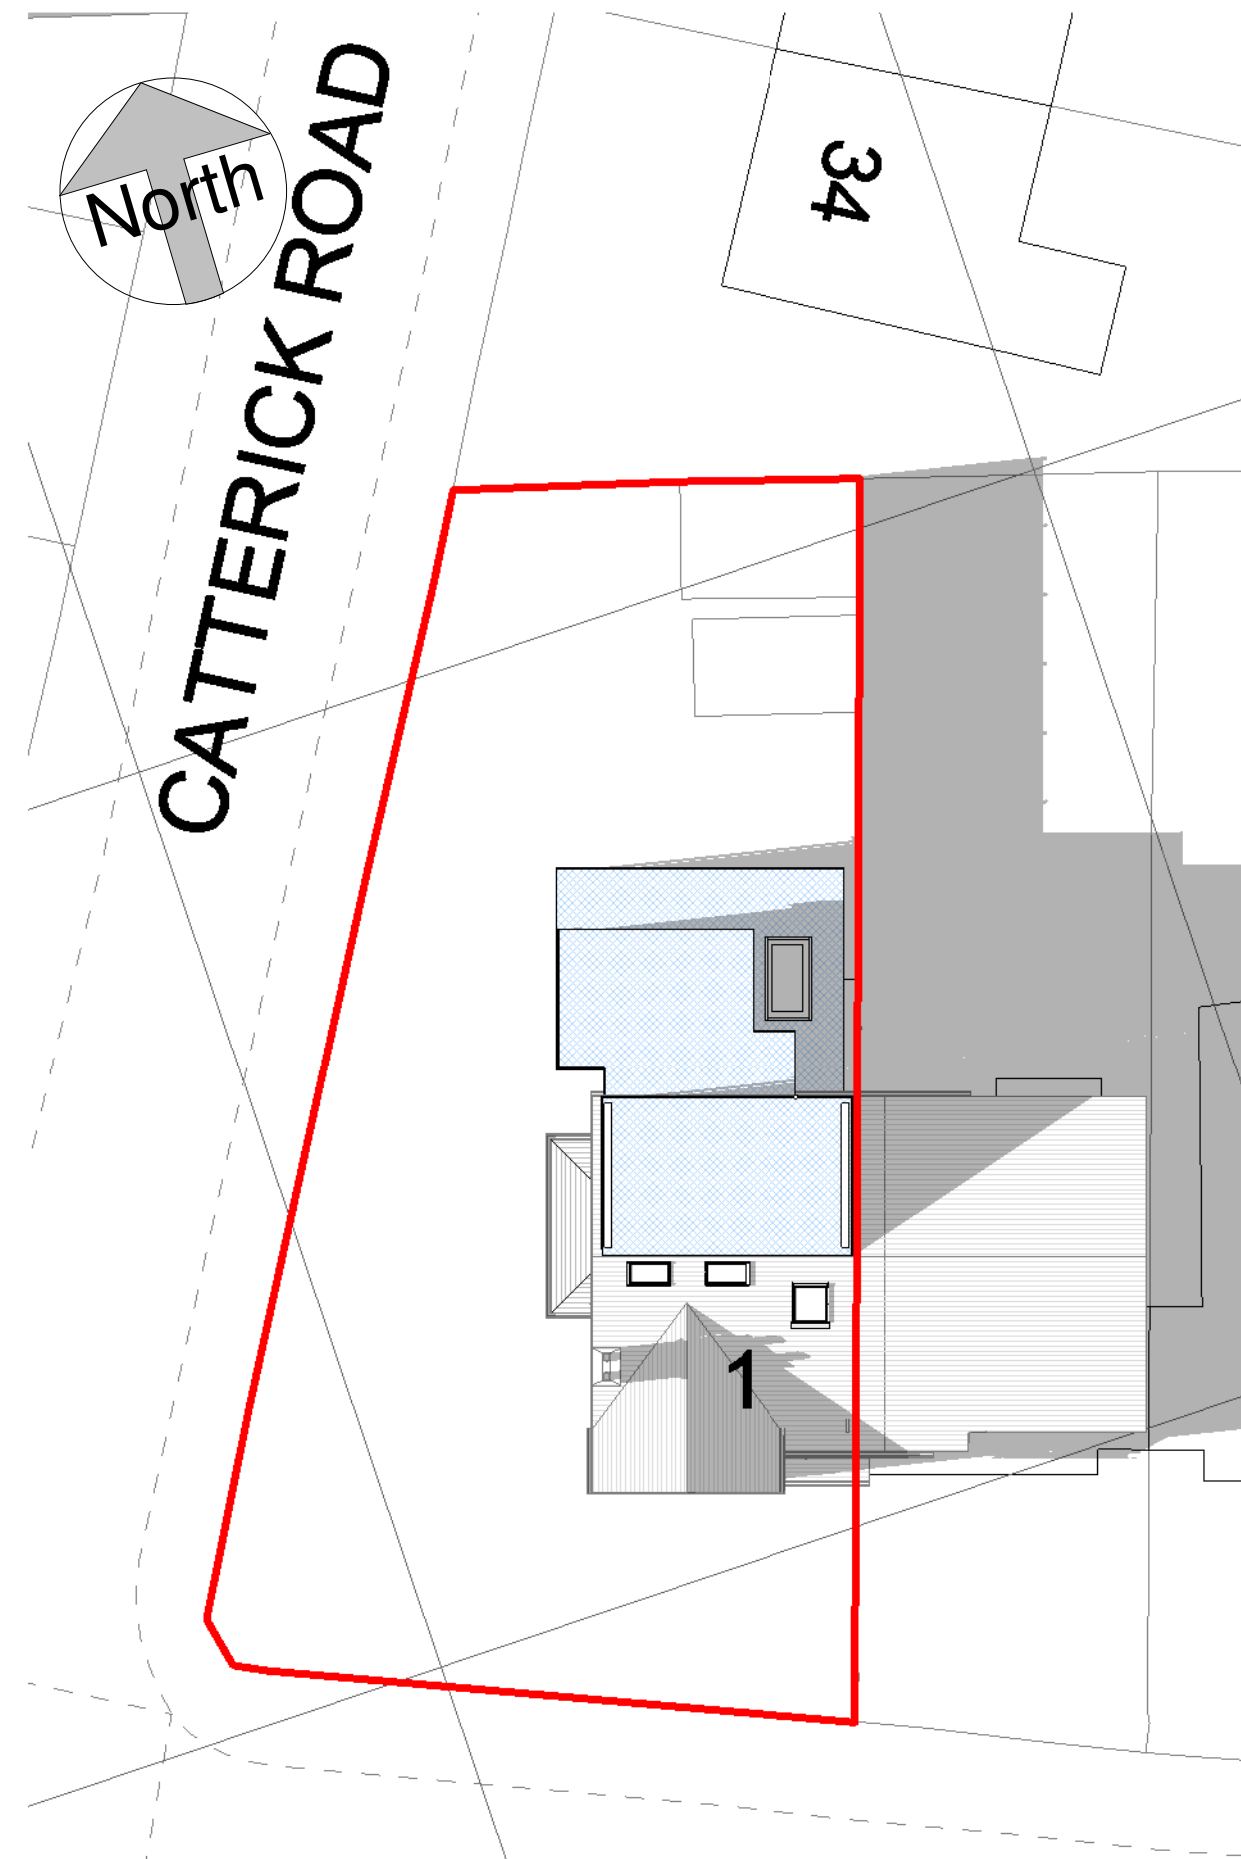


6 Proposed - Summer Solstice 19.00
1 : 200

All Dimensions to be checked on site
Work must not be commenced until planning permission
(where applicable) and building regulations approval is
received. Any works carried out before receipt of the
permissions is "entirely at clients' own risk"
It is the responsibility of the client to verify the accuracy of
the boundry shown on the Site plan.

Rev	Description	Date

Architectural SOLUTIONS

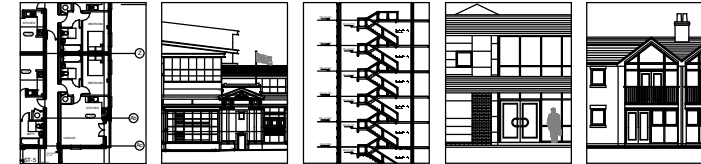

Architectural Solutions Limited
Maxron House - Green Lane - Romiley - SK6 3JQ
0161 494 9646 - 07823 322338
email - asmarple@gmail.com
www.architecturalsolutionsltd.co.uk

PROJECT
ADDRESS

1 Willow Way,
Didsbury,
Manchester,
M20 6JT

PROJECT

House Extension

TITLE

Solar Study Summer Solstice

CLIENT

G. Kuester & M. Rieper

DRAWN BY
MJH

CHECKED BY
AS


DATE
12/07/21

SCALE (@ A1)
1 : 200


PROJECT NUMBER
2809

DRAWING NUMBER
08


REV

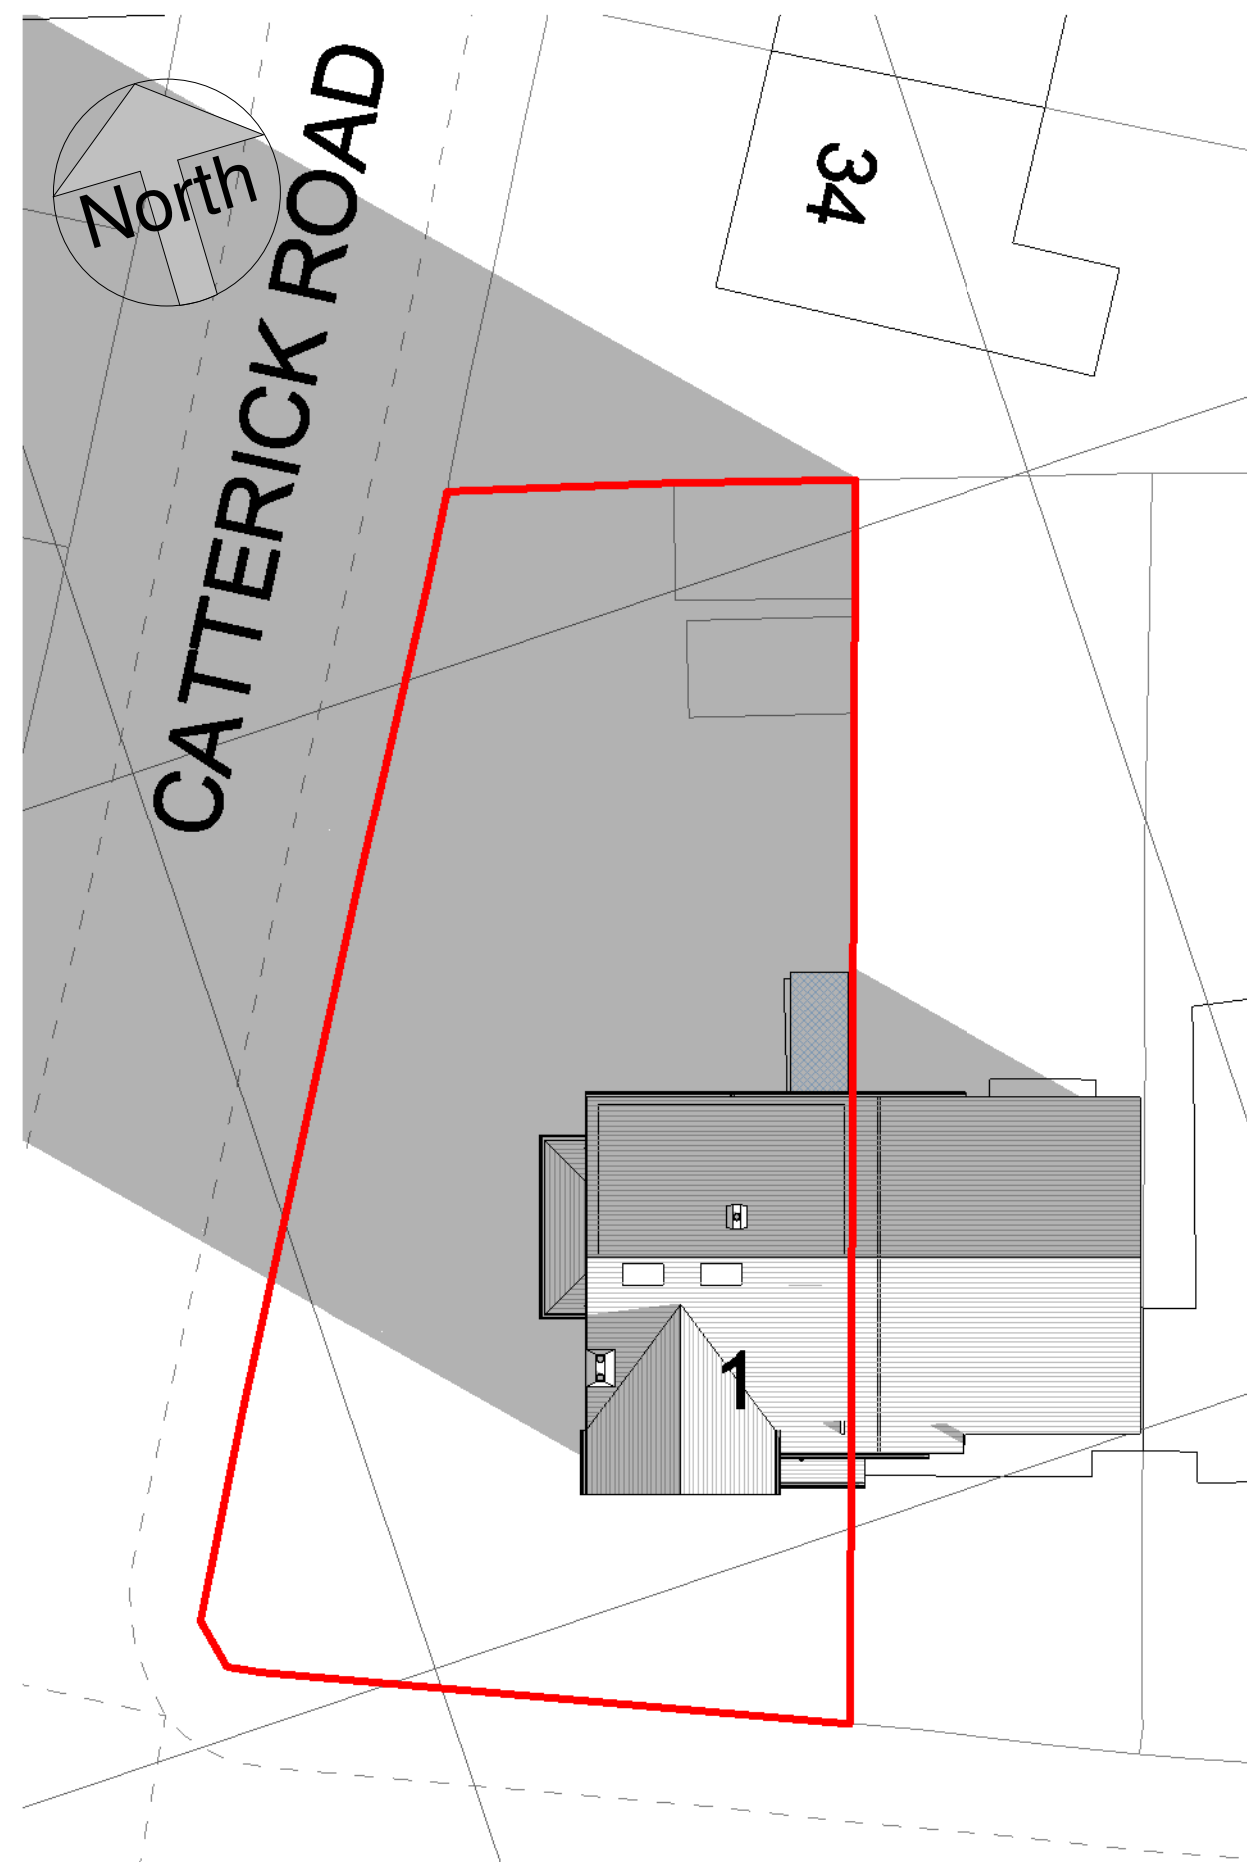


1 Existing - Winter Solstice 10.00
1 : 200

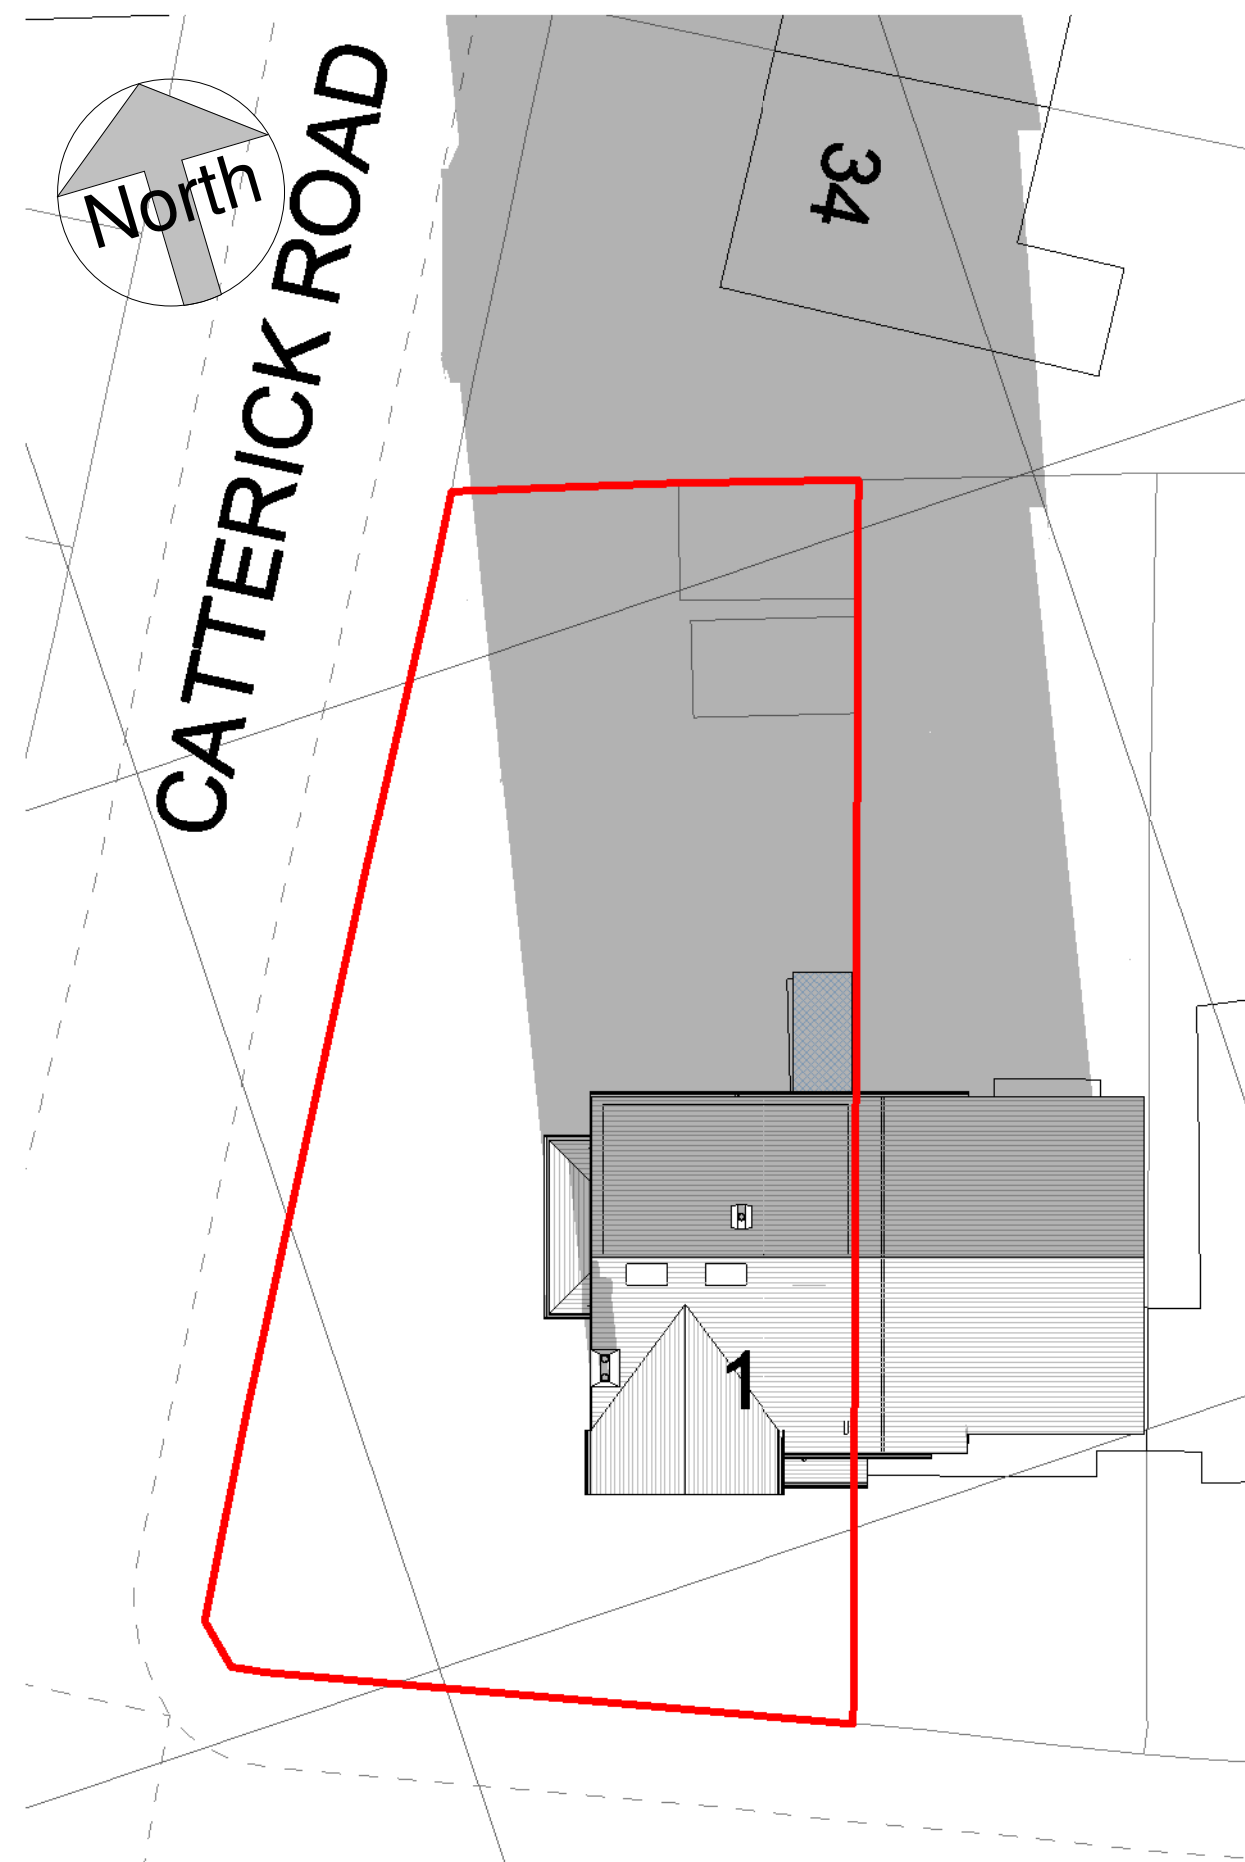


2 Existing - Winter Solstice 14.00
1 : 200

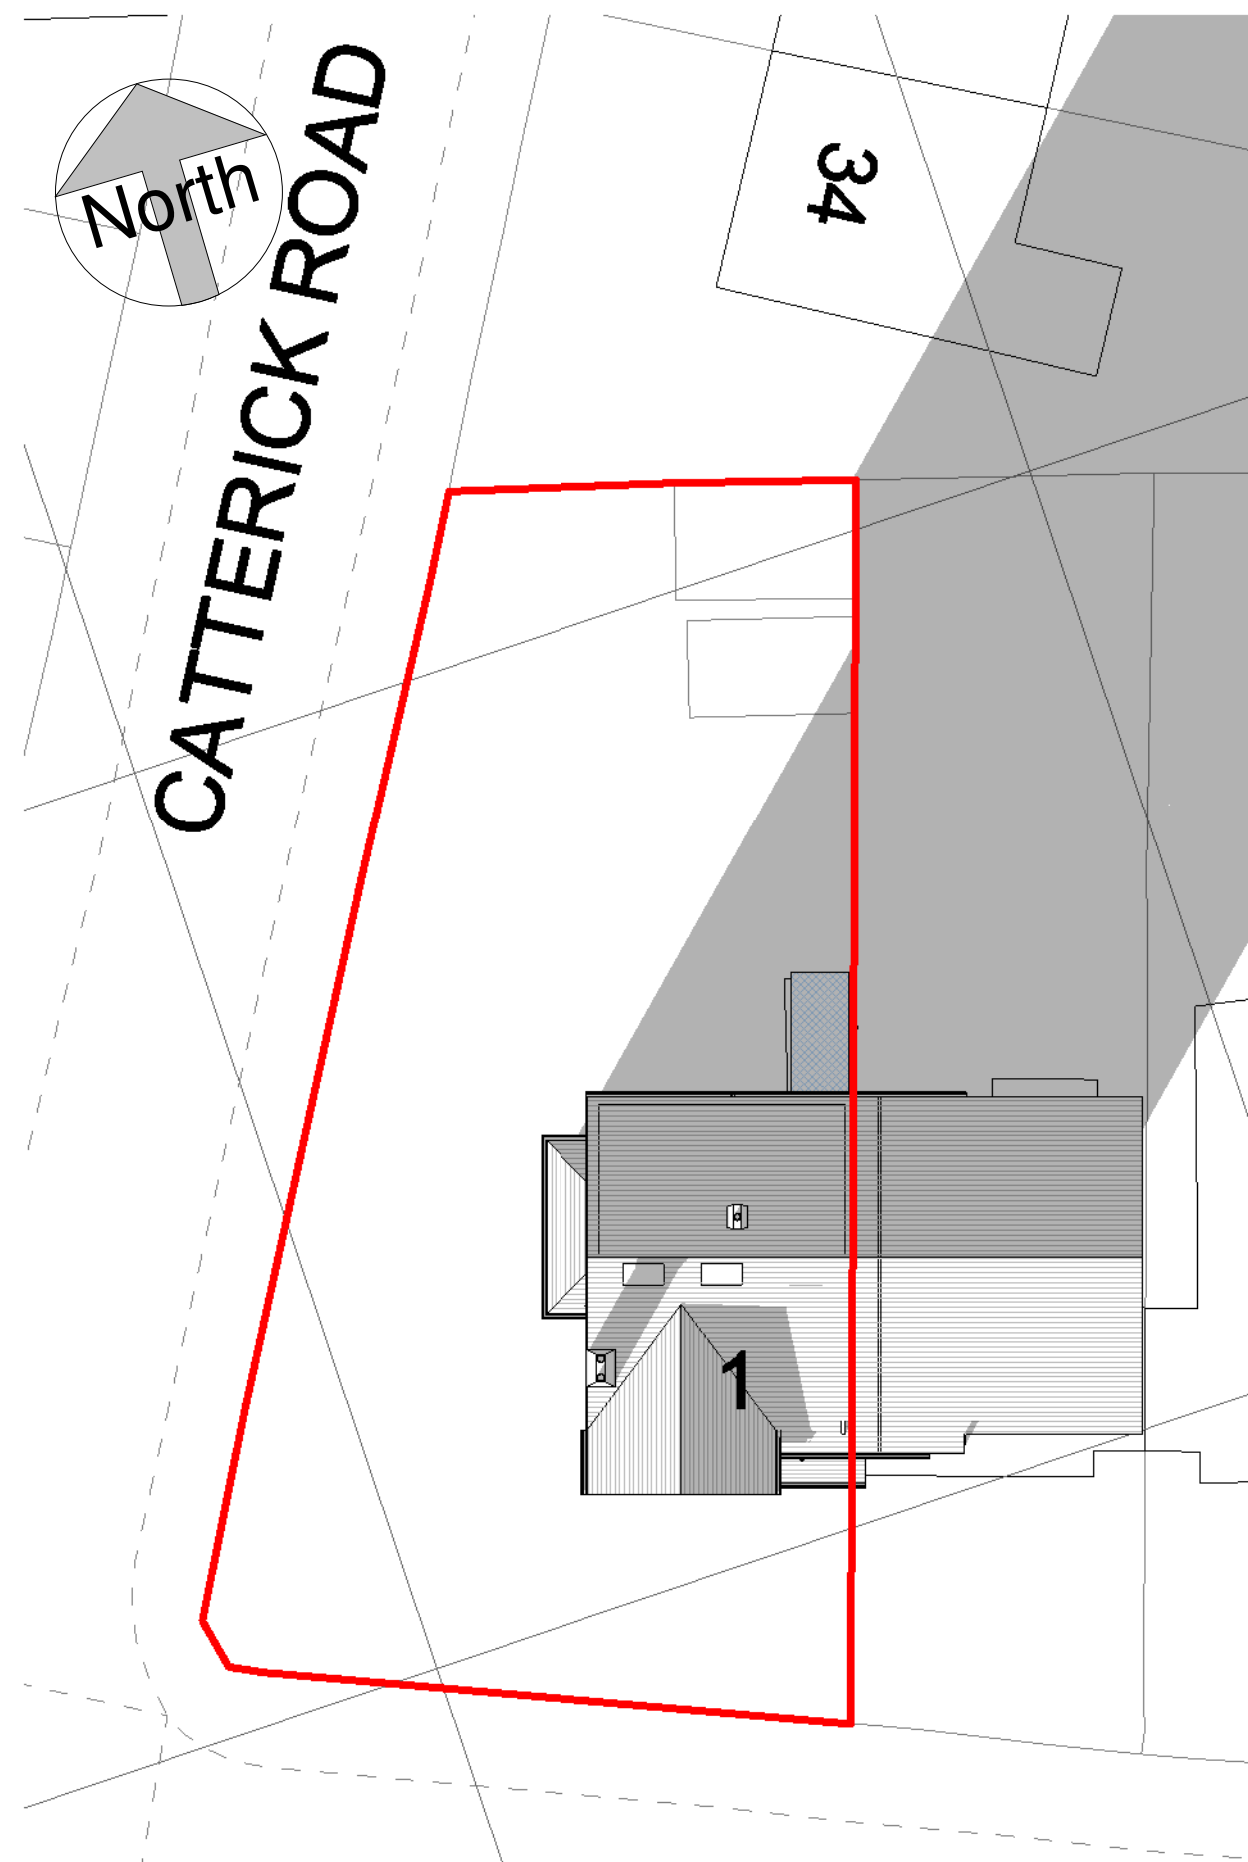


3 Existing - Winter Solstice 19.00
1 : 200

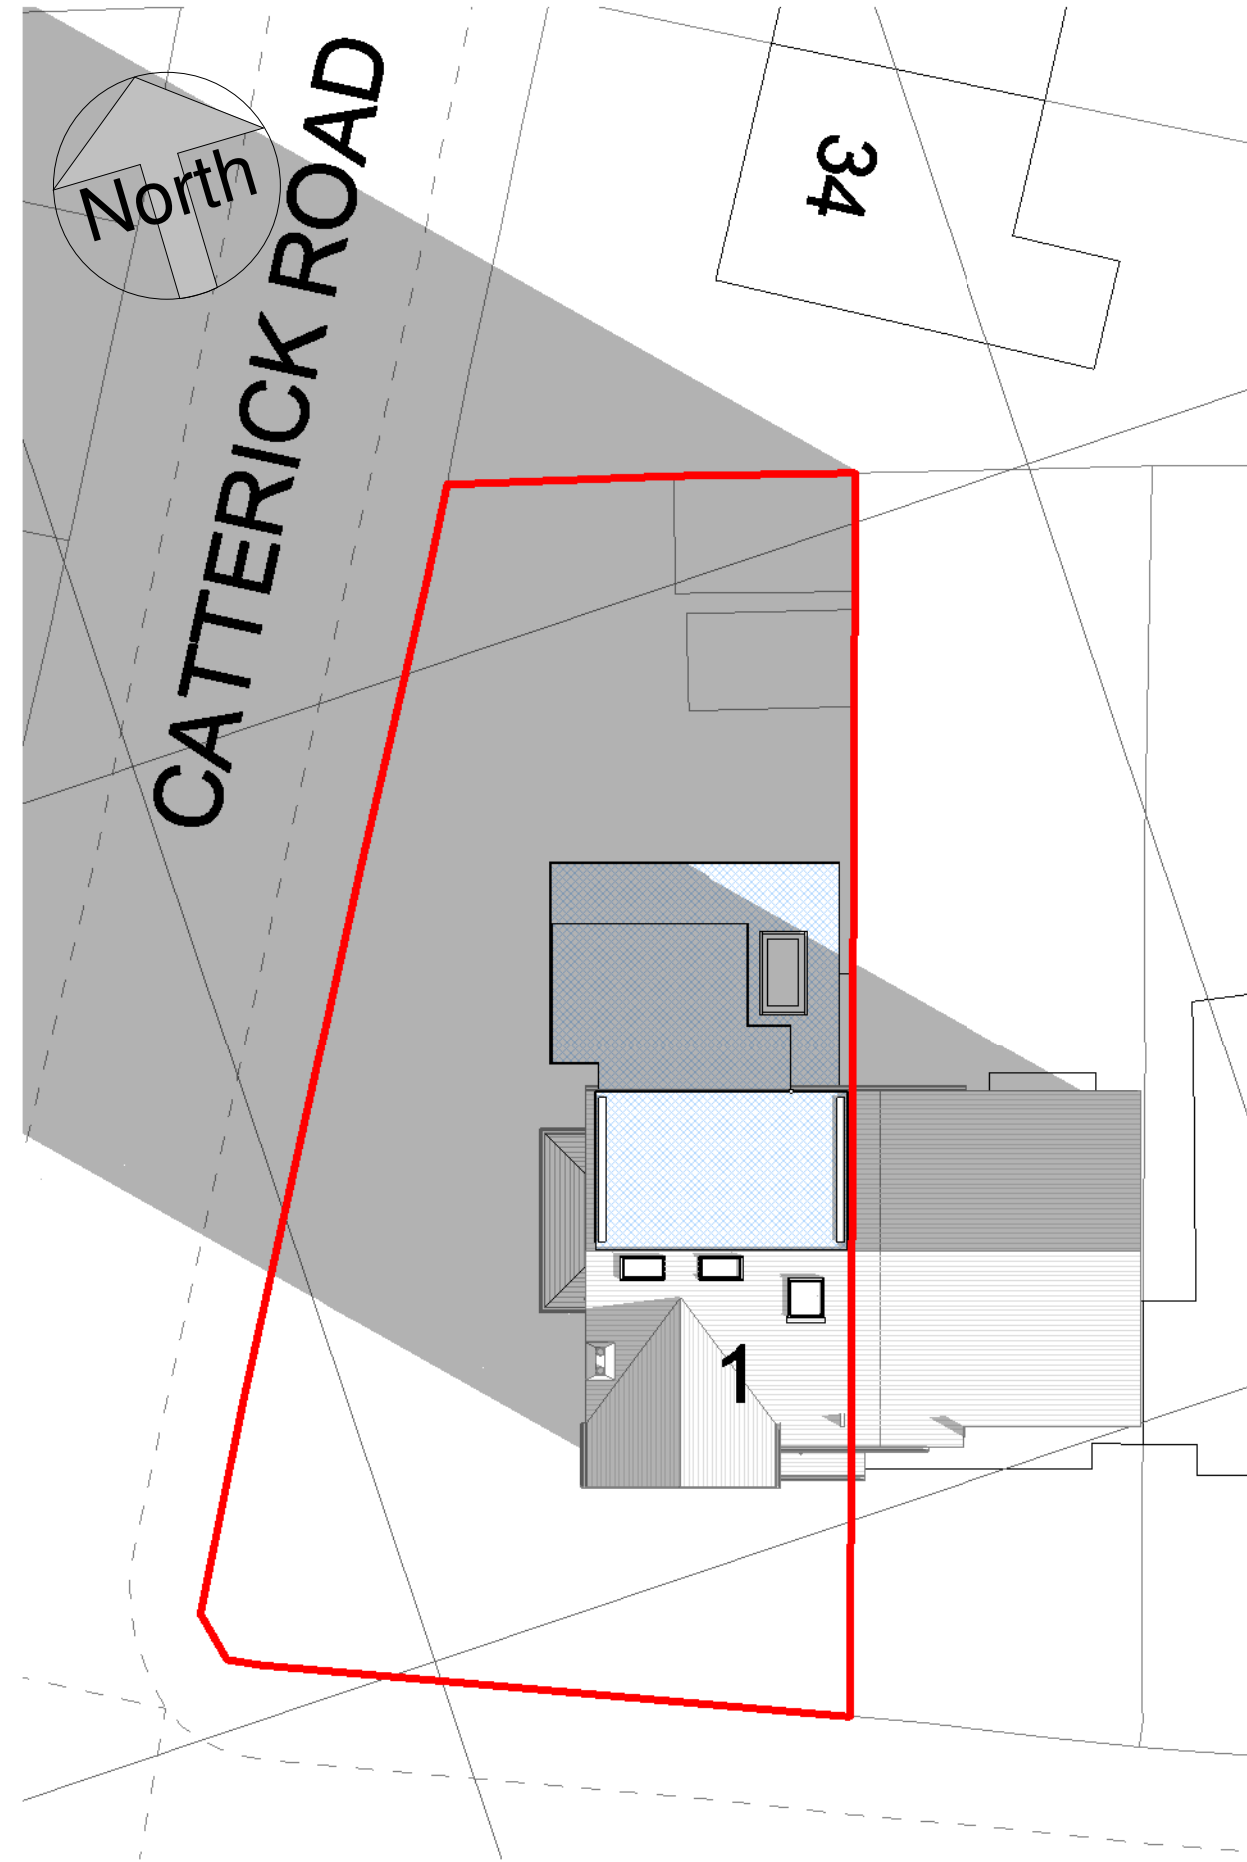

4 Proposed - Winter Solstice 10.00
1 : 200

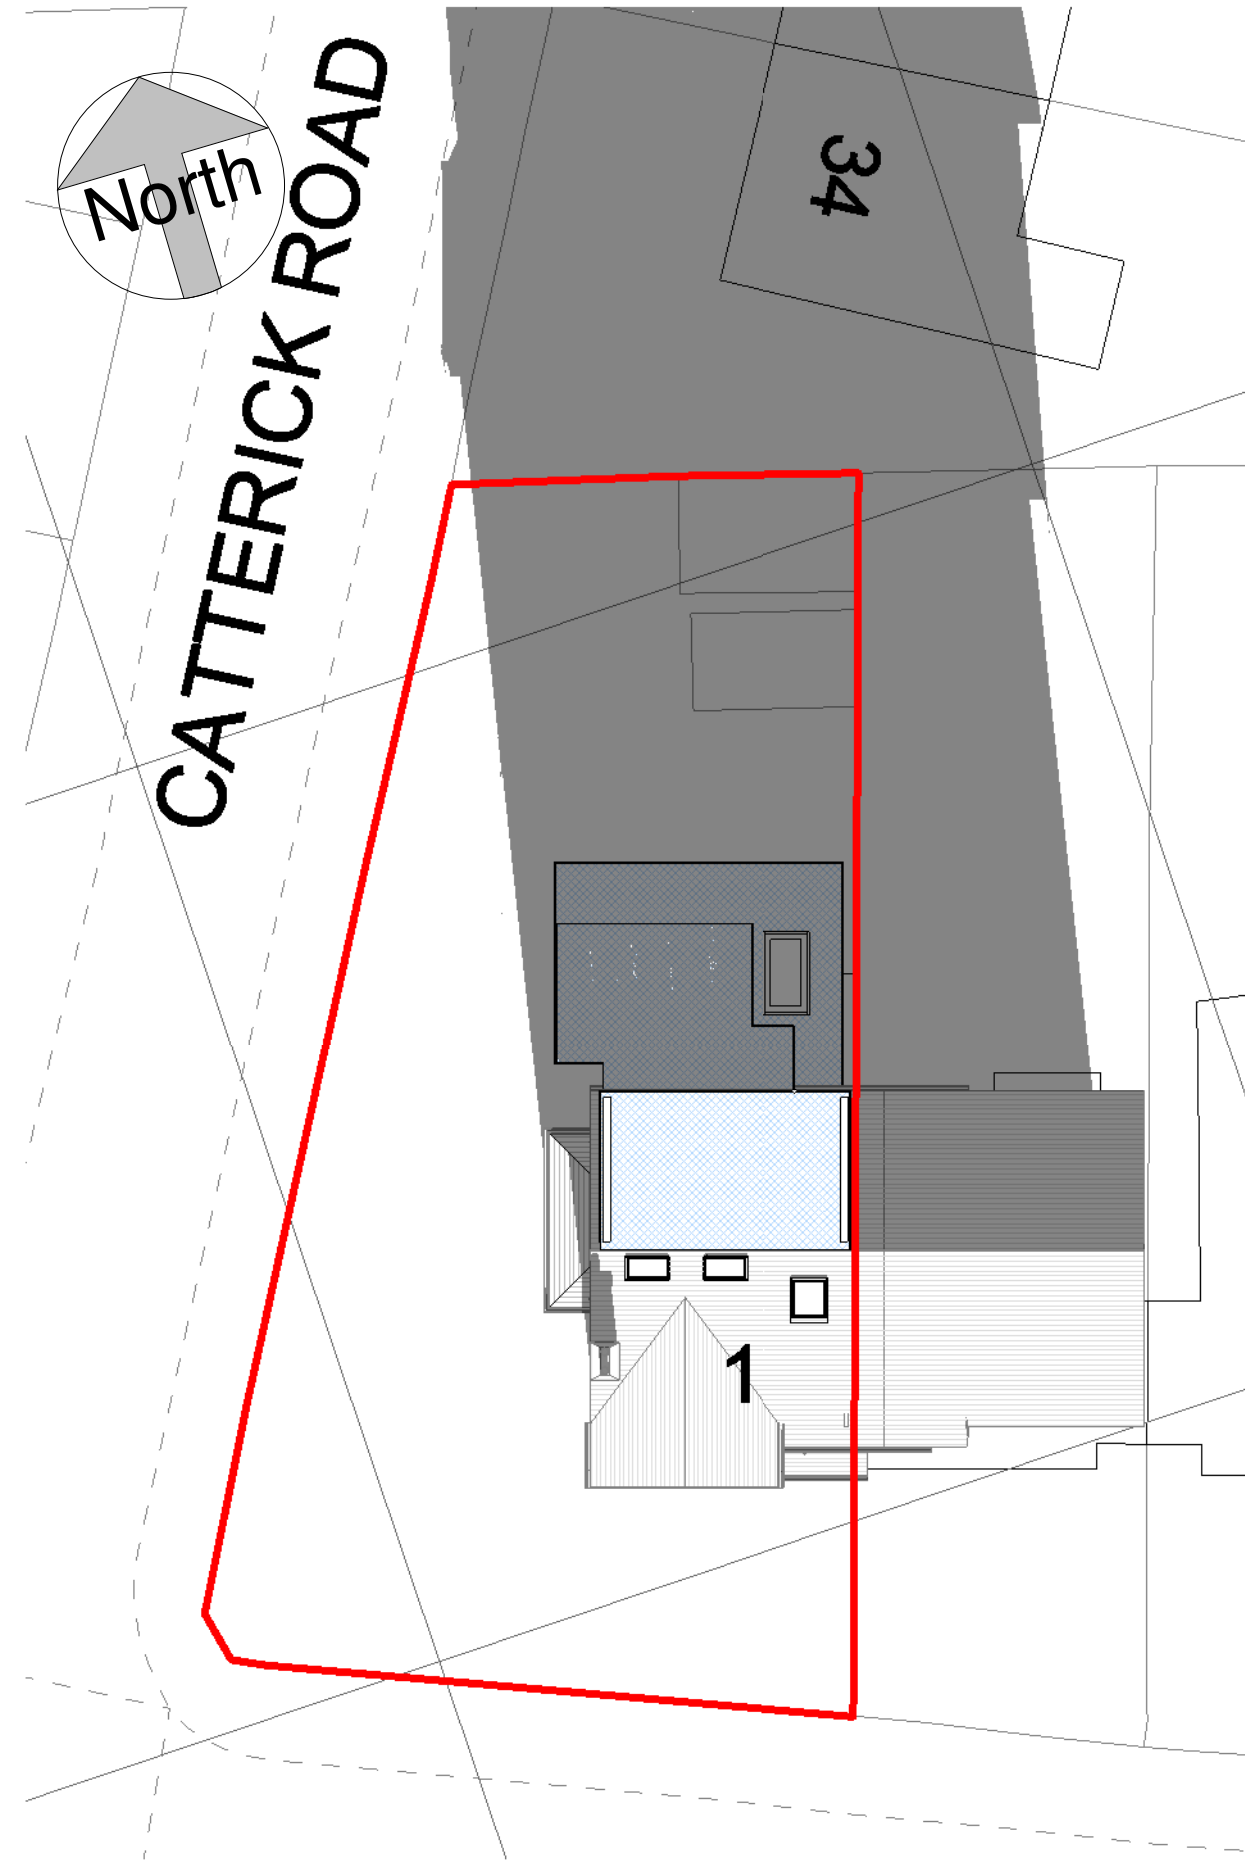

5 Proposed - Winter Solstice 14.00
1 : 200

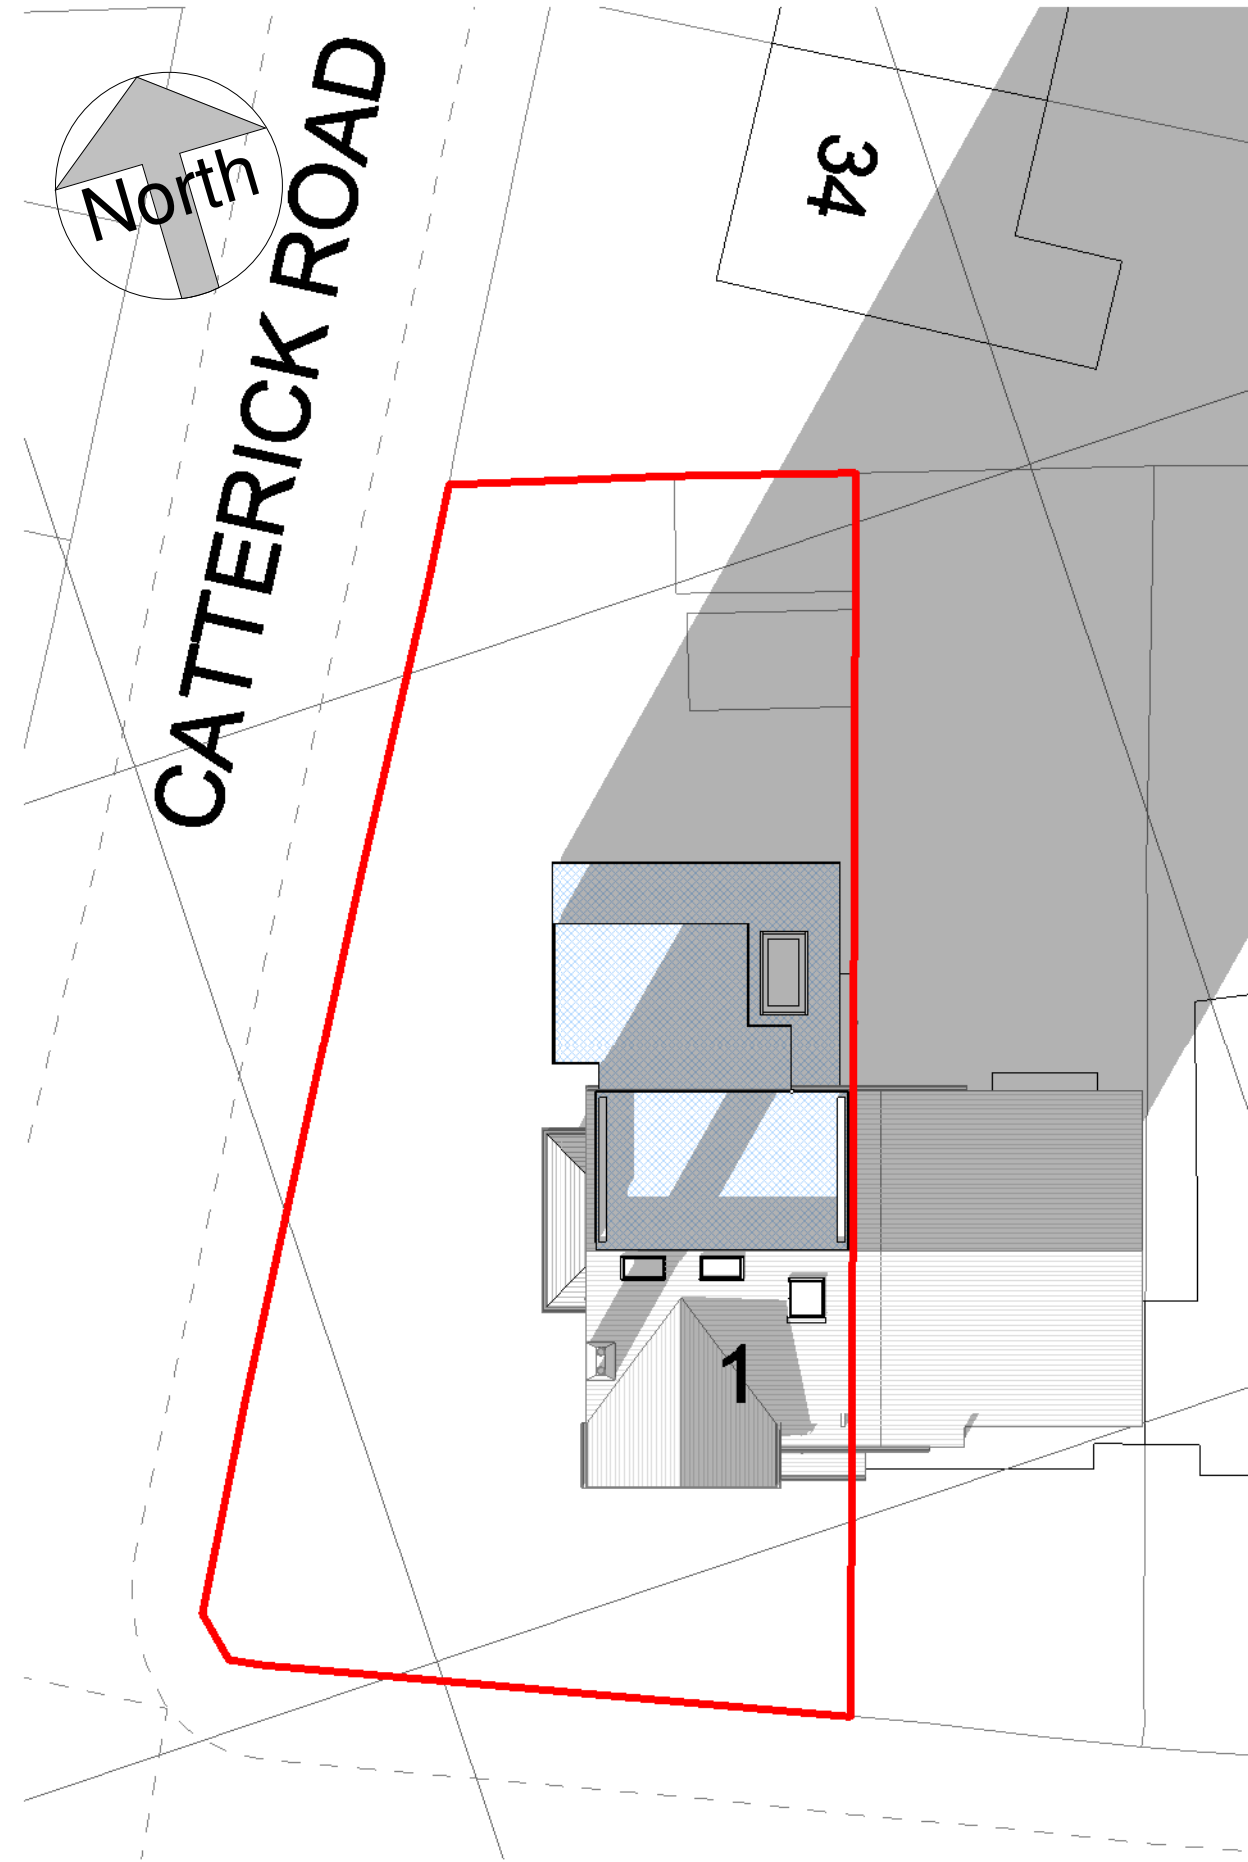

6 Proposed - Winter Solstice 19.00
1 : 200


All Dimensions to be checked on site

Work must not be commenced until planning permission (where applicable) and building regulations approval is received. Any works carried out before receipt of the permissions is "entirely at clients' own risk"

It is the responsibility of the client to verify the accuracy of the boundry shown on the Site plan.

Rev	Description	Date

Architectural SOLUTIONS

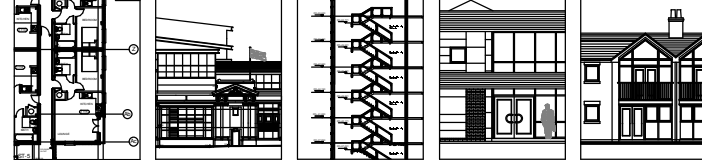

Architectural Solutions Limited
Maxron House - Green Lane - Romiley - SK6 3JQ
0161 494 9646 - 07823 322338
email - asmarple@gmail.com
www.architecturalsolutionsltd.co.uk

PROJECT ADDRESS

1 Willow Way,
Didsbury,
Manchester,
M20 6JT

PROJECT

House Extension

TITLE

Solar Study Winter Solstice

CLIENT

G. Kuester & M. Rieper

DRAWN BY Author	CHECKED BY Checker	DATE 12/07/21
--------------------	-----------------------	------------------

SCALE (@ A1) 1 : 200	PROJECT NUMBER 2809
-------------------------	------------------------

DRAWING NUMBER 09	REV
----------------------	-----