

All Dimensions should be checked on site.
Do not scale this drawing for fabrication.
Any drawing errors should be brought to the attention of the architect.
COPYRIGHT DaC Design

REVISIONS:

REV: DETAILS OF REVISION

DATE

FINISHES AS PROPOSED


WALLS: Facing brickwork to match existing.

ROOF: Matching grey concrete interlocking tiles to new pitched roof. Pitch to be min 20°. Eaves and verge details to match existing detail.


RWGS: New black Upvc gutters, white fascias and soffits to match existing.

DOORS: New Solid security UPVC Side Access door Min clear access width 800mm. Colour: Dark grey

WINDOWS: New high efficiency UPVC windows and sliding folding doors.
Colour: Dark grey externally, white internally.

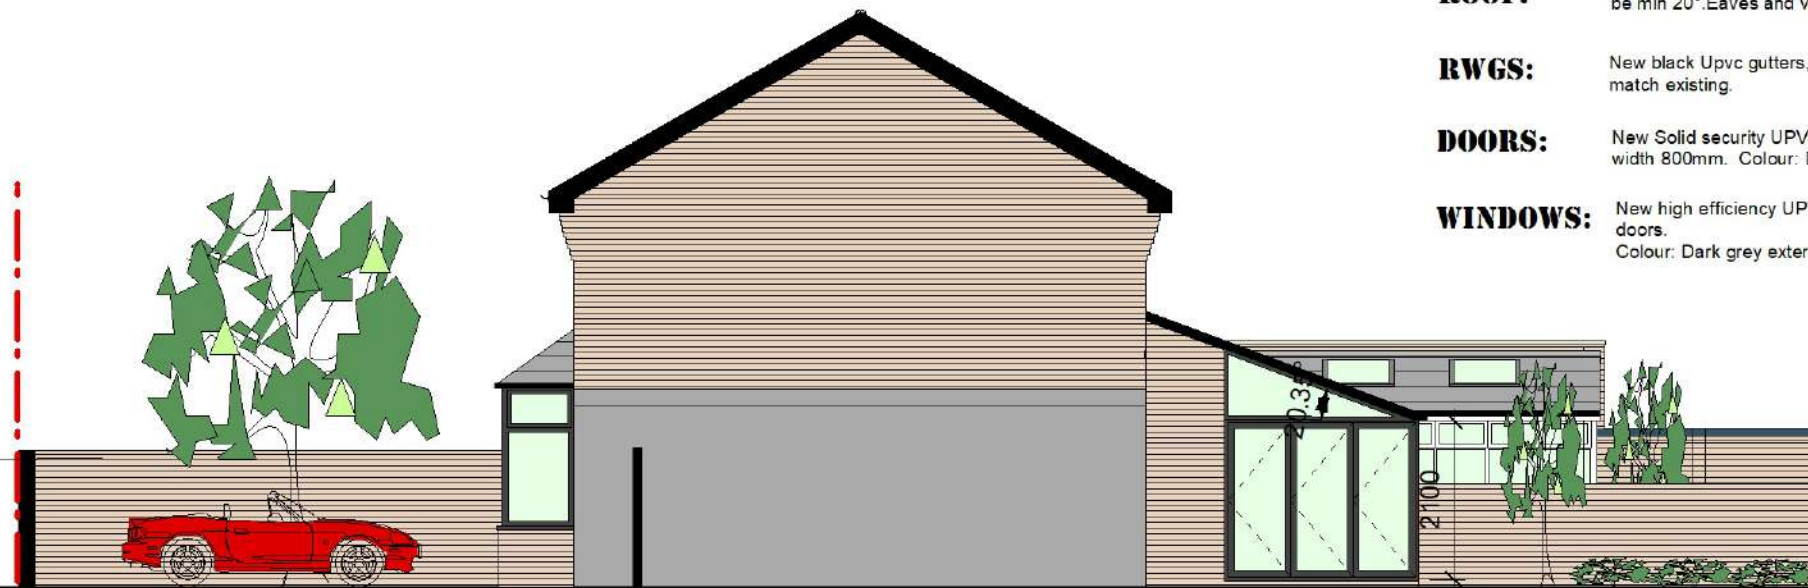


SIDE ELEVATION (EAST)

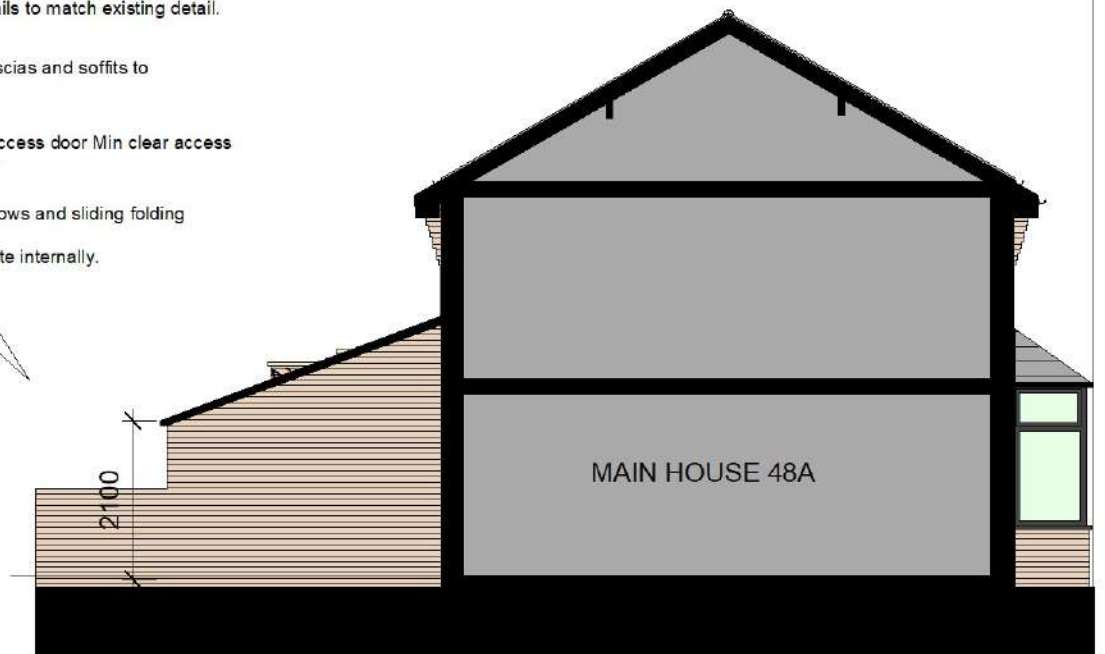

SIDE ELEVATION (WEST)



FRONT ELEVATION (NORTH)

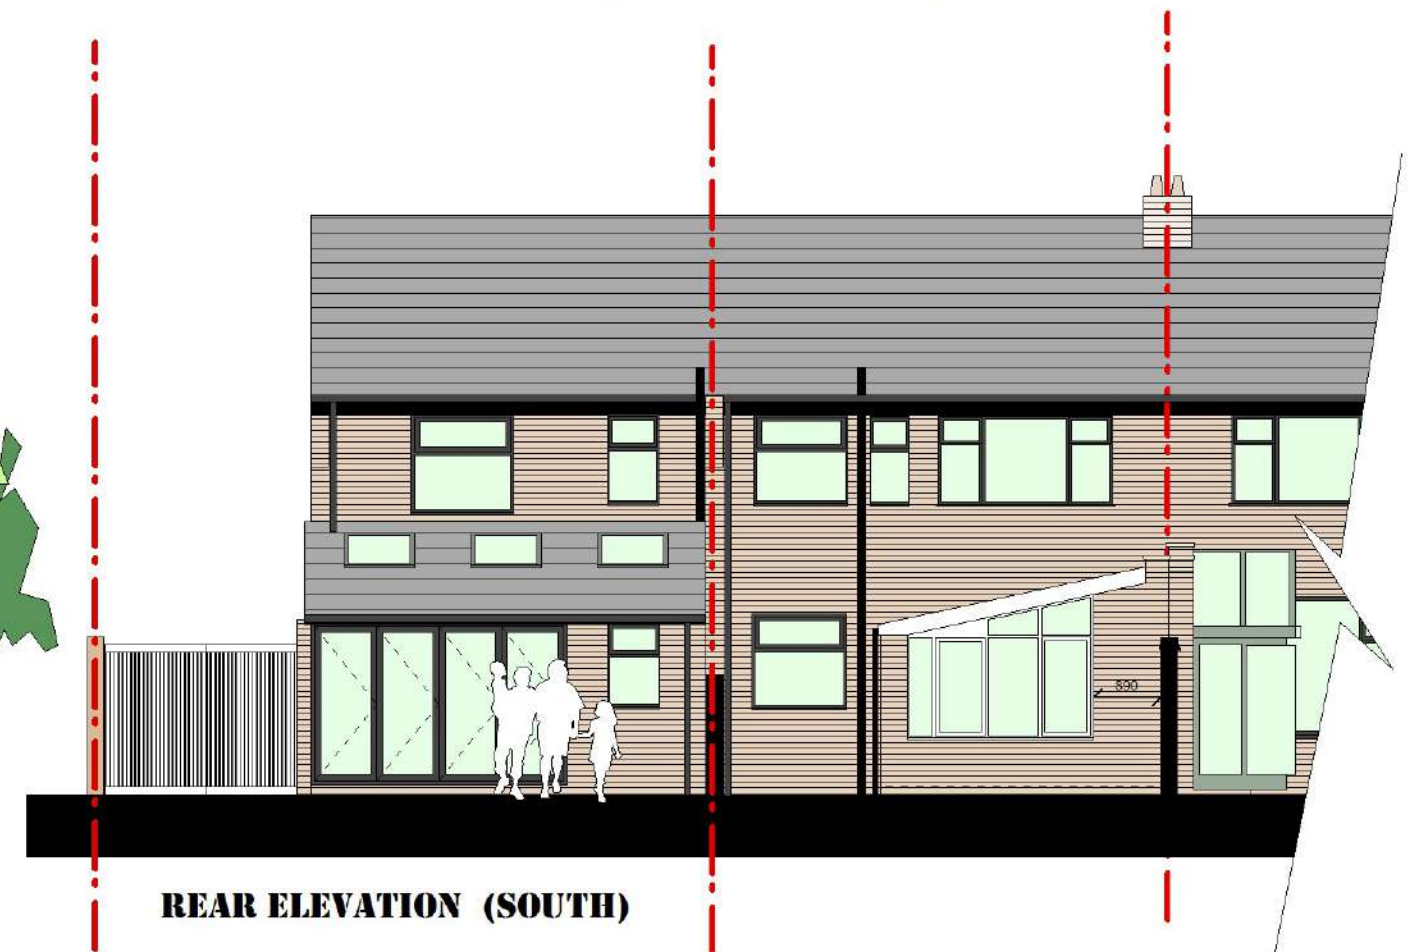

REAR ELEVATION (SOUTH)

0m 2m 4m 5m
SCALE

P08

DRAWING: ELEVATIONS as PROPOSED

JOB TITLE: Remodel and Conversion to two dwellings _ 48 Norman Road, M14 5LE

CLIENT: Mr H RAHMAN

SCALE: 1:100 @ A3

DATE: OCT 2021

D@C DESIGN
ARCHITECTURE & PLANNING
0776 452 3545 0161 425 3934