

Client

Mrs J Blake

Job Title

proposed rear extension

33 Barcroft Road

Burnage

Manchester

M19 1SG

Drawing Title

Existing floor plans

Drawing Status

planning

Drawn by

JMR

Scale

1:50 @ A3

Job Number

ebr/00689

Date _____


December 2021

Drawing Number


A0.1

Revision	Description	Date
----------	-------------	------


All dimensions to be checked on site prior to fabrication of components or execution of works. This drawing, the design and information contained within are copyright of ebrdesigns.com ltd and must not be used or reproduced without express permission. ebrdesigns.com ltd shall not be liable if used or reproduced without authorisation.

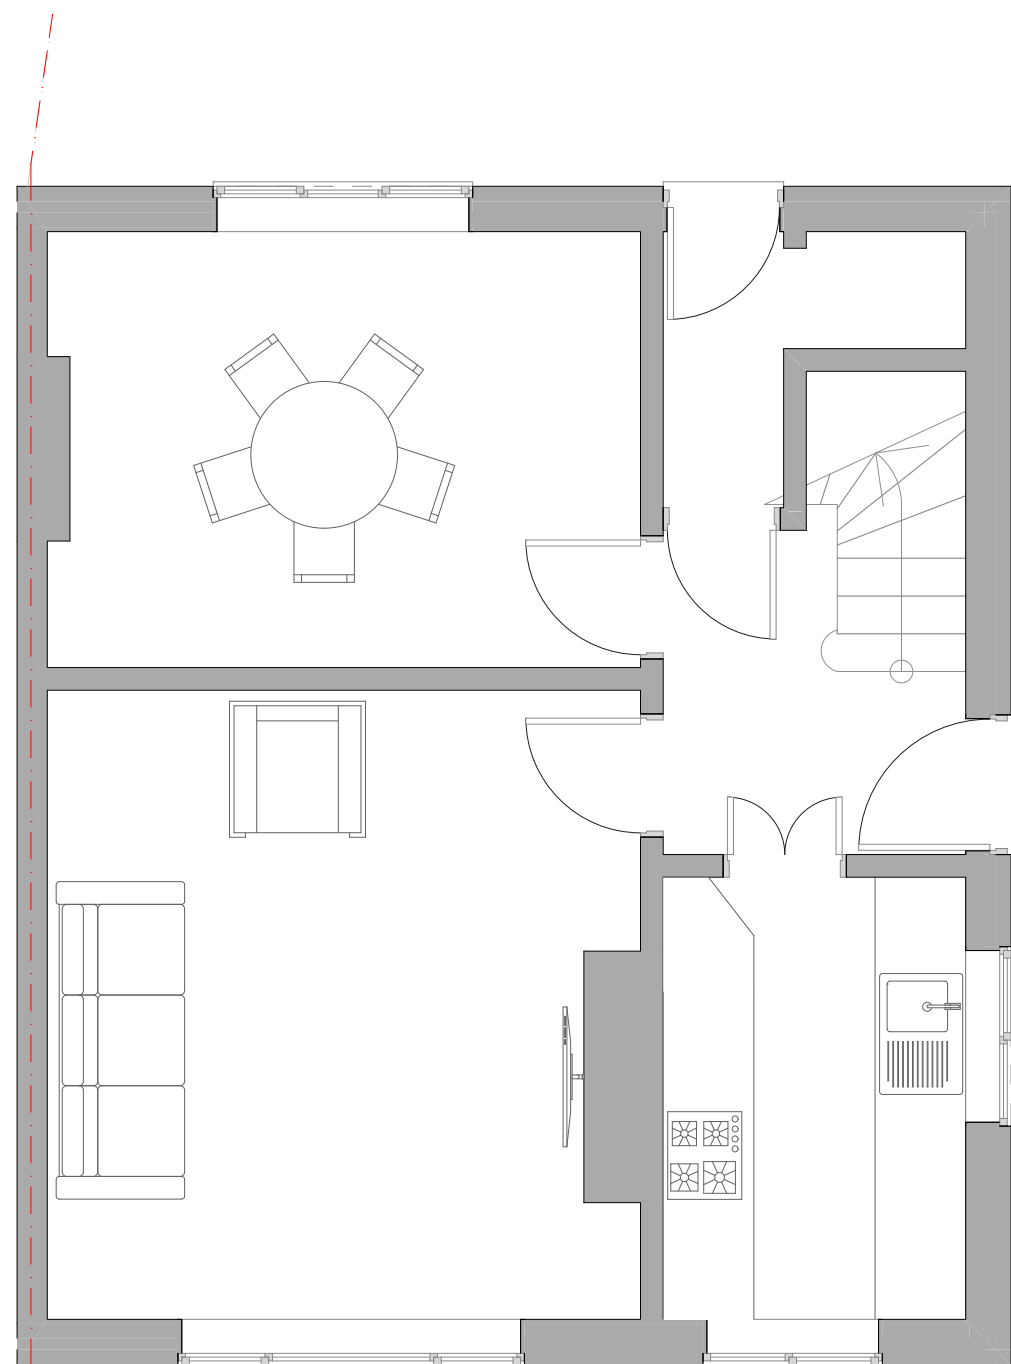

Ground floor

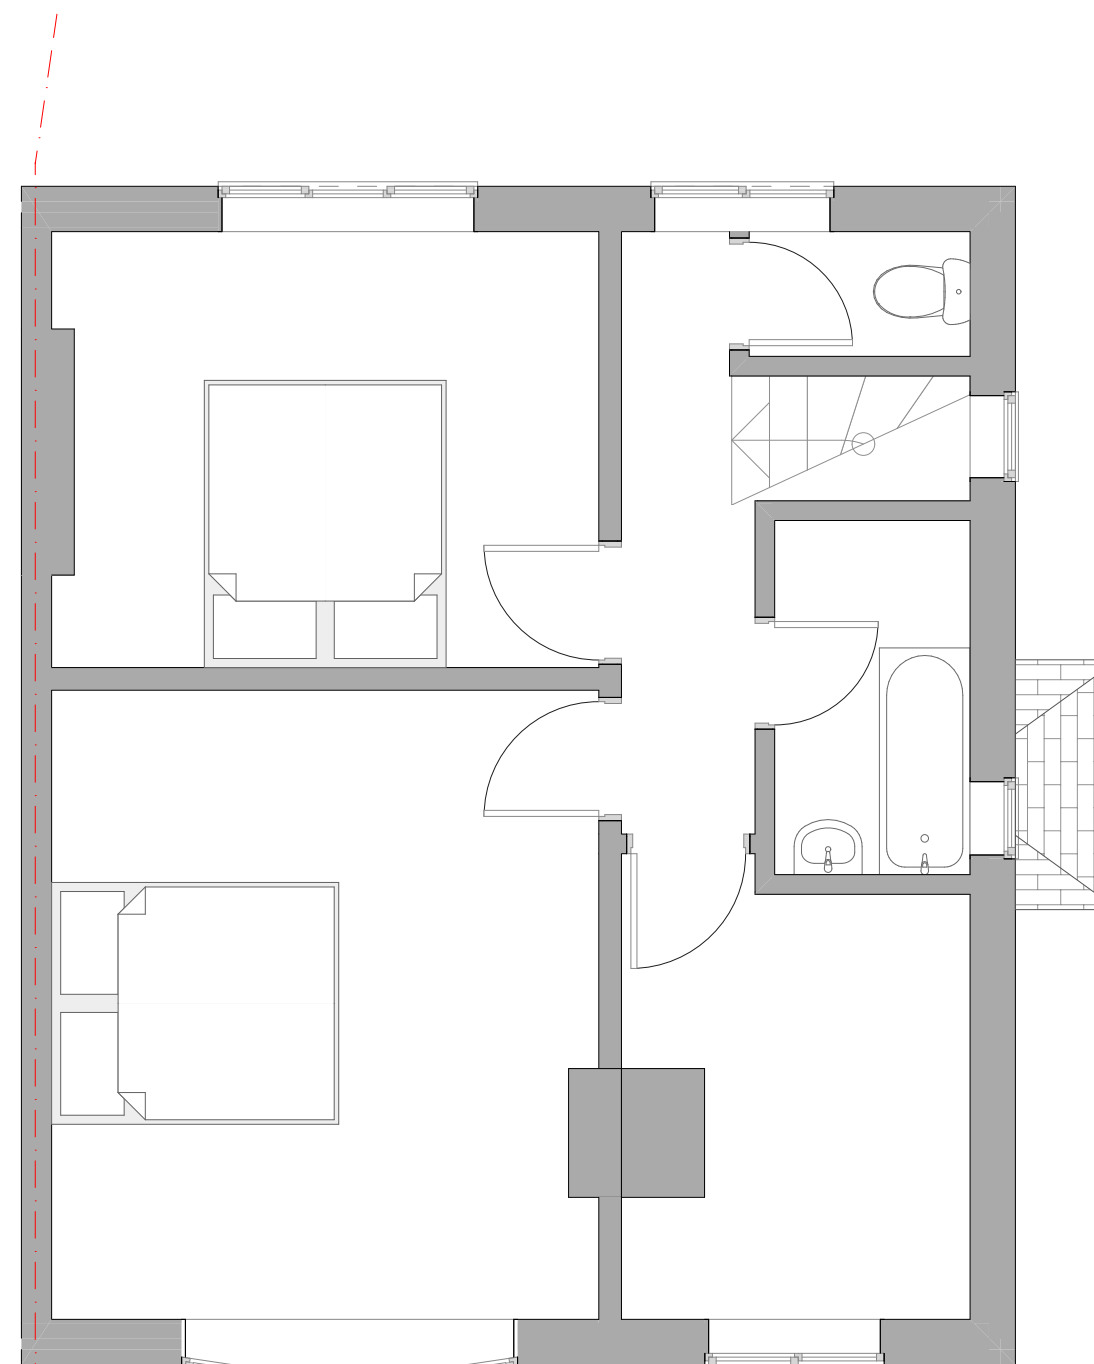

First floor

 



Client

Mrs J Blake

Job Title

proposed rear extension

33 Barcroft Road

Burnage

Manchester

M19 1SG

Drawing Title

Existing elevations

Drawing Status

planning

Drawn by

.JMR

Date _____

December 2021

Scale

1:100 @ A3

Job Number




ebr/00689


Drawing Number

A0.2

Revision	Description	Date

All dimensions to be checked on site prior to fabrication of components or execution of works. This drawing, the design and information contained within are copyright of ebrdesigns.com ltd and must not be used or reproduced without express permission. ebrdesigns.com ltd shall not be liable if used or reproduced without authorisation.

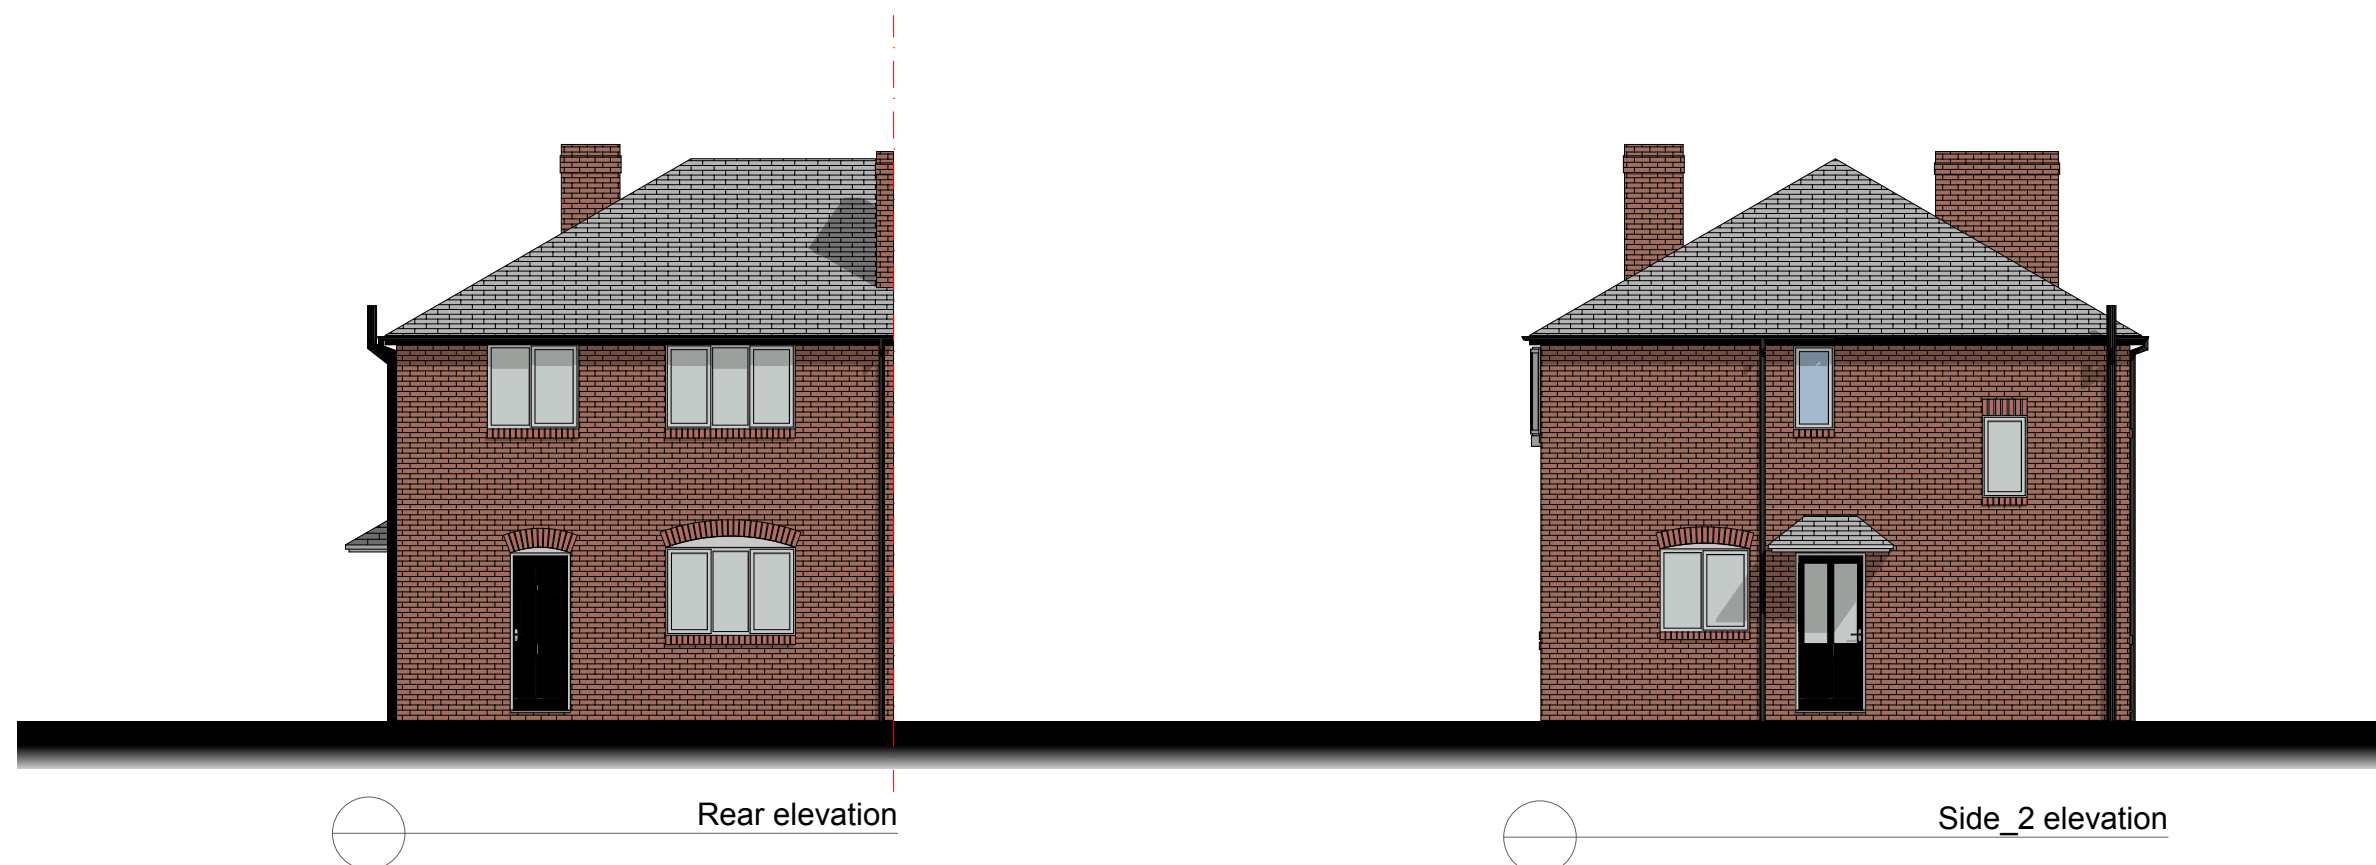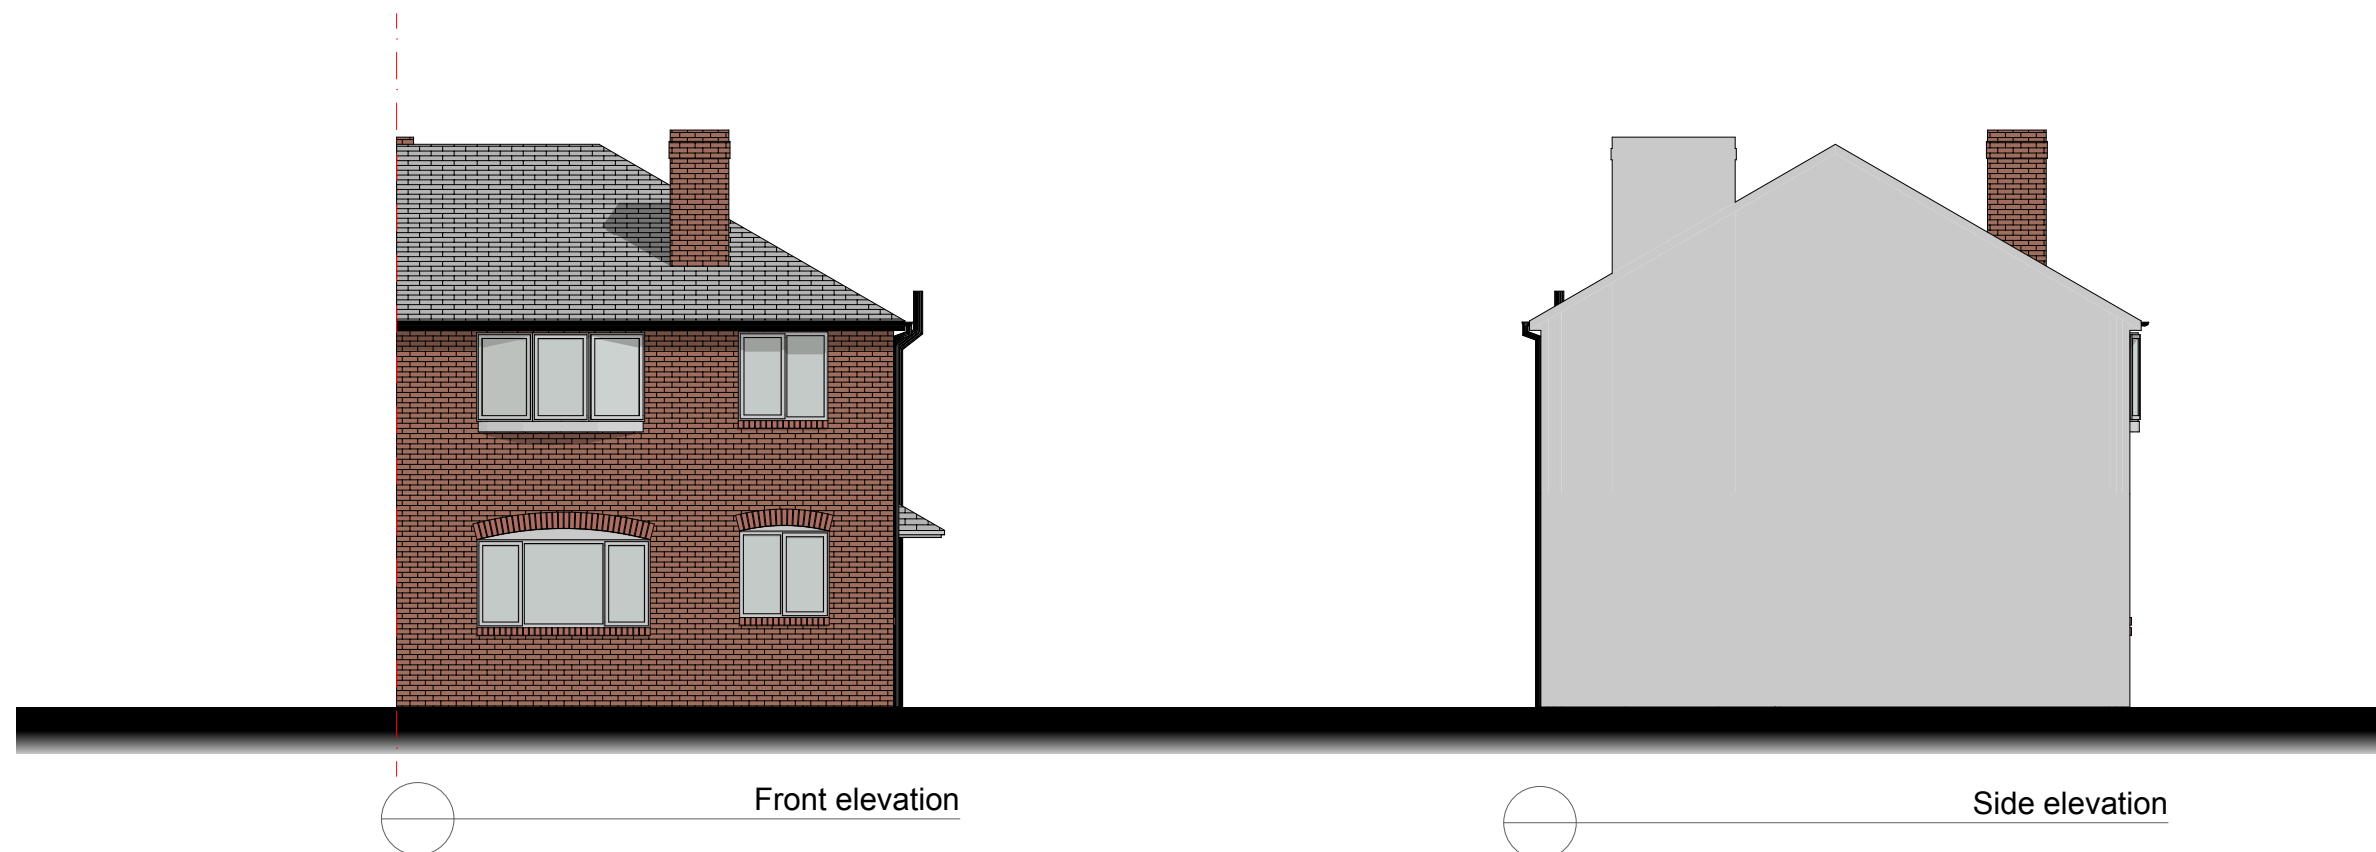 

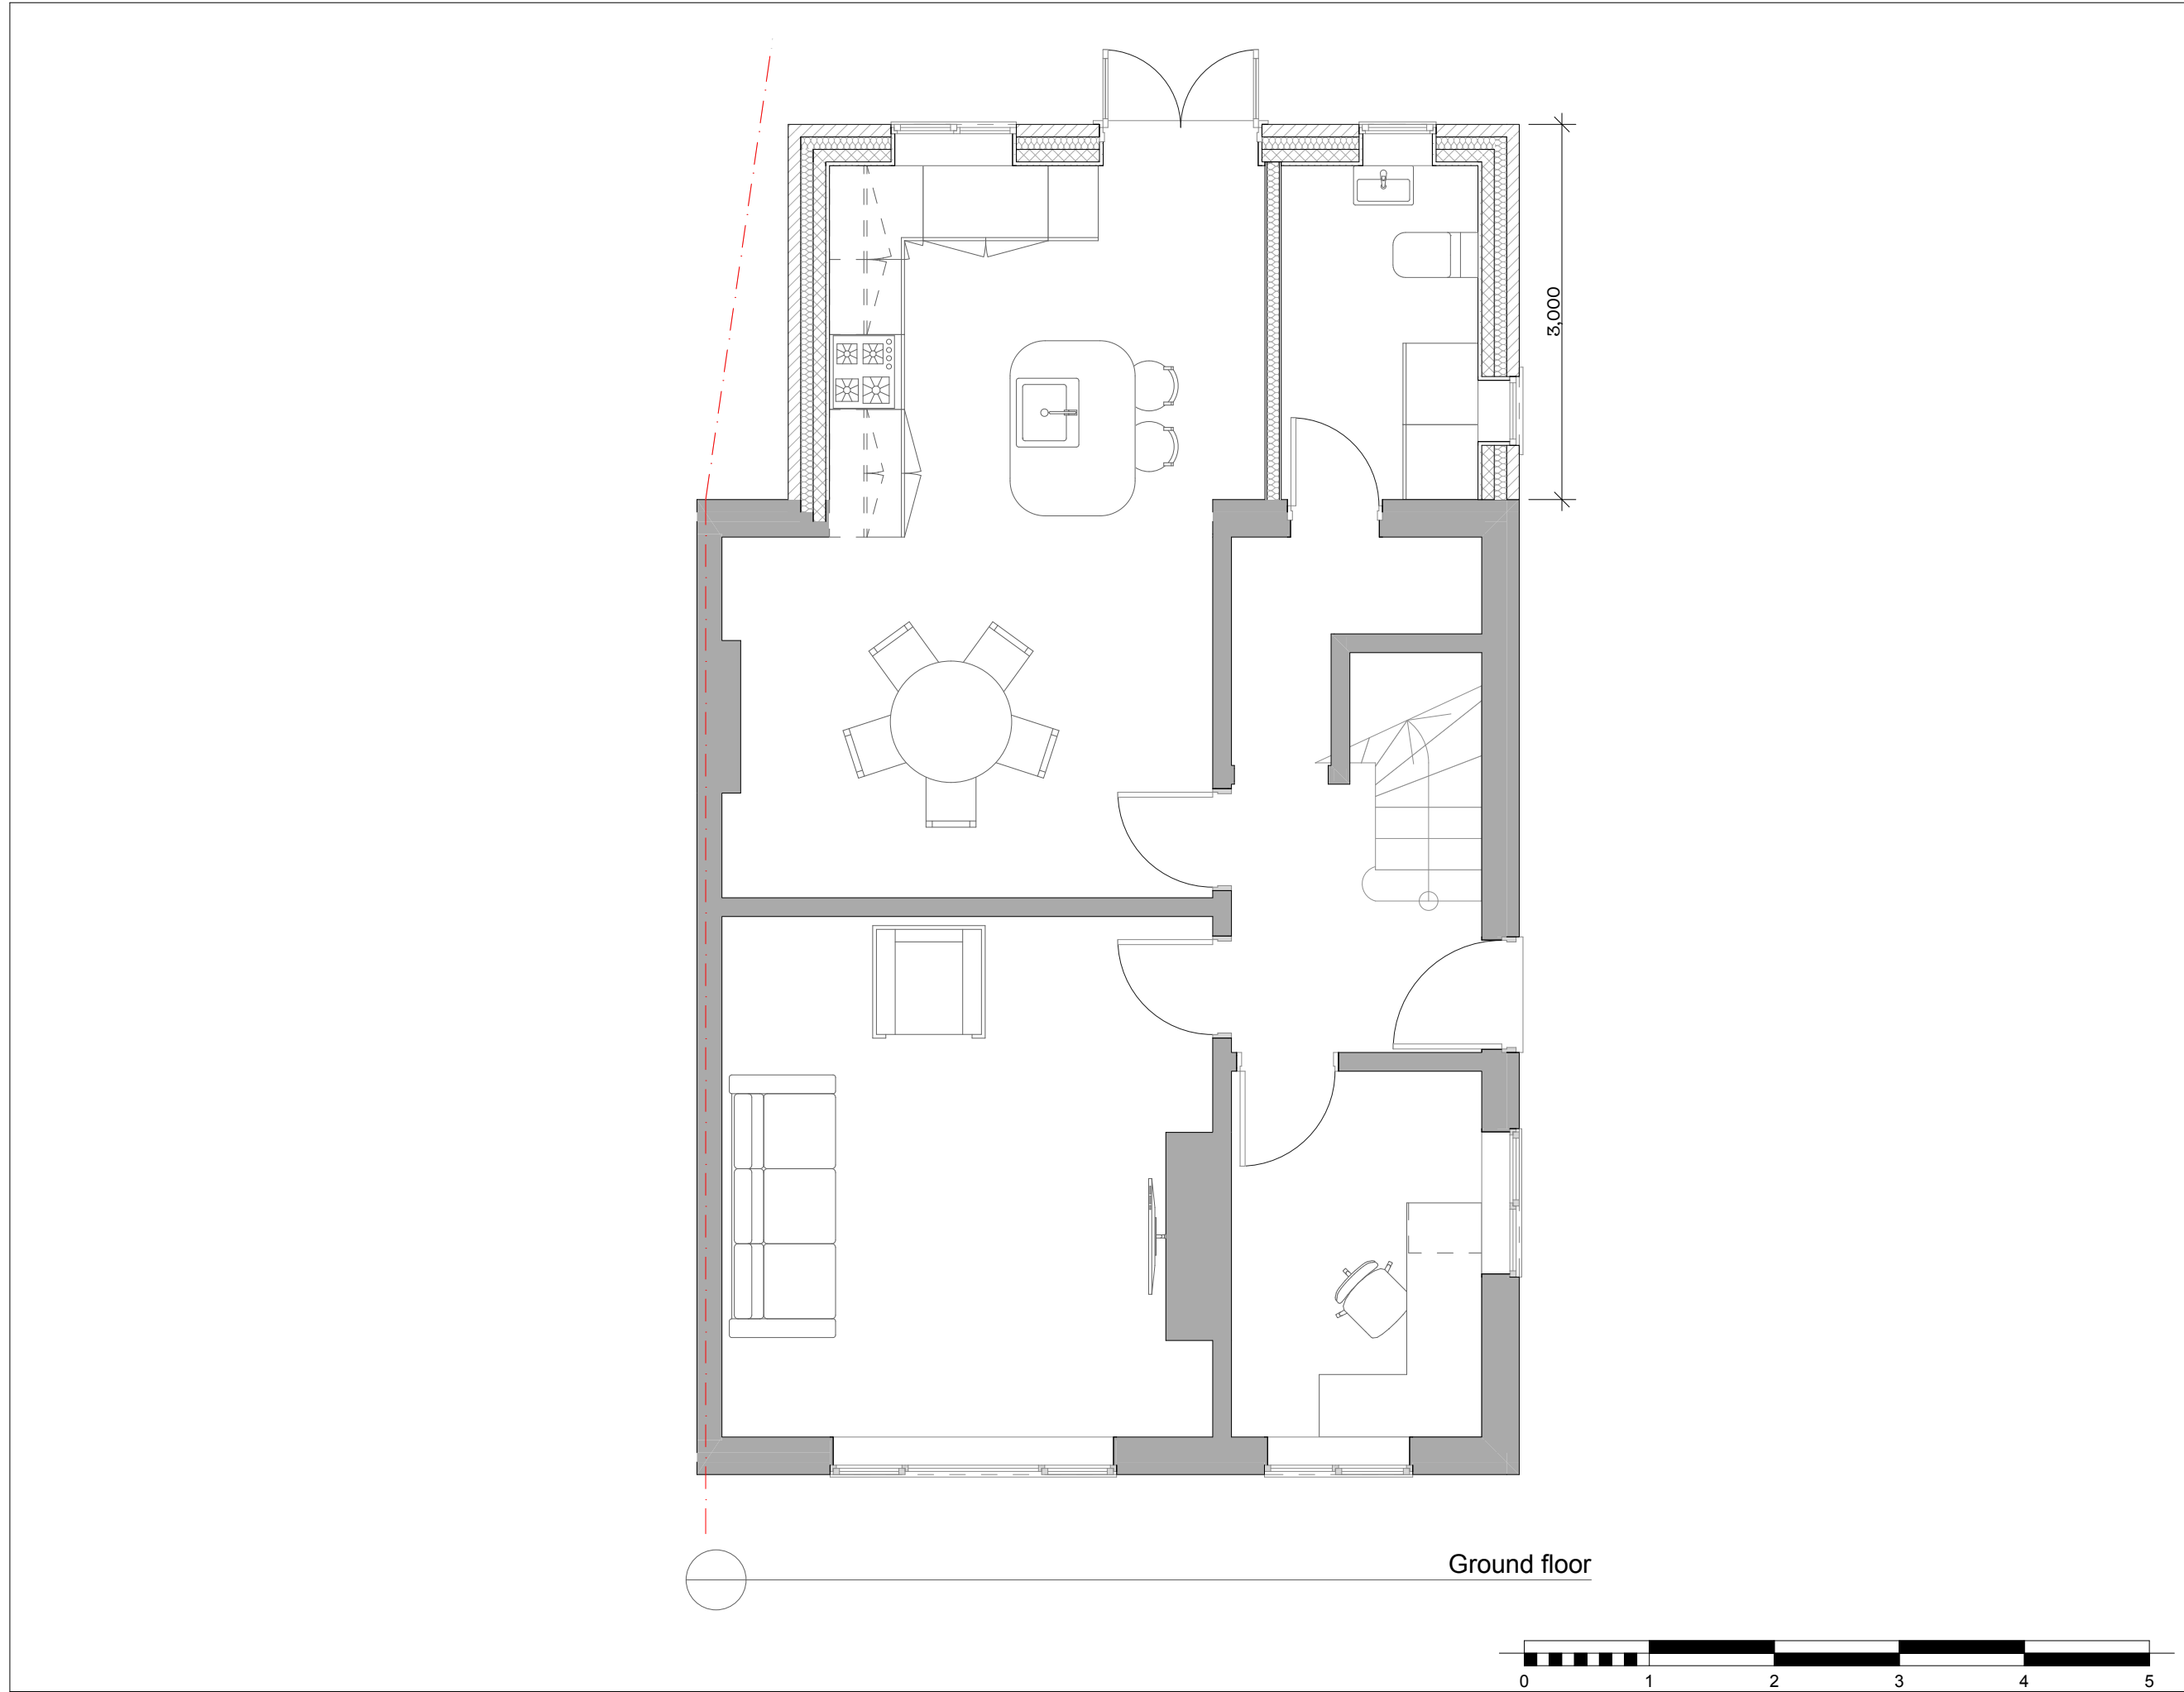


Ground floor

Revision	Description	Date

All dimensions to be checked on site prior to fabrication of components or execution of works. This drawing, the design and information contained within are copyright of ebrdesigns.com ltd and must not be used or reproduced without express permission. ebrdesigns.com ltd shall not be liable if used or reproduced without authorisation.

Revision	Description	Date

All dimensions to be checked on site prior to fabrication of components or execution of works. This drawing, the design and information contained within are copyright of ebrdesigns.com ltd and must not be used or reproduced without express permission. ebrdesigns.com ltd shall not be liable if used or reproduced without authorisation.

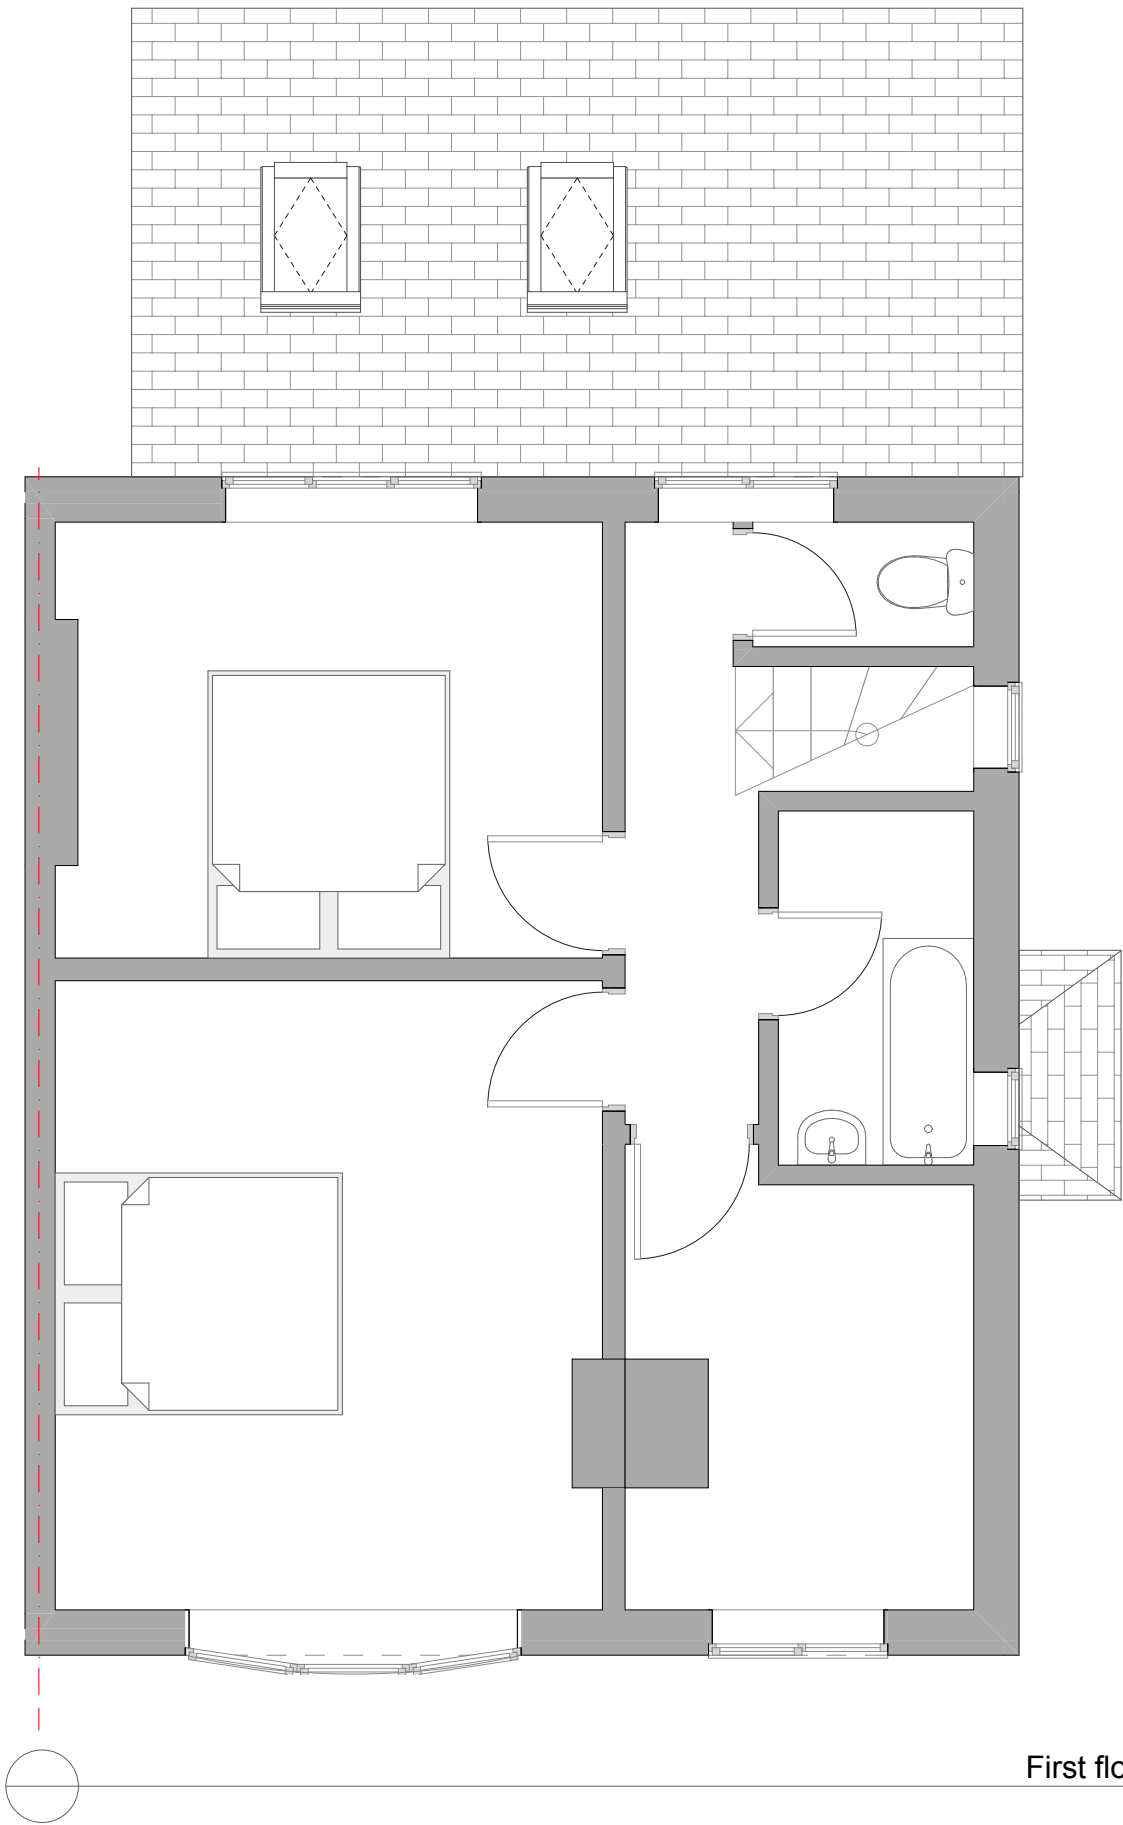

First floor

Client

Mrs J Blake

Job Title

proposed rear extension

33 Barcroft Road

Burnage

Manchester

M19 1SG

Drawing Title

Proposed elevations

Drawing Status

planning

Drawn by

.JMR

Scale

1:100 @ A3

Job Number


ebr/00689

Drawing Number

A0.5


Revision	Description	Date

All dimensions to be checked on site prior to fabrication of components or execution of works. This drawing, the design and information contained within are copyright of ebrdesigns.com ltd and must not be used or reproduced without express permission. ebrdesigns.com ltd shall not be liable if used or reproduced without authorisation.

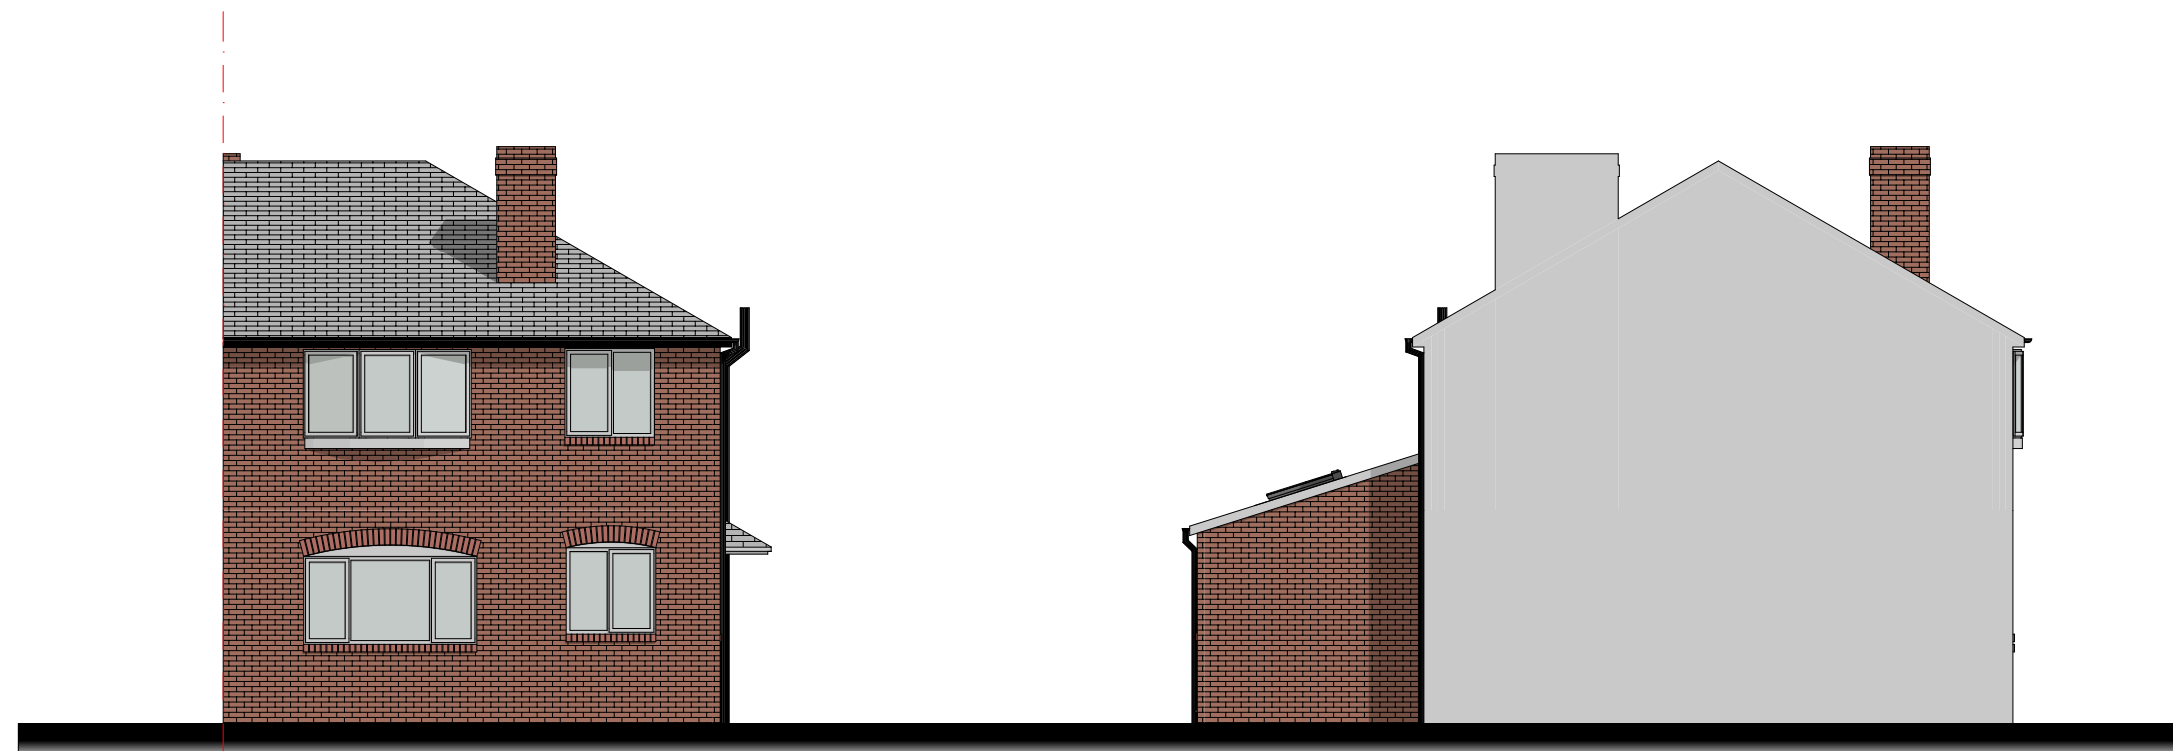

Front elevation

Side elevation

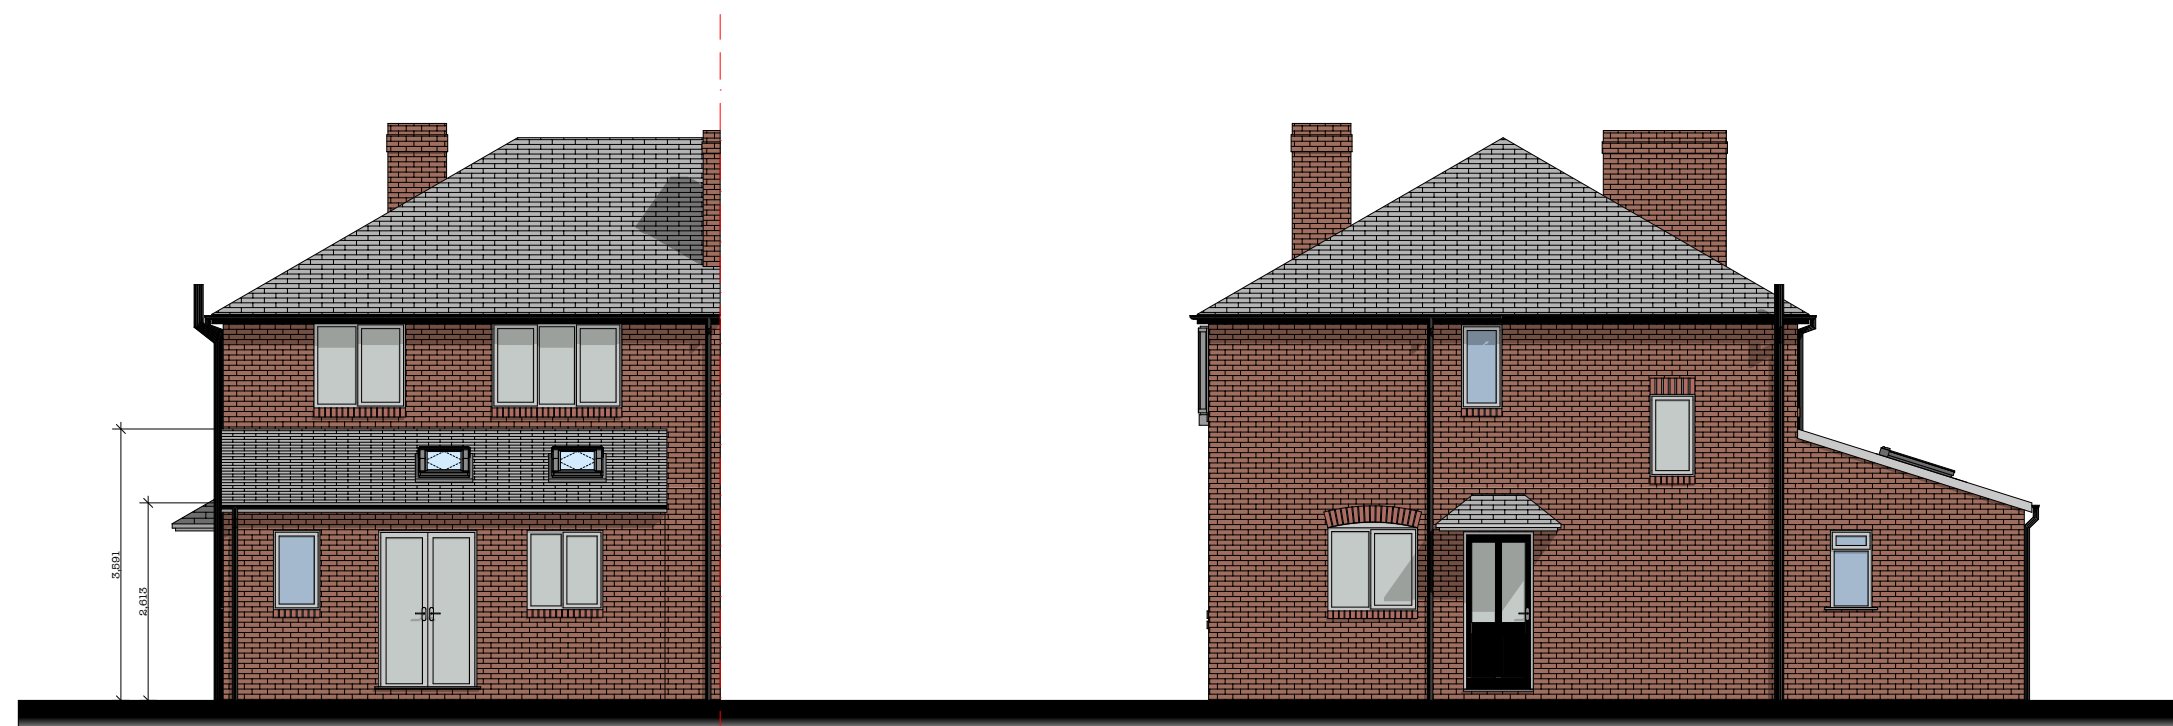

Rear elevation

Side_2 elevation

