



SITE LOCATION

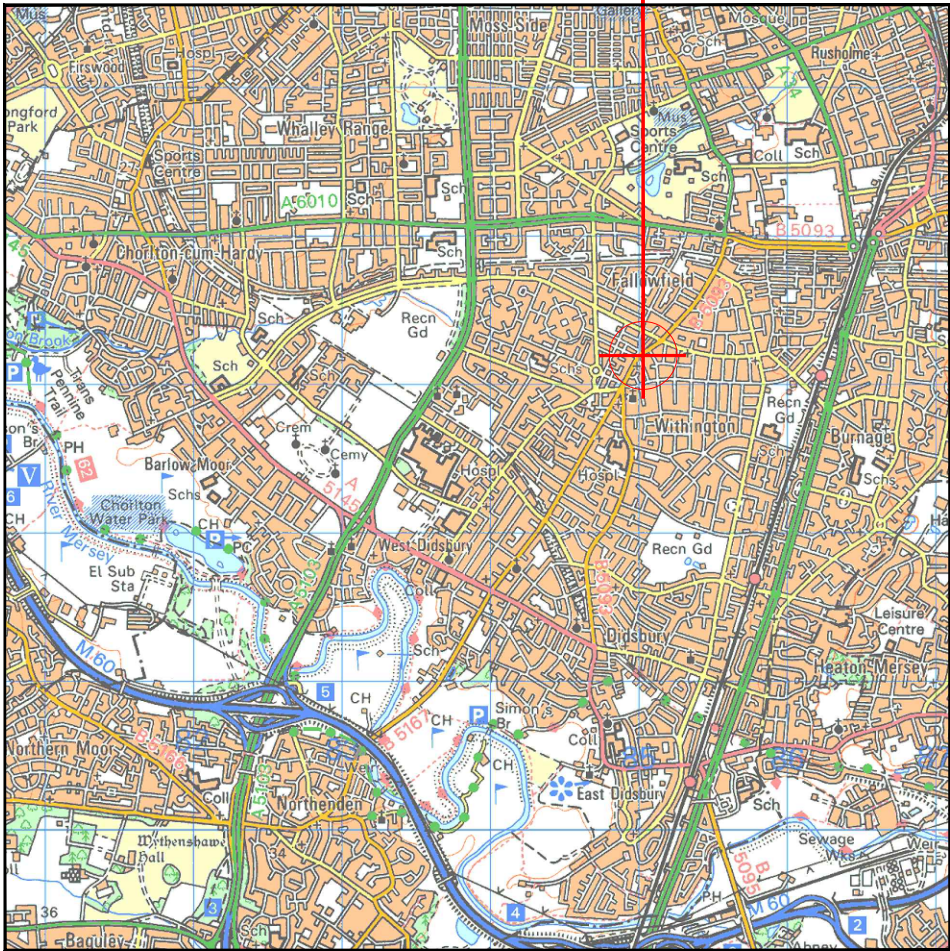


Reproduced by permission of Ordnance Survey on behalf of the Controller of Her Majesty's Stationary Office
All rights reserved. © Crown Copyright licence no.100022432

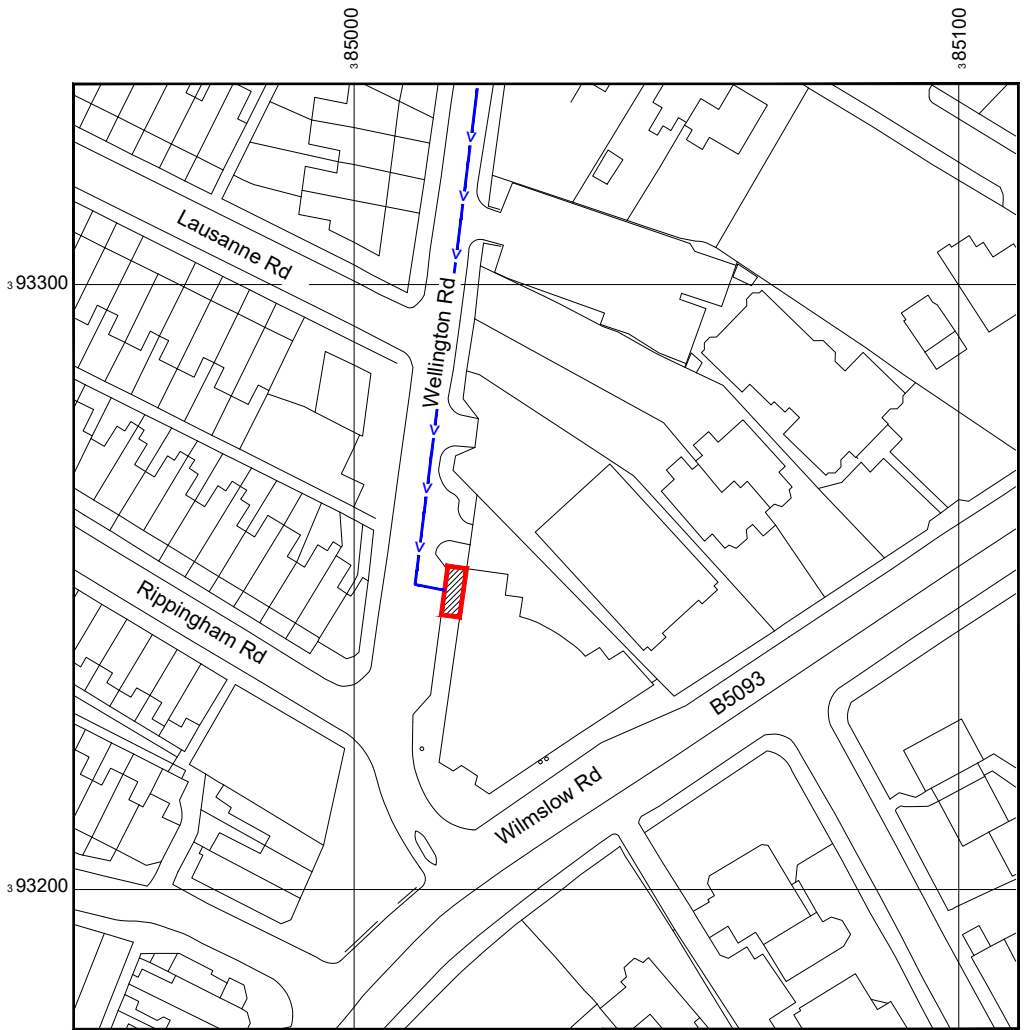

Reproduced by permission of Ordnance Survey on behalf of
the Controller of Her Majesty's Stationary Office
All rights reserved. © Crown Copyright licence no. 100022432


NGR E: 385017 N: 393245

SITE AREA PLAN

 

SITE PHOTOGRAPH

SITE LOCATION PLAN

 

GOOGLE MAPS QR CODE

GOOGLE MAPS - <https://goo.gl/maps/u5v4a4g48614T3YU7>

GOOGLE STREET VIEW - <https://goo.gl/maps/z3JkALPvbehKtg4cA>

NOTES:

1. ALL DIMENSIONS IN MM UNLESS OTHERWISE NOTED.

DIRECTIONS TO SITE:

M60 to J17 follow A56 Manchester, take right onto A5145 then left onto A6010. Cross over A5103 towards Fallowfield then right towards Withington. Site on RHS adj to library.

Demise:



Access Route To Site:



Access Route:



Master:	MBNL / EE / H3G:	Project:	Purpose of Issue:	Issue:
M002	MBNL	Vendor Swap	Planning	B
Date:	03/12/21	Revision / Upgrade Description:		
Drawn:	IS	Rejection Comments Addressed		
Checked:	CF			
Approved:	CF			
Master:	MBNL / EE / H3G:	Project:	Purpose of Issue:	Issue:
M001	MBNL	Vendor Swap	Planning	A
Date:	23/11/2021	Revision / Upgrade Description:		
Drawn:	SKYE	First Issue		
Checked:	CF			
Approved:	CF			




Hatfield Business Park
Hatfield
Hertfordshire
AL10 9BW

Tel: 01707 315000
Fax: 01707 319001



Unit 27F-G
Hartlebury Trading Estate
Crown Lane
Hartlebury
Worcestershire
DY10 4JD

Site Name:	WELLINGTON ROAD DNS		
Site ID:	1020179		
Address:	WELLINGTON ROAD WITHINGTON MANCHESTER GREATER MANCHESTER M20 3BN		
Title:	002 SITE LOCATION PLAN		
Project:	VENDOR SWAP		
Purpose of Issue:	GENERAL ARRANGEMENT		
EE Cell ID:	MBNL Cell ID:	3UK Cell ID:	
51977	MAN017	M0326	
Master Drawing No:			Issue:
1020179_MAN017_51977_M0326_M002			B

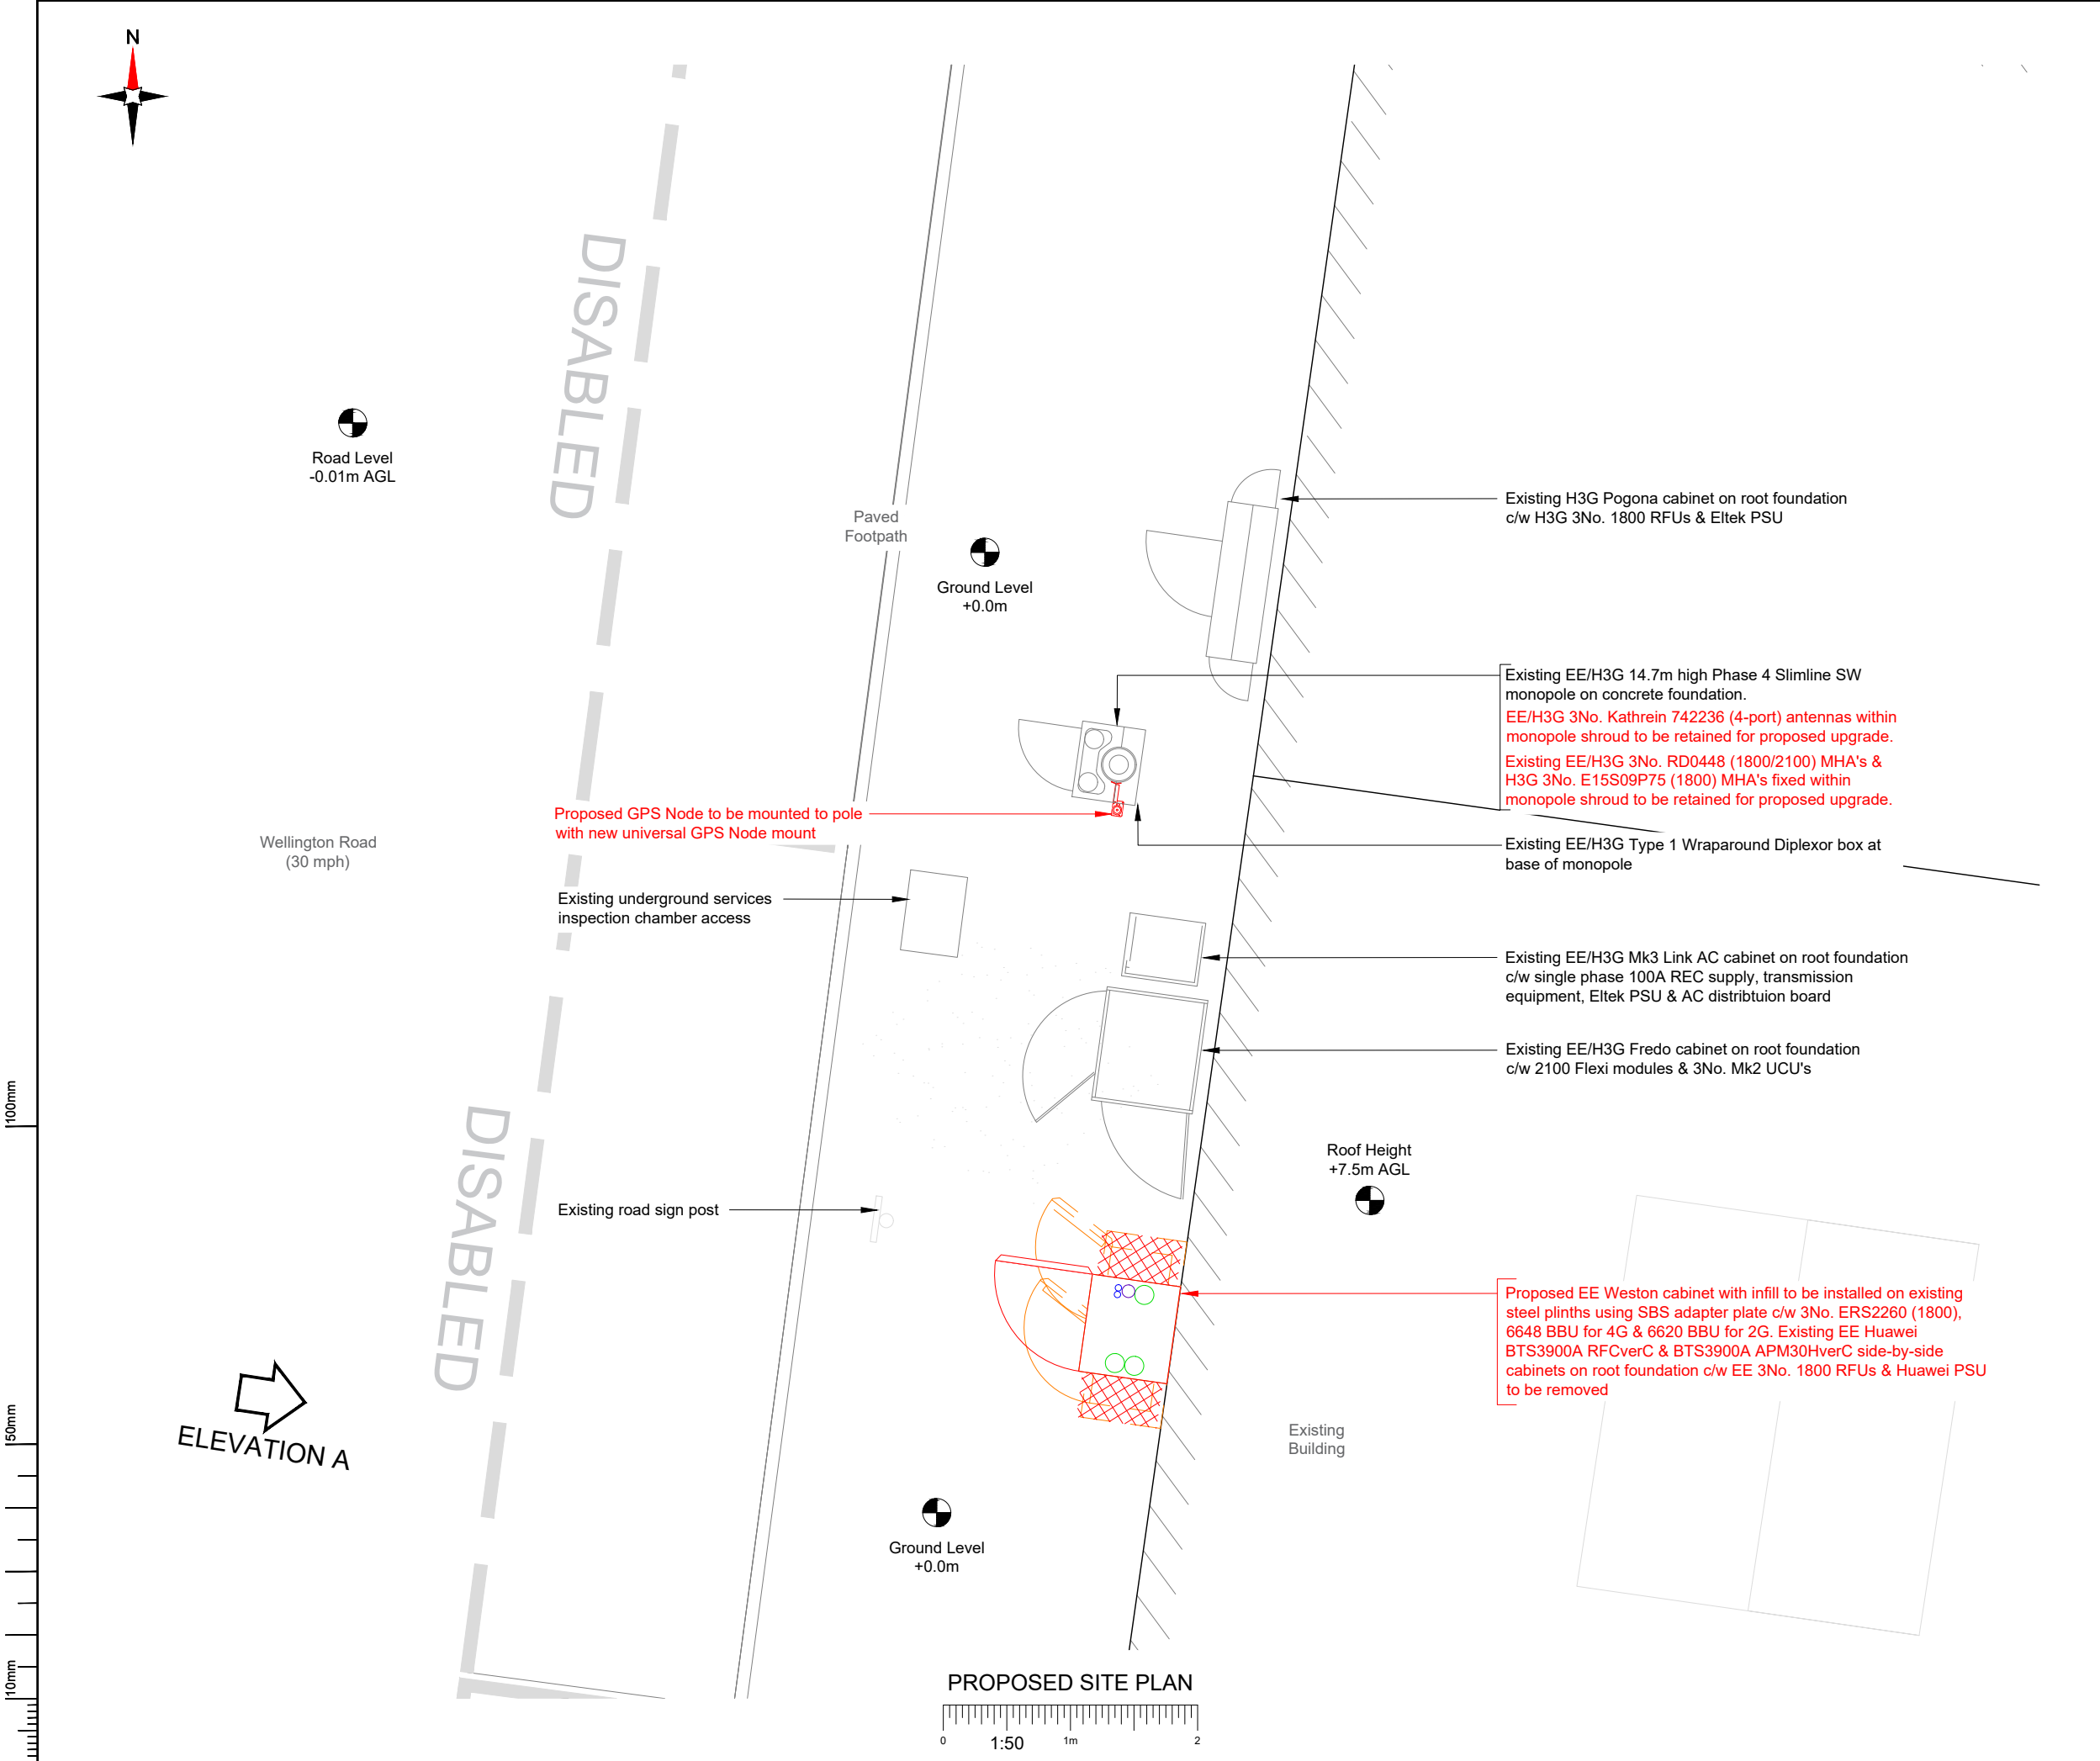


- NOTES:
1. ALL DIMENSIONS IN MM UNLESS OTHERWISE NOTED.

NOTE:
Huawei BTS3900A cabinet plinths to be retained and re-used

NOTE:
All existing fibre / feeder cables to be re-used. Subject to testing. Un-used feeder cables to remain and be capped

Master:	MBNL / EE / H3G:	Project:	Purpose of Issue:	Issue:
M002	MBNL	Vendor Swap	Planning	B
Date:	03/12/21	Revision / Upgrade Description:		
Drawn:	IS	Rejection Comments Addressed		
Checked:	CF			
Approved:	CF			
Master:	MBNL / EE / H3G:	Project:	Purpose of Issue:	Issue:
M001	MBNL	Vendor Swap	Planning	A
Date:	23/11/2021	Revision / Upgrade Description:		
Drawn:	SKYE	First Issue		
Checked:	CF			
Approved:	CF			

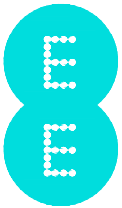

Hatfield Business Park
Hatfield
Hertfordshire
AL10 9BW

Tel: 01707 315000
Fax: 01707 319001




Unit 27F-G
Hartlebury Trading Estate
Crown Lane
Hartlebury
Worcestershire
DY10 4JD

Site Name:	WELLINGTON ROAD DNS		
Site ID:	1020179		
Address:	WELLINGTON ROAD WITHINGTON MANCHESTER GREATER MANCHESTER M20 3BN		
Title:	150 PROPOSED SITE PLAN		
Project:	VENDOR SWAP		
Purpose of Issue:	GENERAL ARRANGEMENT		
EE Cell ID:	MBNL Cell ID:	3UK Cell ID:	
51977	MAN017	M0326	
Master Drawing No:			Issue:
1020179_MAN017_51977_M0326_M002			B


100mm

50mm

10mm

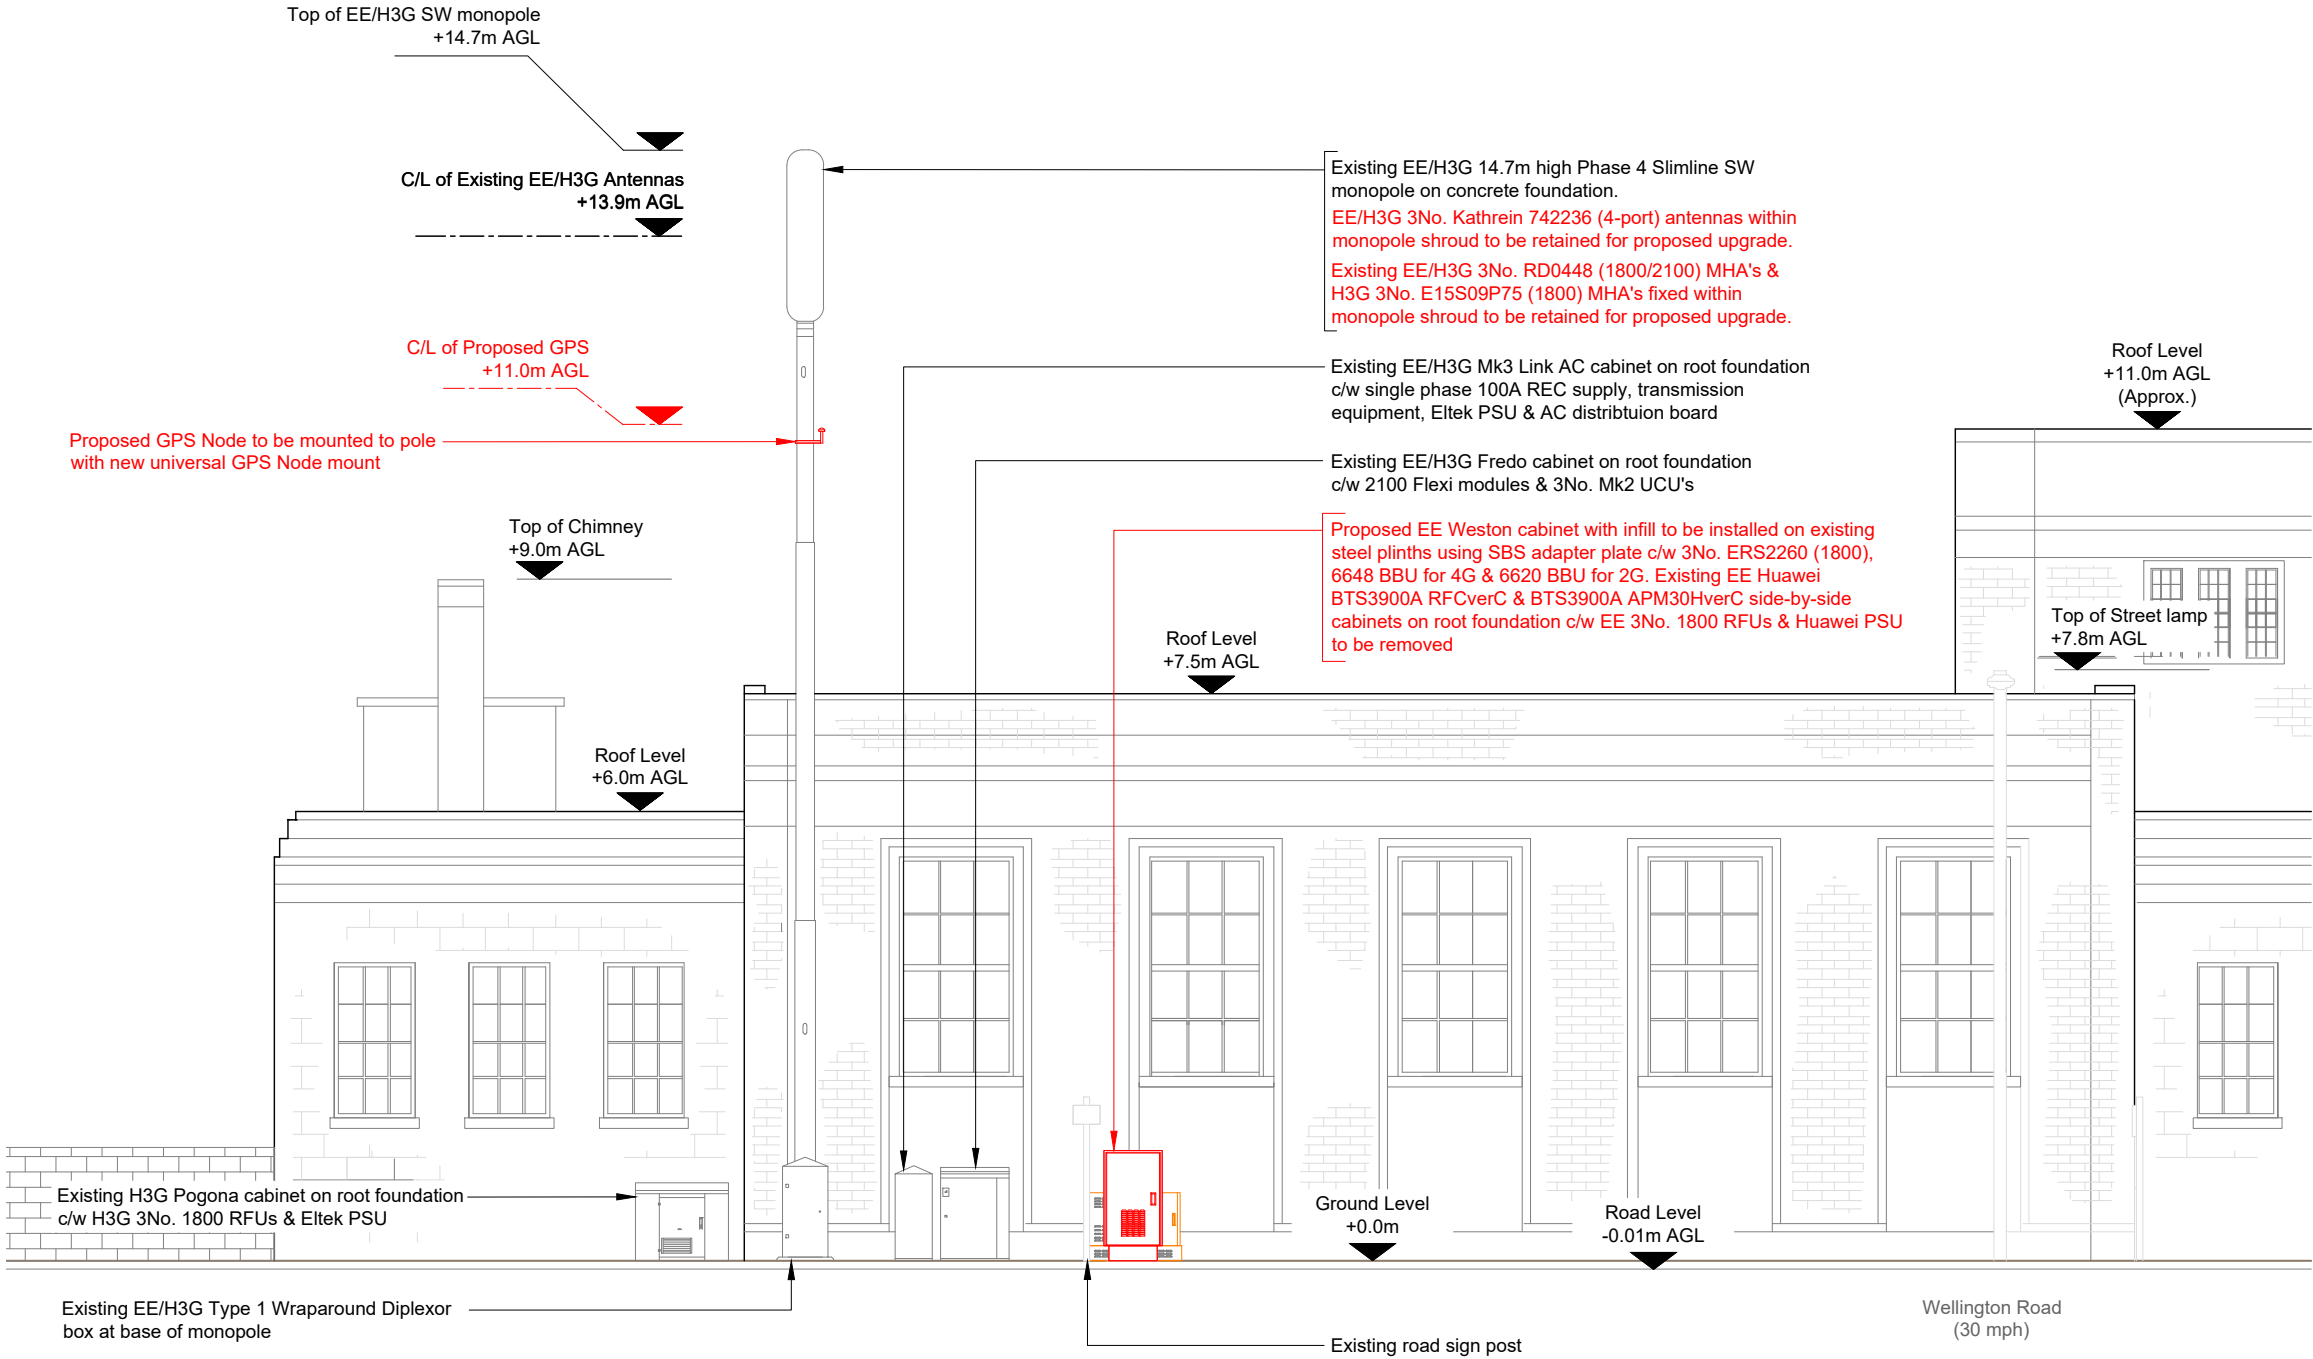

PROPOSED SITE ELEVATION A

 

- NOTES:
1. ALL DIMENSIONS IN MM UNLESS OTHERWISE NOTED.
- NOTE:

Huawei BTS3900A cabinet plinths to be retained and re-used
- NOTE:

All existing fibre / feeder cables to be re-used. Subject to testing. Un-used feeder cables to remain and be capped

Master:	MBNL / EE / H3G:	Project:	Purpose of Issue:	Issue:
M002	MBNL	Vendor Swap	Planning	B
Date:	03/12/21	Revision / Upgrade Description:		
Drawn:	IS	Rejection Comments Addressed		
Checked:	CF			
Approved:	CF			
Master:	MBNL / EE / H3G:	Project:	Purpose of Issue:	Issue:
M001	MBNL	Vendor Swap	Planning	A
Date:	23/11/2021	Revision / Upgrade Description:		
Drawn:	SKYE	First Issue		
Checked:	CF			
Approved:	CF			
		Hatfield Business Park Hatfield Hertfordshire AL10 9BW Tel: 01707 315000 Fax: 01707 319001		
		Unit 27F-G Hartlebury Trading Estate Crown Lane Hartlebury Worcestershire DY10 4JD		
Site Name:		WELLINGTON ROAD DNS		
Site ID:		1020179		
Address:		WELLINGTON ROAD WITHINGTON MANCHESTER GREATER MANCHESTER M20 3BN		
Title:		250 PROPOSED SITE ELEVATION A		
Project:		VENDOR SWAP		
Purpose of Issue:		GENERAL ARRANGEMENT		
EE Cell ID:		MBNL Cell ID:	3UK Cell ID:	
51977		MAN017	M0326	
Master Drawing No:				Issue:
1020179_MAN017_51977_M0326_M002				B