



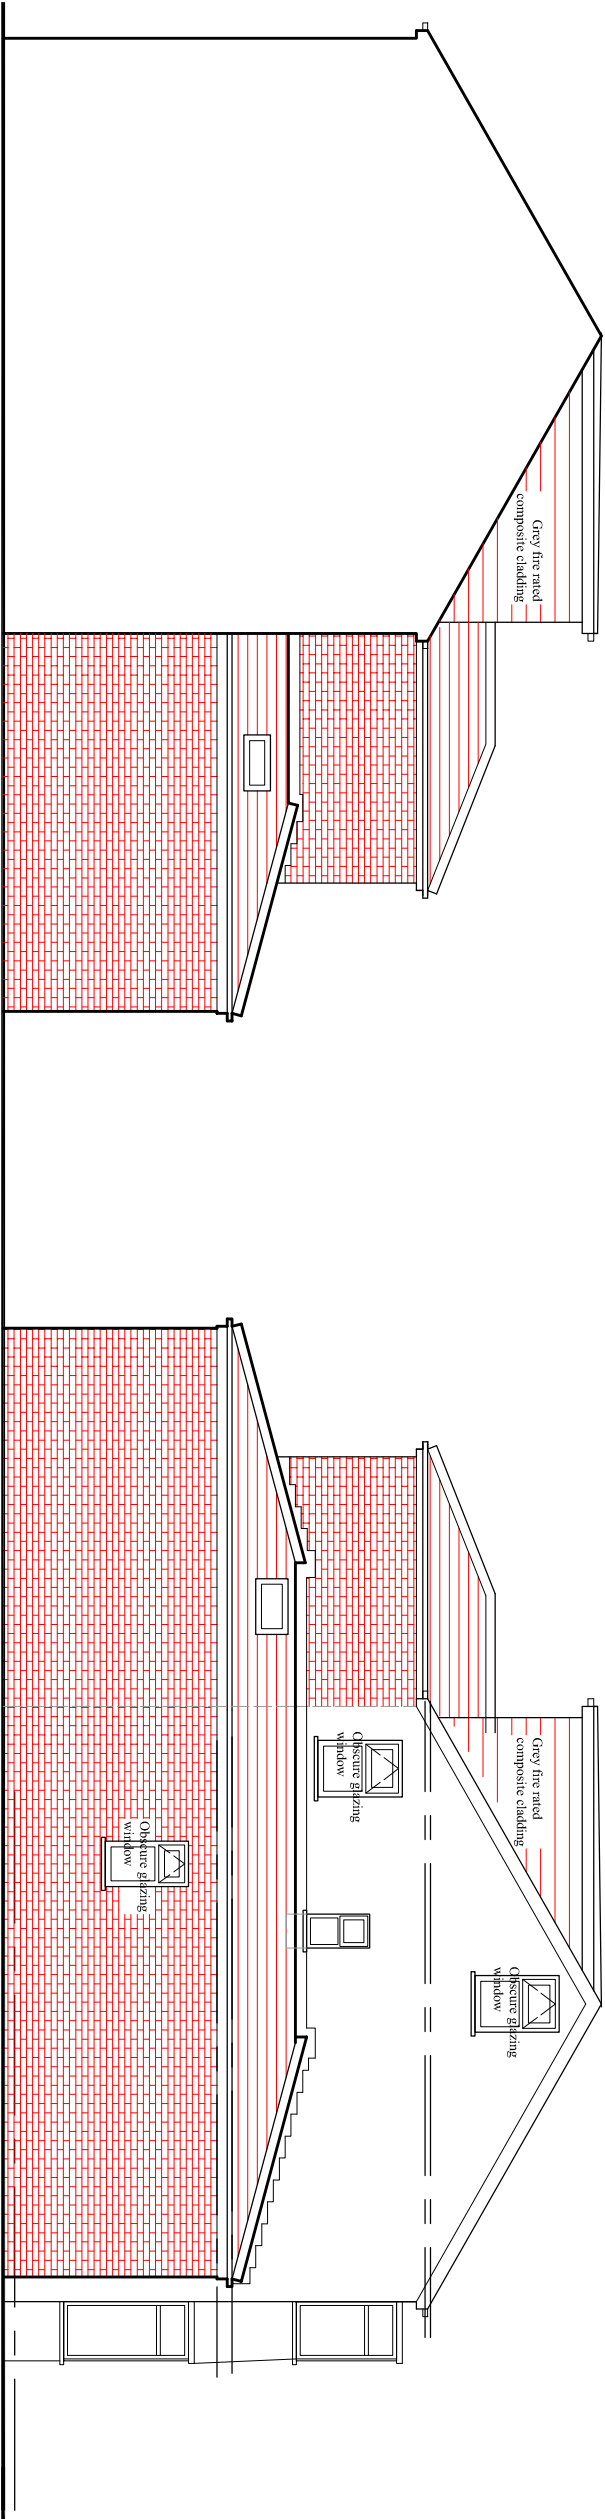

PROPOSED SIDE ELEVATION

PROPOSED SIDE ELEVATION

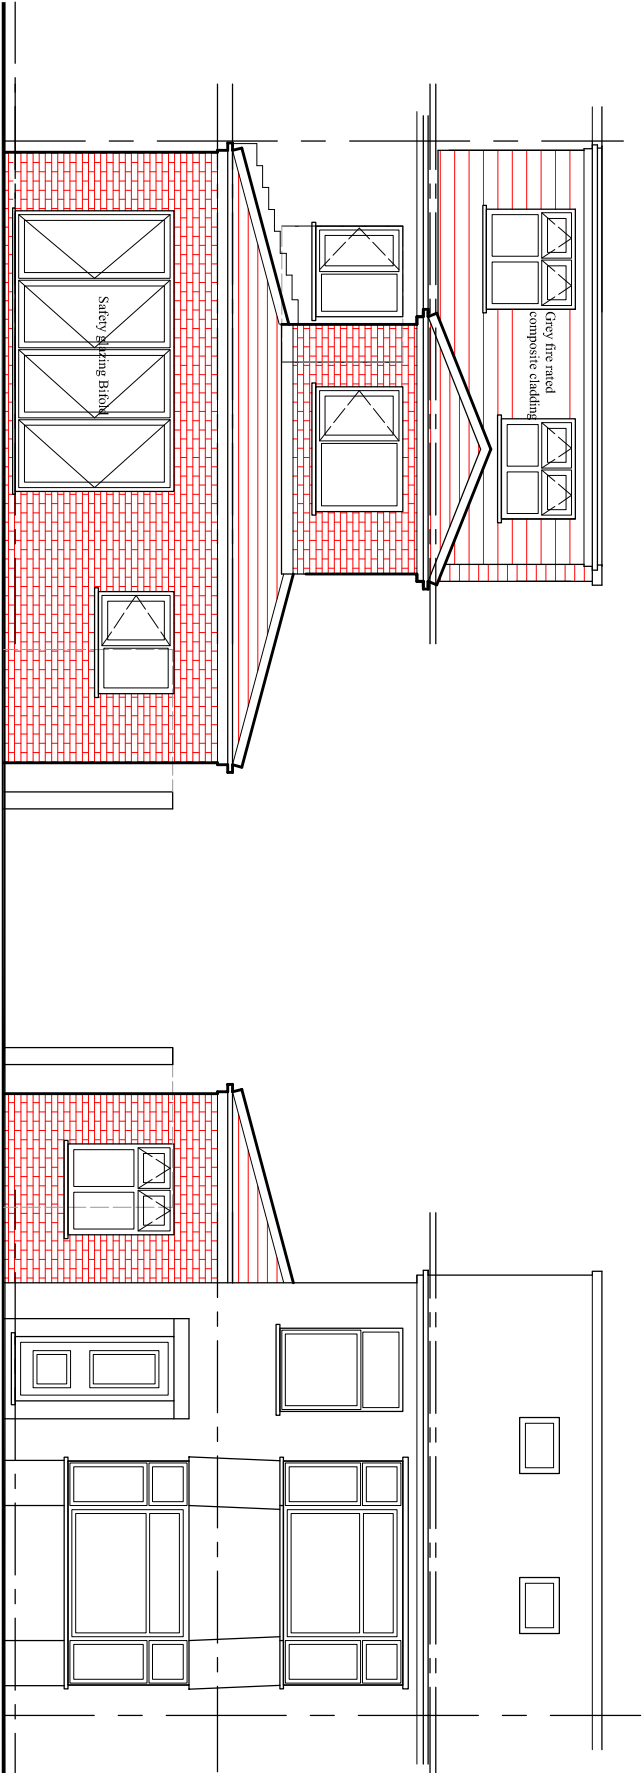

PROPOSED REAR ELEVATION

PROPOSED FRONT ELEVATION

PROJECT
13 Essex Road, Reddish

CLIENT
Mr. M. Sufyan

DRAWING TITLE
Proposed Elevation

JOB No DRAWING No
NA-P03

SCALE DATE REVISION
1:100/A3 Sep. 2021
DRAWN CHECKED BY -
NA

t: 0782 895 3405
e: niamat@hotmail.co.uk