


This drawing is protected by copyright and the information contained therein is the property of William McCall.
The drawing must not be copied and the information contained therein may not be used or disclosed without written permission of and in the manner permitted by William McCall.

0 1 2 3 4 5M


Scale 1:50@ A1

0 1 2 3 4 5 6 7 8 9 10M

Scale 1:100@ A1

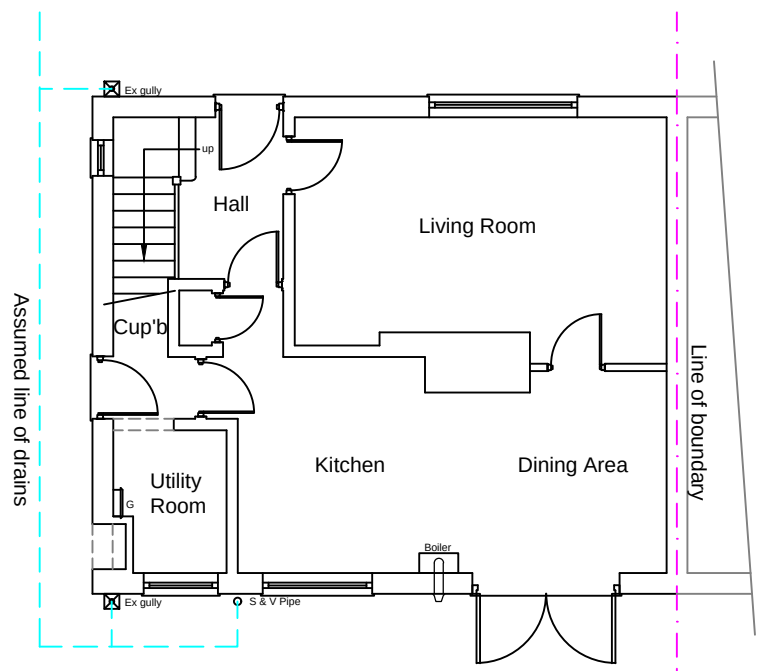


Existing Ground Floor Plan

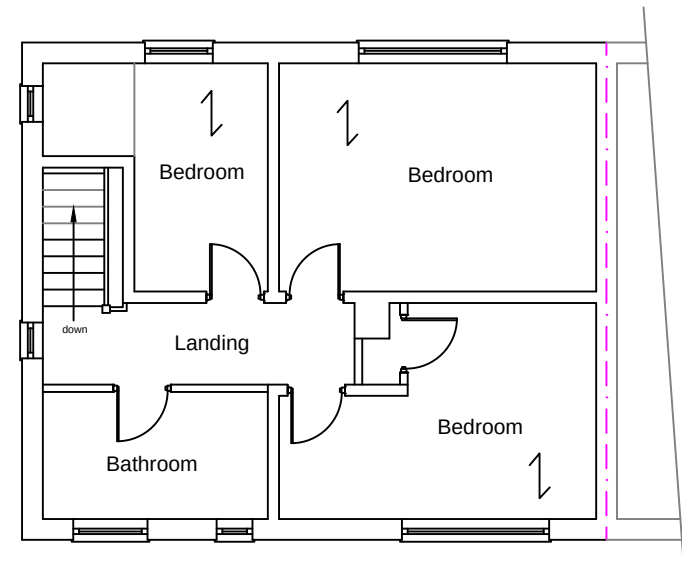


Existing First Floor Plan


1:100

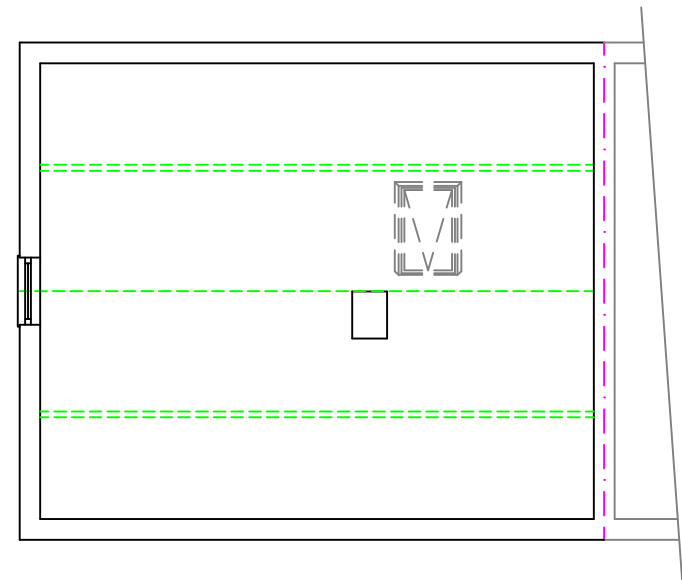

Existing Attic Floor Plan

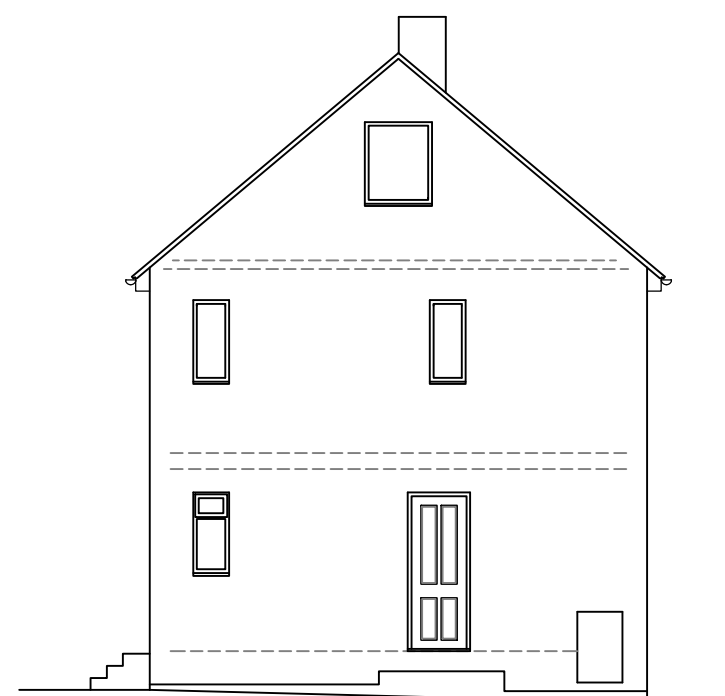


Existing Side Elevation

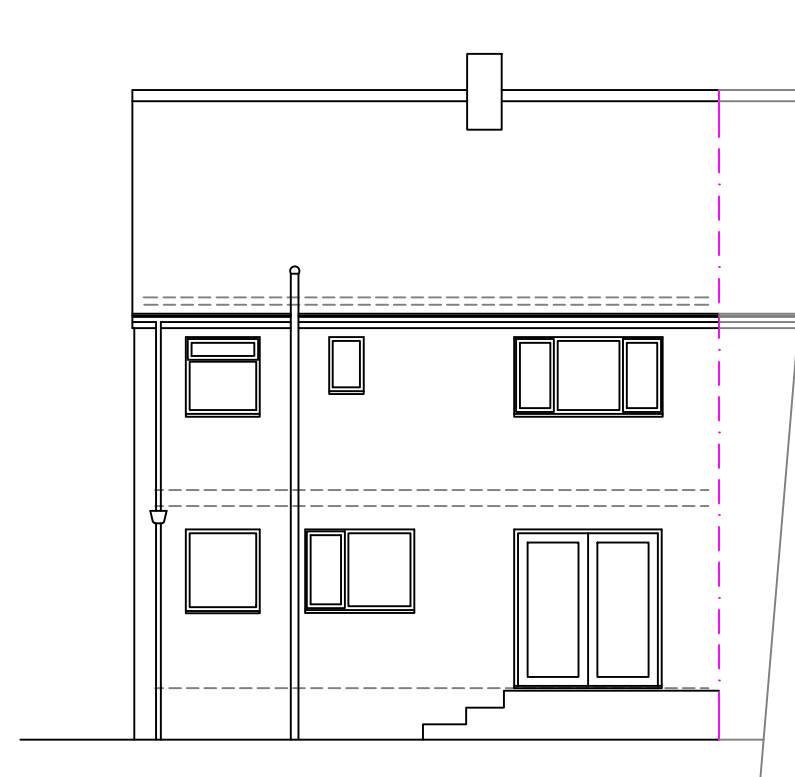


Existing Rear Elevation


1:100

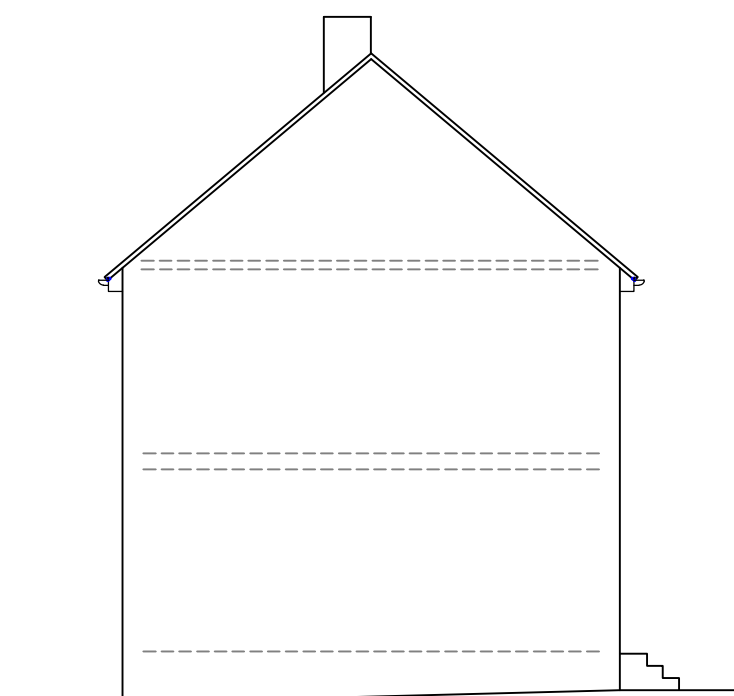

Proposed Side Elevation

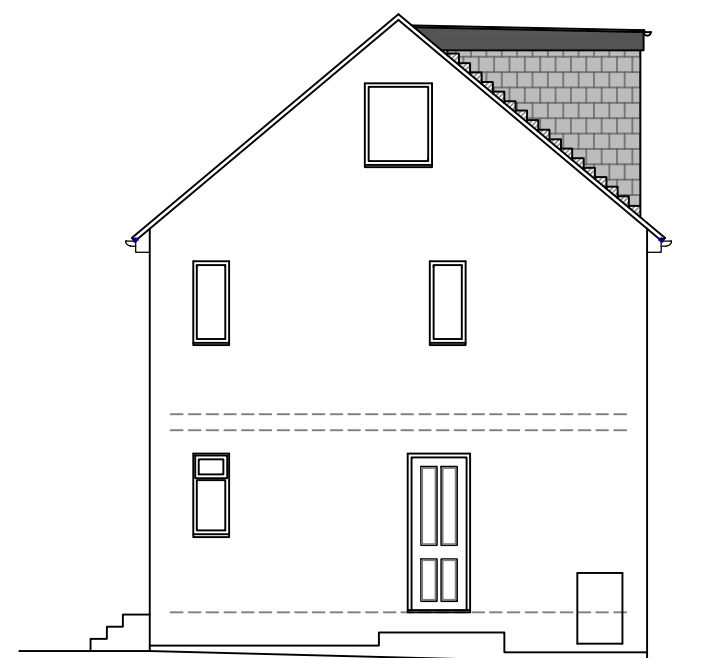


Proposed Side Elevation

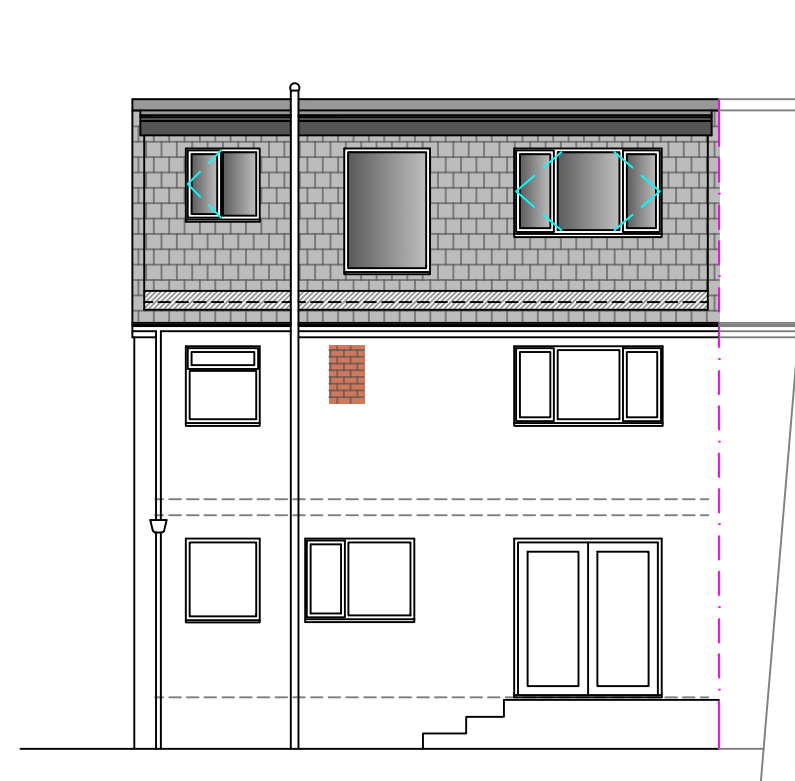


Proposed Rear Elevation


1:100

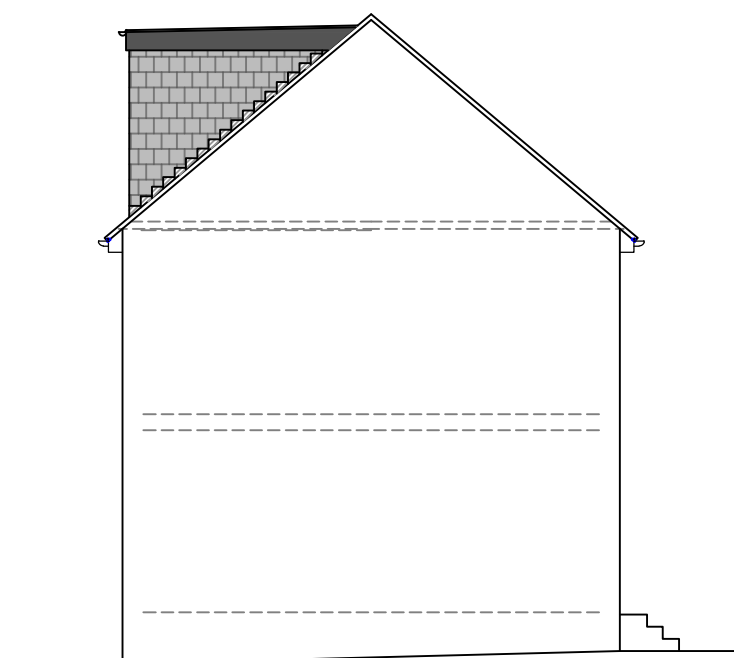

Proposed Side Elevation

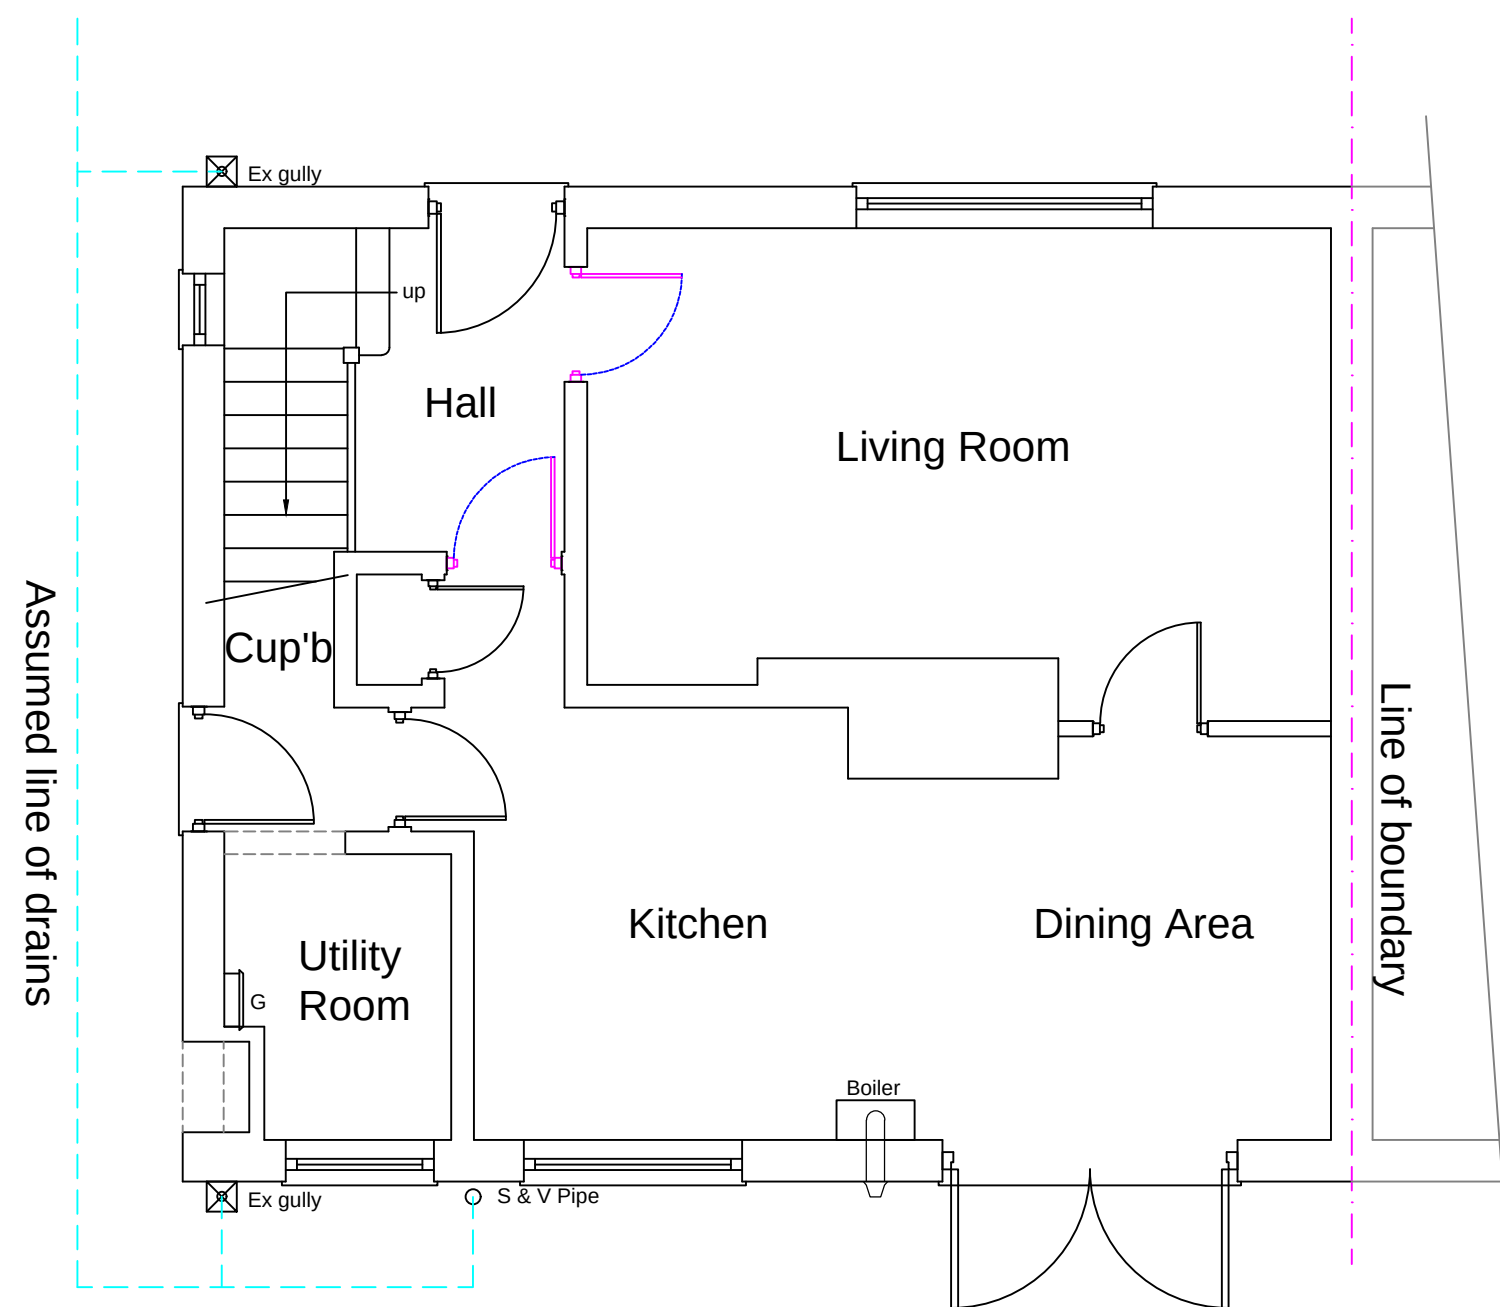


Proposed Ground Floor Plan

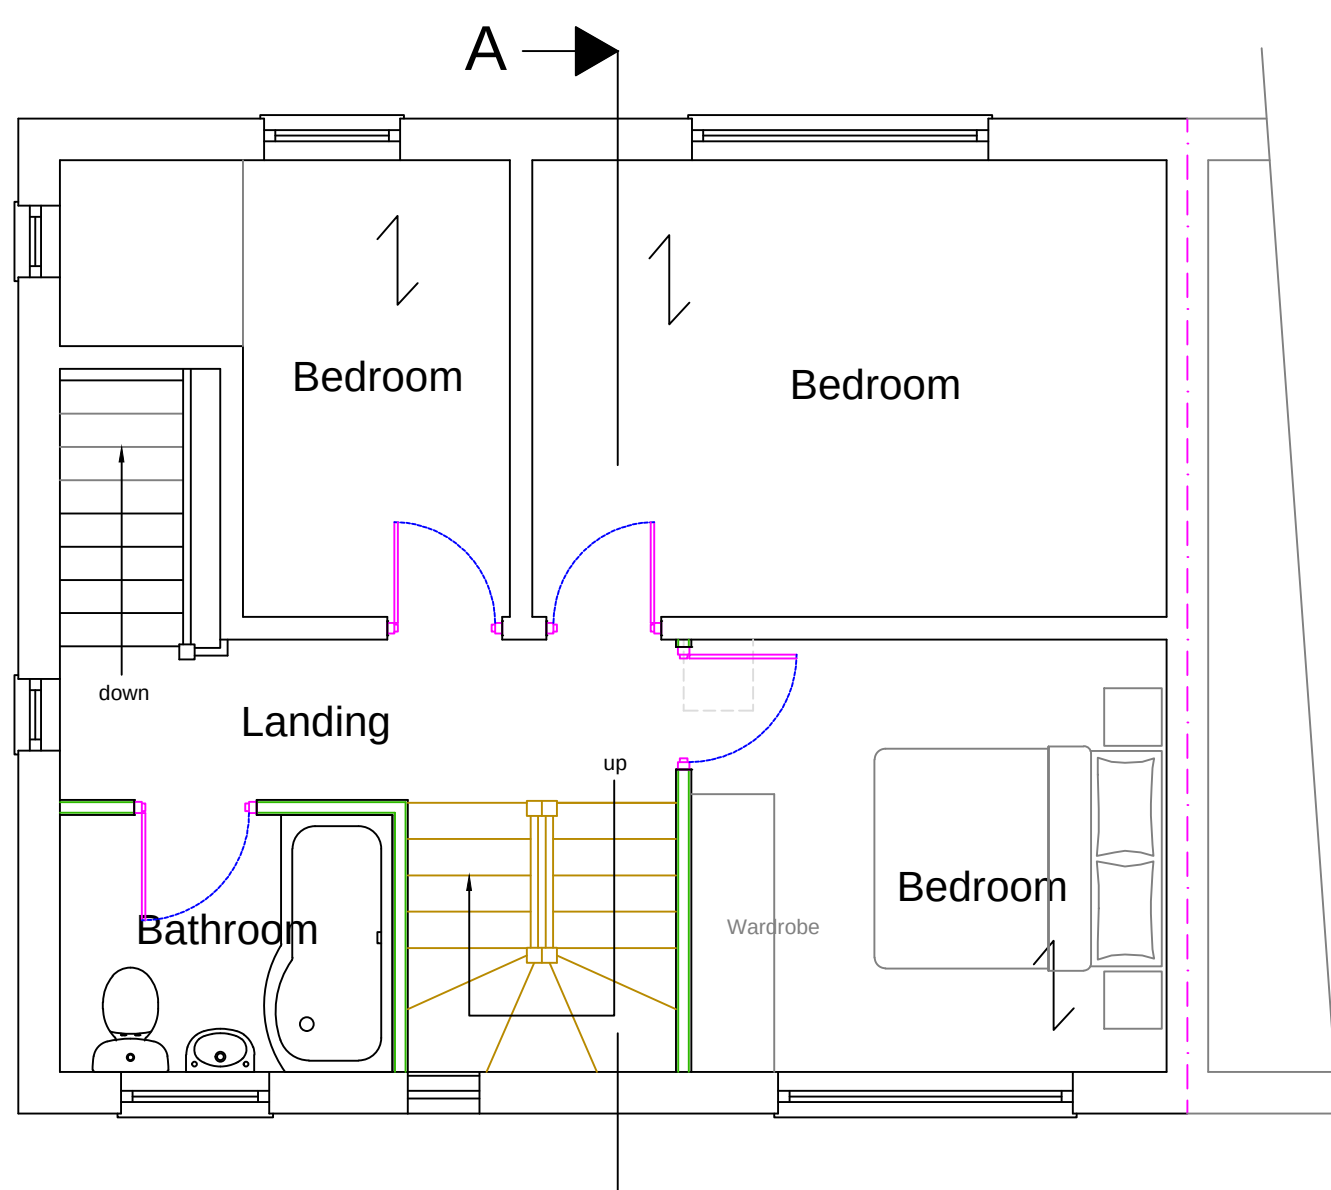

Proposed First Floor Plan

1:50

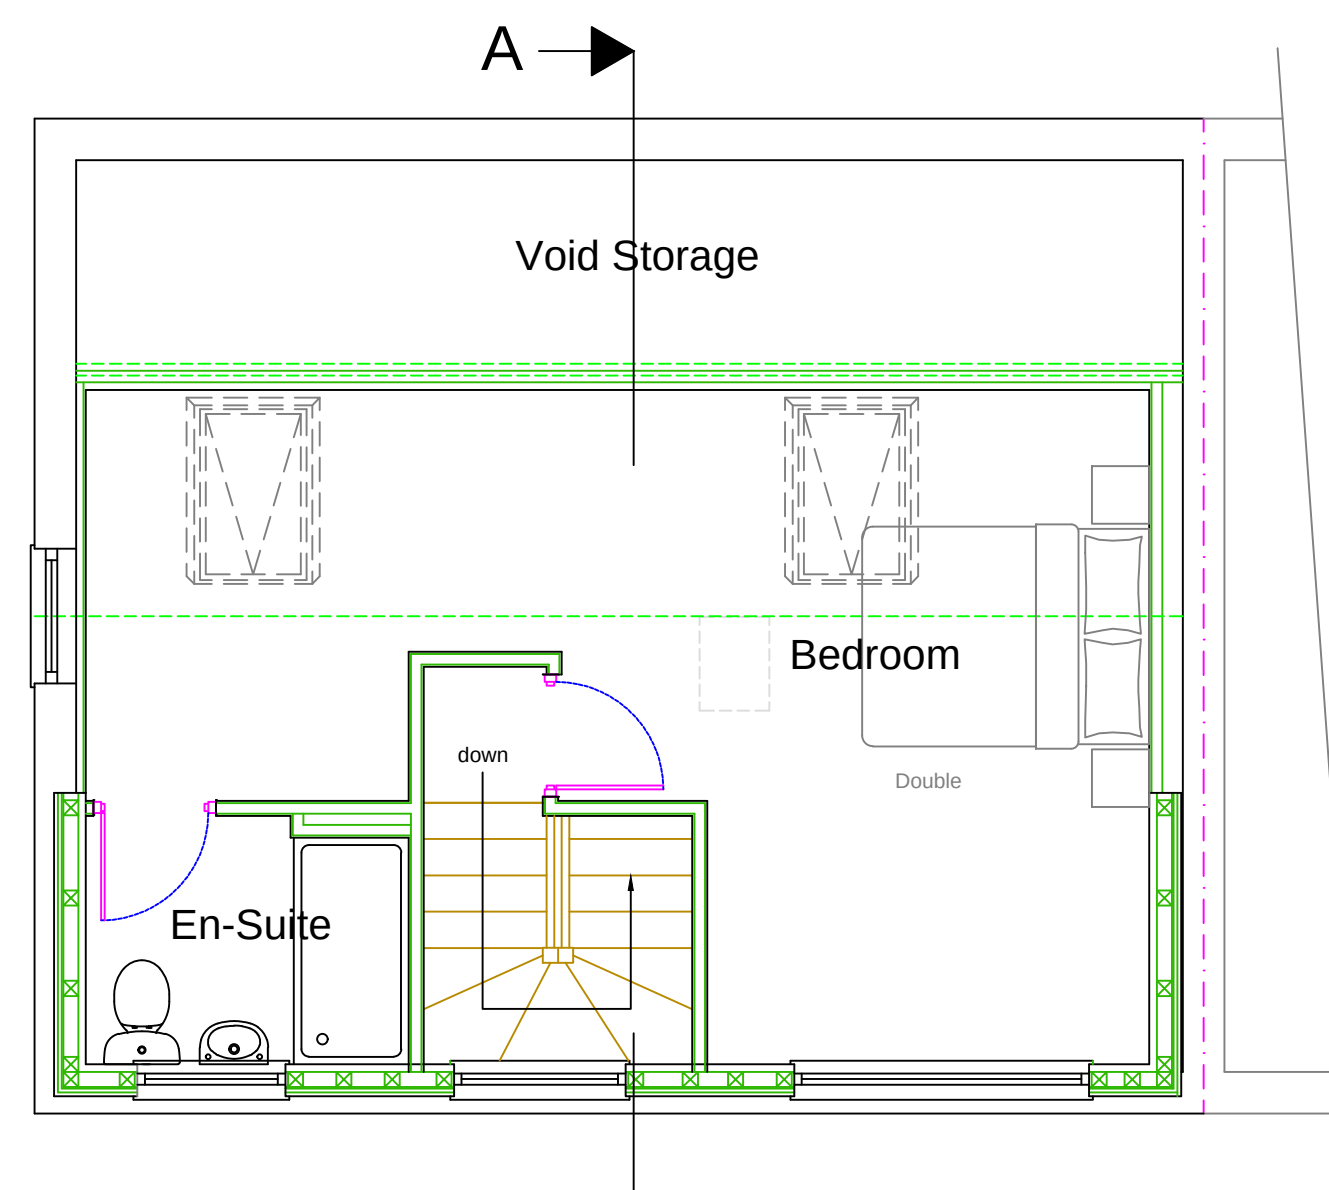

Proposed Second Floor Plan

Stage :-	Lawful Development		
Project Title :-	Proposed Dormer Loft Conversion		
Drawing Title :-	Existing & Proposed Plans & Elevations		
Client :-	Mr & Mrs Marsh		
Drwg No :-	10/21/144	Date :-	Oct '21
Scale :-	1:100 & 1:50@A1	Drawn:-	SCM
Site Address :-	35 Podsmead Park, Wythenshawe, Manchester, M22 1UZ		