




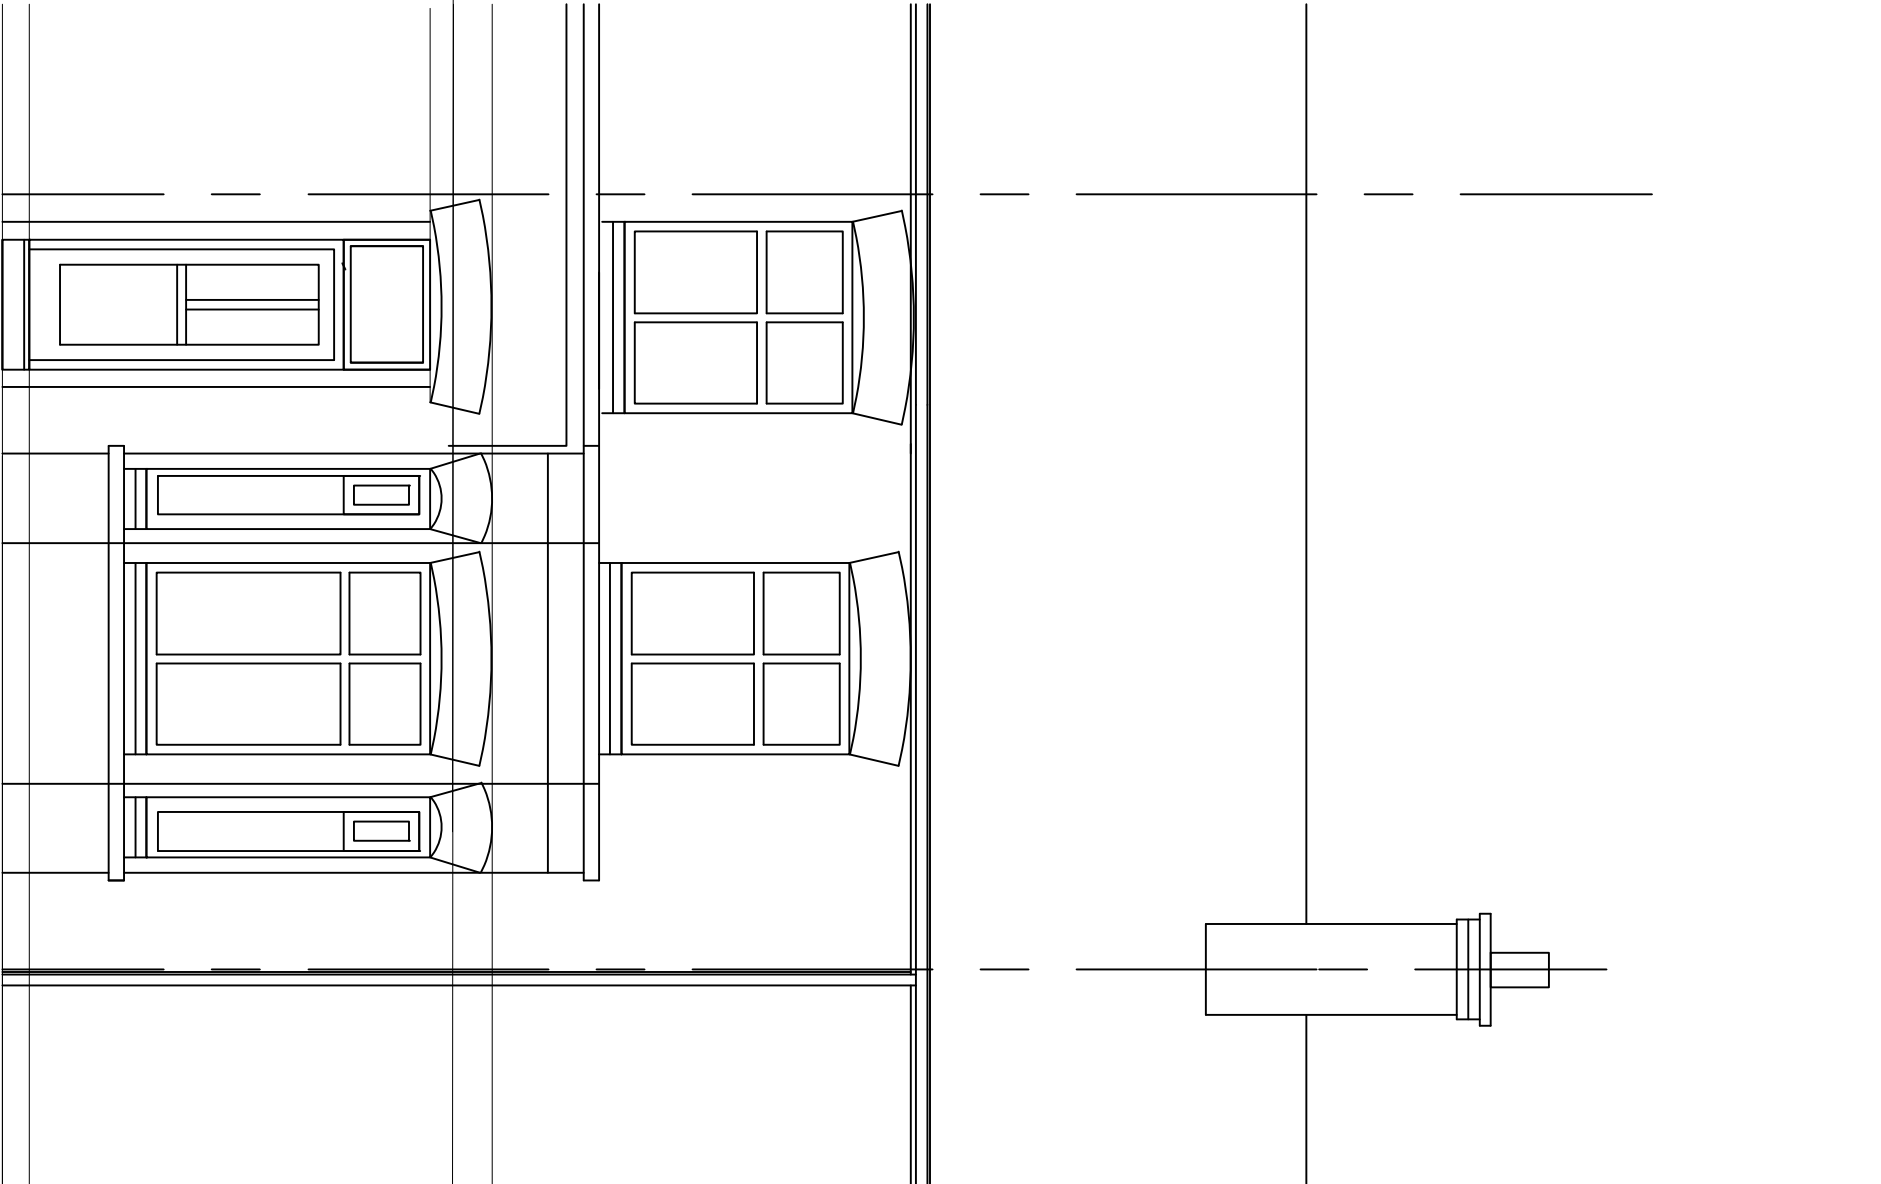

Existing front elevation

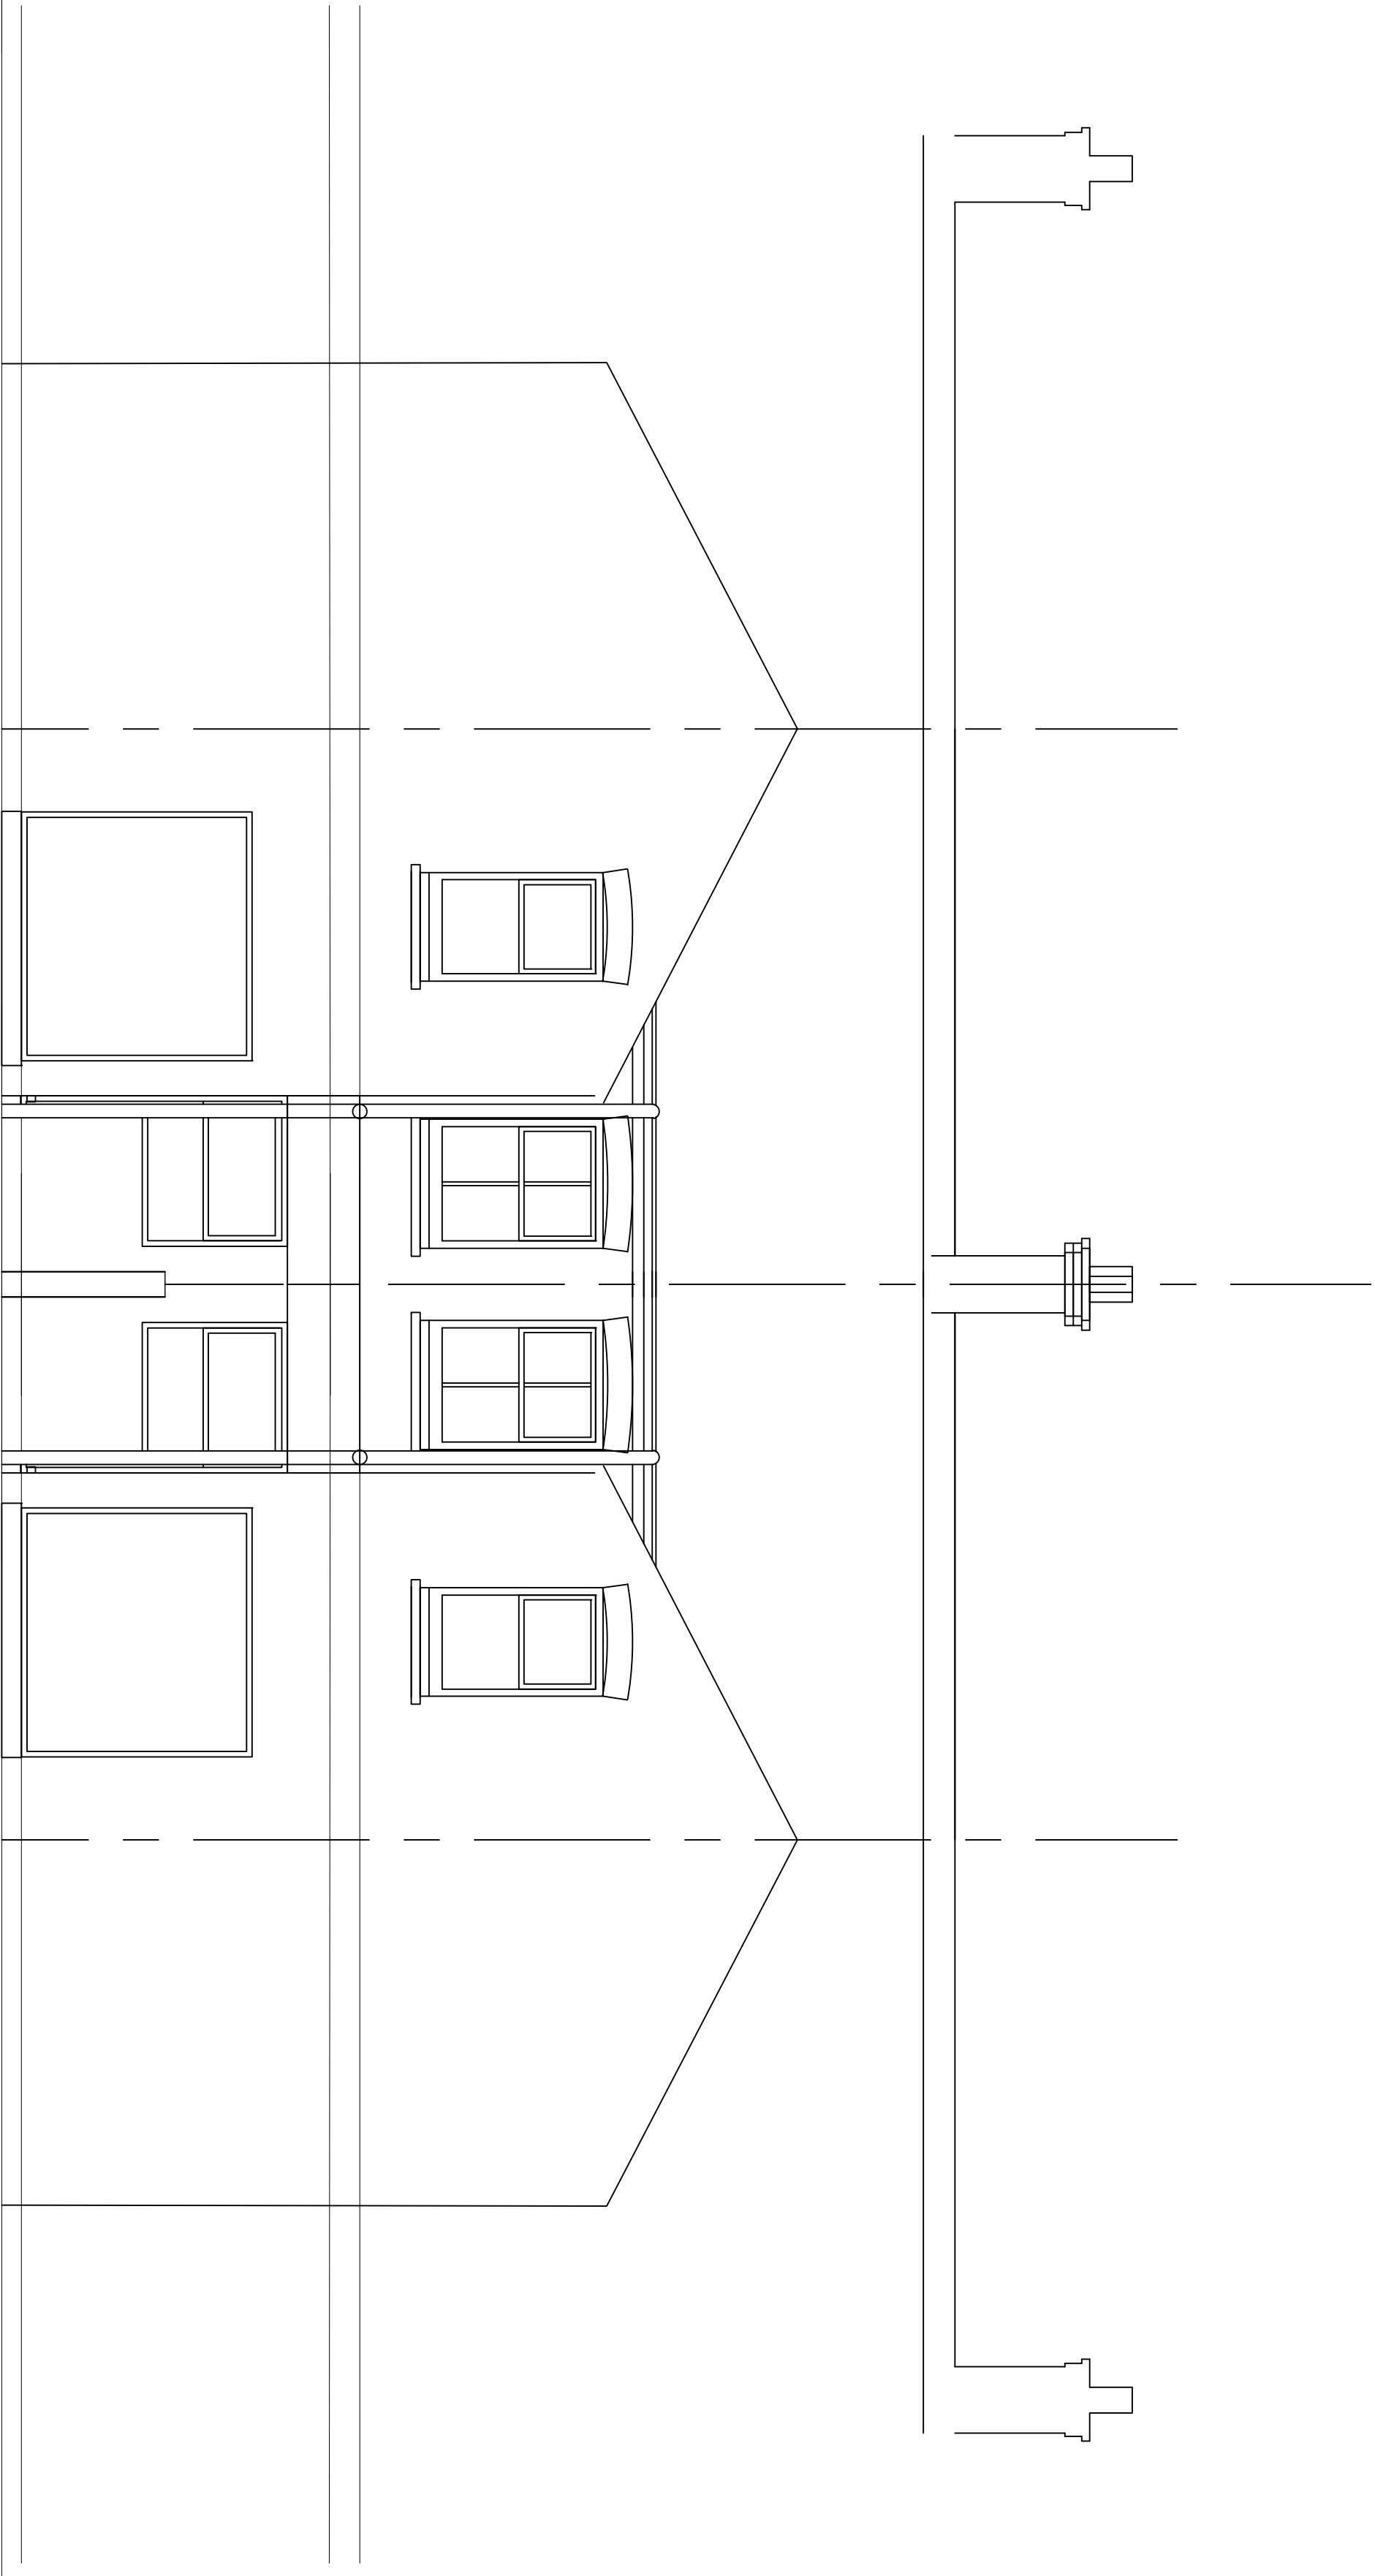

Existing rear elevation

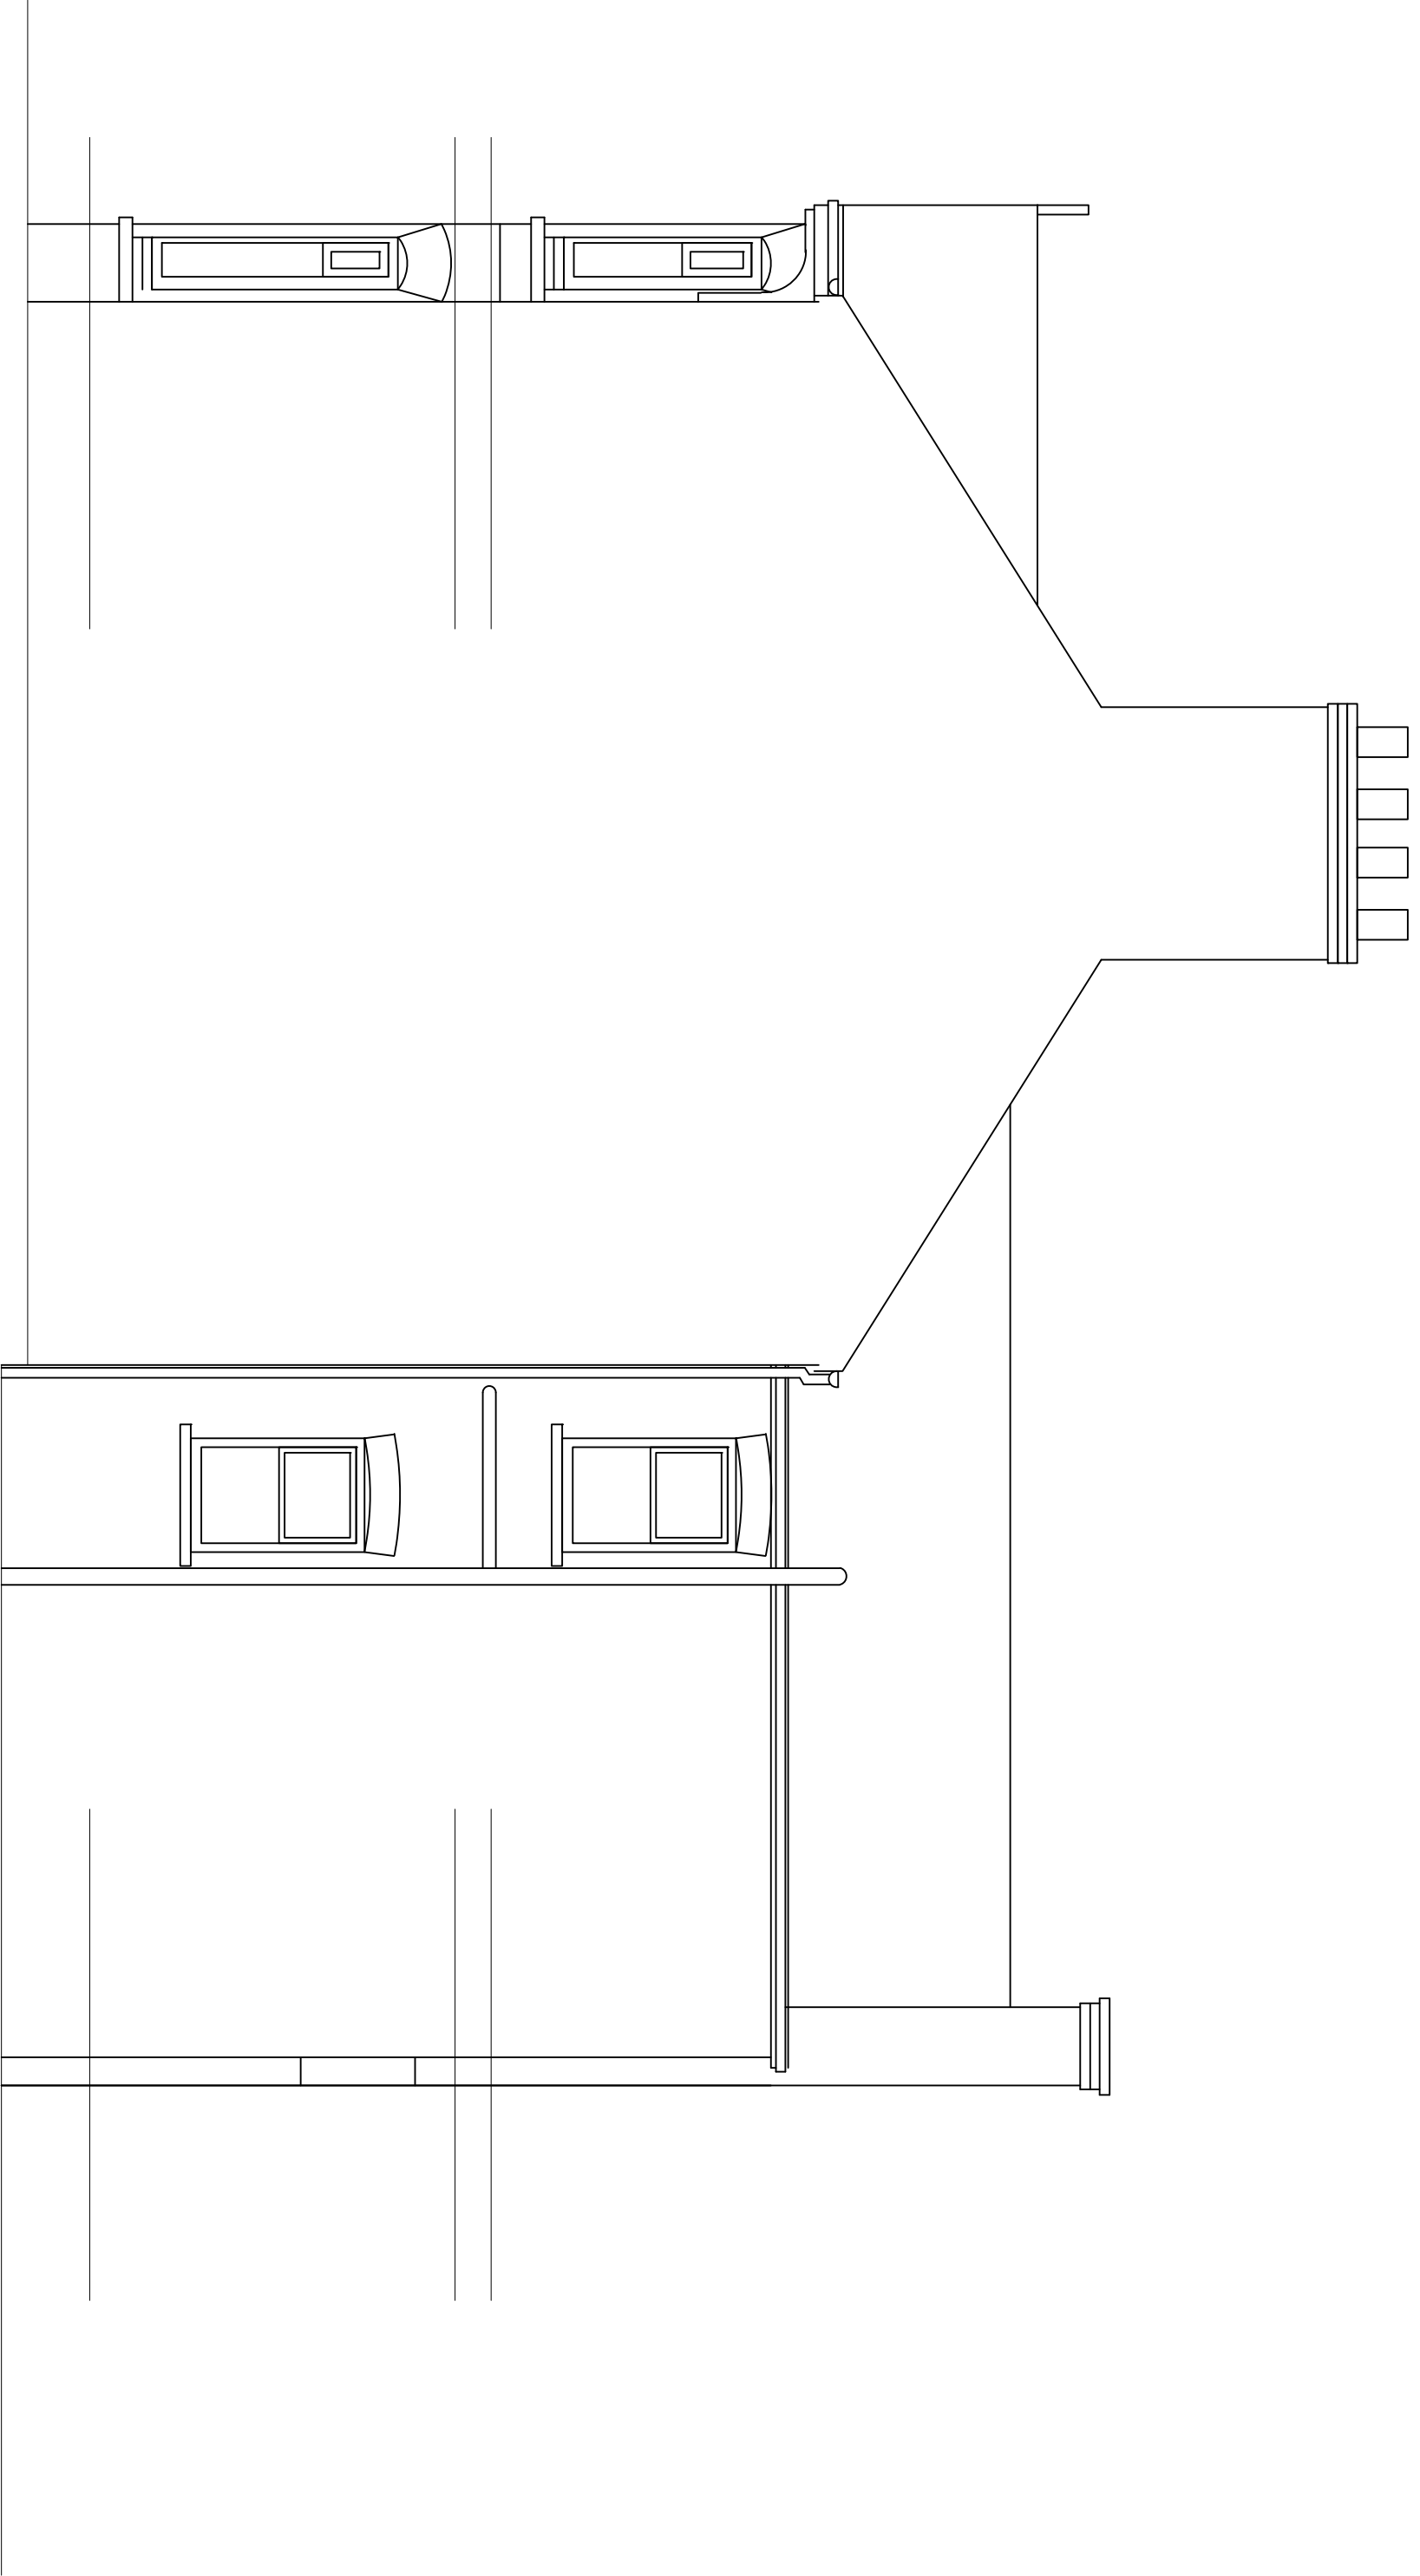

Existing side elevation

Client SUE WRIGLEY		scale 1:50 @ A1		
Project Title 10 WILTON ROAD CHORLTON		date Nov 21		
Drawing Title ARCHITECTURAL ELEVATIONS EXISTING ELEVATIONS		drawn .		
		checked		
		job no.		
drawing no.	AE-10-001	rev	A	