

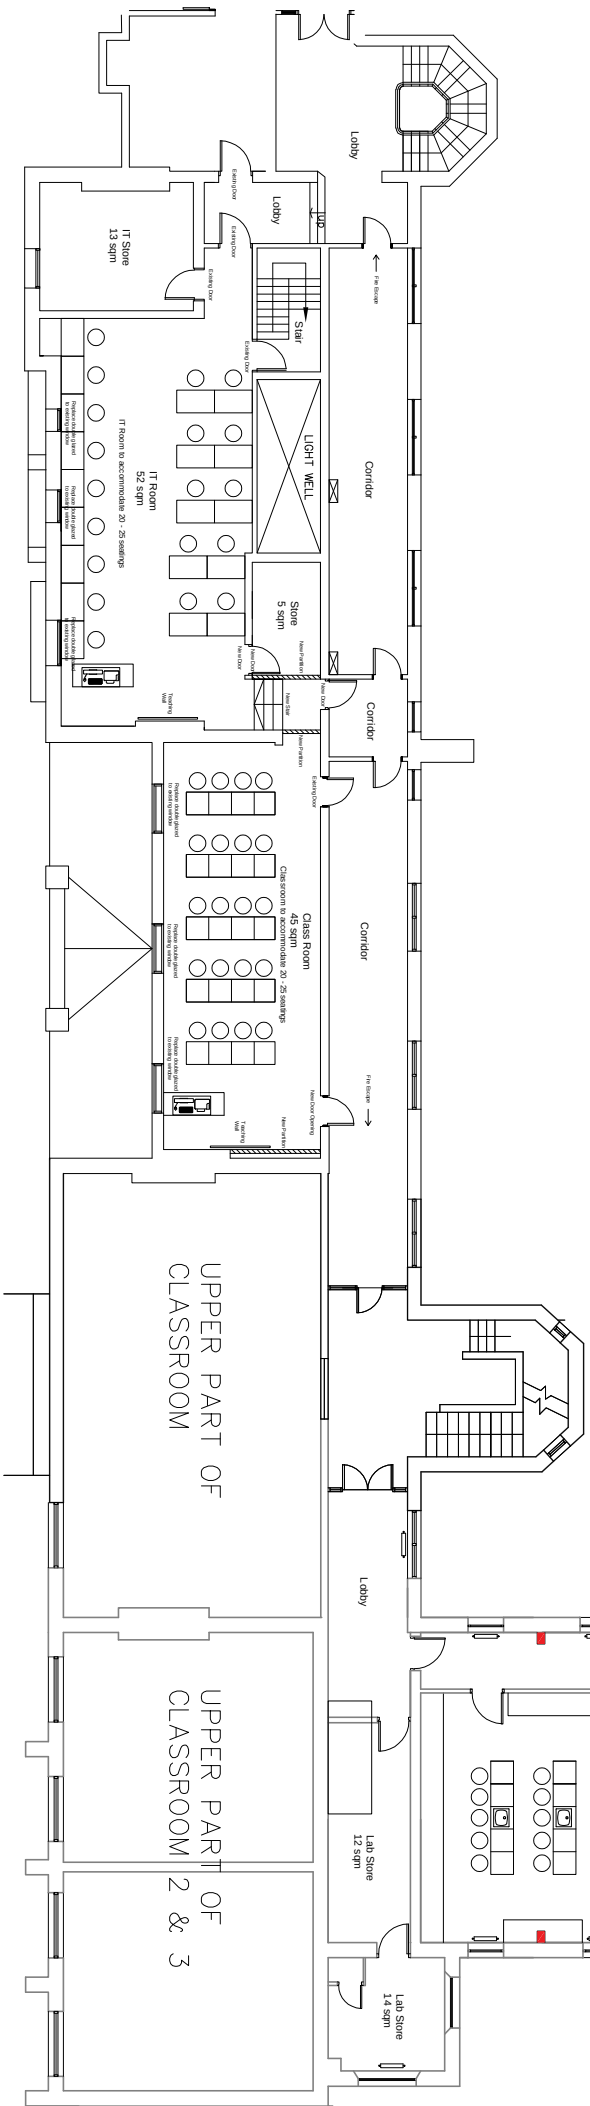


 

Openings formed in existing separating walls
All existing windows retained

 

Key Plan

Proposed Second Floor Plan - North Wing 1:200 @ A3

JOB INFORMATION:		DRAWING TITLE:	REVISIONS:	
HARTLEY HALL SCHOOL IMPROVEMENT		Proposed Second Floor Plan		
ALL DIMENSIONS ARE GIVEN IN MILLIMETERS. MEASUREMENT SCALING OF THIS DRAWING SHALL ONLY BE PERMITTED IN ITS DIGITAL FORM.		DATE: JULY 2017	SCALE: AS SHOWN	DRAWING REF: MOG-038-PL04