




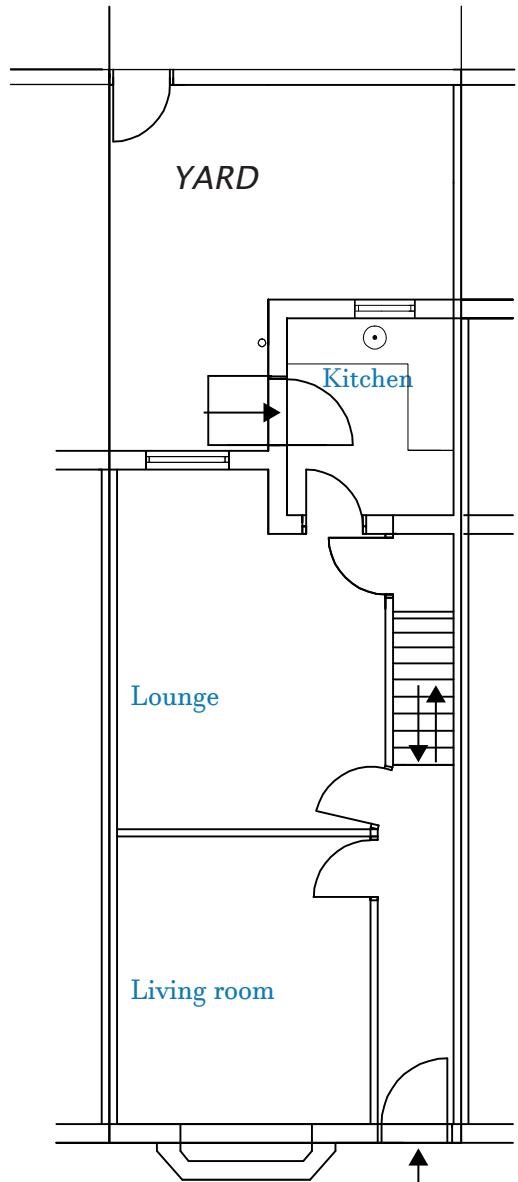


Existing Ground Floor
1:100

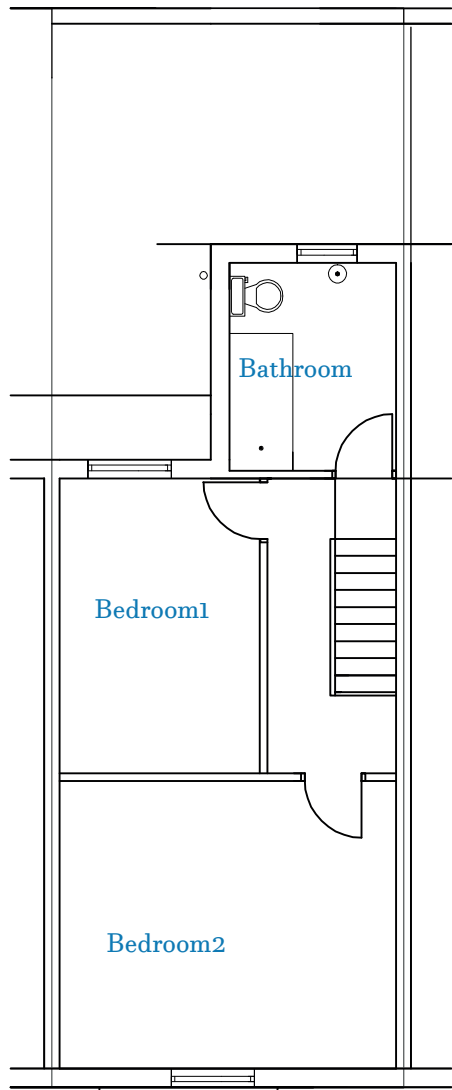

Existing First floor
1:100

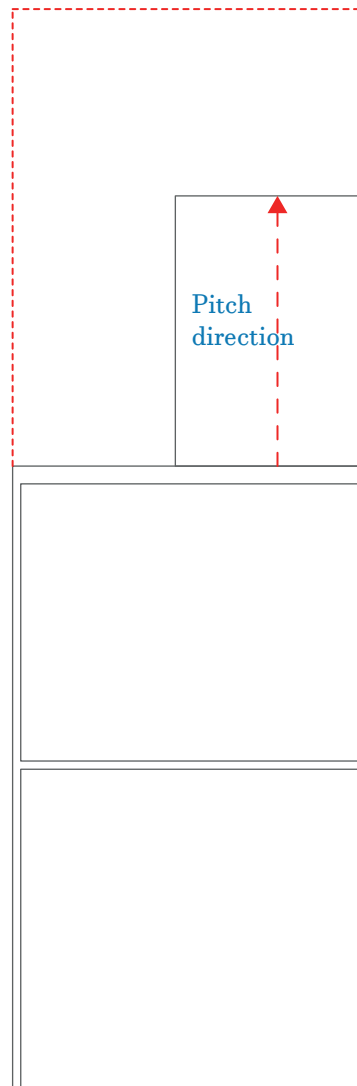

Existing Roof Plan
1:100

 

Address:

14 Honor Street
Longsight
M13 0WY

Project:



Two storey rear
extension with rear dormer

Client: Nazrul


Planning Application
Existing plans and elevations

Scale as shown

Proposed side
elevation (no 12)
Hip Roof
1:100

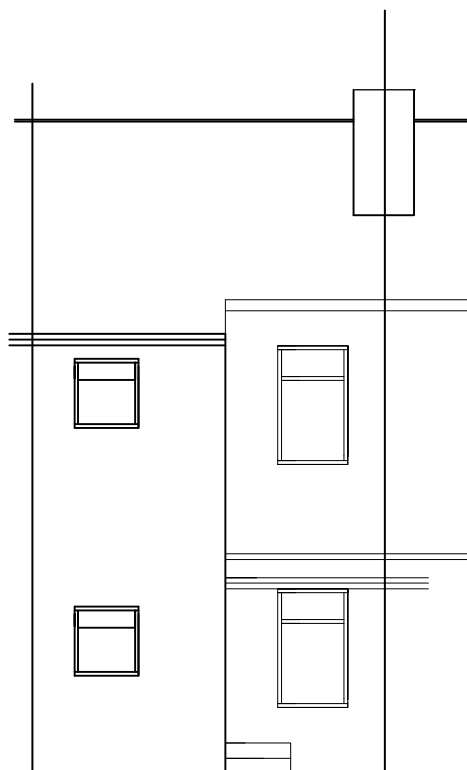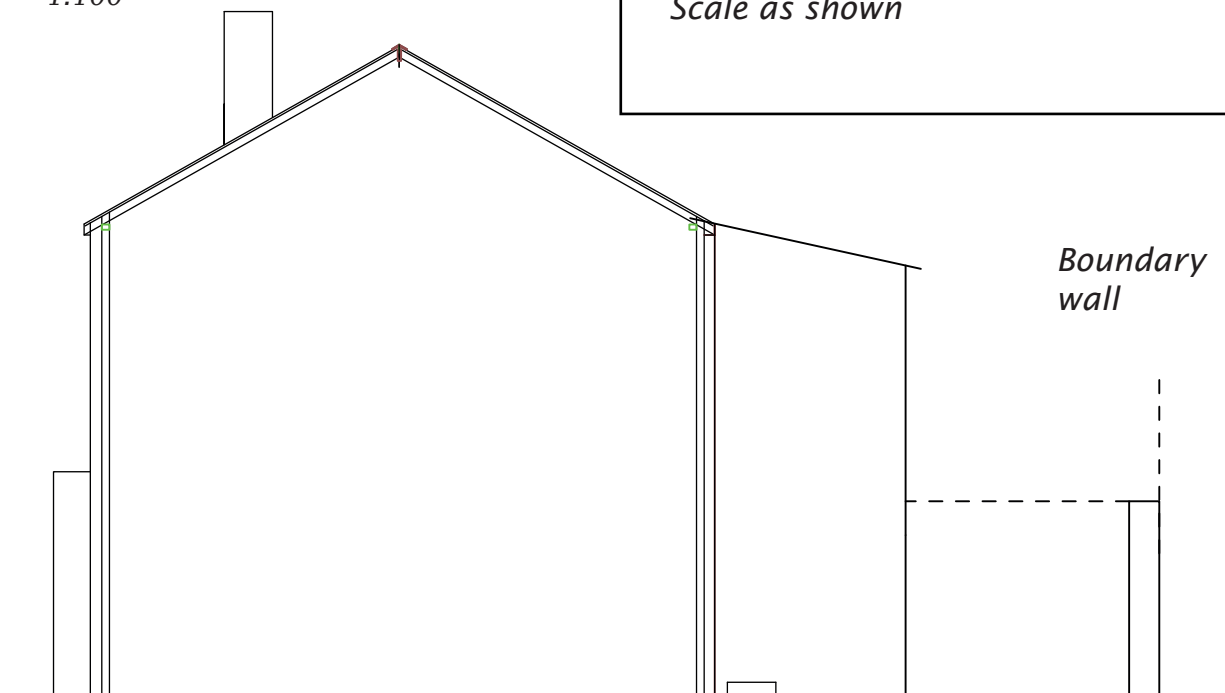


Existing rear elevation
1:100

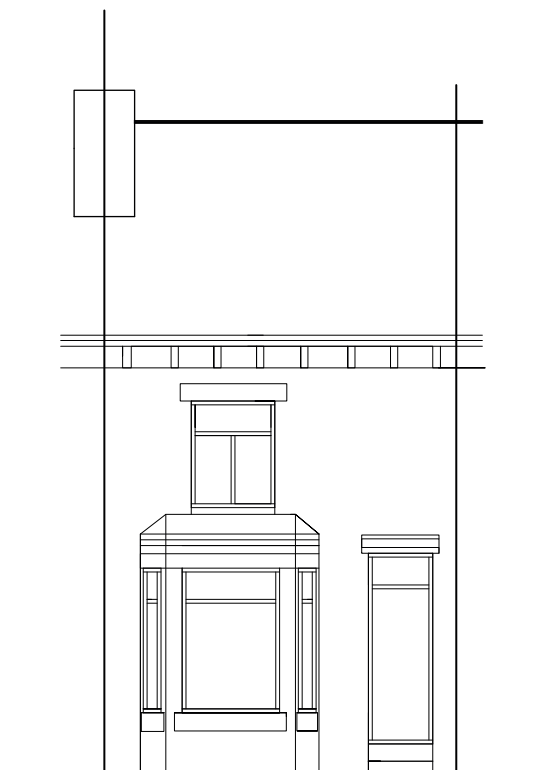

Existing Front elevation
1:100

Boundary wall

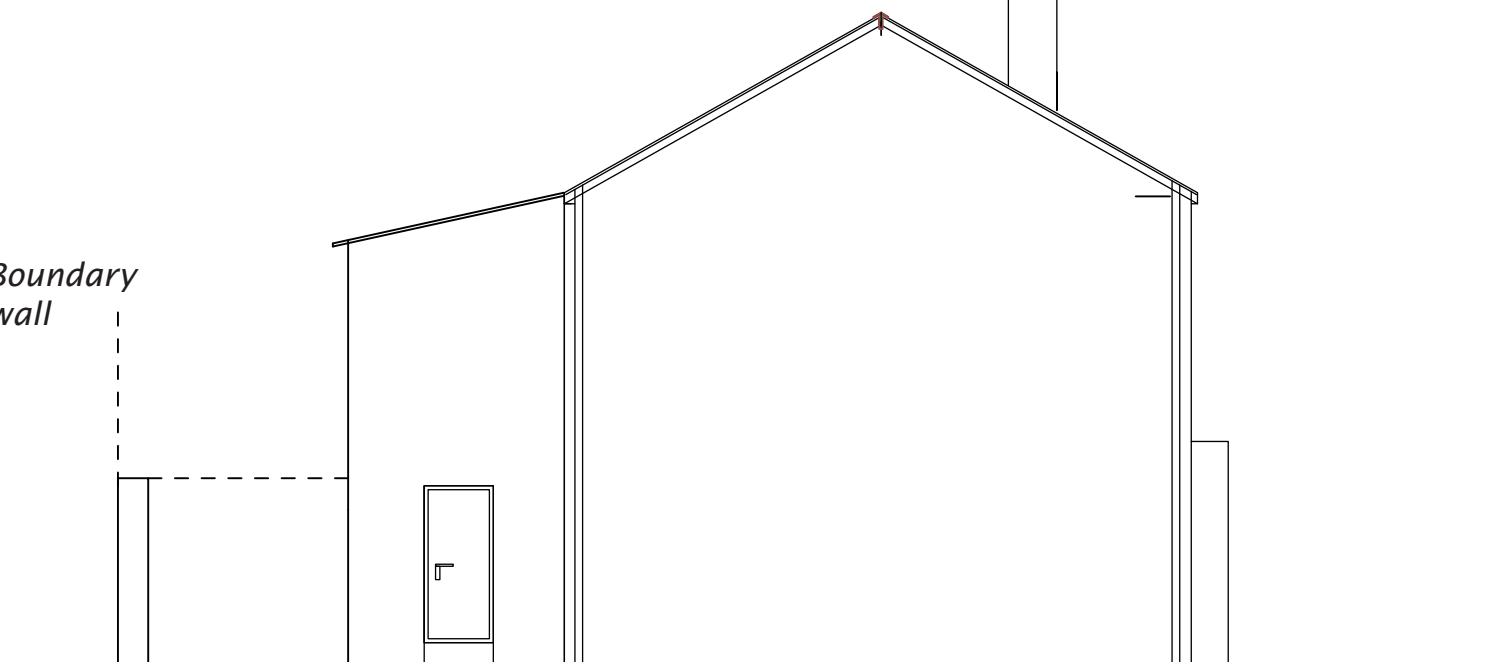

Existing side elevation (No 14)
1:100