



SECTION A-A

Scale 1:50 @ A3

 

Existing canopy part of the current application

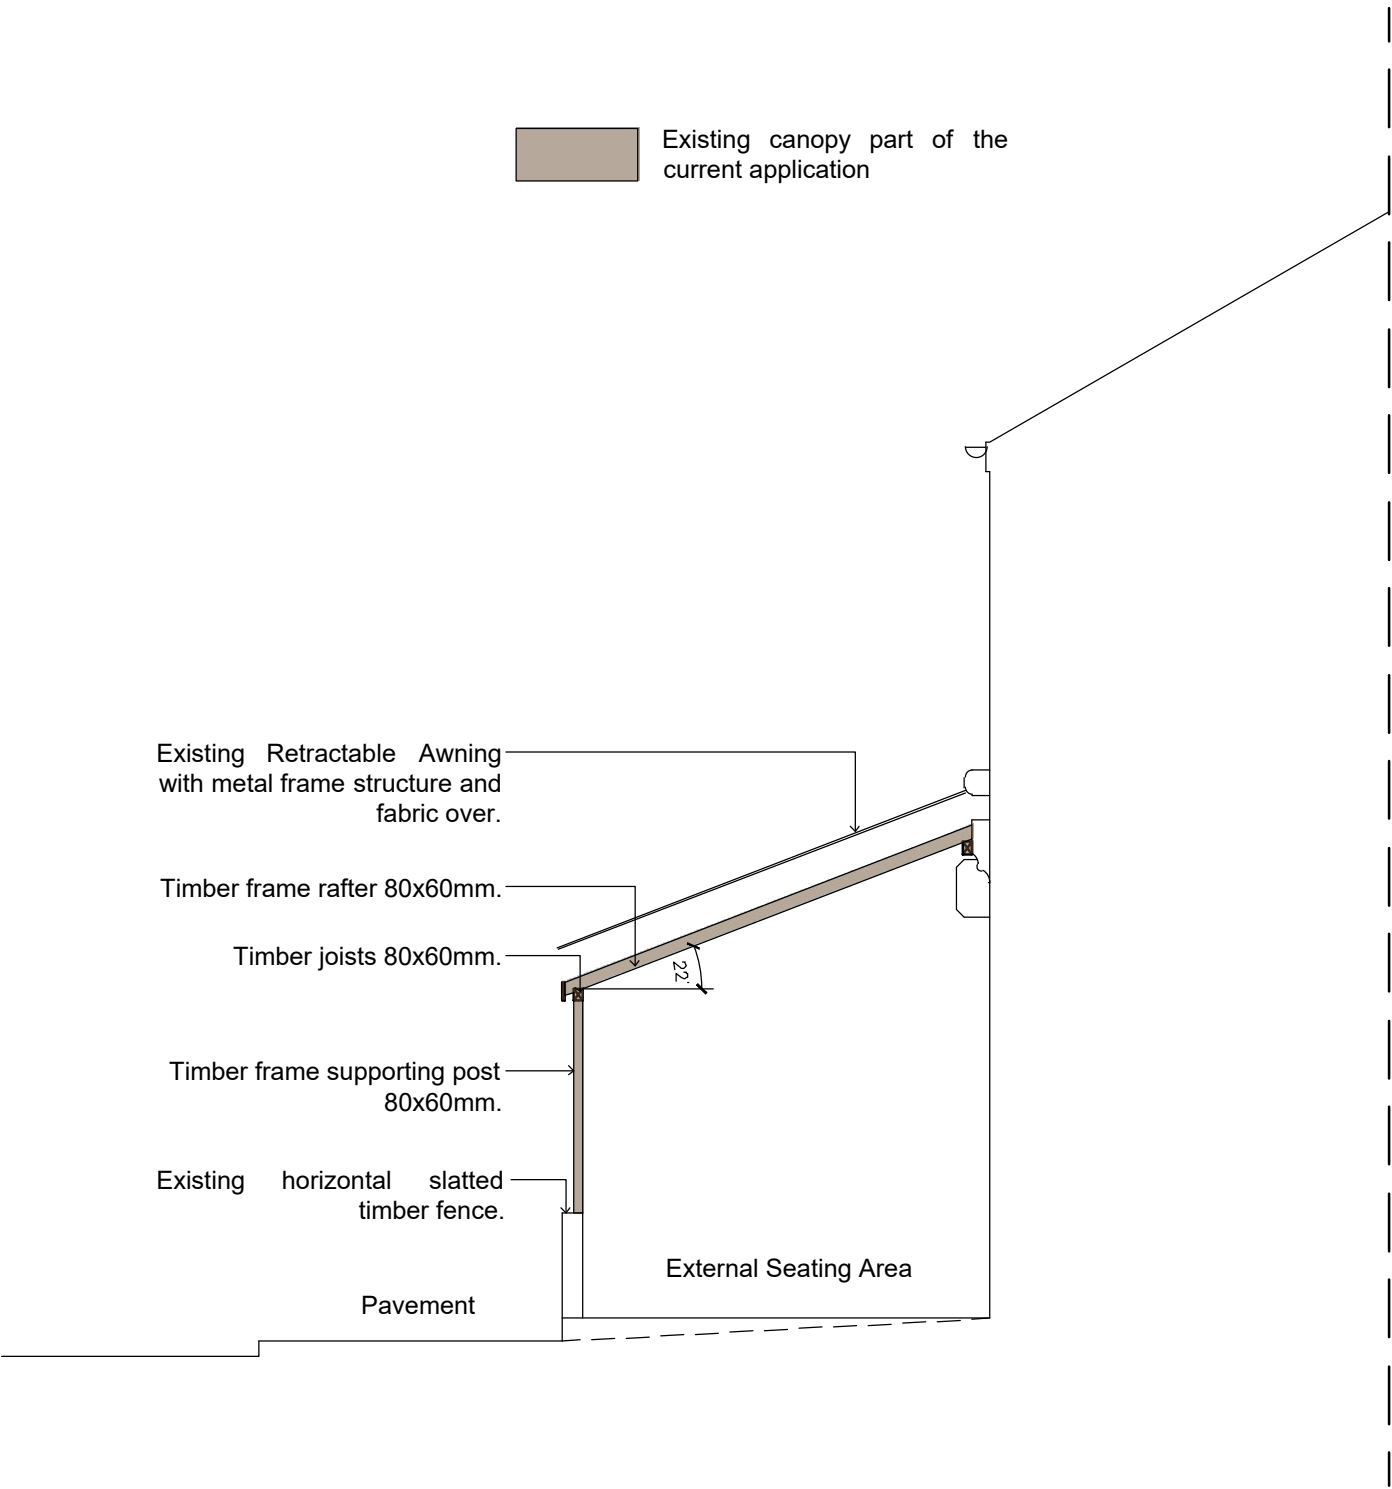

FRONT ELEVATION

Scale 1:50 @ A3

Existing Retractable Awning with metal frame structure and fabric over.

Timber frame rafter 80x60mm.
Timber Fascia Board 120x20mm.
Timber frame supporting post 80x60mm.
Existing horizontal slatted timber fence.



PAOLO BONATO ARCHITECT
808 Fresh - 138 Chapel Street
Manchester - M36 DE
07990091766
paolo.bonato.72@gmail.com

CLIENT
SEB'S BAR

SITE
97 Beech Road - Chorlton - Manchester - M21EQ

PROJECT TITLE
Planning Application for the retention of the existing timber-framed canopy

PURPOSE OF ISSUE
PA

REVISION:

DATE

DRAWING TITLE
Proposed Elevation

DATE
17 09 2021

SCALE
1:50 @ A3

DRAWING NUMBER
PA100-004

REVISION
A