
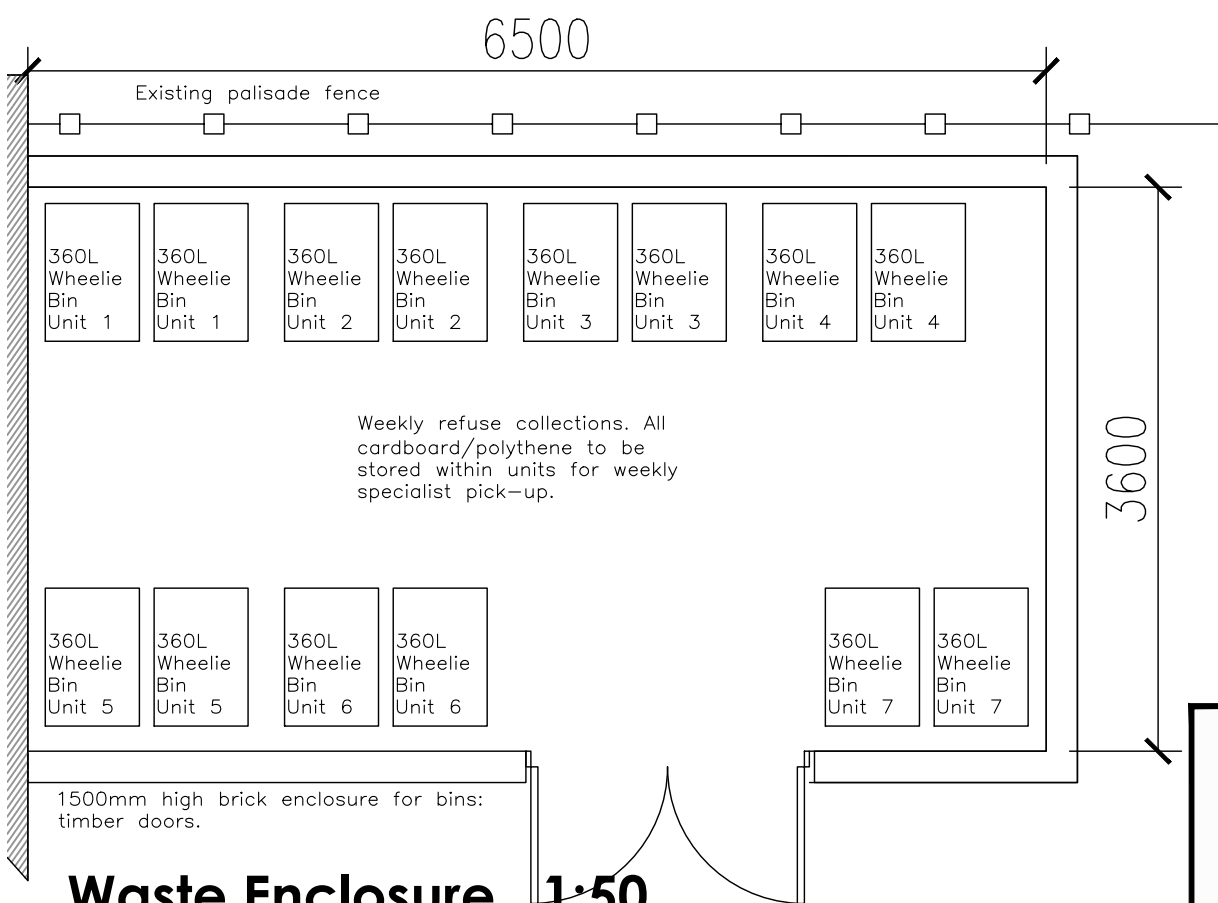


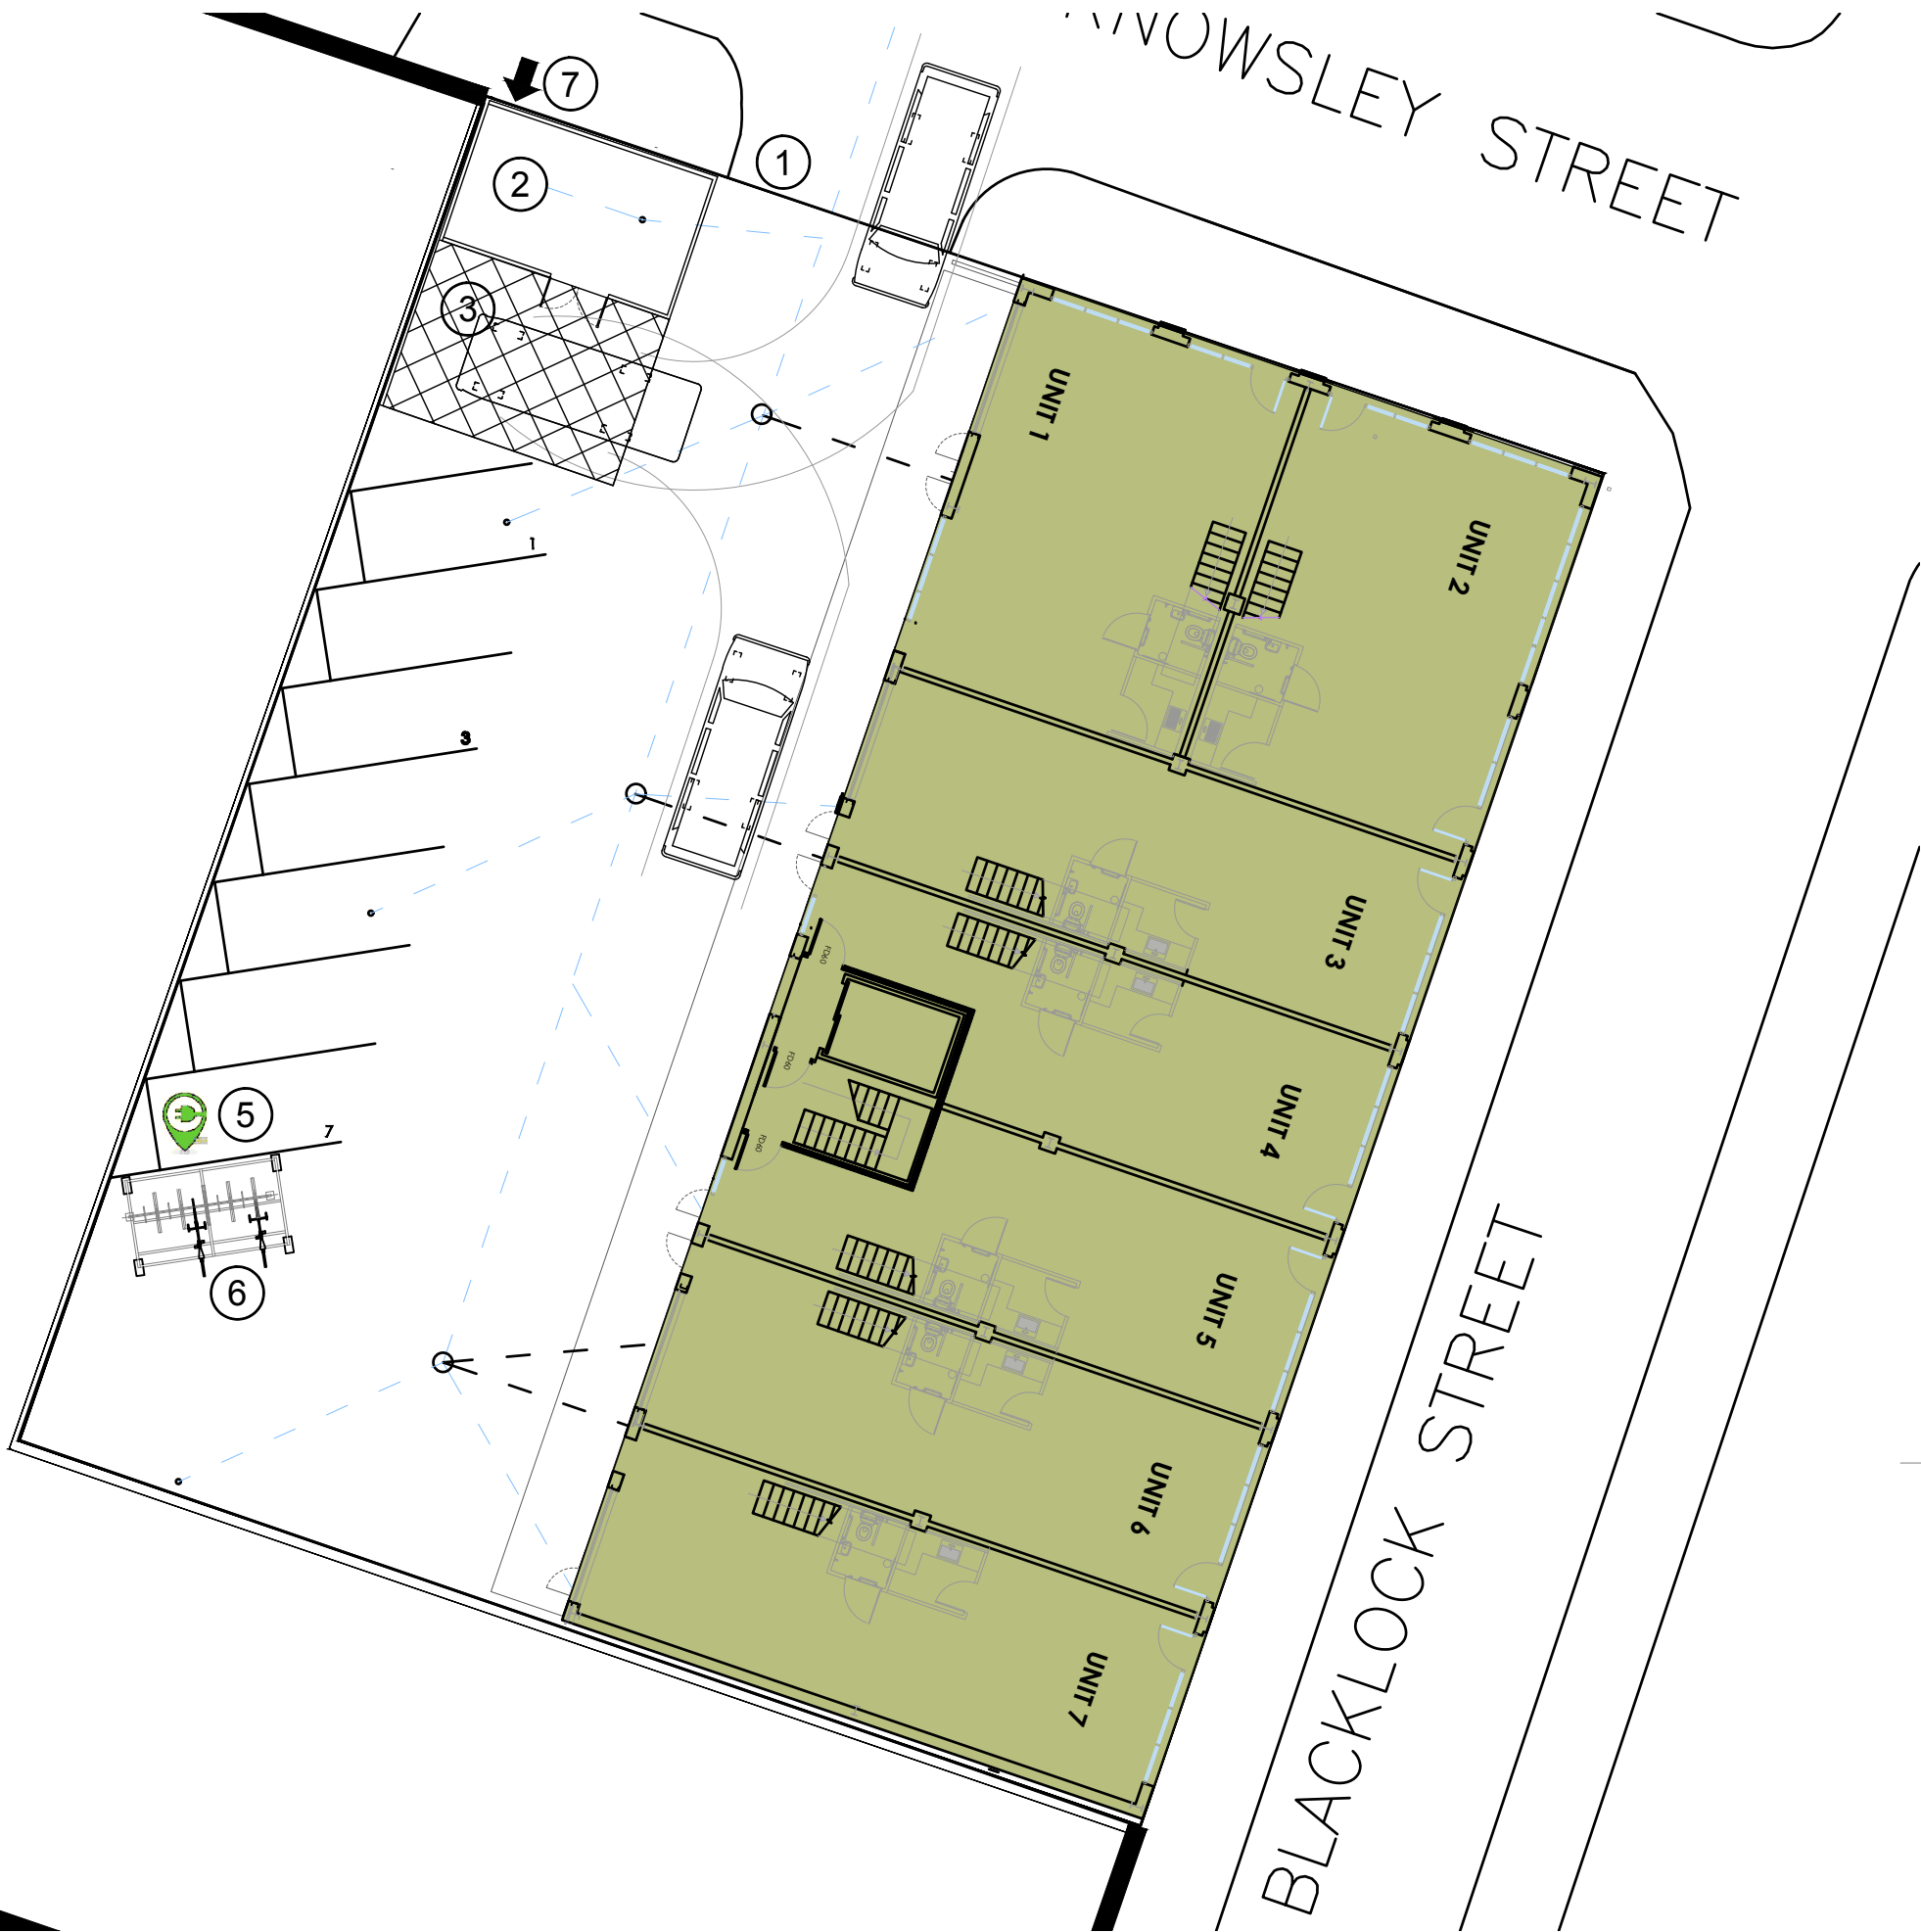

Key:

- 1.Existing/proposed boundary treatment: Existing 1800mm high Palisade fence with sliding gate.
- 2.Bins enclosure: caters for 14 No. 360L bins (2 bins /unit)
- 3.Vehicular turning area.
- 5.Electric vehicle charging point. 7 KW.
- 6.Covered secure cycle storage.
- 7.Incoming Services

Waste Enclosure 1:50

PROPOSED SITE PLAN

63, KNOWSLEY, MANCHESTER

1:100@A1

FOB Design (UK) Ltd
72A Water Lane
Wilmslow, Cheshire, SK9 5BB
01625 251644
office@fob-design.com www.fob-design.com

REV	DATE	DRAWN BY
XXX		
Copyright of fob design (UK) Ltd, all rights reserved. All information contained within this drawing remains the property of fob design. This information should not be reproduced in whole or part or modified without written consent of fob design. No information within this drawing should be modified or disclosed or passed onto third parties without written consent of fob design. Do not scale from drawings.		
XXX		
63; KNOWSLEY STREET MANCHESTER		
NEW 3 STOREY CASH & CARRY OUTLET		
Drawn	XXX	Status SK
Checked	XXX	Original A3
Date	MAR 21	
Scale	1:100@A1	
PL 03		E